
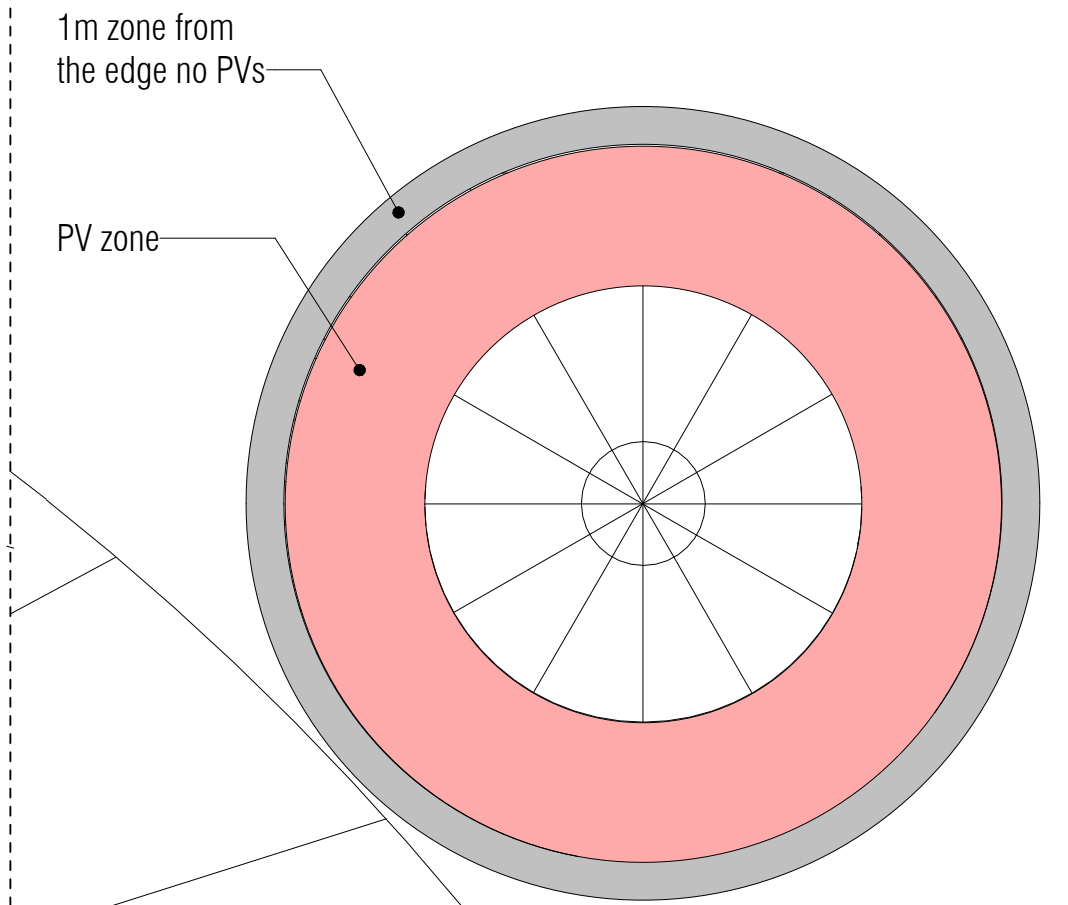


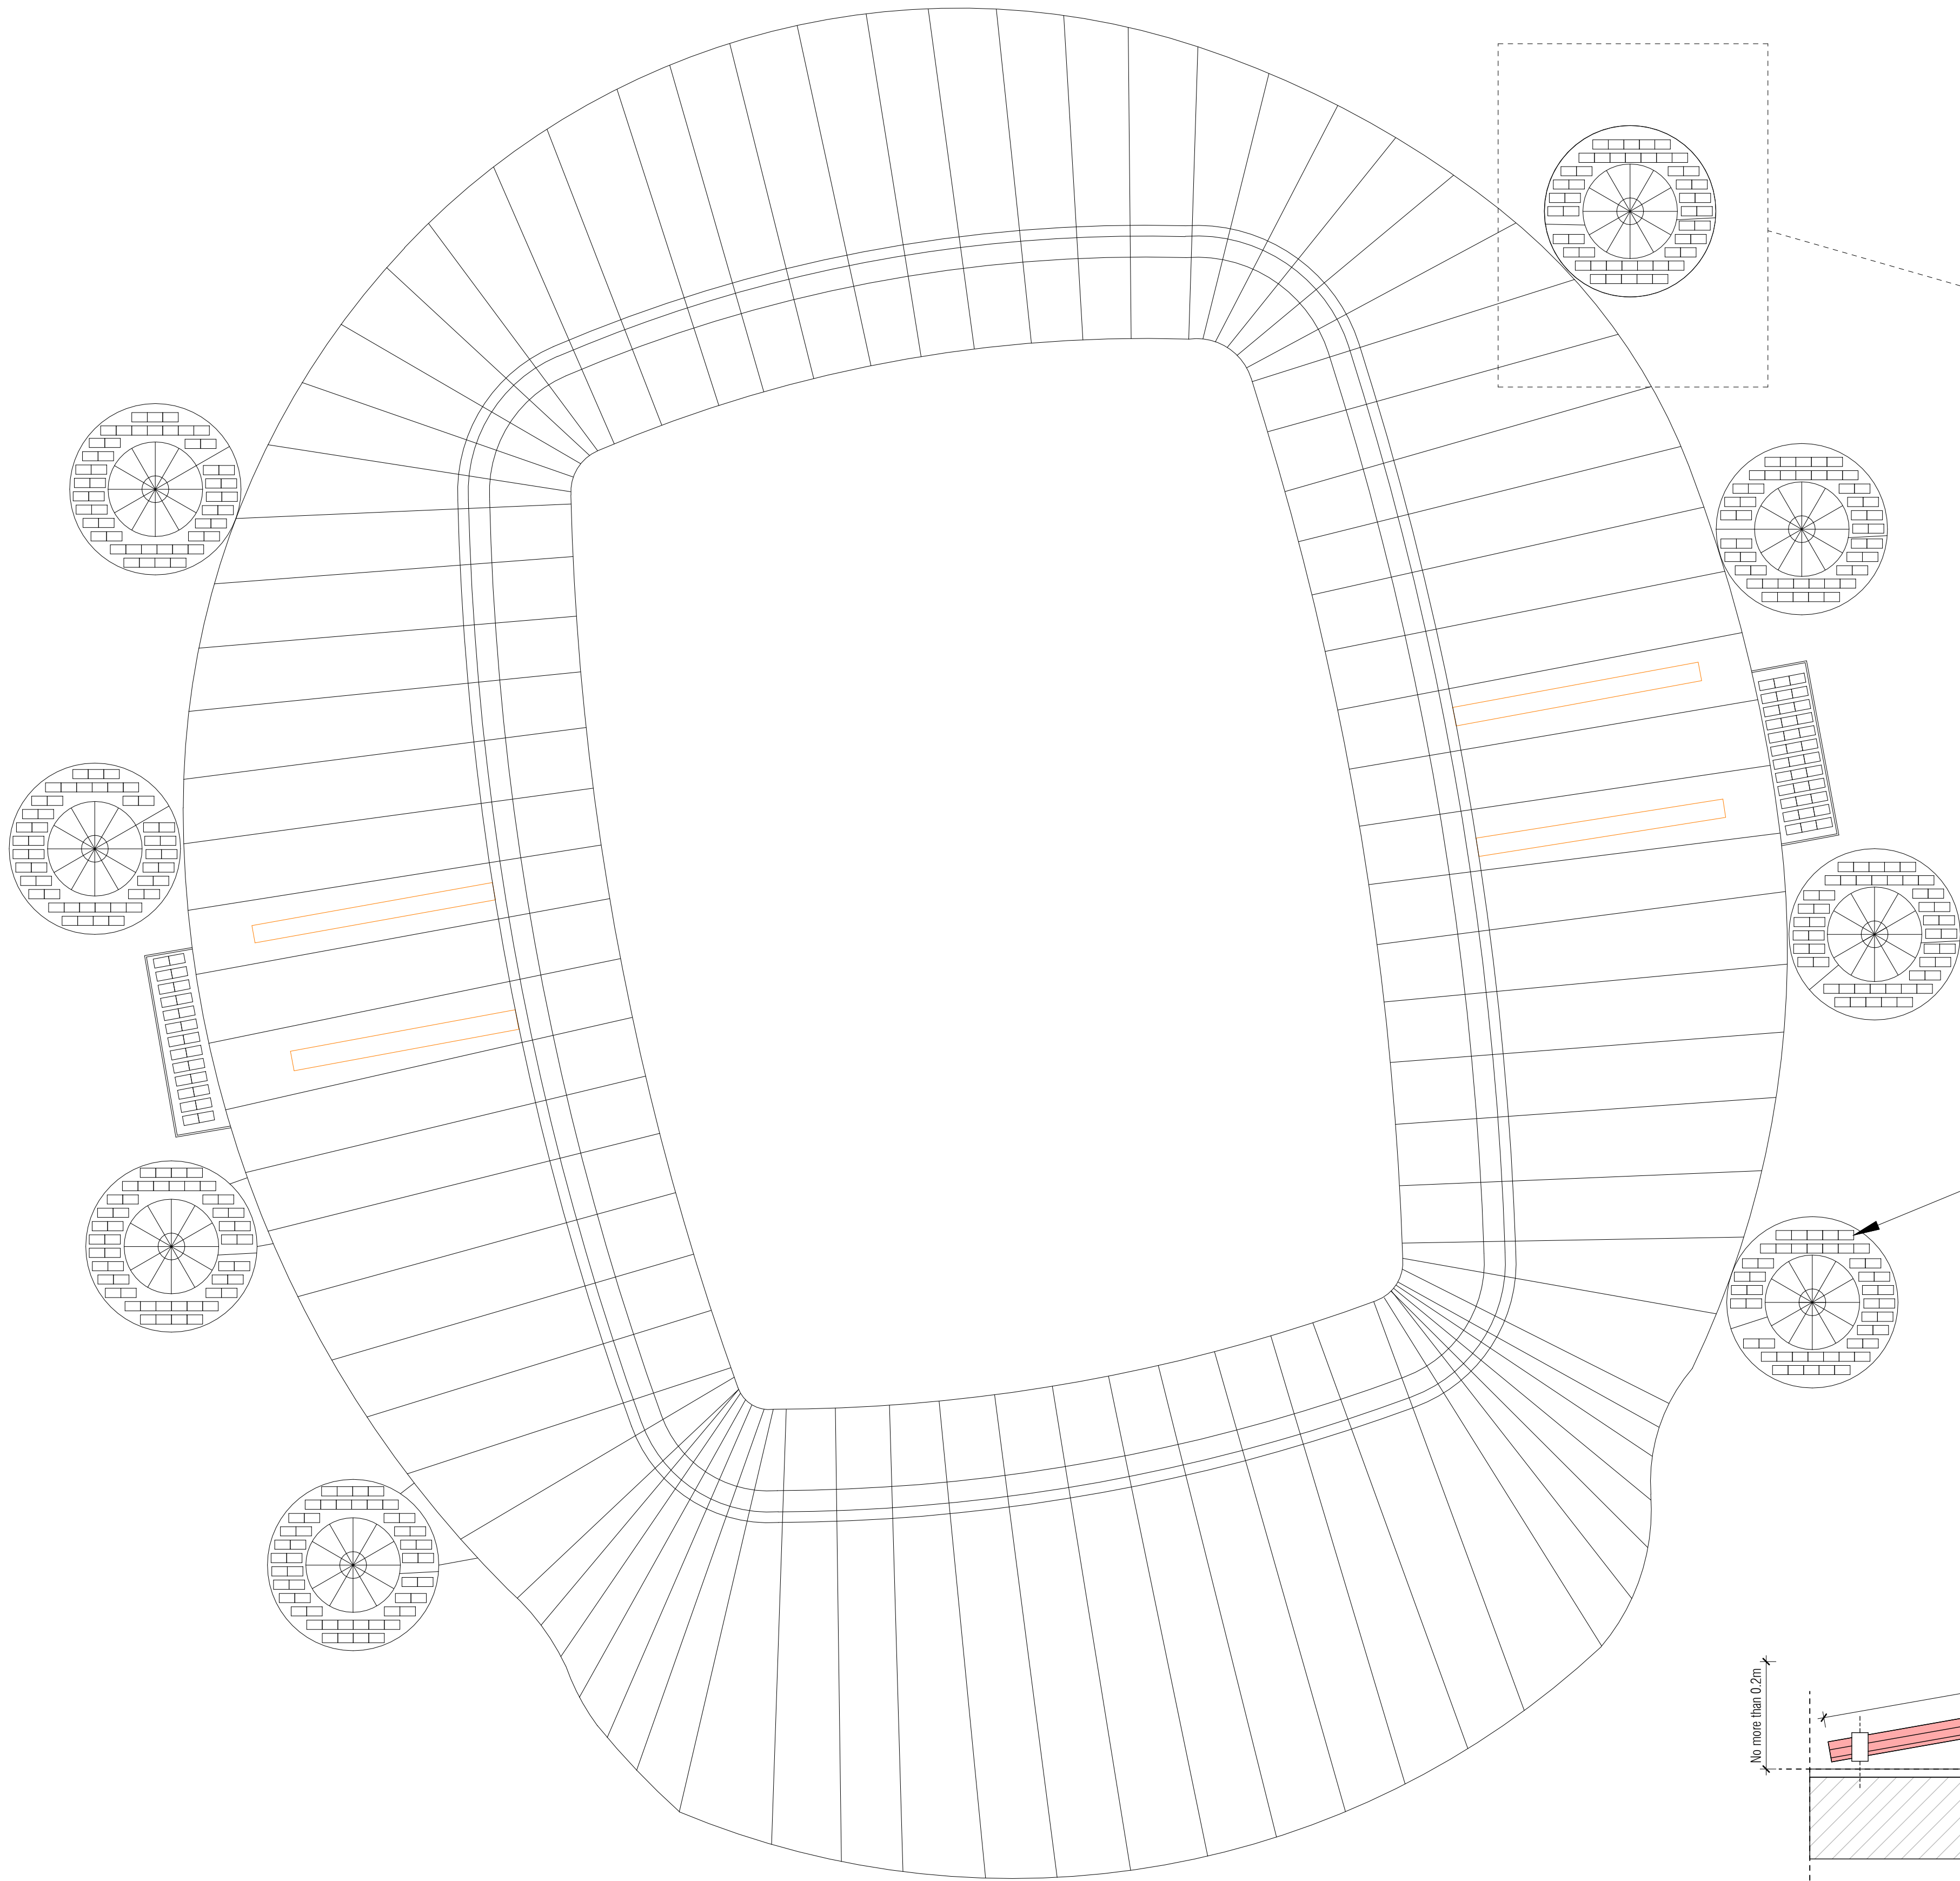


1:200 Tower Callout

Ballasted PV-Mounting System

Note:
The information provided in this drawing is subject to the following condition: Any solar modules will not be more than 1m higher than the highest part of the roof where installed on a flat roof and will not protrude more than 0.2m from the plane of the roof slope of the building where installed on a pitched roof. No solar module will be installed within 1 metre of the external edge of any roof.

(459) JINKO SOLAR
JKM480N-60HL4-V 480W MODULES

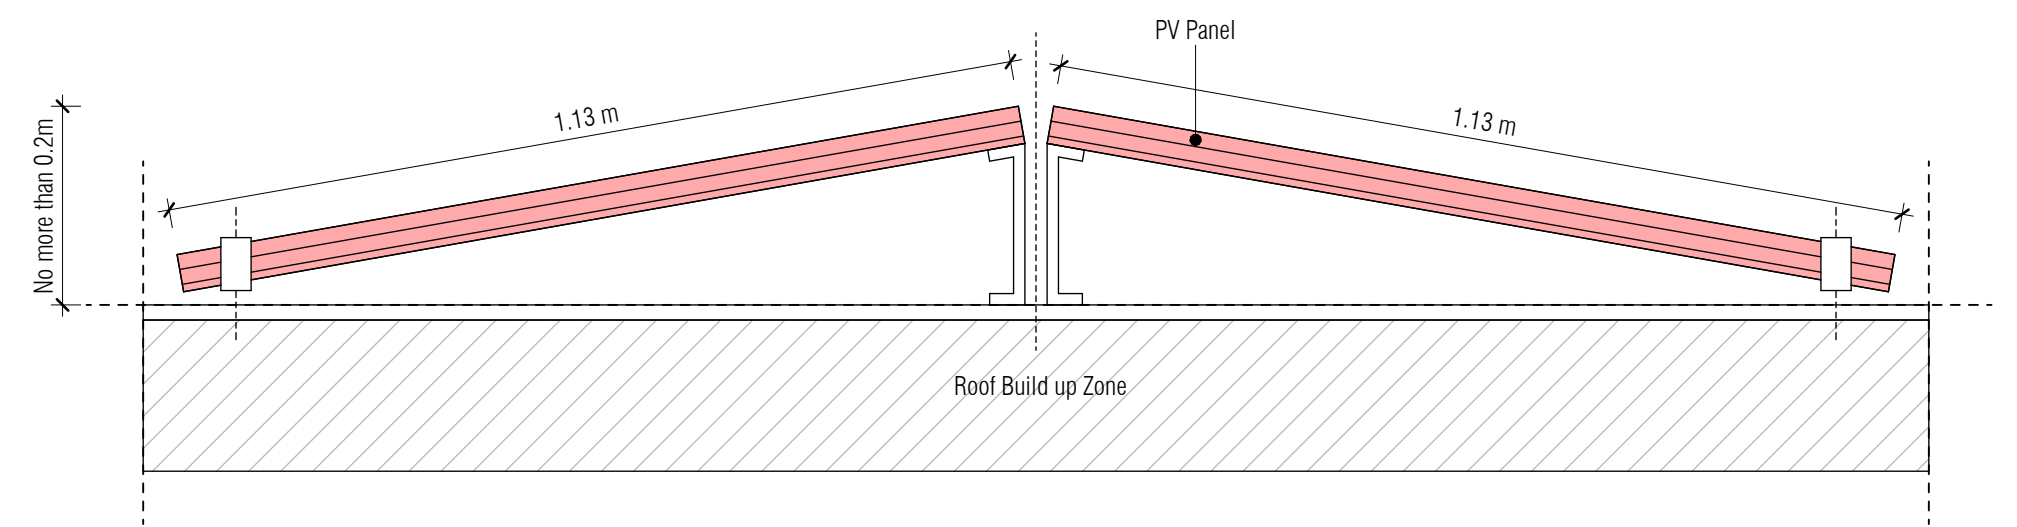

1:500 Roof Plan

