



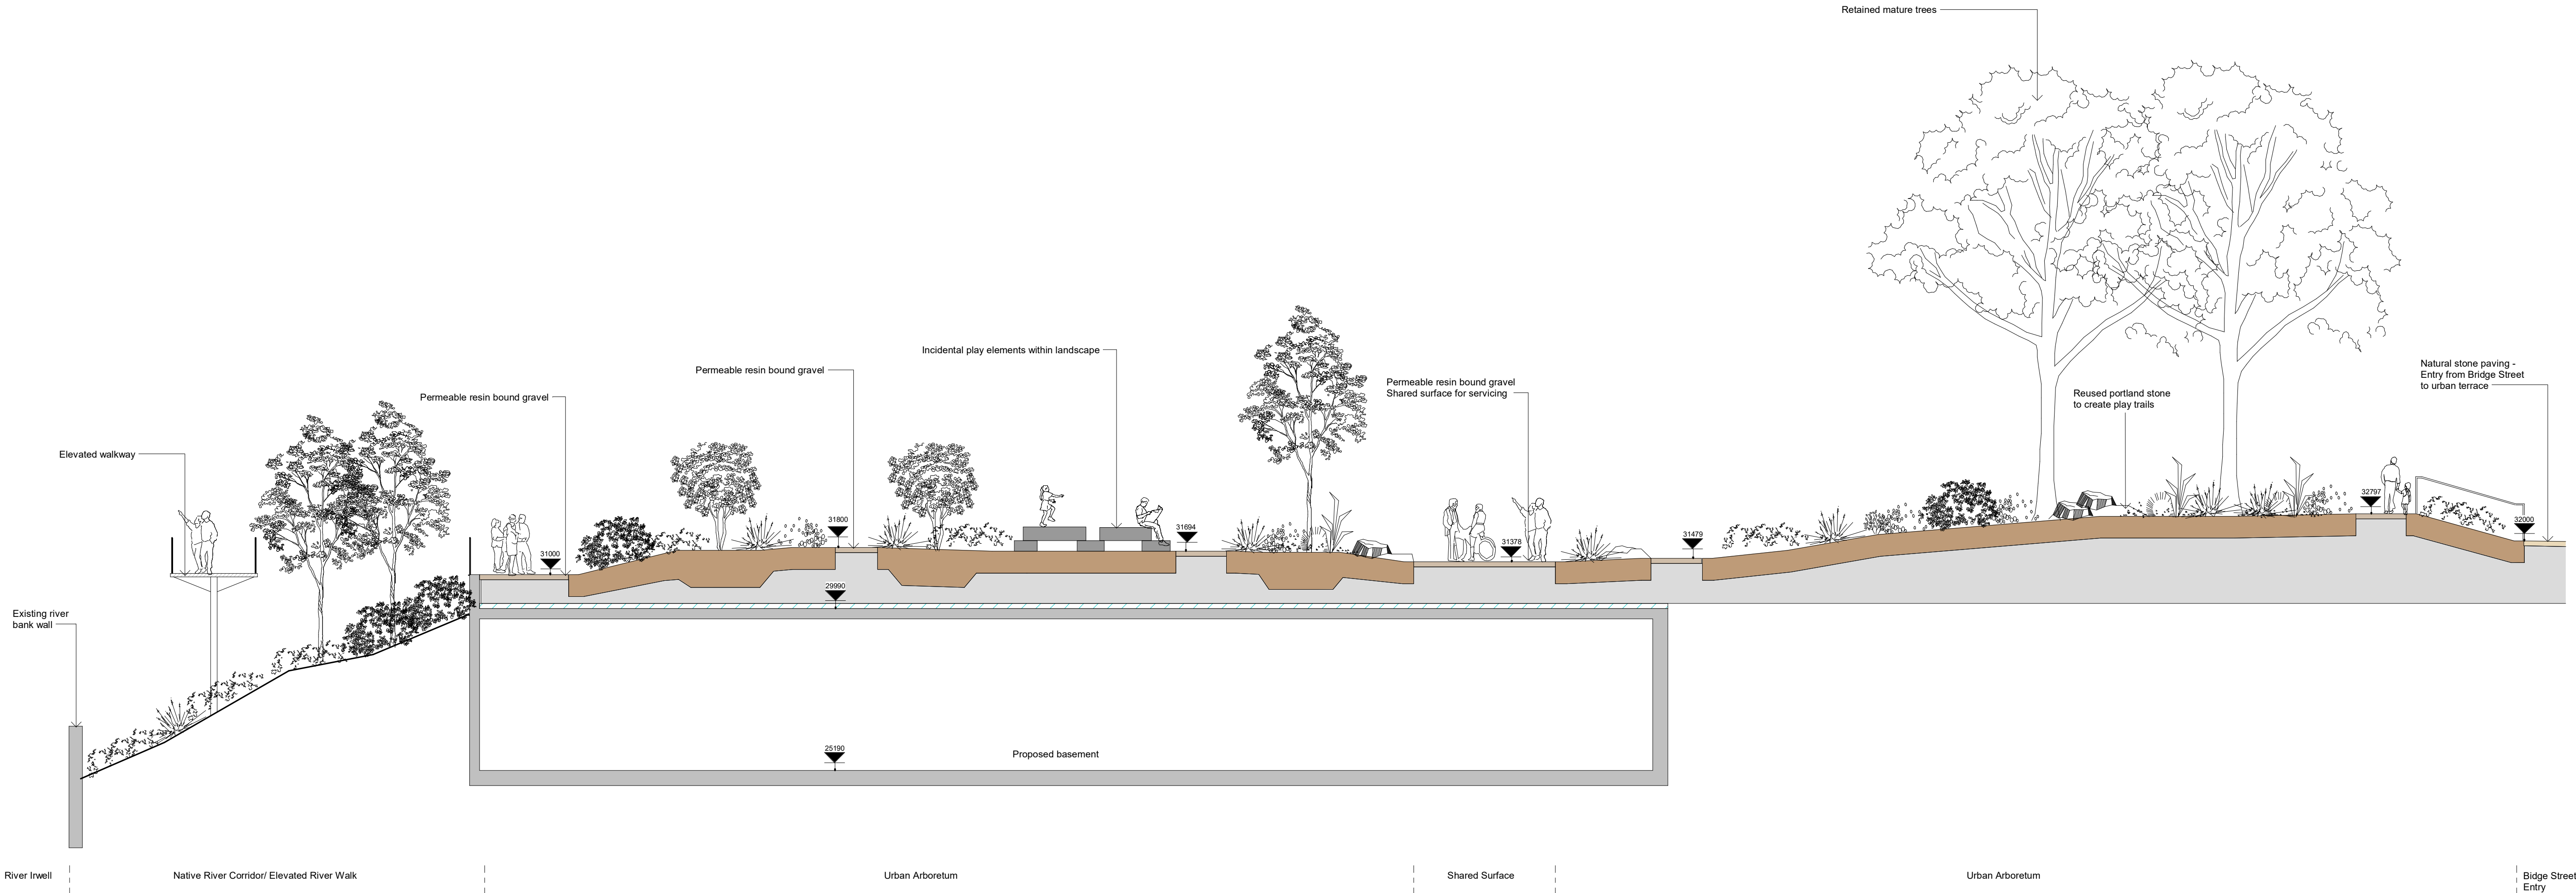

Section AA
Scale 1:100

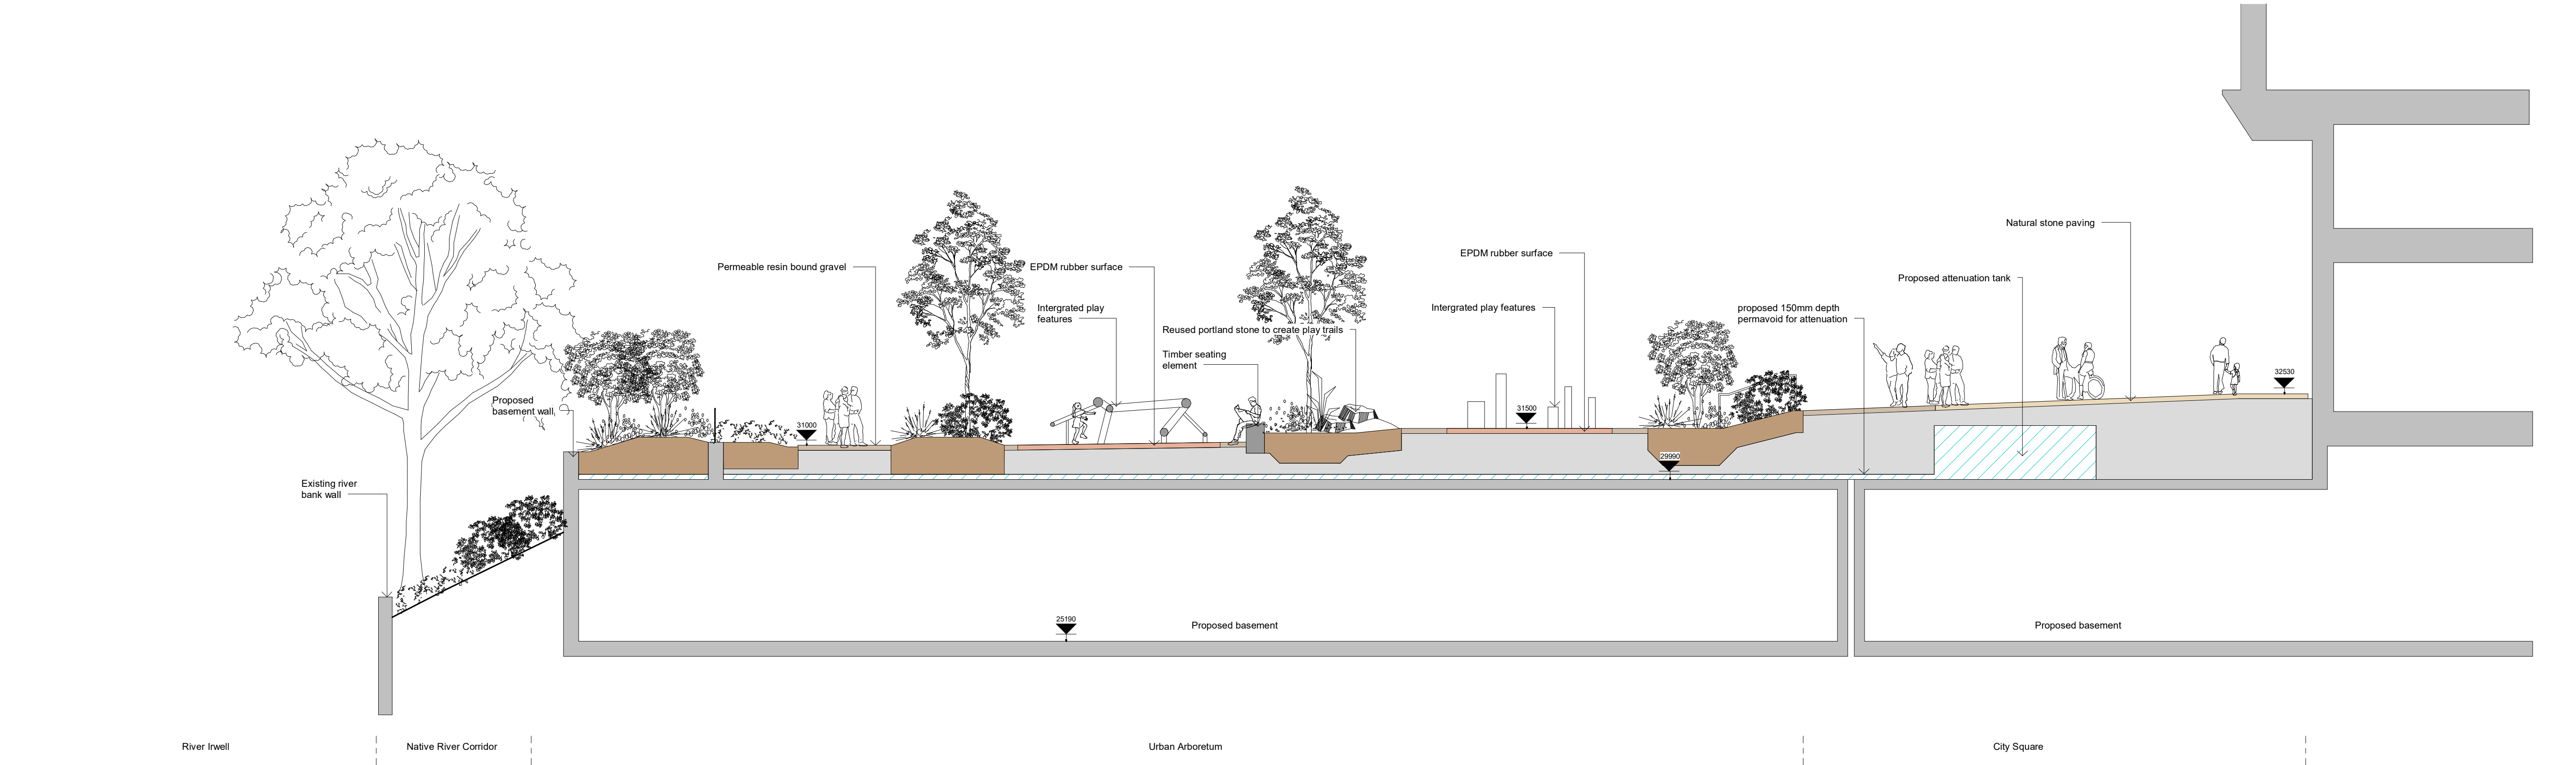

Section BB
Scale 1:100

General Notes

No implied licence exists. This drawing should not be used to calculate areas for the purposes of valuation.
Do not scale this drawing for construction purposes. All dimensions to be checked on site by the contractor and such dimensions to be their responsibility.
All work must comply with relevant British Standards and Building Regulations requirements. Drawing errors and omissions to be reported to the architect.

Notes



Key Plan

3 Brewhouse Yard
London, EC1V 4JQ
hello@egretnest.com
+44 (0) 20 7649 1730

FOR INFORMATION

Project No. 0476

Project Name
Albert Bridge House

Drawing Title

Landscape Site Sections

Client Oval Properties 1801 Ltd

Scale 1: 100

Date 25/04/25

Drawn by JT

Checked by MA

Rev	Date	Reason	Chk
P1	03/04/25	Issue for Planning	SEW

Drawing Number	Rev
0476-SEW-ZZ-ZZ-DR-L-PL0102	P1