


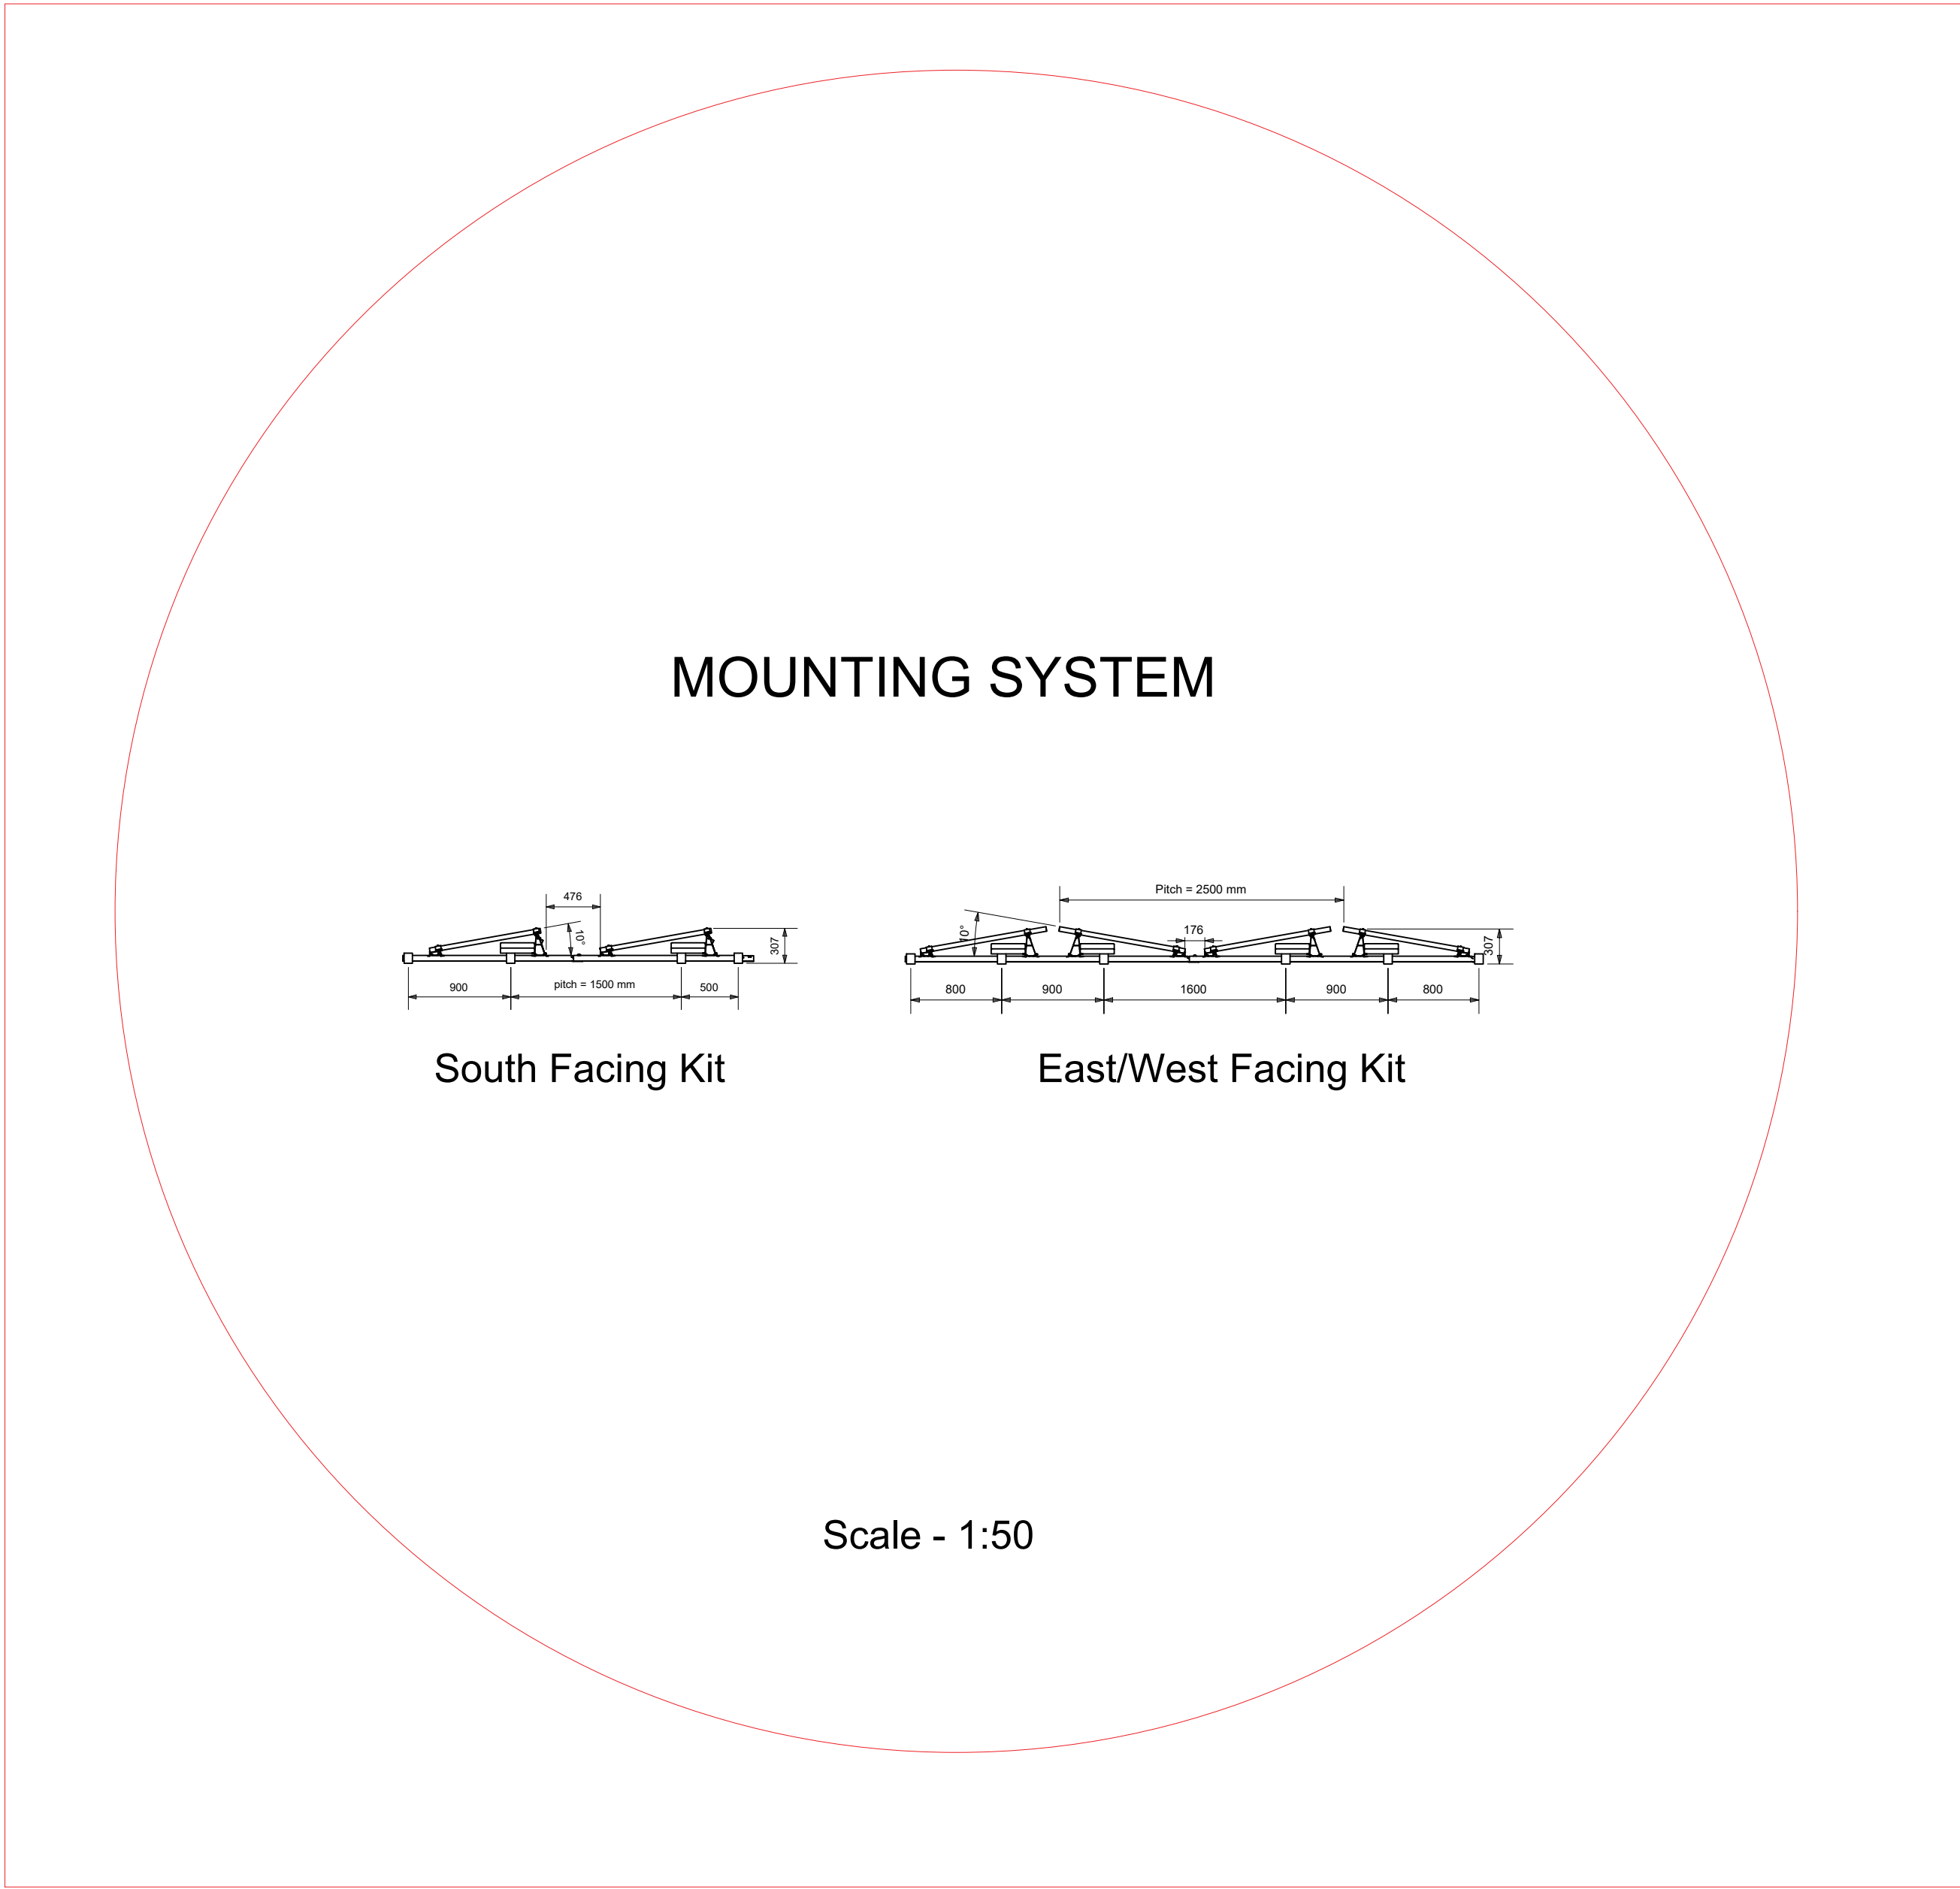

SITE: Printworks - Manchester		DRAWING NO.		PROJECT NO.	15/07/25 DATE.	 50 CoWorkz Business Centre Minerva Avenue Chester CH1 4QL Tele: 0344 567 9032 www.genfit.co.uk
TITLE: Panel Placement		1 : 150 SCALE IN A0	DRAWN.	CHECKED.	02 REVISION.	