


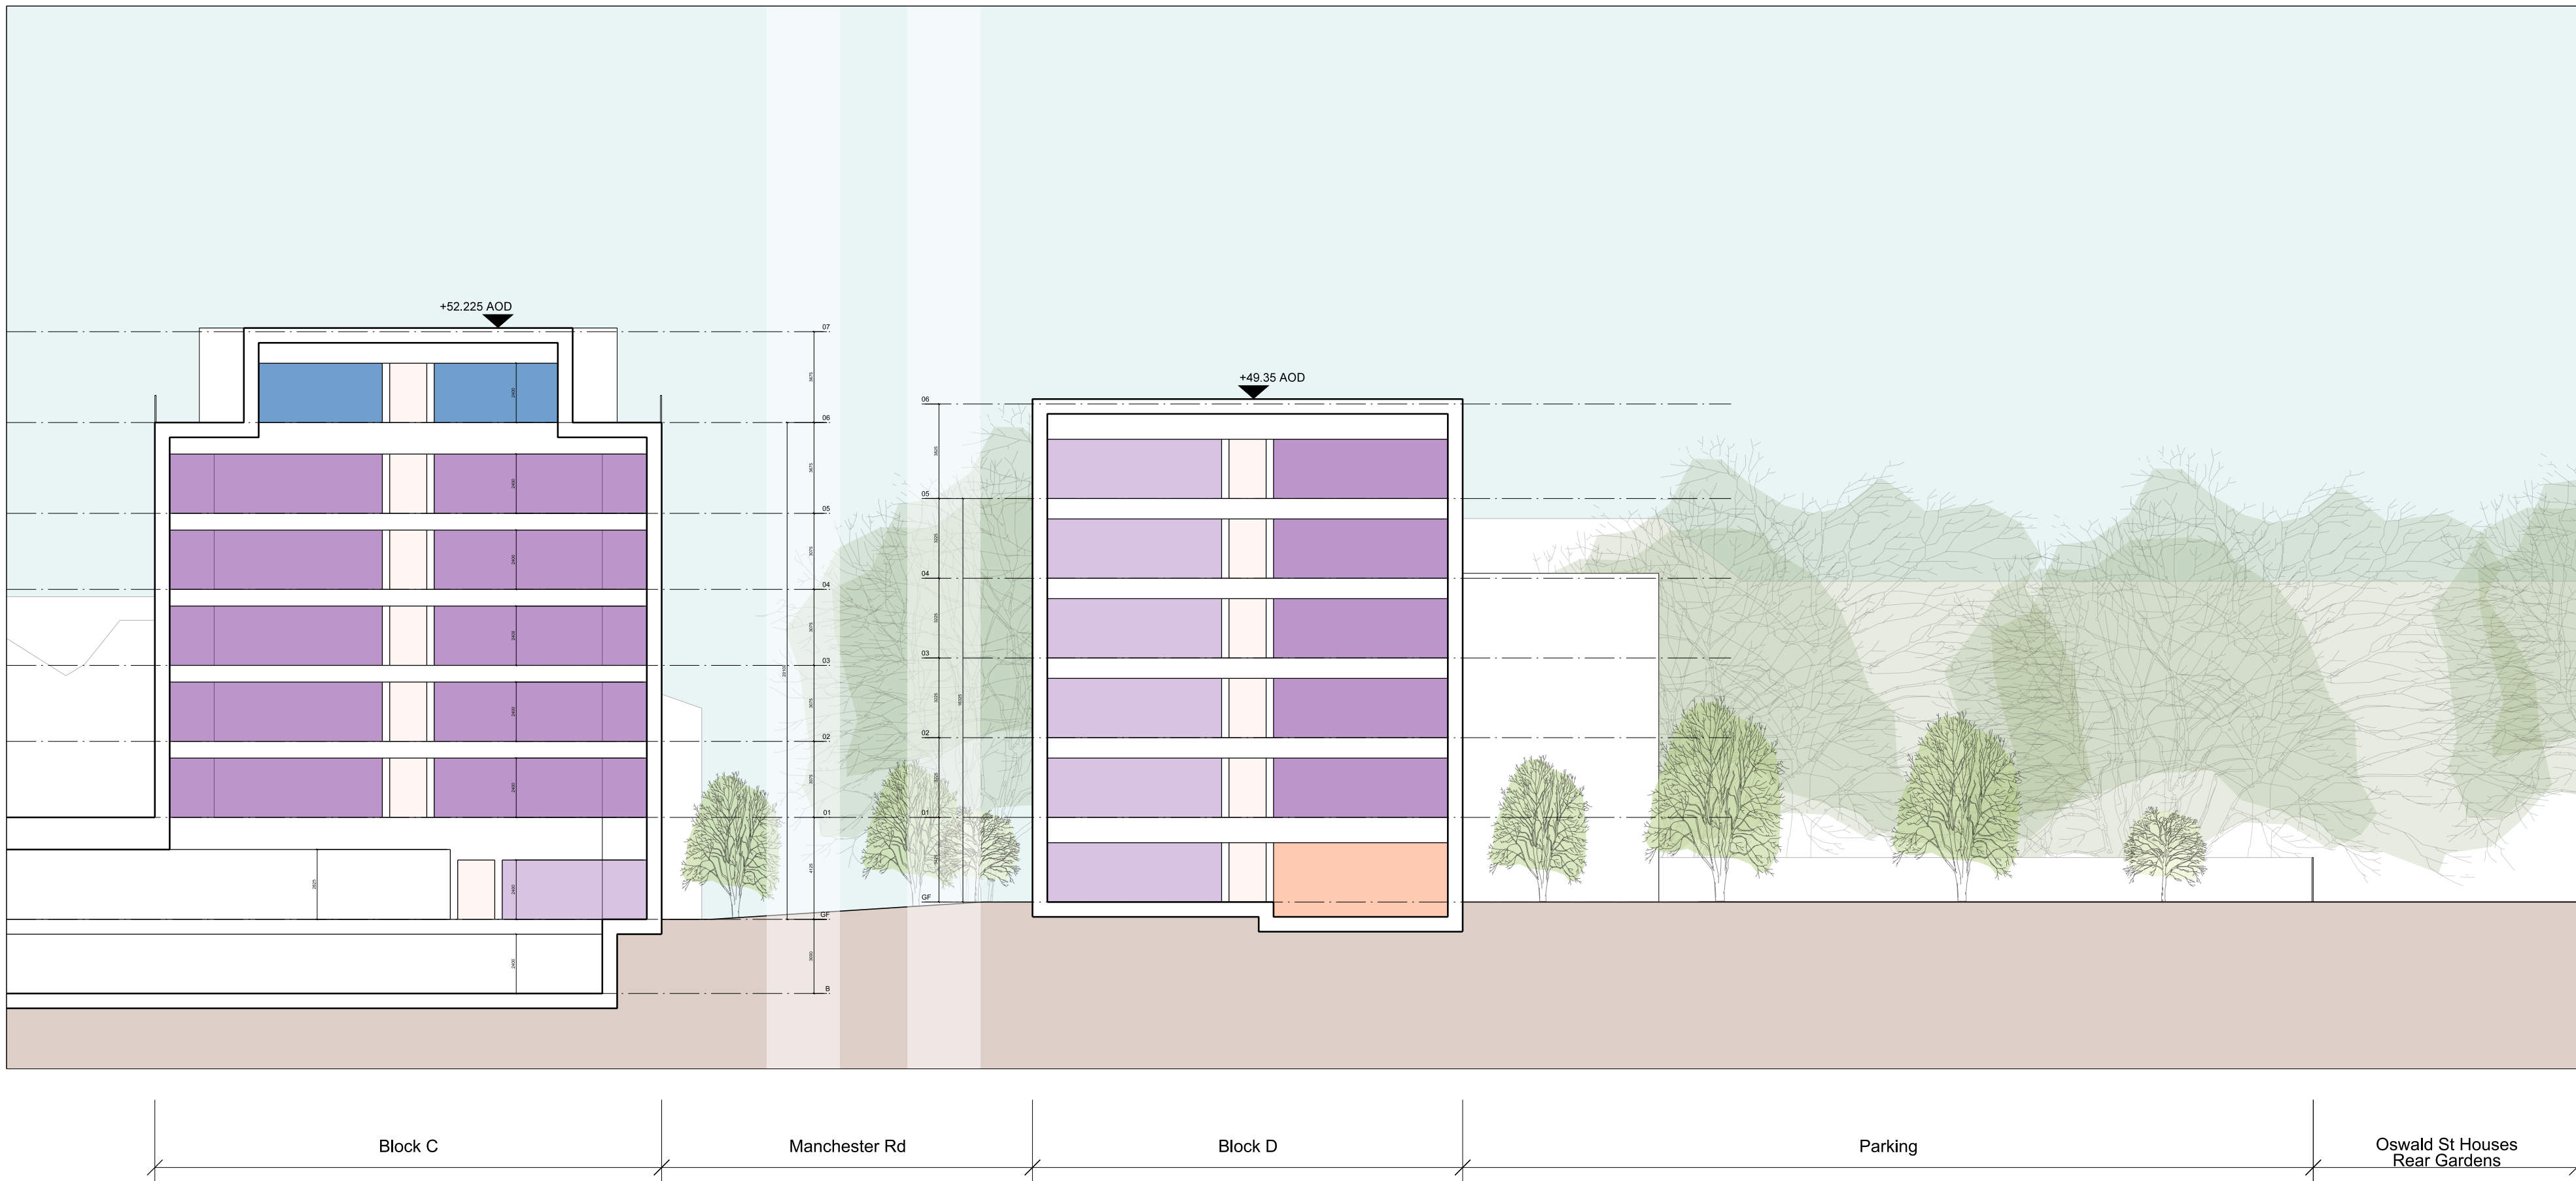


01 Section 01 - Manchester Road North
1:200 @A0



02 Section 02 - Manchester Road South
1:200 @A0



03 Section 03 - Barlow Moor Road North
1:200 @A0

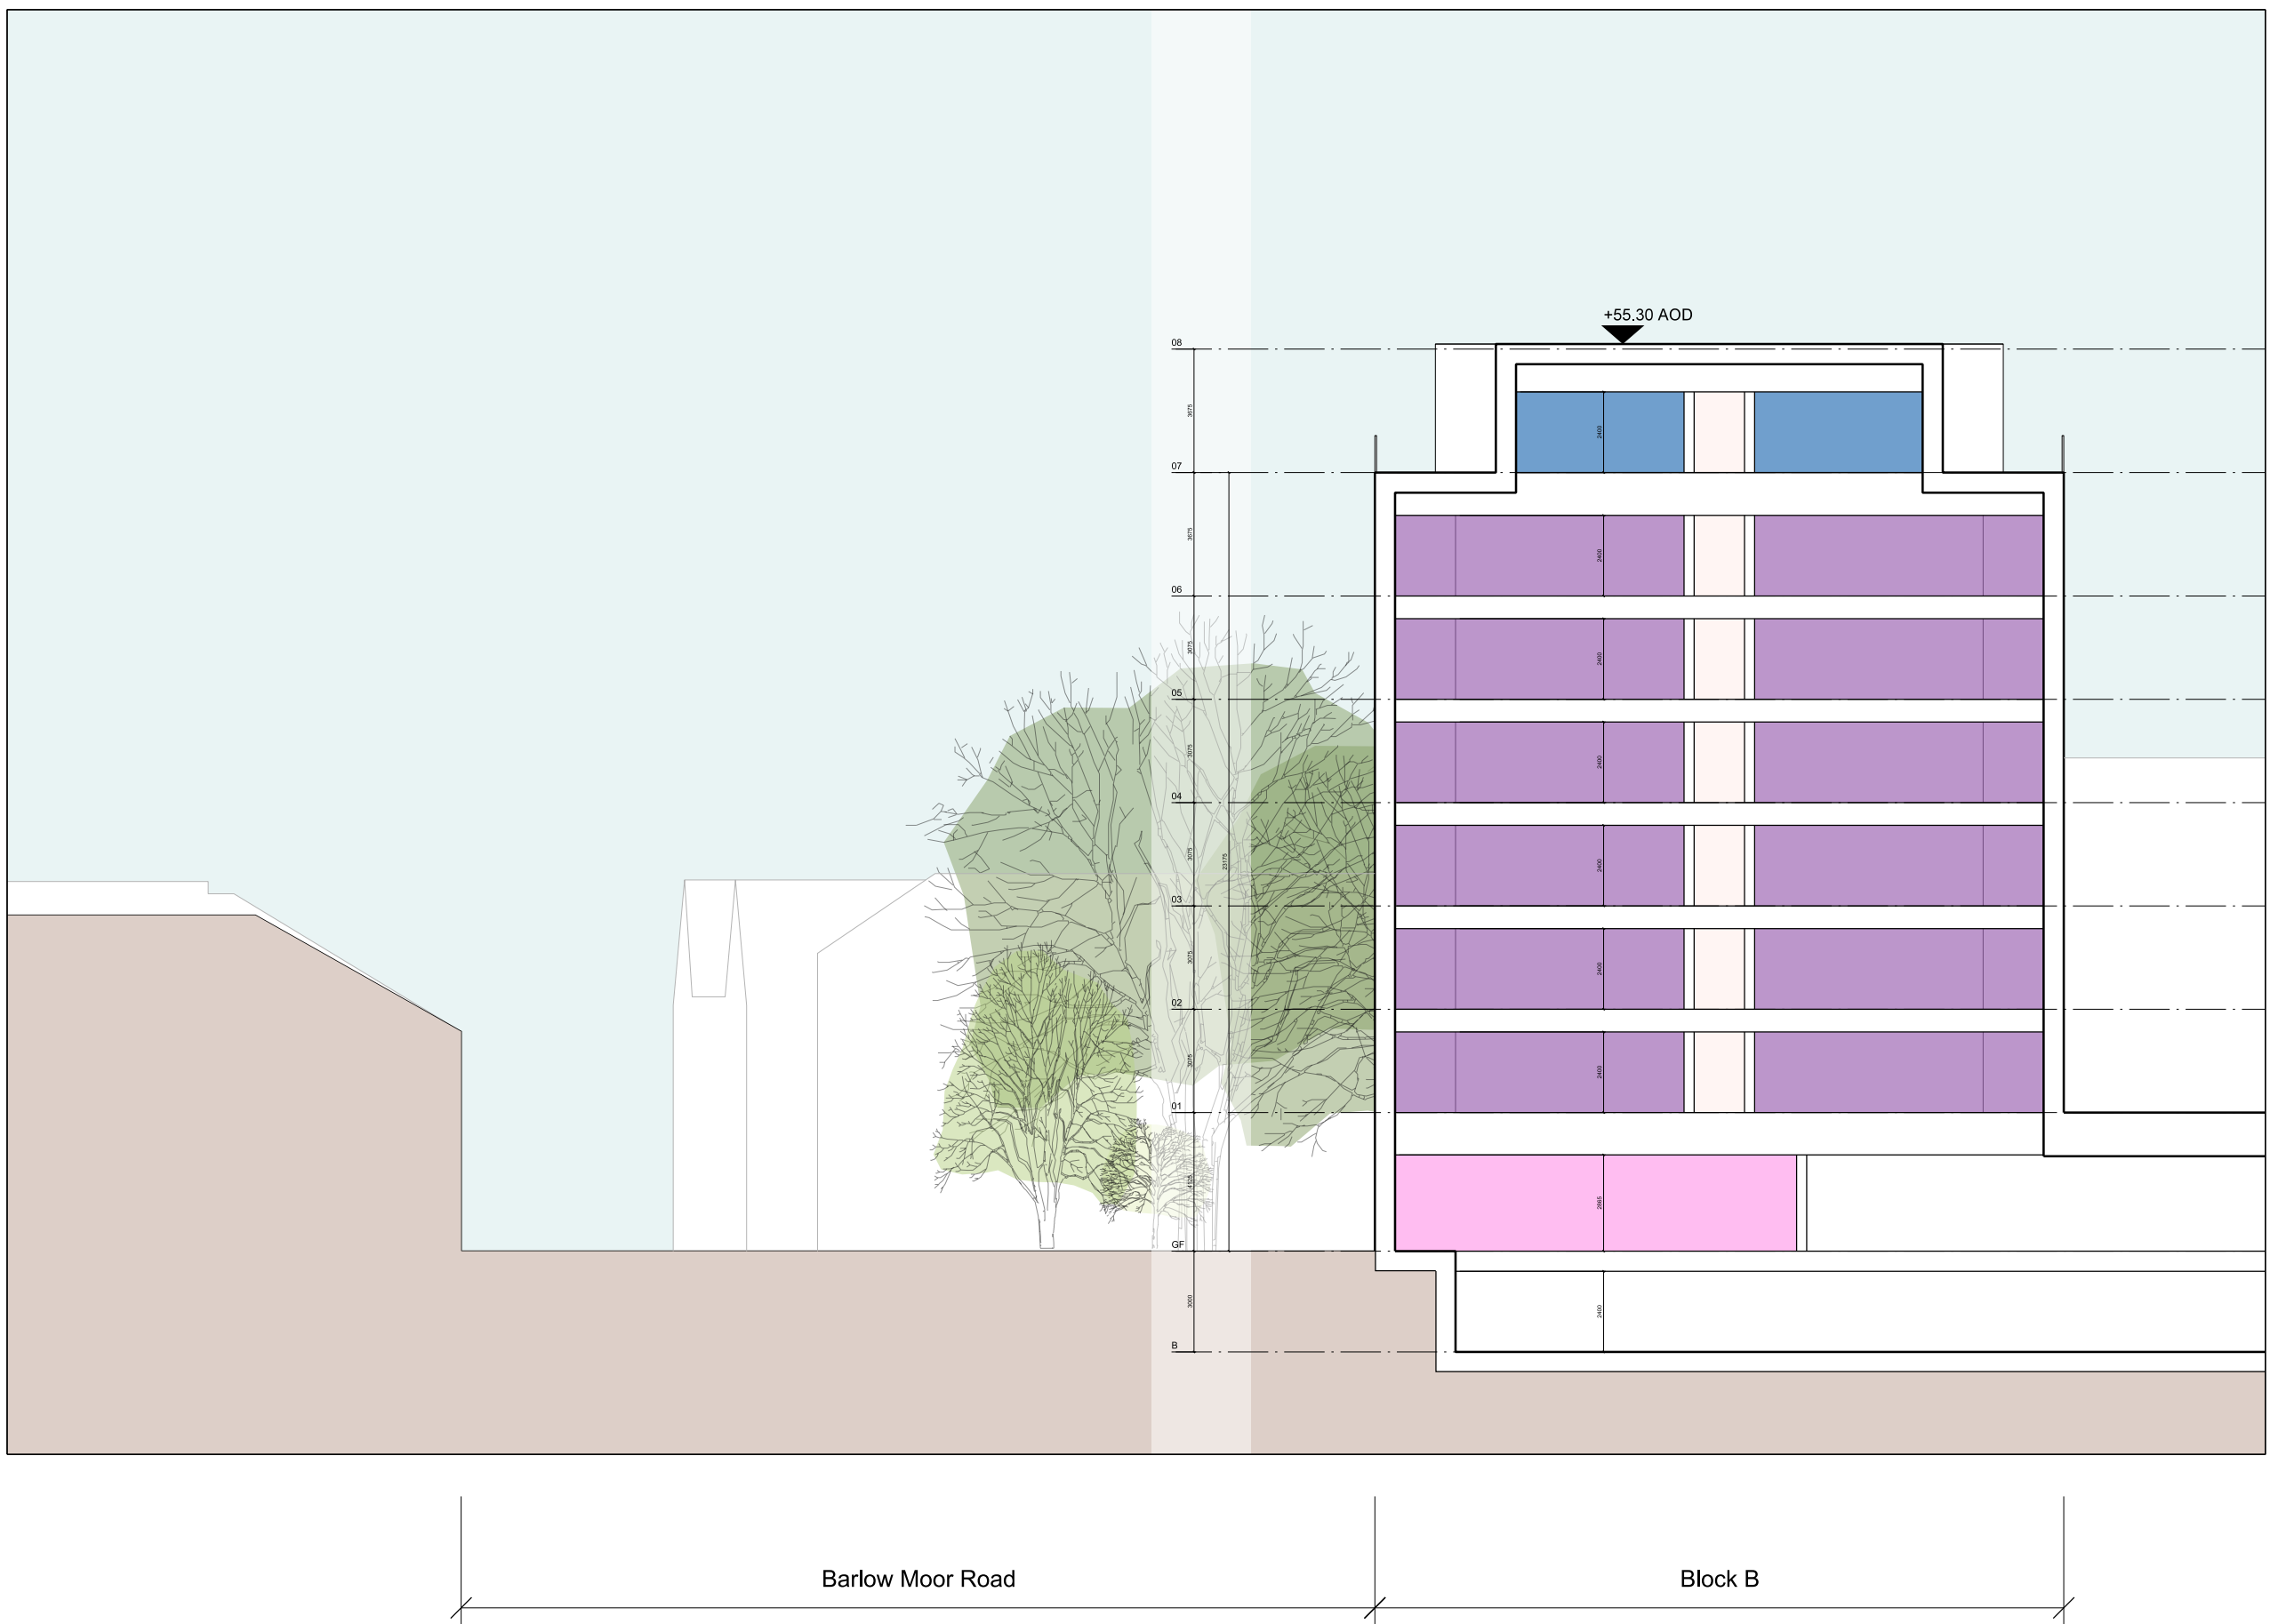

04 Section 04 - Barlow Moor Road South
1:200 @A0



05 Section 05 - Wilbraham Road
1:200 @A0



Amendment	Date
P01 PLANNING ISSUE	12.03.2025

Spatial Key	Other Spaces
1 Bed 2 Person	Retail
2 Bed 3 Person	Residential Lobby
2 Bed 4 Person	Residential Amenity
3 Bed 6 Person	Circulation
Penthouse	Cores
Penthouse Duplex	Support / Ancillary

Notes

This drawing is to be read in conjunction with all other project information by the architect and consultants.

Any drawn reference to existing information contained in this drawing has been created directly from third party survey information. This information is contained and issued in good faith with Feilden Clegg Bradley Studios LLP not held responsible for any inaccuracies identified. The architect is to be notified immediately if any inaccuracies are found.

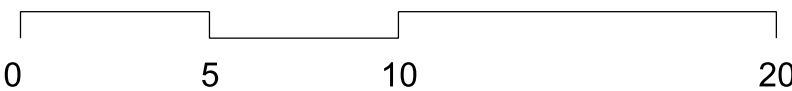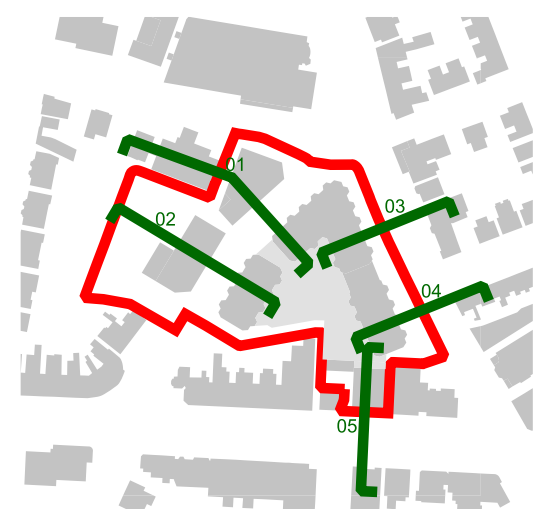

FeildenCleggBradleyStudios
LLP

Bath Brewery
Toll Bridge Road
Bath BA1 7DE

📞 01225 852545
📠 01225 852528
✉ bath@fcbstudios.com

Project Name	Job/Drawing No	Amendment
CHORLTON PRECINCT, CHORLTON-CUM-HARDY,	2104-FCBS-ZZ-XX-DR-0701 -P01	
Proposed Sections	Scale	Date
	1:200 @ A0	12.03.2025
		Drawn SD GROUP
		Check AB
Do not scale		
Original printed at A0		All dimensions to be checked on site