

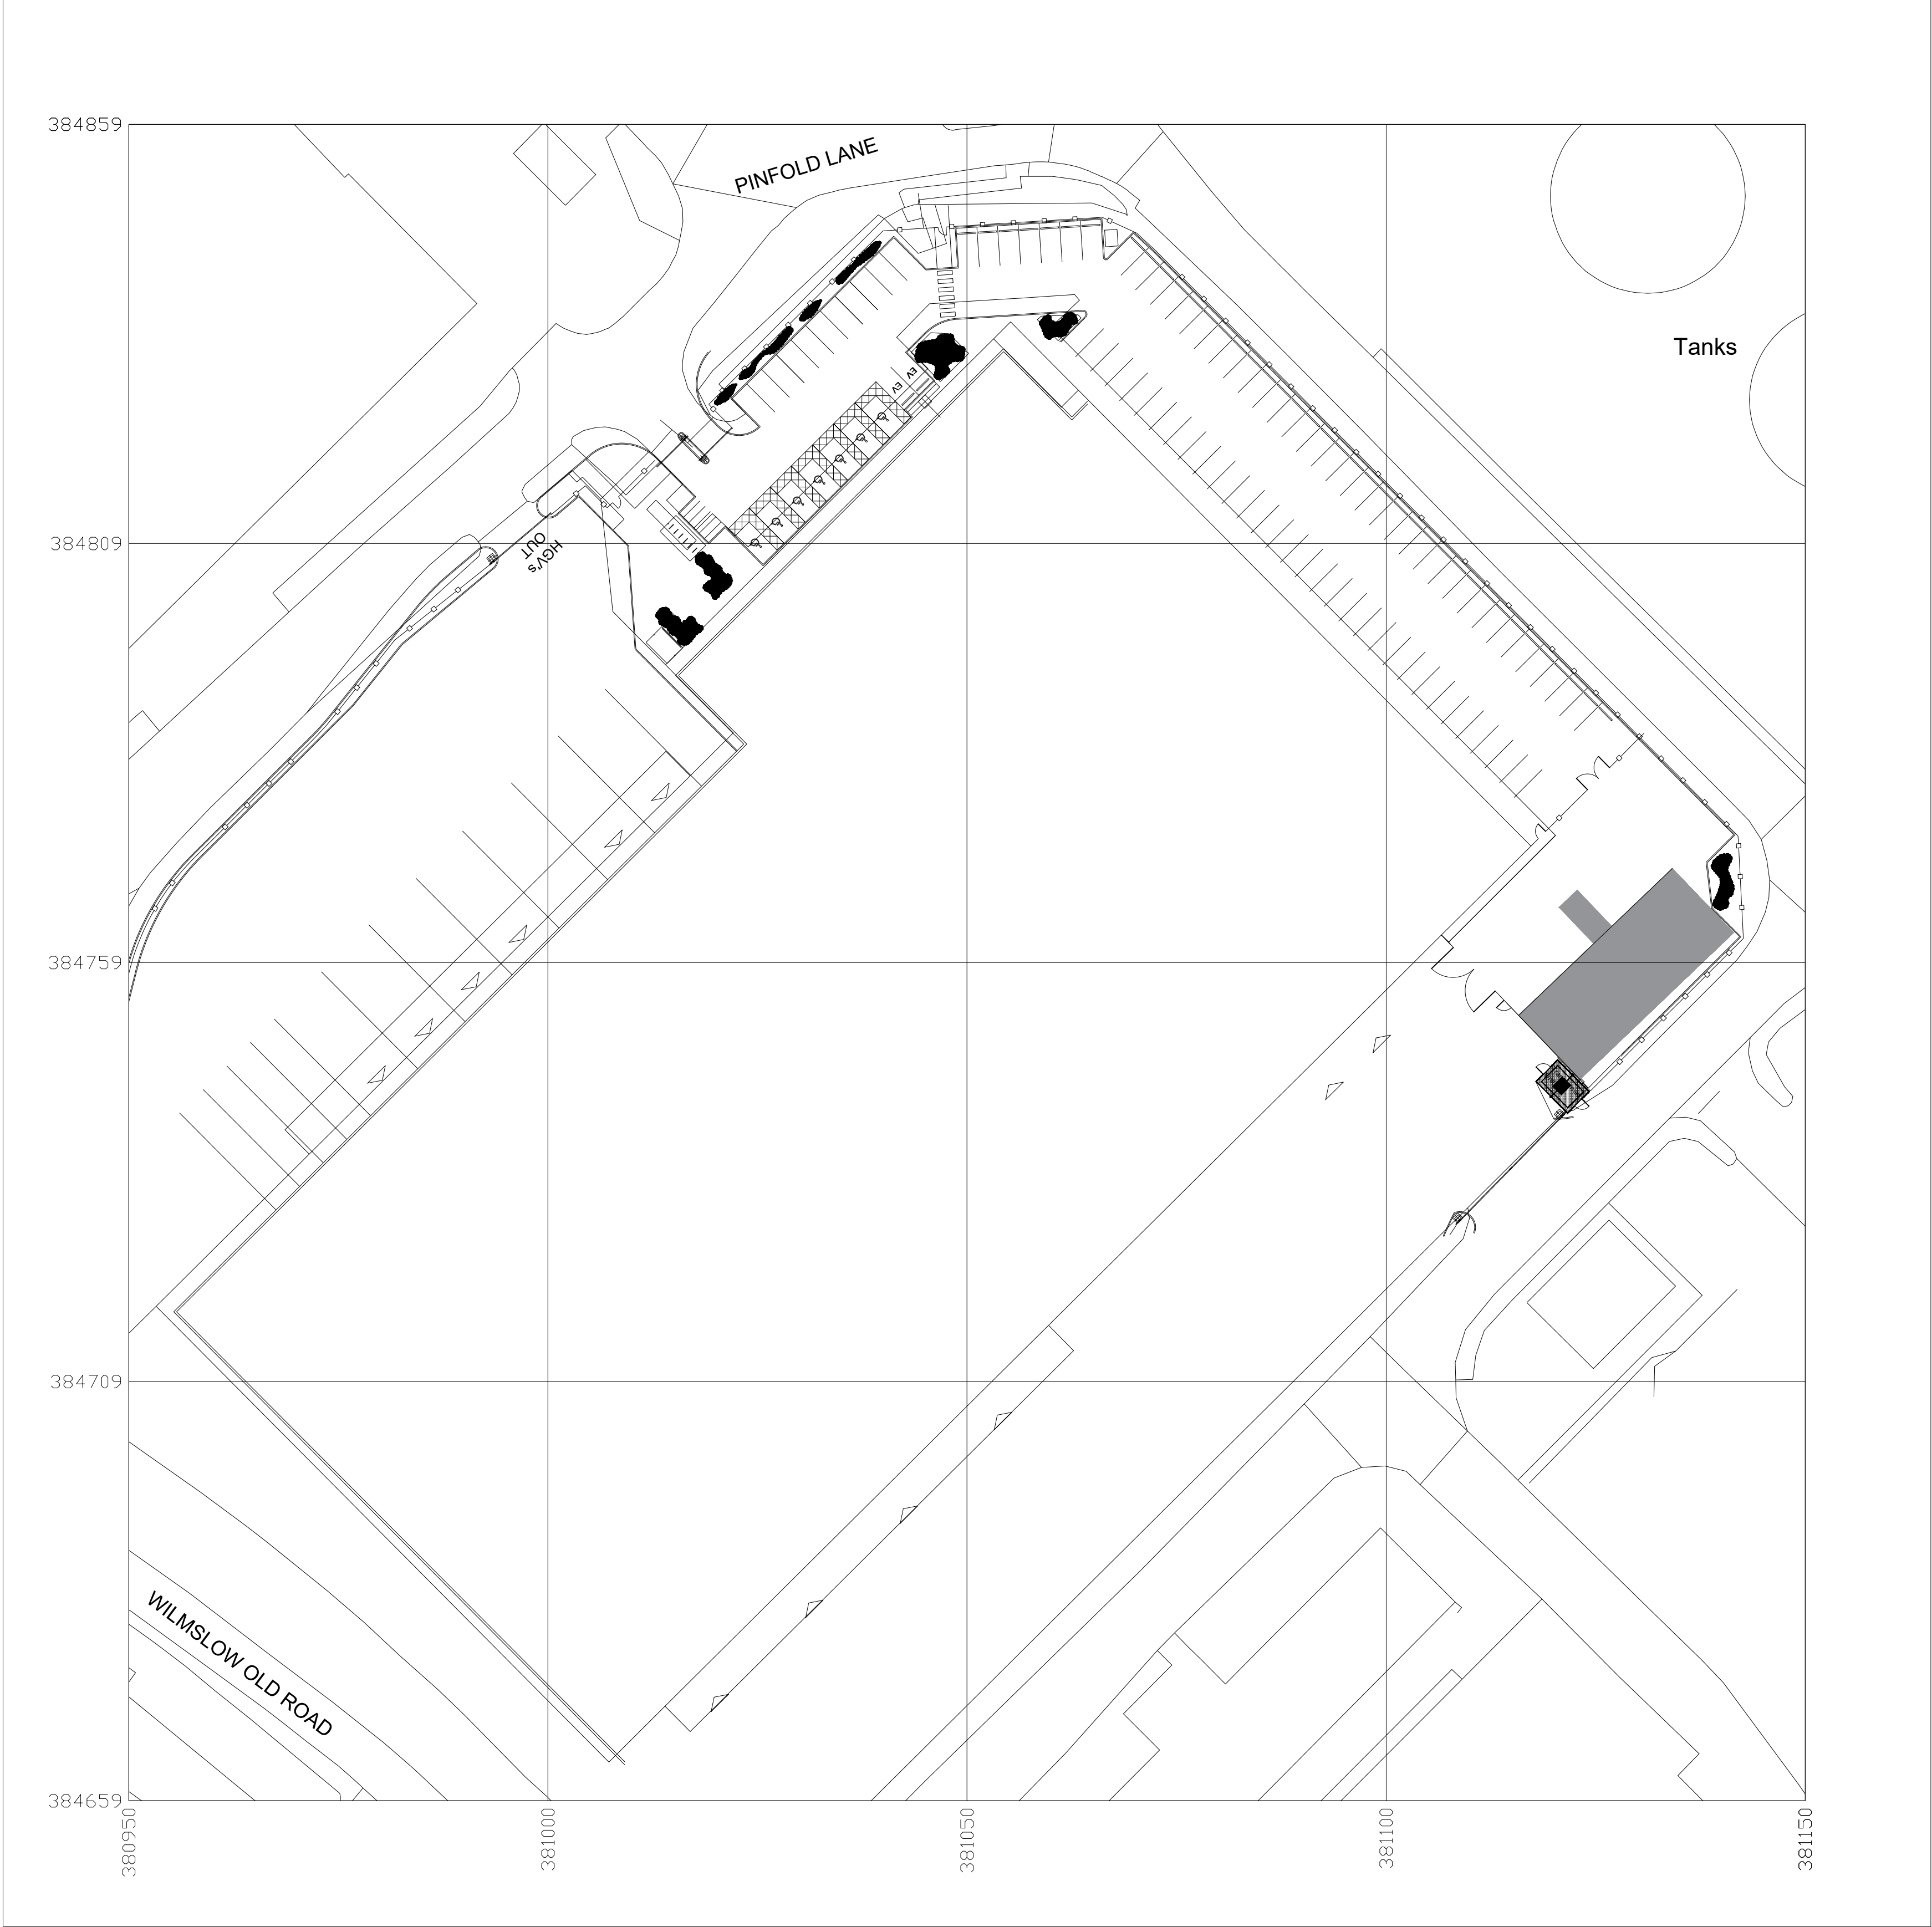


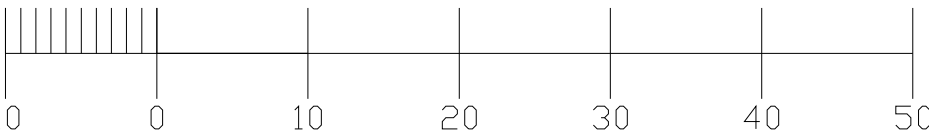

Produced on 16 May 2025 from the Ordnance Survey National Geographic Database and incorporating surveyed revision available at this date.
This map shows the area bounded by 380950 384659,381150 384659,381150 384859,380950 384859,380950 384659
Crown copyright and database rights 2025 OS 100054135. Supplied by copla ltd trading as UKPlanningMaps.com a licensed Ordnance Survey partner (OS 100054135).
Data licence expires 16 May 2026. Unique plan reference: v4f//1256445/1686189

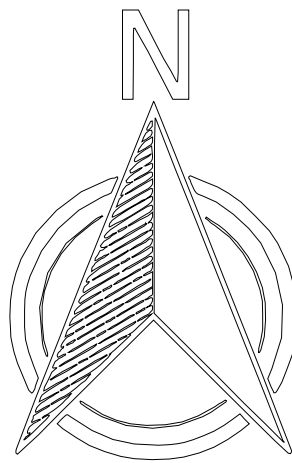

REV	DESCRIPTION	DATE	INITIAL
A	DESCRIPTION	10/05/2025	HCM
STAGE:		TENDER	
PROJECT:		DNATA CARGO, 2 PINFOLD LANE, MANCHESTER AIRPORT	
TITLE:		PROPOSED BLOCK PLAN	
		DRAWN:	CHECKED:
		HCM	JV
		DATE:	SCALE @ A3:
		MAY 25	1:150
		DRAWING NO:	REV:
		BWP-13	A
Liverpool Manchester London Telephone +44(0)161 236 8133			
www.bwpconsultants.co.uk			