
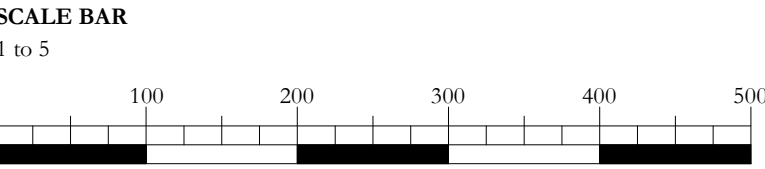



Scale Bars to be used as guidance only - refer to sheet size below									
1:100	mm	1000	3000	5000	7000				
1:200	mm	500	1500	2500	3500	5000	7000	10000	15000
1:500	m	10	30	50	70	100	150	200	300
1:1250	m	2	6	10	15	20	30	40	60

Notes:
Drawings are based on survey data and may not accurately represent what is physically present.
Do not scale from this drawing. All dimensions are to be verified on site before proceeding with the work.
All dimensions are in millimeters unless noted otherwise.
Purcell shall be notified in writing of any discrepancies.

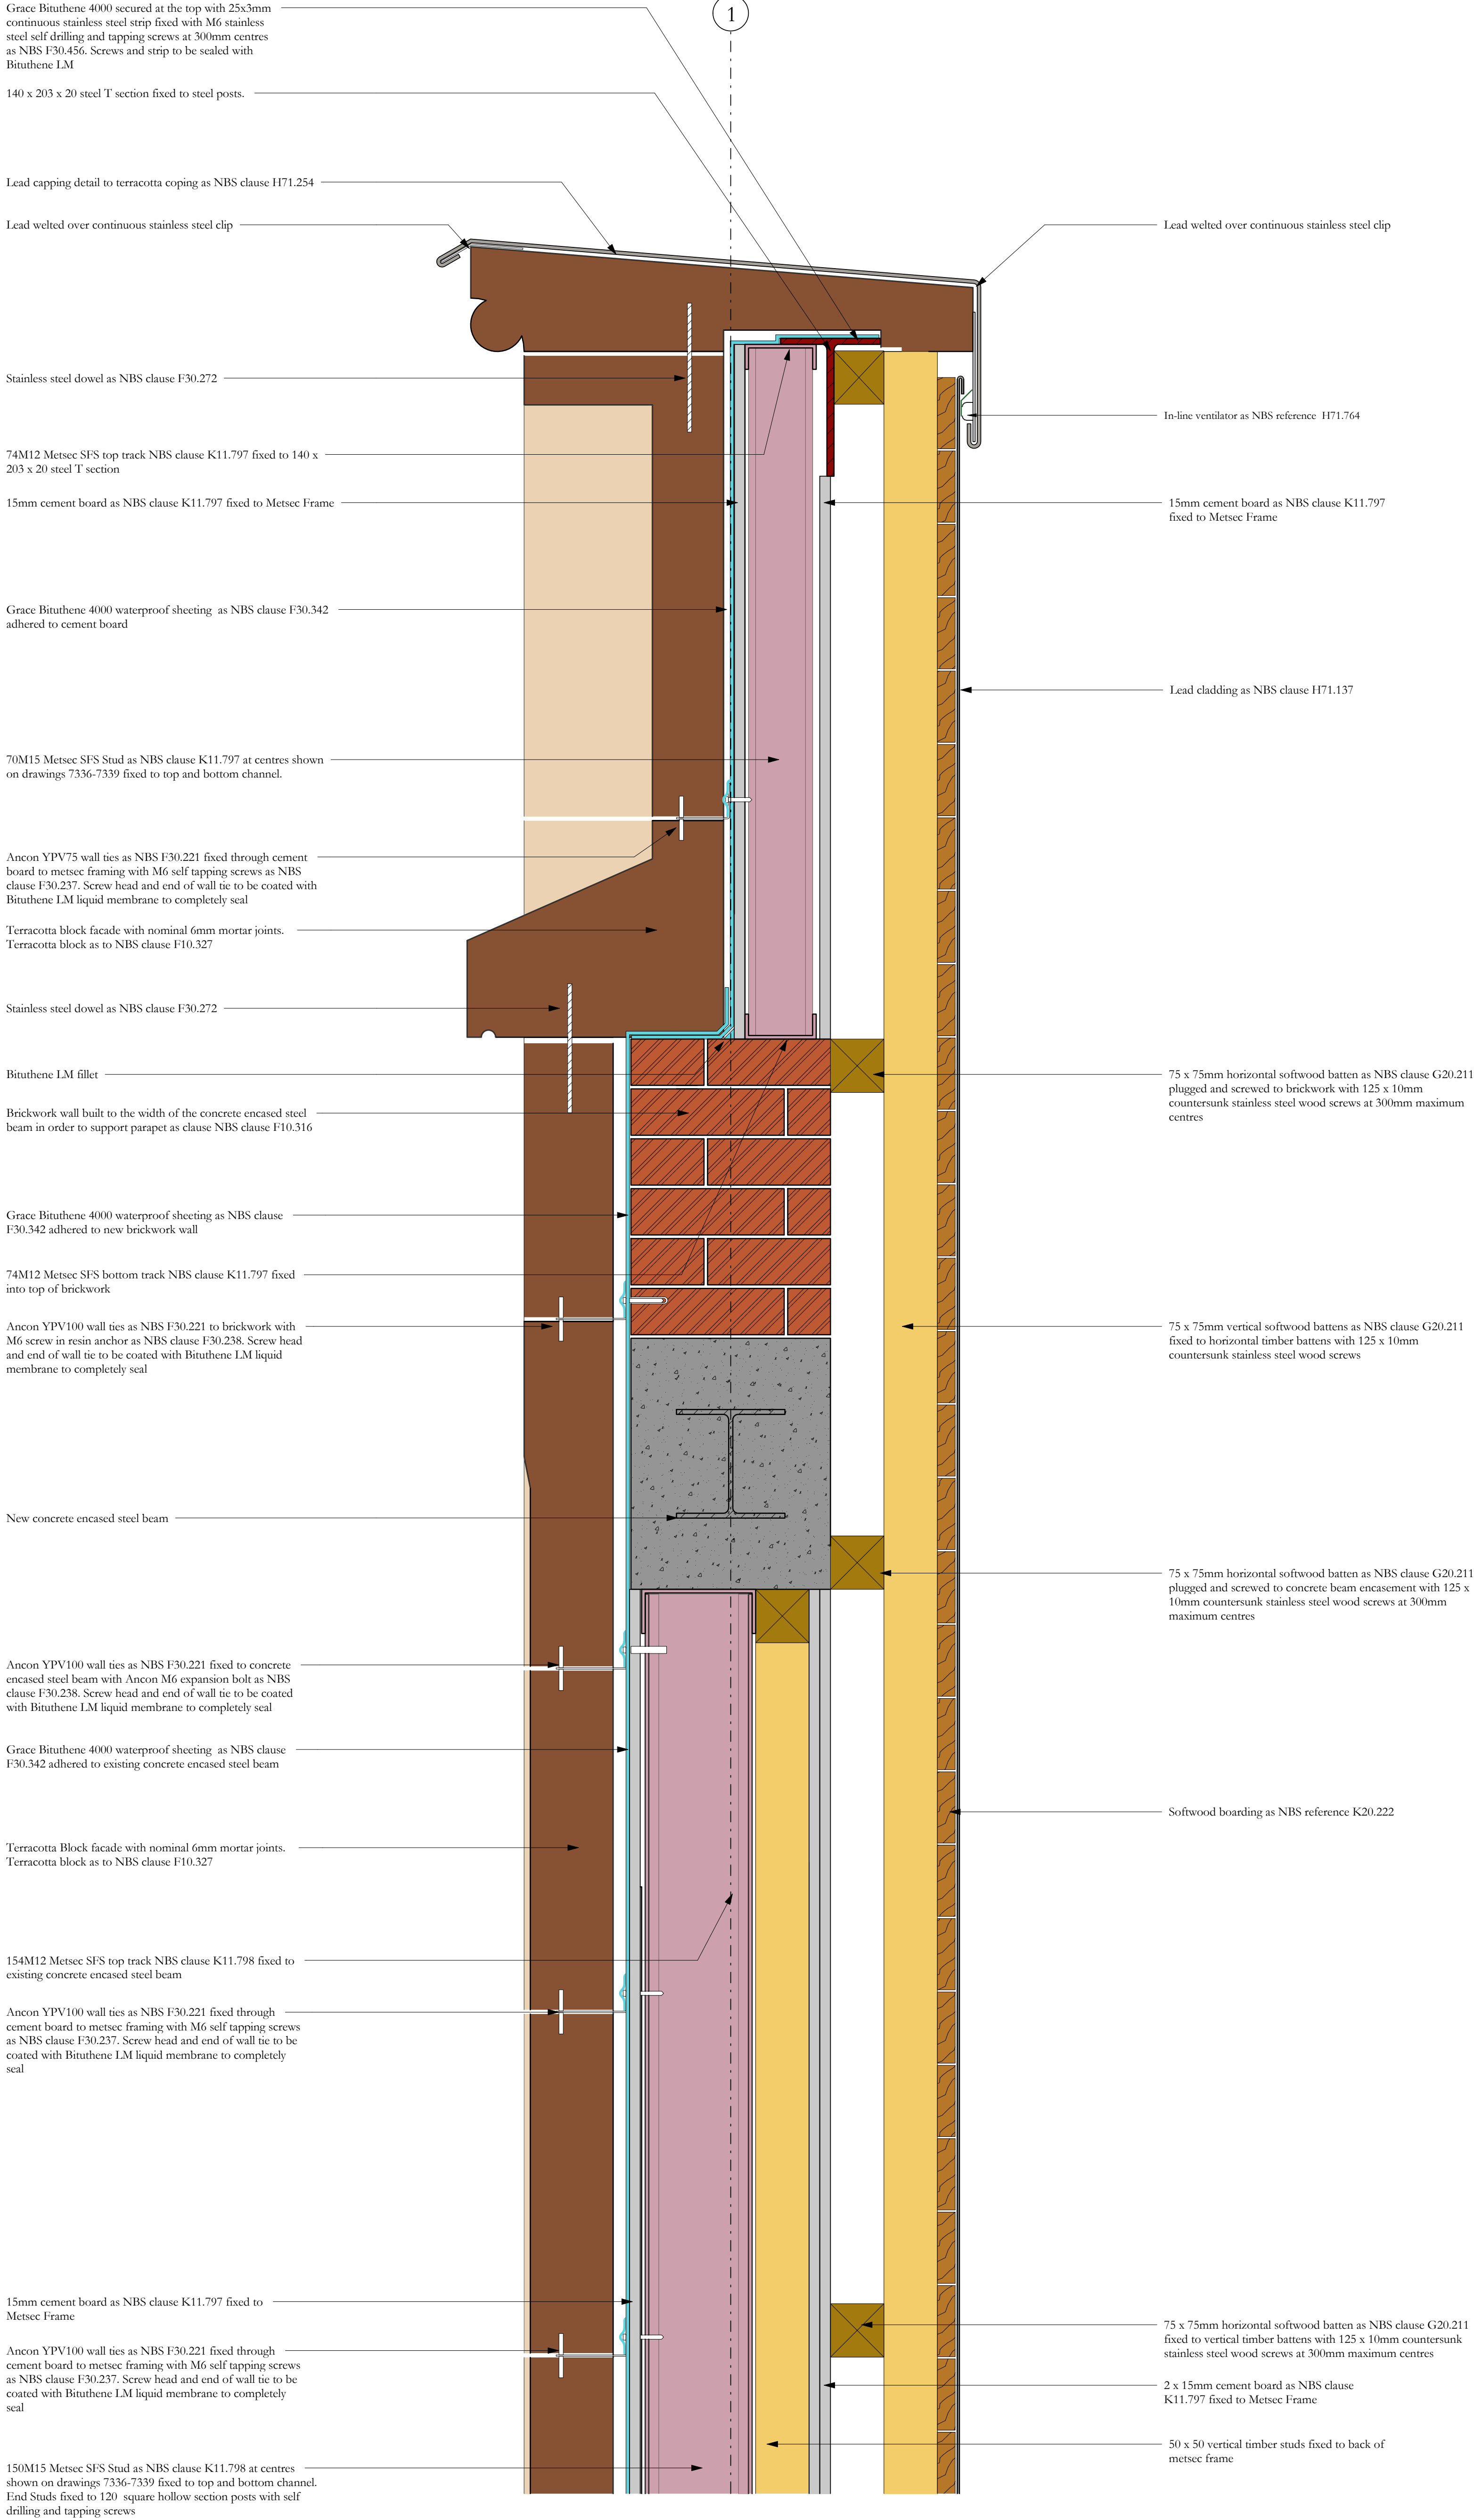

Revision 01: Drawing updated to Construction issue. Terracotta cladding omitted from east side of wall and substituted with lead cladding

01	05/09/2022	JC	GR	See note in revision cloud
-	25/09/2020	GR	TK	First issue
ISSUE	DATE	APPROVED	DRAWN	DESCRIPTION

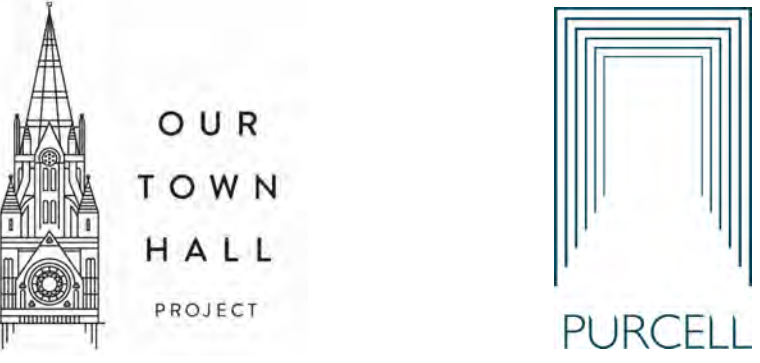

Project Office, Town Hall, MANCHESTER M60 2L1
+44 (0) 7970 097 432
www.purcelluk.com

PROJECT STATUS	RIBA STAGE 5
CLIENT	MANCHESTER CITY COUNCIL
PROJECT	OUR TOWN HALL
DRAWING TITLE	Link bridge extension parapet junction where west wall meets existing
SIZE & SCALE	A1: 1 : 5
DRAWING STATUS	S4 - Construction

JOB NUMBER	236959
DRAWING NO.	REV
OTH-PUR-EX-ZZ-DWG-A-7342 01	