

HAZARD IDENTIFICATION		
REF	HAZARD	DATE

- NOTES
- ALL SERVICES ROUTED ARE APPROXIMATE. THE CONTRACTOR SHALL BE RESPONSIBLE FOR DETERMINING THE EXACT ROUTES AND POSITIONS OF ALL INSTALLED SERVICES AND EQUIPMENT.
 - THE EXACT POSITION OF ALL SERVICES AND EQUIPMENT SHALL BE AGREED BY THE CONTRACT ADMINISTRATOR.
 - THE CONTRACTOR SHALL BE RESPONSIBLE FOR FULLY CO-ORDINATING ANY SERVICES INSTALLED WITH THE BUILDING FABRIC AND SERVICES INSTALLED BY OTHERS.
 - THIS DRAWING SHALL BE READ IN CONJUNCTION WITH ALL CONTRACT DOCUMENTATION AND SPECIFICATION FOR THE WORKS.
 - ALL DIMENSIONS SHOWN ARE IN MILLIMETRES.
 - DRAWINGS ARE INDICATIVE AND SHALL BE DEVELOPED FURTHER IN THE DETAILED DESIGN STAGE.


PLEASE NOTE THE FOLLOWING:

LL' DENOTES MOUNTED AT LOW LEVEL
HL' DENOTES MOUNTED AT HIGH LEVEL
CV' DENOTES MOUNTED IN THE CEILING VOID
CM' DENOTES CEILING MOUNTED
EX' DENOTES EXISTING
UWT' DENOTES UNDER WORKTOP
AWT' DENOTES ABOVE WORKTOP


ALL MOUNTING HEIGHTS SHALL BE CONFIRMED WITH THE CONTRACT ADMINISTRATOR FIRST

SYMBOLS LEGEND - VENTILATION

- EXTRACT DUCTWORK
- CEILING MOUNTED EXTRACT FAN
- KITCHEN COOKER HOOD
- LOUVER
- CEILING MOUNTED FAN
- DOOR TRANSFER GRILLE

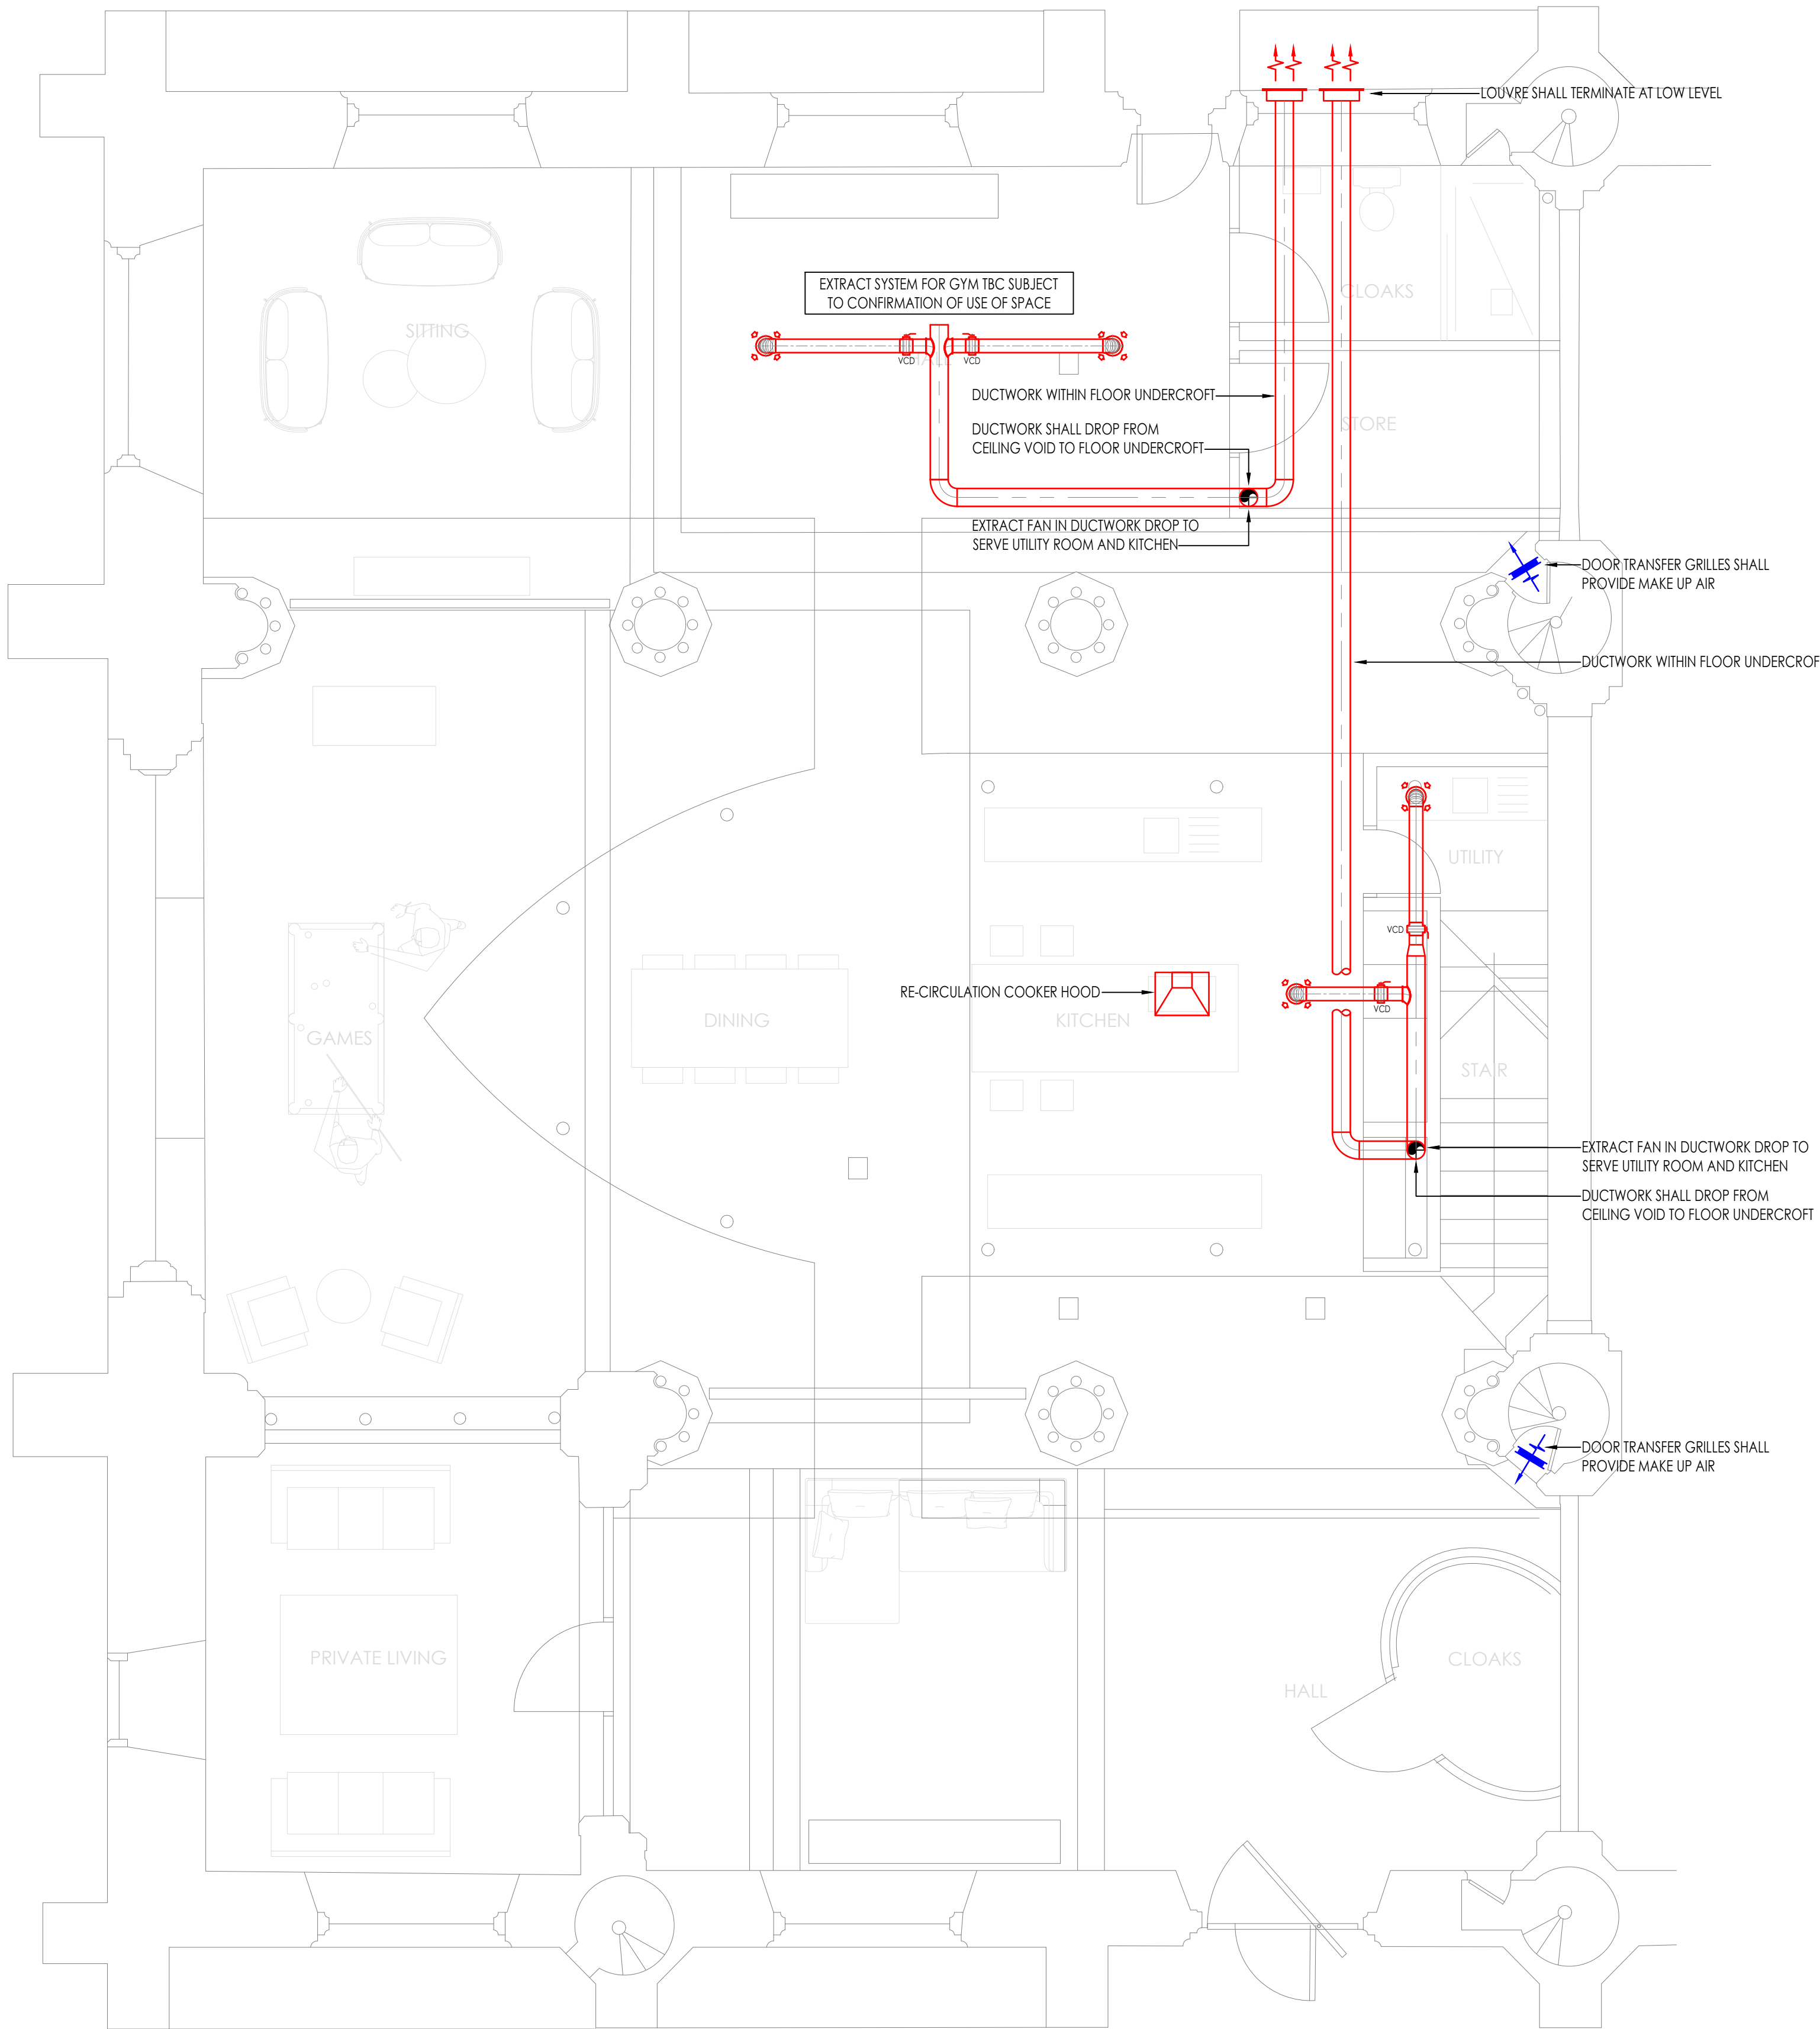

INDICATIVE VENTILATION STRATEGY, GROUND FLOOR
SCALE 1:50 @A0

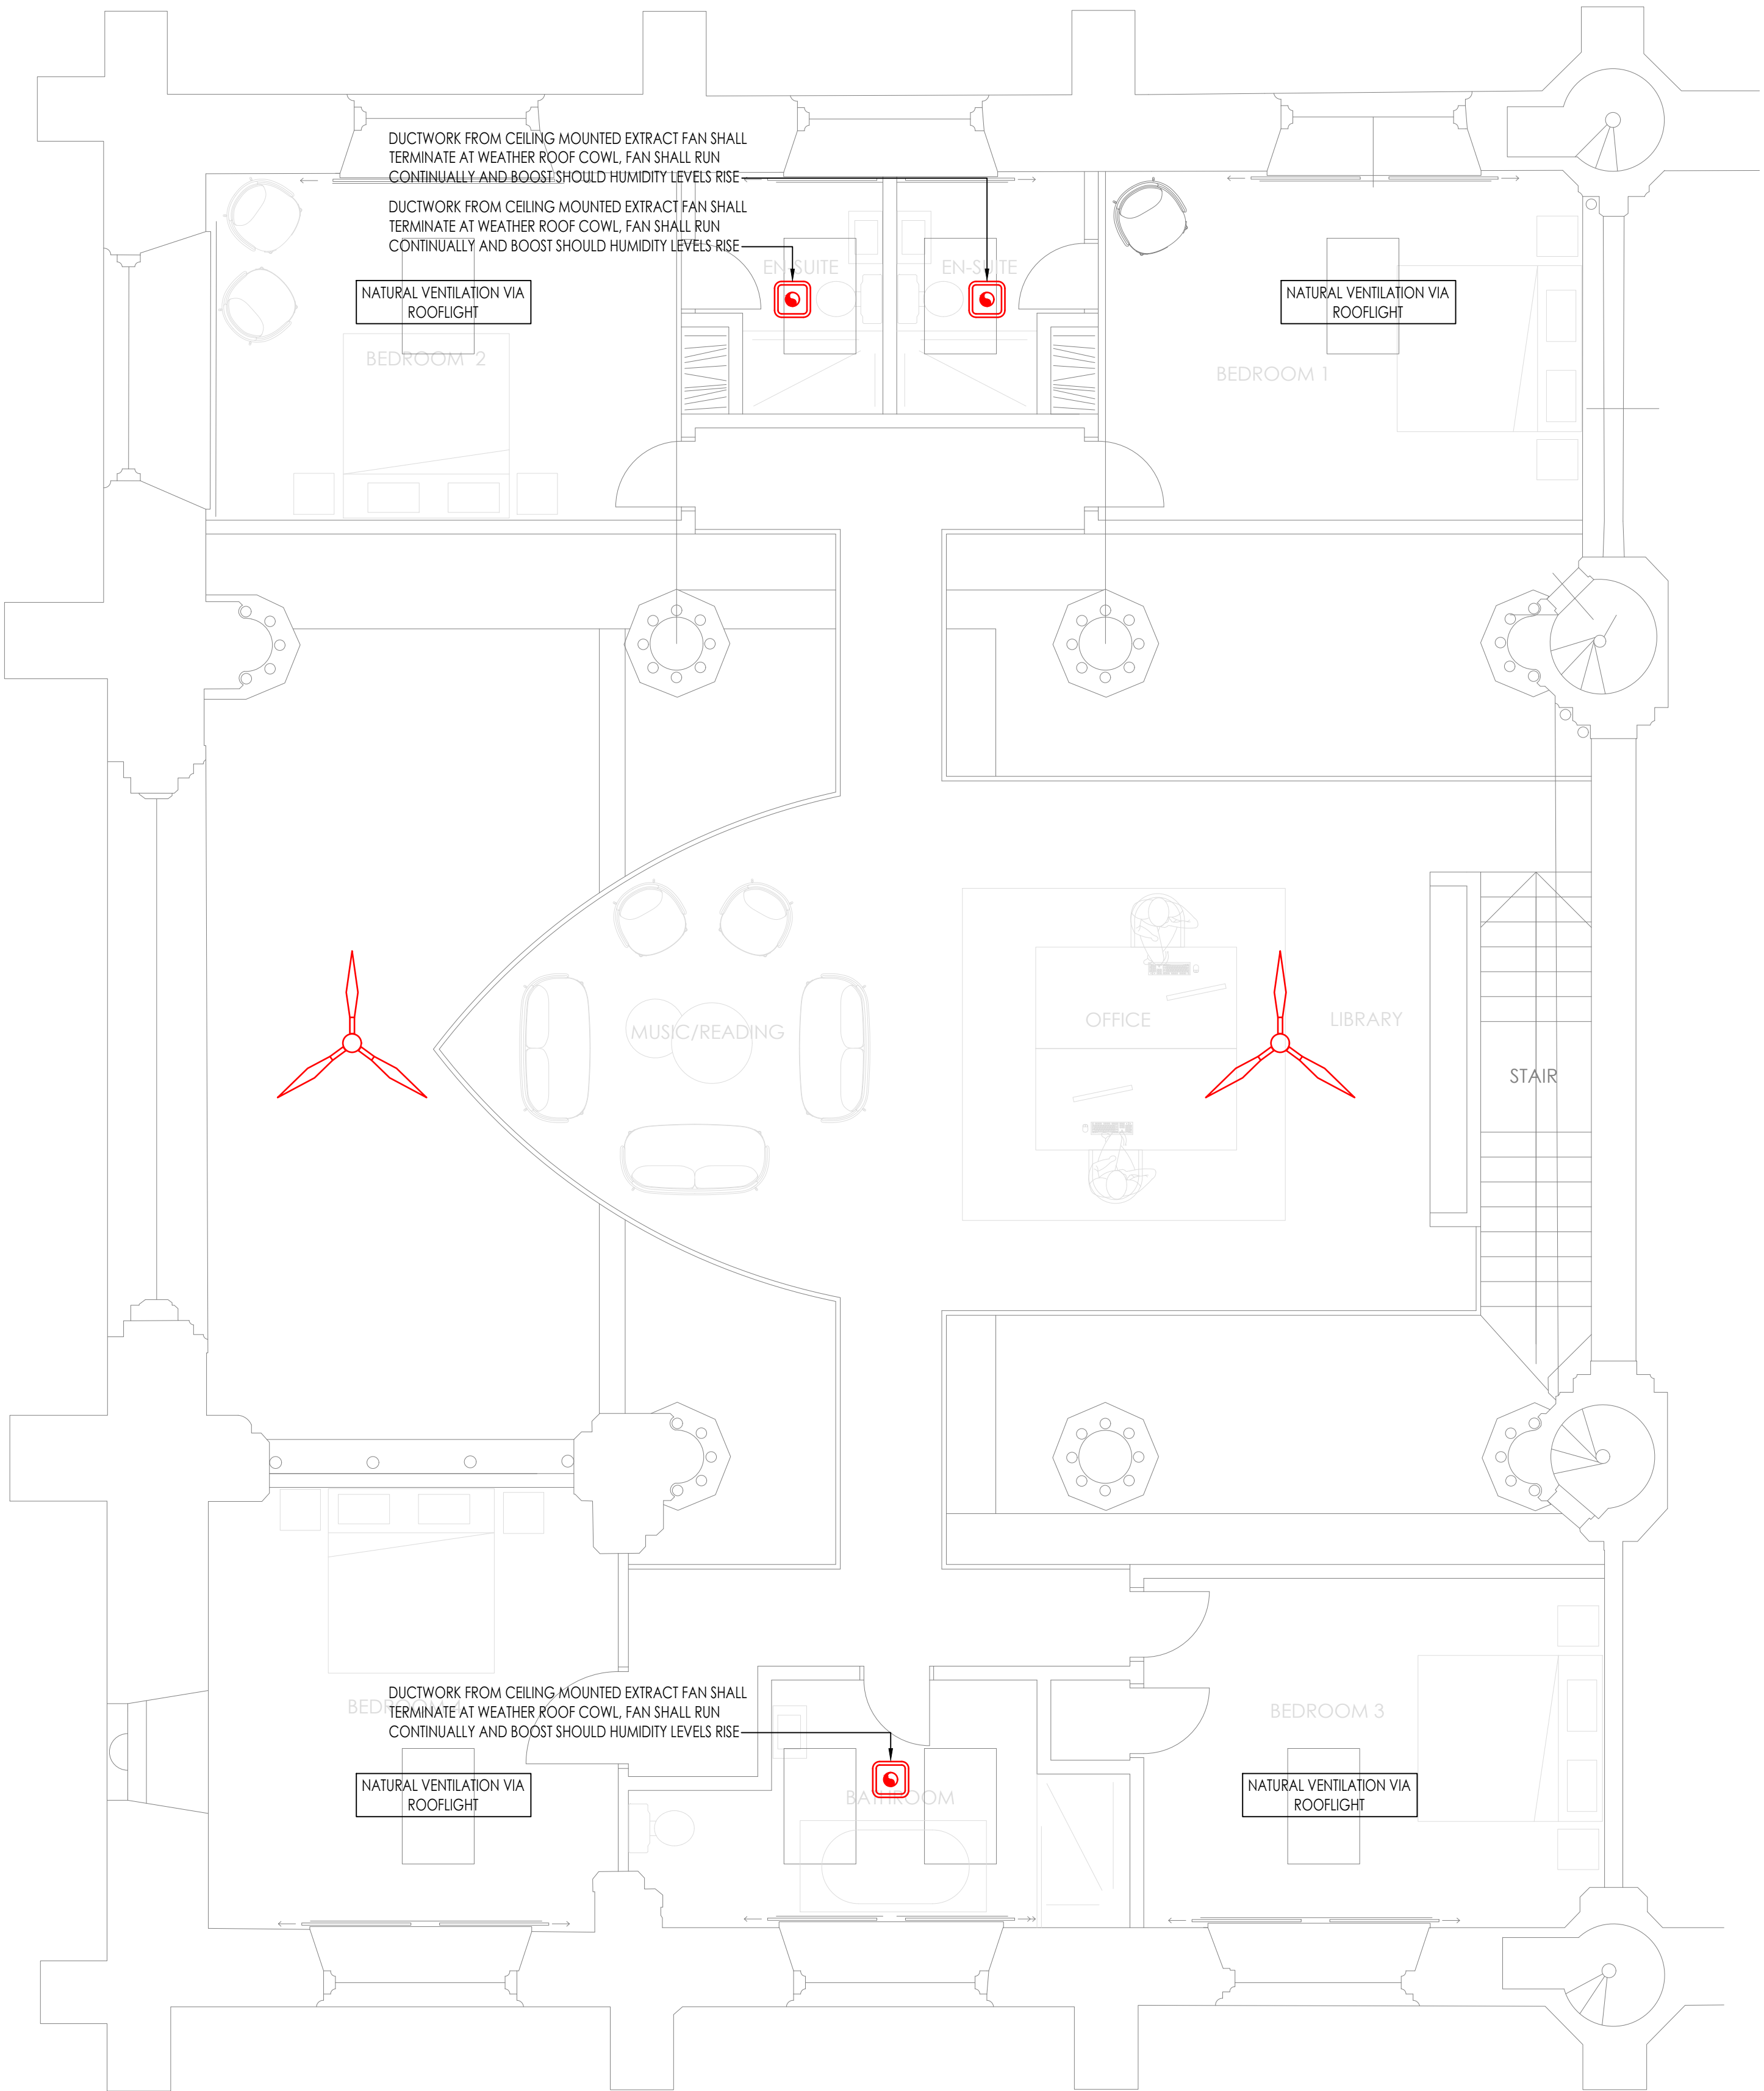

INDICATIVE VENTILATION STRATEGY, FIRST FLOOR
SCALE 1:50 @A0

PT	DESCRIPTION	EL	SP	QPA	DATE
1	PRELIMINARY DESIGN FOR CLIENT REVIEW AND DESIGN				JUNE 2025

REV	DESCRIPTION	BY	CHKD	DATE	SCALE

DO NOT SCALE OFF THIS DRAWING. ALL DIMENSIONS SHALL BE VERIFIED ON SITE.

Client: BENJAMIN WILD

Project: ST MARYS CHAPEL

File: INDICATIVE VENTILATION STRATEGY



Robert Whetham Associates Castle Hill House, 31 Mill Lane Chadderton, Oldham Greater Manchester OL11 2PT Tel: 0161 624 5544 www.robertwhetham.co.uk		Robert Whetham Associates M-35/20c, Victoria Science Park Garswen Wyns Mill / Isle of Anglesey LL62 6AR t160n/tel: 01248 544014 email: enquiries@robertwhetham.co.uk	
Project No:	YP	Approved By:	RPW
Date:	JUNE 2025	Scale:	SK01

SKETCH

SKETCH FOR INFORMATION!