


Scale Bars to be used as guidance only - refer to sheet size below									
1:100	mm	0	1000	2000	3000	4000	5000	6000	7000
1:200	mm	0	1000	2000	3000	4000	5000	6000	7000
1:500	m	0	15	30	45	60	75	90	105
1:1250	m	0	10	20	30	40	50	60	70

Notes:
Drawings are based on survey data and may not accurately represent what is physically present.
Do not scale from this drawing. All dimensions are to be verified on site before proceeding with the work.
All dimensions are in millimeters unless noted otherwise.
Purcell shall be notified in writing of any discrepancies.

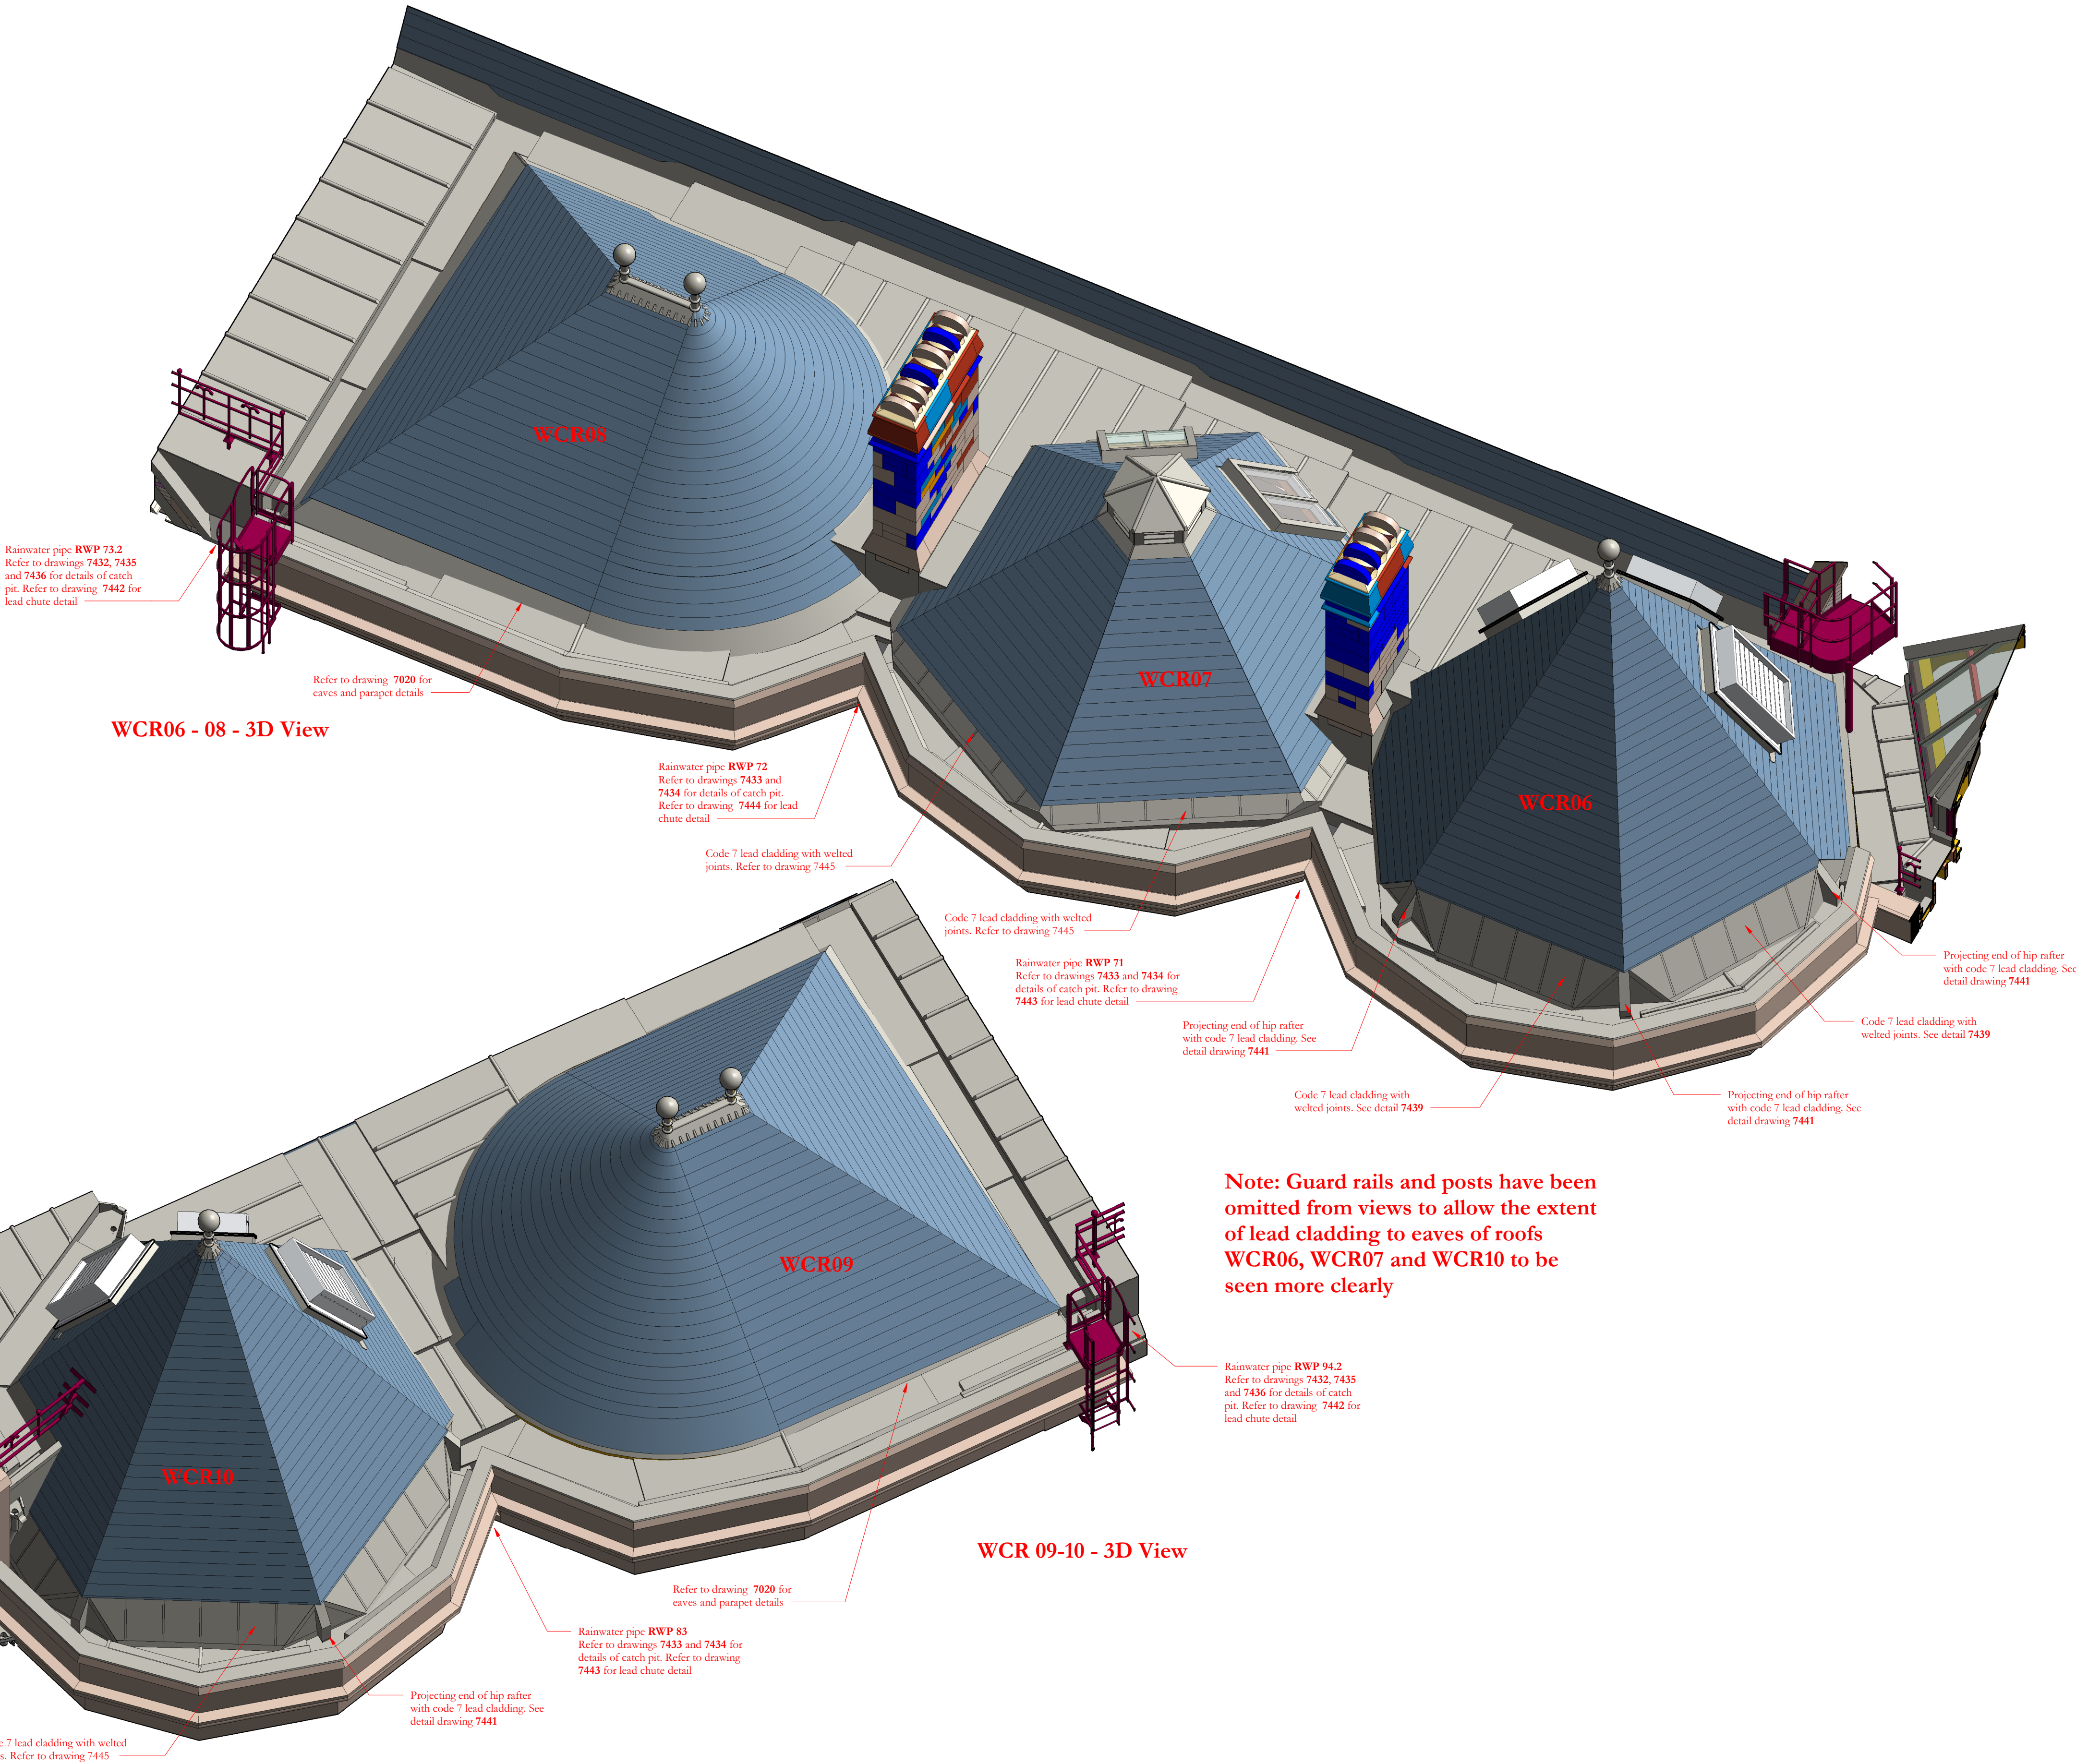

12/02/2024	GR	JRC	First issue	
ISSUE	DATE	APPROVED	DRAWN	DESCRIPTION
 OUR TOWN HALL PROJECT  PURCELL Project Office, Town Hall, MANCHESTER M60 2L1 +44 (0) 7970 097 432 www.purcelluk.com				
PROJECT STATUS		RIBA Stage 5		
CLIENT		Manchester City Council		
PROJECT		Our Town Hall		
DRAWING TITLE		Roofs WCR06 to WCR10 3d views showing lead cladding to eaves		
SIZE & SCALE		A1:		
DRAWING STATUS		For Construction		
JOB NUMBER		236959		
DRAWING NO.		REV		
OTH-PUR-TH-RF-DWG-A-4444 -				
© PURCELL 2019. PURCELL ® IS THE TRADING NAME OF PURCELL ARCHITECTURE LTD.				