


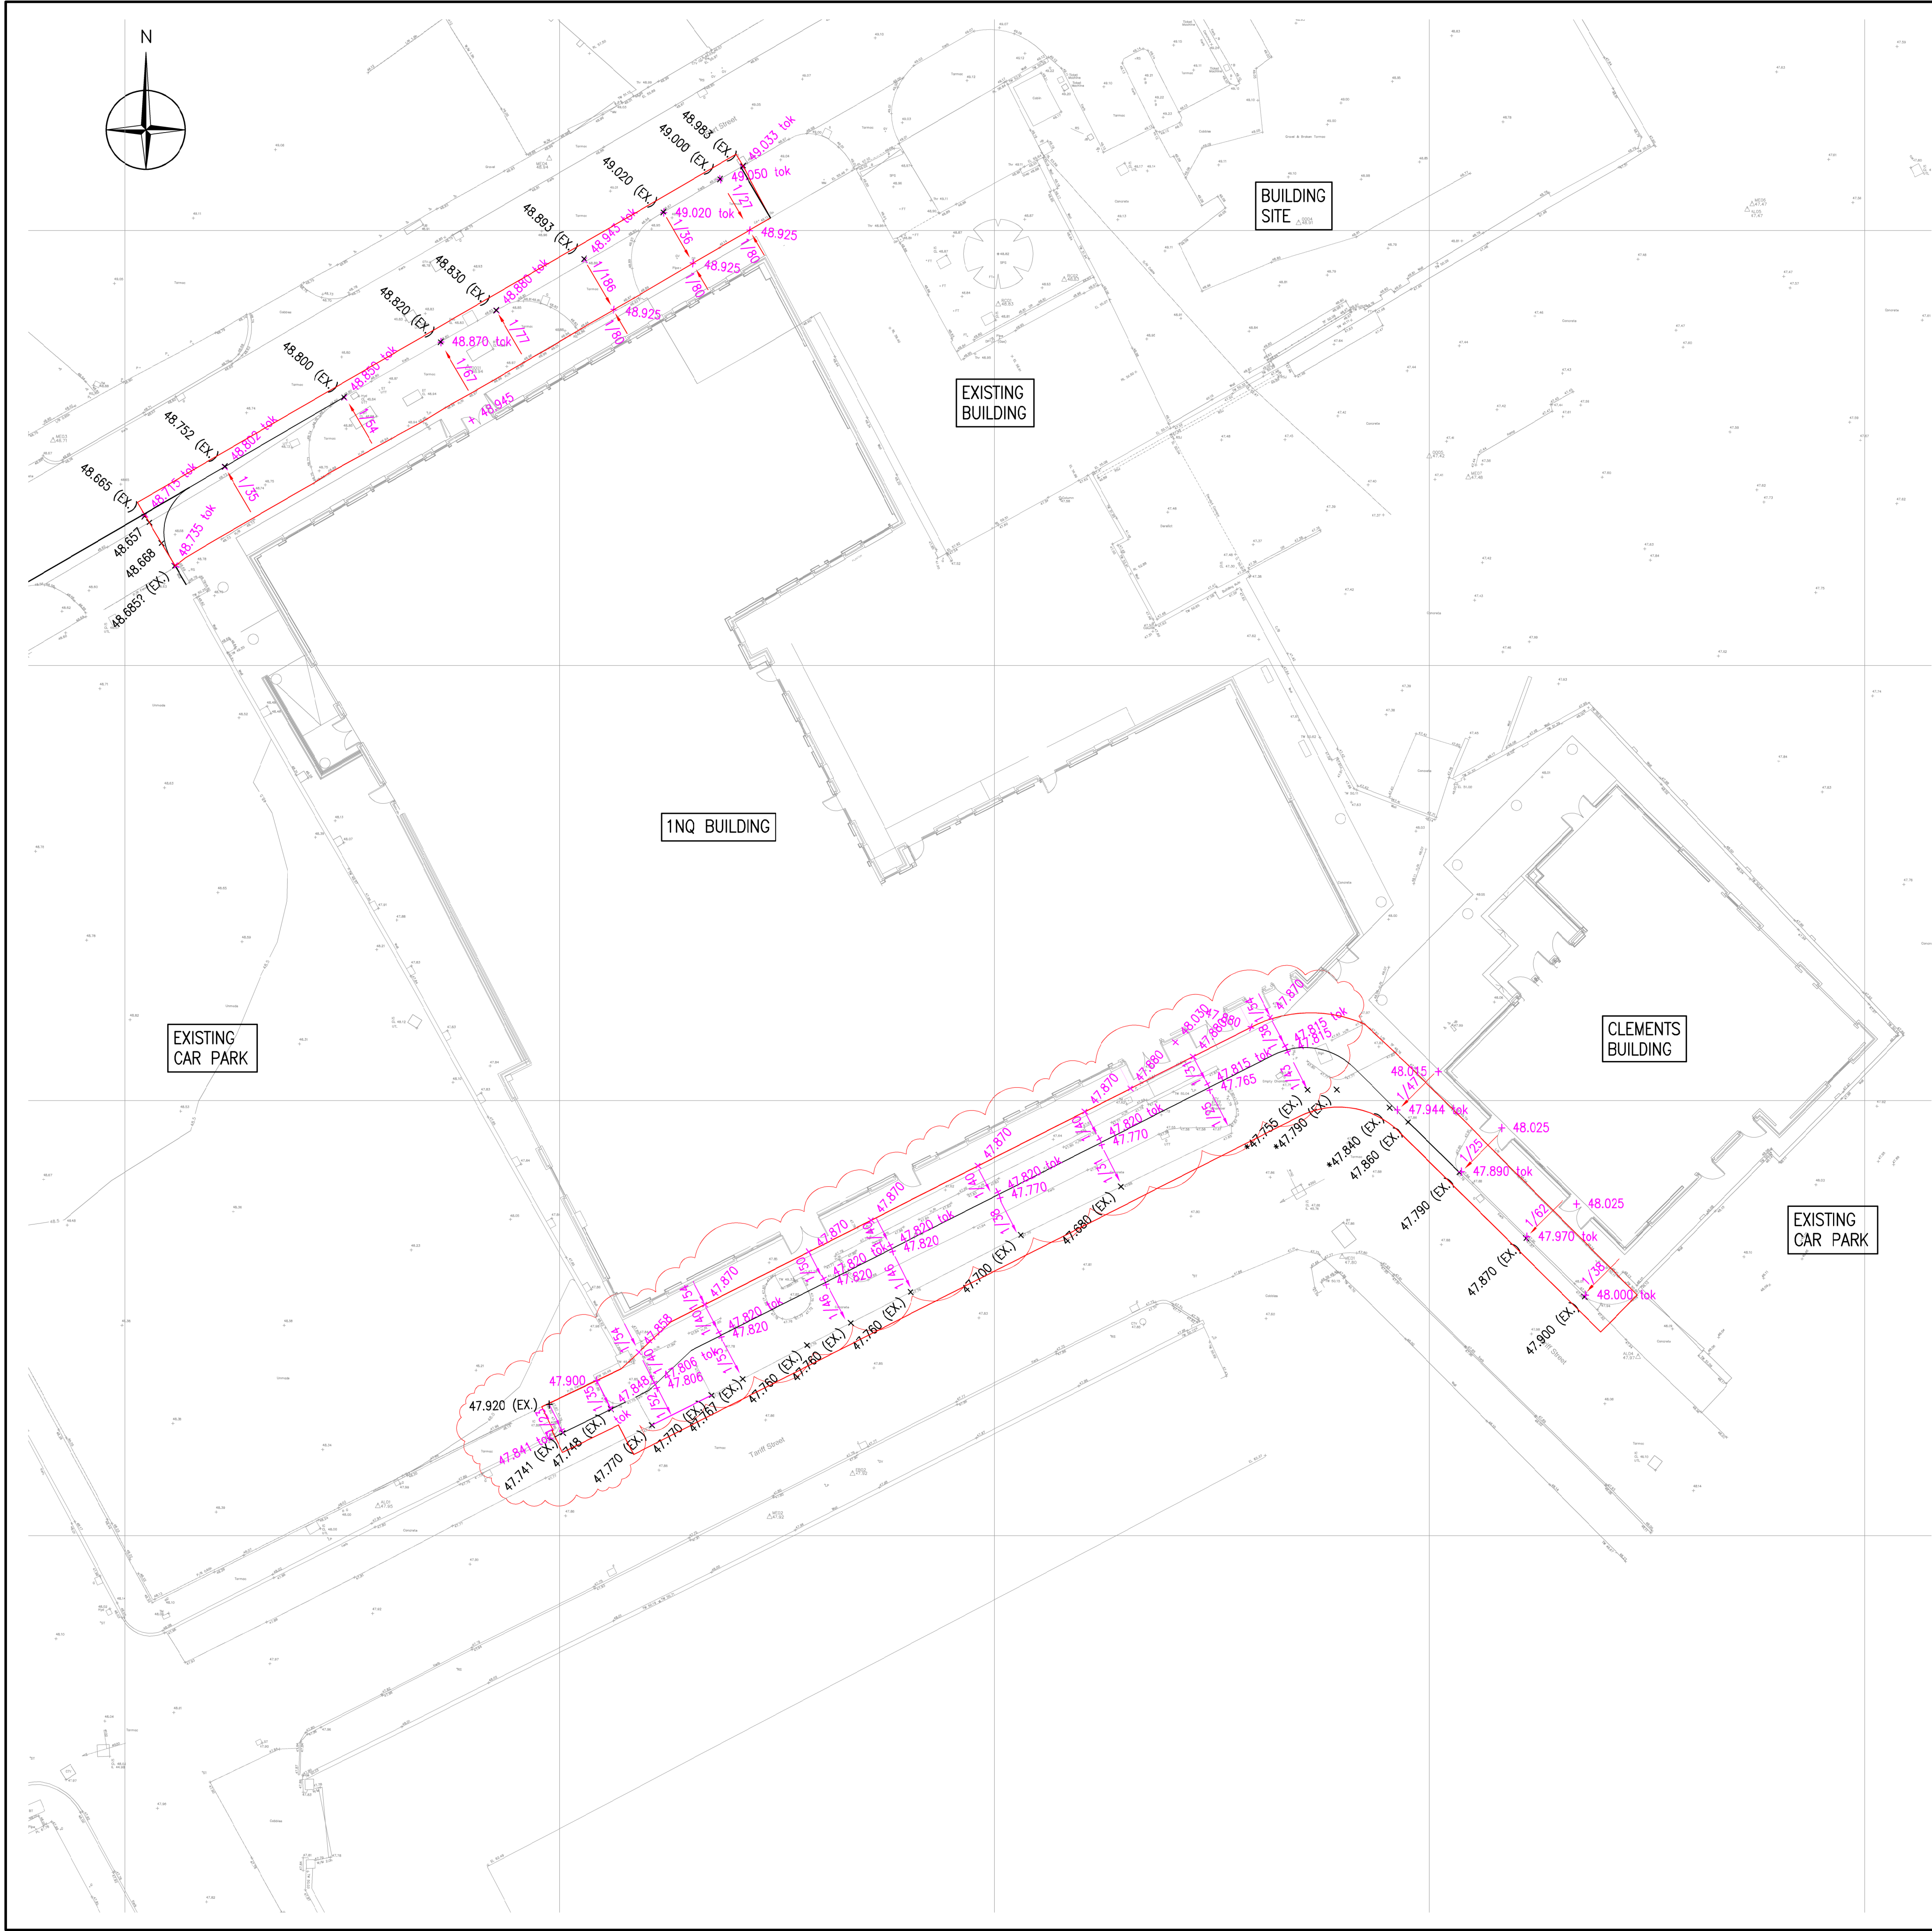

KEY:-

- 48.893 (EX) + EXISTING LEVEL
- + 48.925 PROPOSED LEVEL
- + 48.943 tok PROPOSED TOP OF KERB LEVEL
- 1/186 PROPOSED GRADIENT
- SITE BOUNDARY – EXTENT OF S278 WORKS

Do not scale from this drawing.		
SAFETY HEALTH AND ENVIRONMENTAL INFORMATION		
IN ADDITION TO THE HAZARD/RISKS NORMALLY ASSOCIATED WITH THE TYPES OF WORK DETAILED ON THIS DRAWING, NOTE THE FOLLOWING RISKS AND INFORMATION.		
RISKS LISTED HERE ARE NOT EXHAUSTIVE. REFER TO DESIGN ASSESSMENT FORM NO. 143404-QEMS1		
CONSTRUCTION - RESTRICTED SITE/CONFINED SPACES - GROUND WATER/INUNDATION		
DEMOLITION		
FOR INFORMATION RELATING TO USE, CLEANING AND MAINTENANCE SEE THE HEALTH AND SAFETY FILE		
IT IS ASSUMED THAT ALL WORKS WILL BE CARRIED OUT BY A COMPETENT CONTRACTOR WORKING, WHERE APPROPRIATE, TO AN APPROVED METHOD STATEMENT.		

P04	07/02/23	LEVELS UPDATED 1NQ BUILDING ADJACENT TO TARIFF STREET TO TAKE INTO ACCOUNT REVISED SUB STATION SLAB LEVELS. LEVELS ADDED TO TAKE INTO ACCOUNT CLOSING OFF FORMER ENTRANCE.	DAS	JRT	JRT
P03	19/12/24	LEVELS UPDATED / SPOT LEVELS & GRADIENTS ADDED.	DAS	JRT	JRT
P02	08/08/24	SITE BOUNDARY – EXTENT OF S278 WORKS ADDED. OWNERSHIP BOUNDARY REMOVED. BUILDING FOOTPRINTS UPDATED TO LRW DETAILS	DAS	JRT	JRT
P01	18/02/24	CLIENT UPDATED	DAS	JRT	JRT

Rev.	Date	Description	Client	Drwn.	Chkd.	Appd.
FAIRHURST 51a St. Pauls Street LEEDS LS1 2TE Tel: 0113 243 4671 Fax: 0844 381 4412						

Project Title:
**1 NQ & CLEMENTS BUILDING
TARIFF STREET
MANCHESTER**

Drawing Title:
**SECTION 278
PROPOSED LEVELS**

Scale of A1: 1:200	Status: Preliminary	
Drawn: DS	Checked: JRT	Approved: JRT
Date: 17/10/23	Date: 08/01/24	Date: 08/01/24
Drawing No.: 143404-FAI-EX-EX-DR-H-01006-P04		