


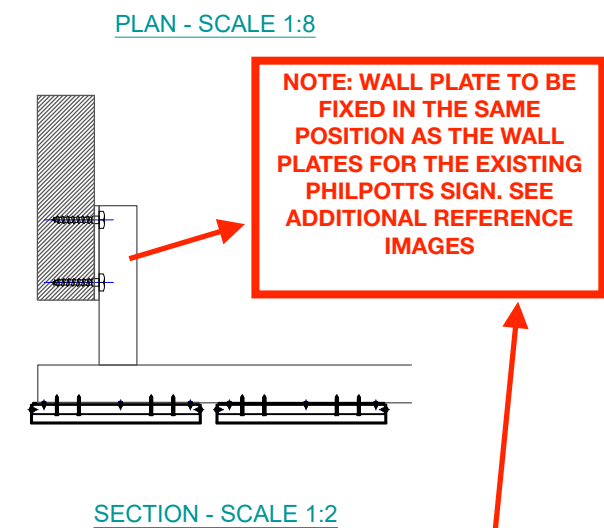


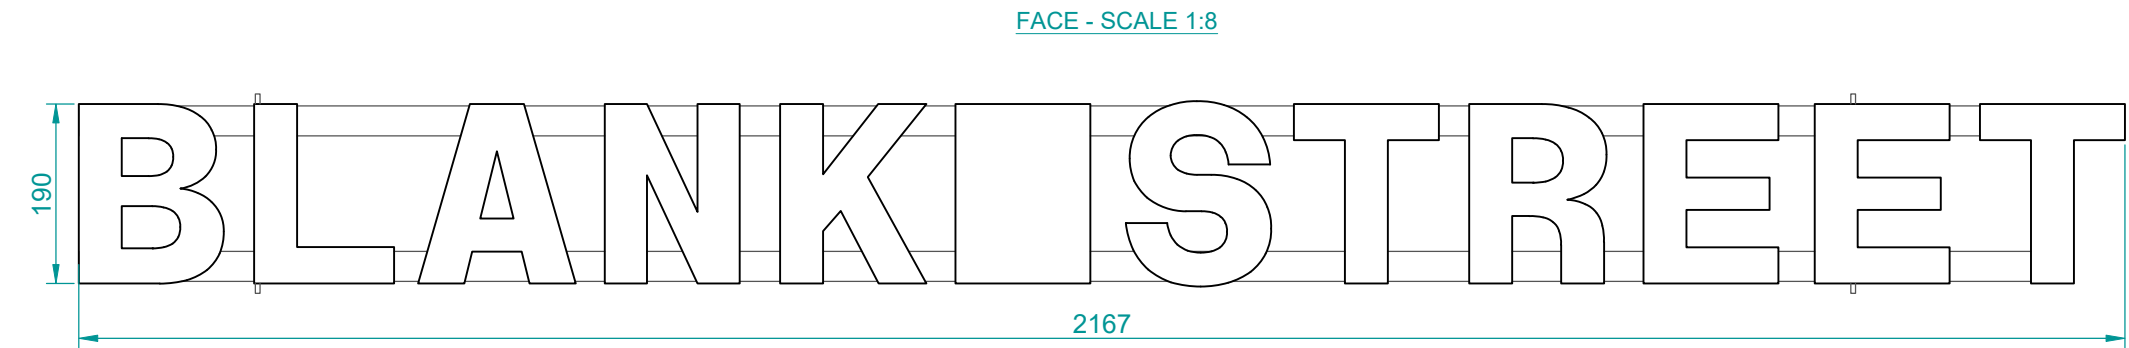

SECTION - SCALE 1:2


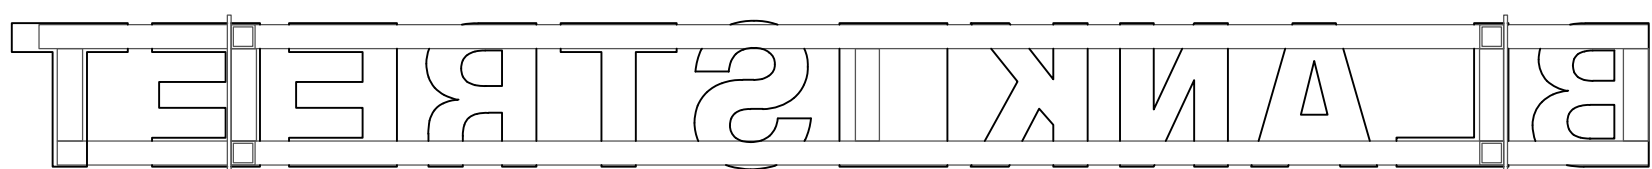


REAR - SCALE 1:10

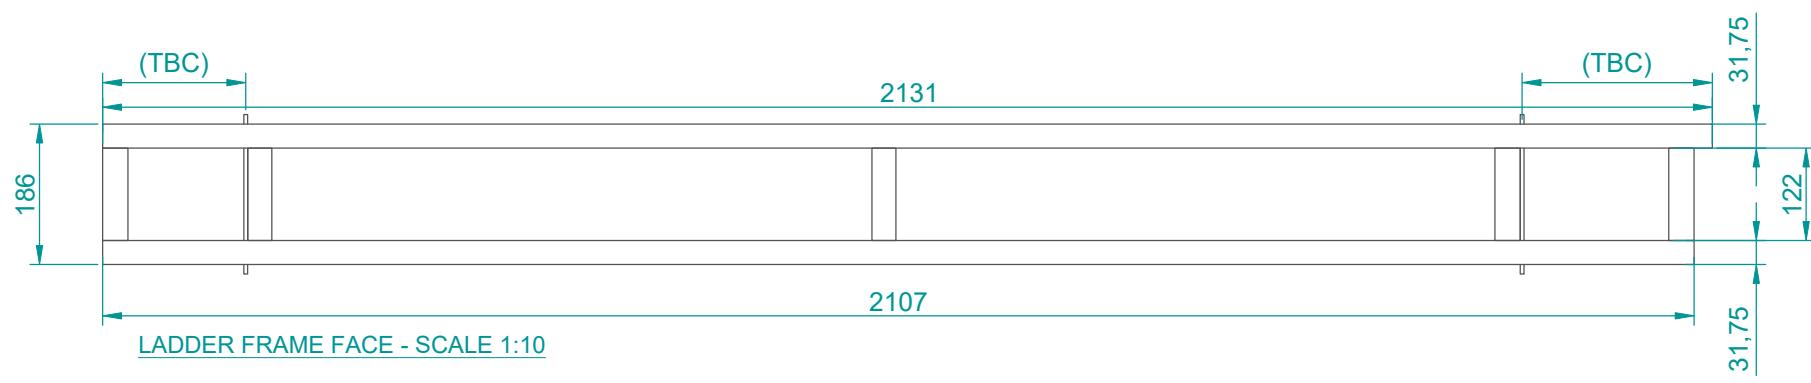

LADDER FRAME FACE - SCALE 1:10

- 1st SET OF BUILT UP NON-ILLUMINATED LETTERS. FACES & RETURNS FROM 1.2mm DESCALED STAINLESS STEEL POWDER COATED TO MATCH WHITE RAL 9016 SATIN.
- 10mm THICK WHITE FOAMEX BACK TRAYS.
- 2mm THICK ALUMINIUM LETTER BACKS SECURED TO FOAMEX BACKS FINISHED RAL 9016 SATIN WHITE.
- LETTERS SECURED TO LADDER FRAME WITH SUITABLE FIXINGS.
- 31.75mm x 31.75mm POLISHED STAINLESS STEEL BOX SECTION LADDER FRAME WITH WELDED 31.75mm x 31.75mm STAINLESS STEEL BOX SECTION PROJECTION ARMS & WELDED 5mm THICK PLATES TO REAR FOR FIXING TO INSIDE RETURN OF OPENING. (BRACKET TBC)

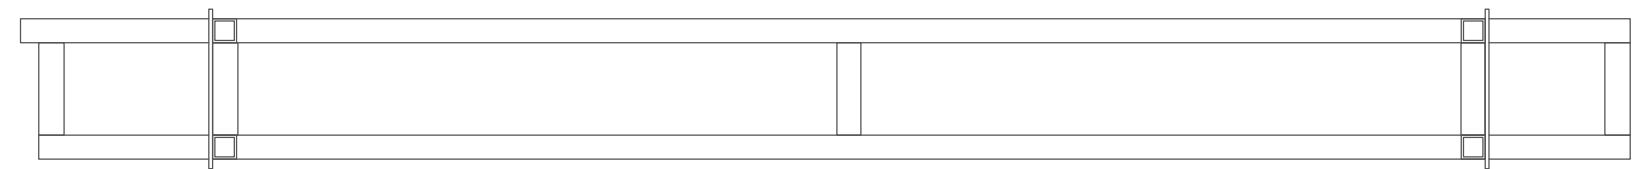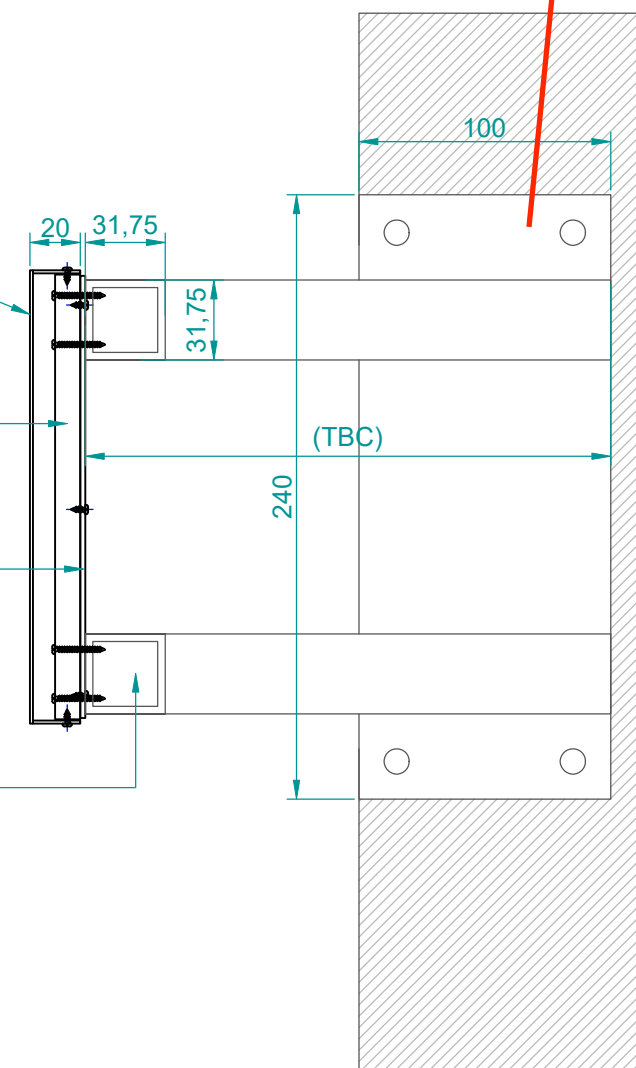

LADDER FRAME REAR - SCALE 1:10

QTY 1

Rev	Description	Date	DATE:	19/05/25	SCALE: AS SHOWN
A	DRAWING CREATED	09-06-25	CLIENT:	MAN536 - Blanks Street, 131 Portland Street	
B	LADDER FRAME UPDATED	09-06-25	PROJECT:	Blank Street Coffee	
C	HEIGHT INCREASED TO 190MM	09-06-25	SUBJECT:	Item 2 - BUILT UP LETTERS	
			DRWN BY:	CT	Drwg Size: A3
Allow ±: 1mm on all measurements unless otherwise stated			Ref No:	SS2417	REVISION: C

PLEASE DO NOT SCALE FROM THIS DRAWING. ALL ARTWORK IS A REPRESENTATION OF THE ORIGINAL SCALED DETAIL, ALL DRAWINGS FOR VISUAL PURPOSES ONLY.