



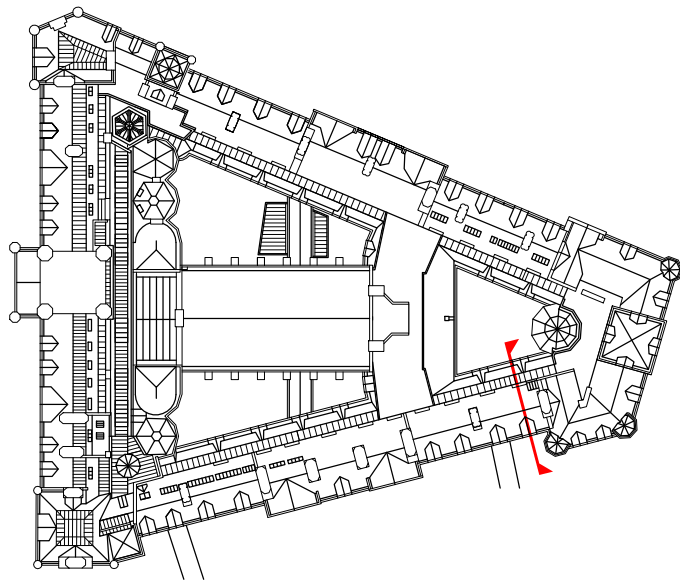

Key plan_Section GG

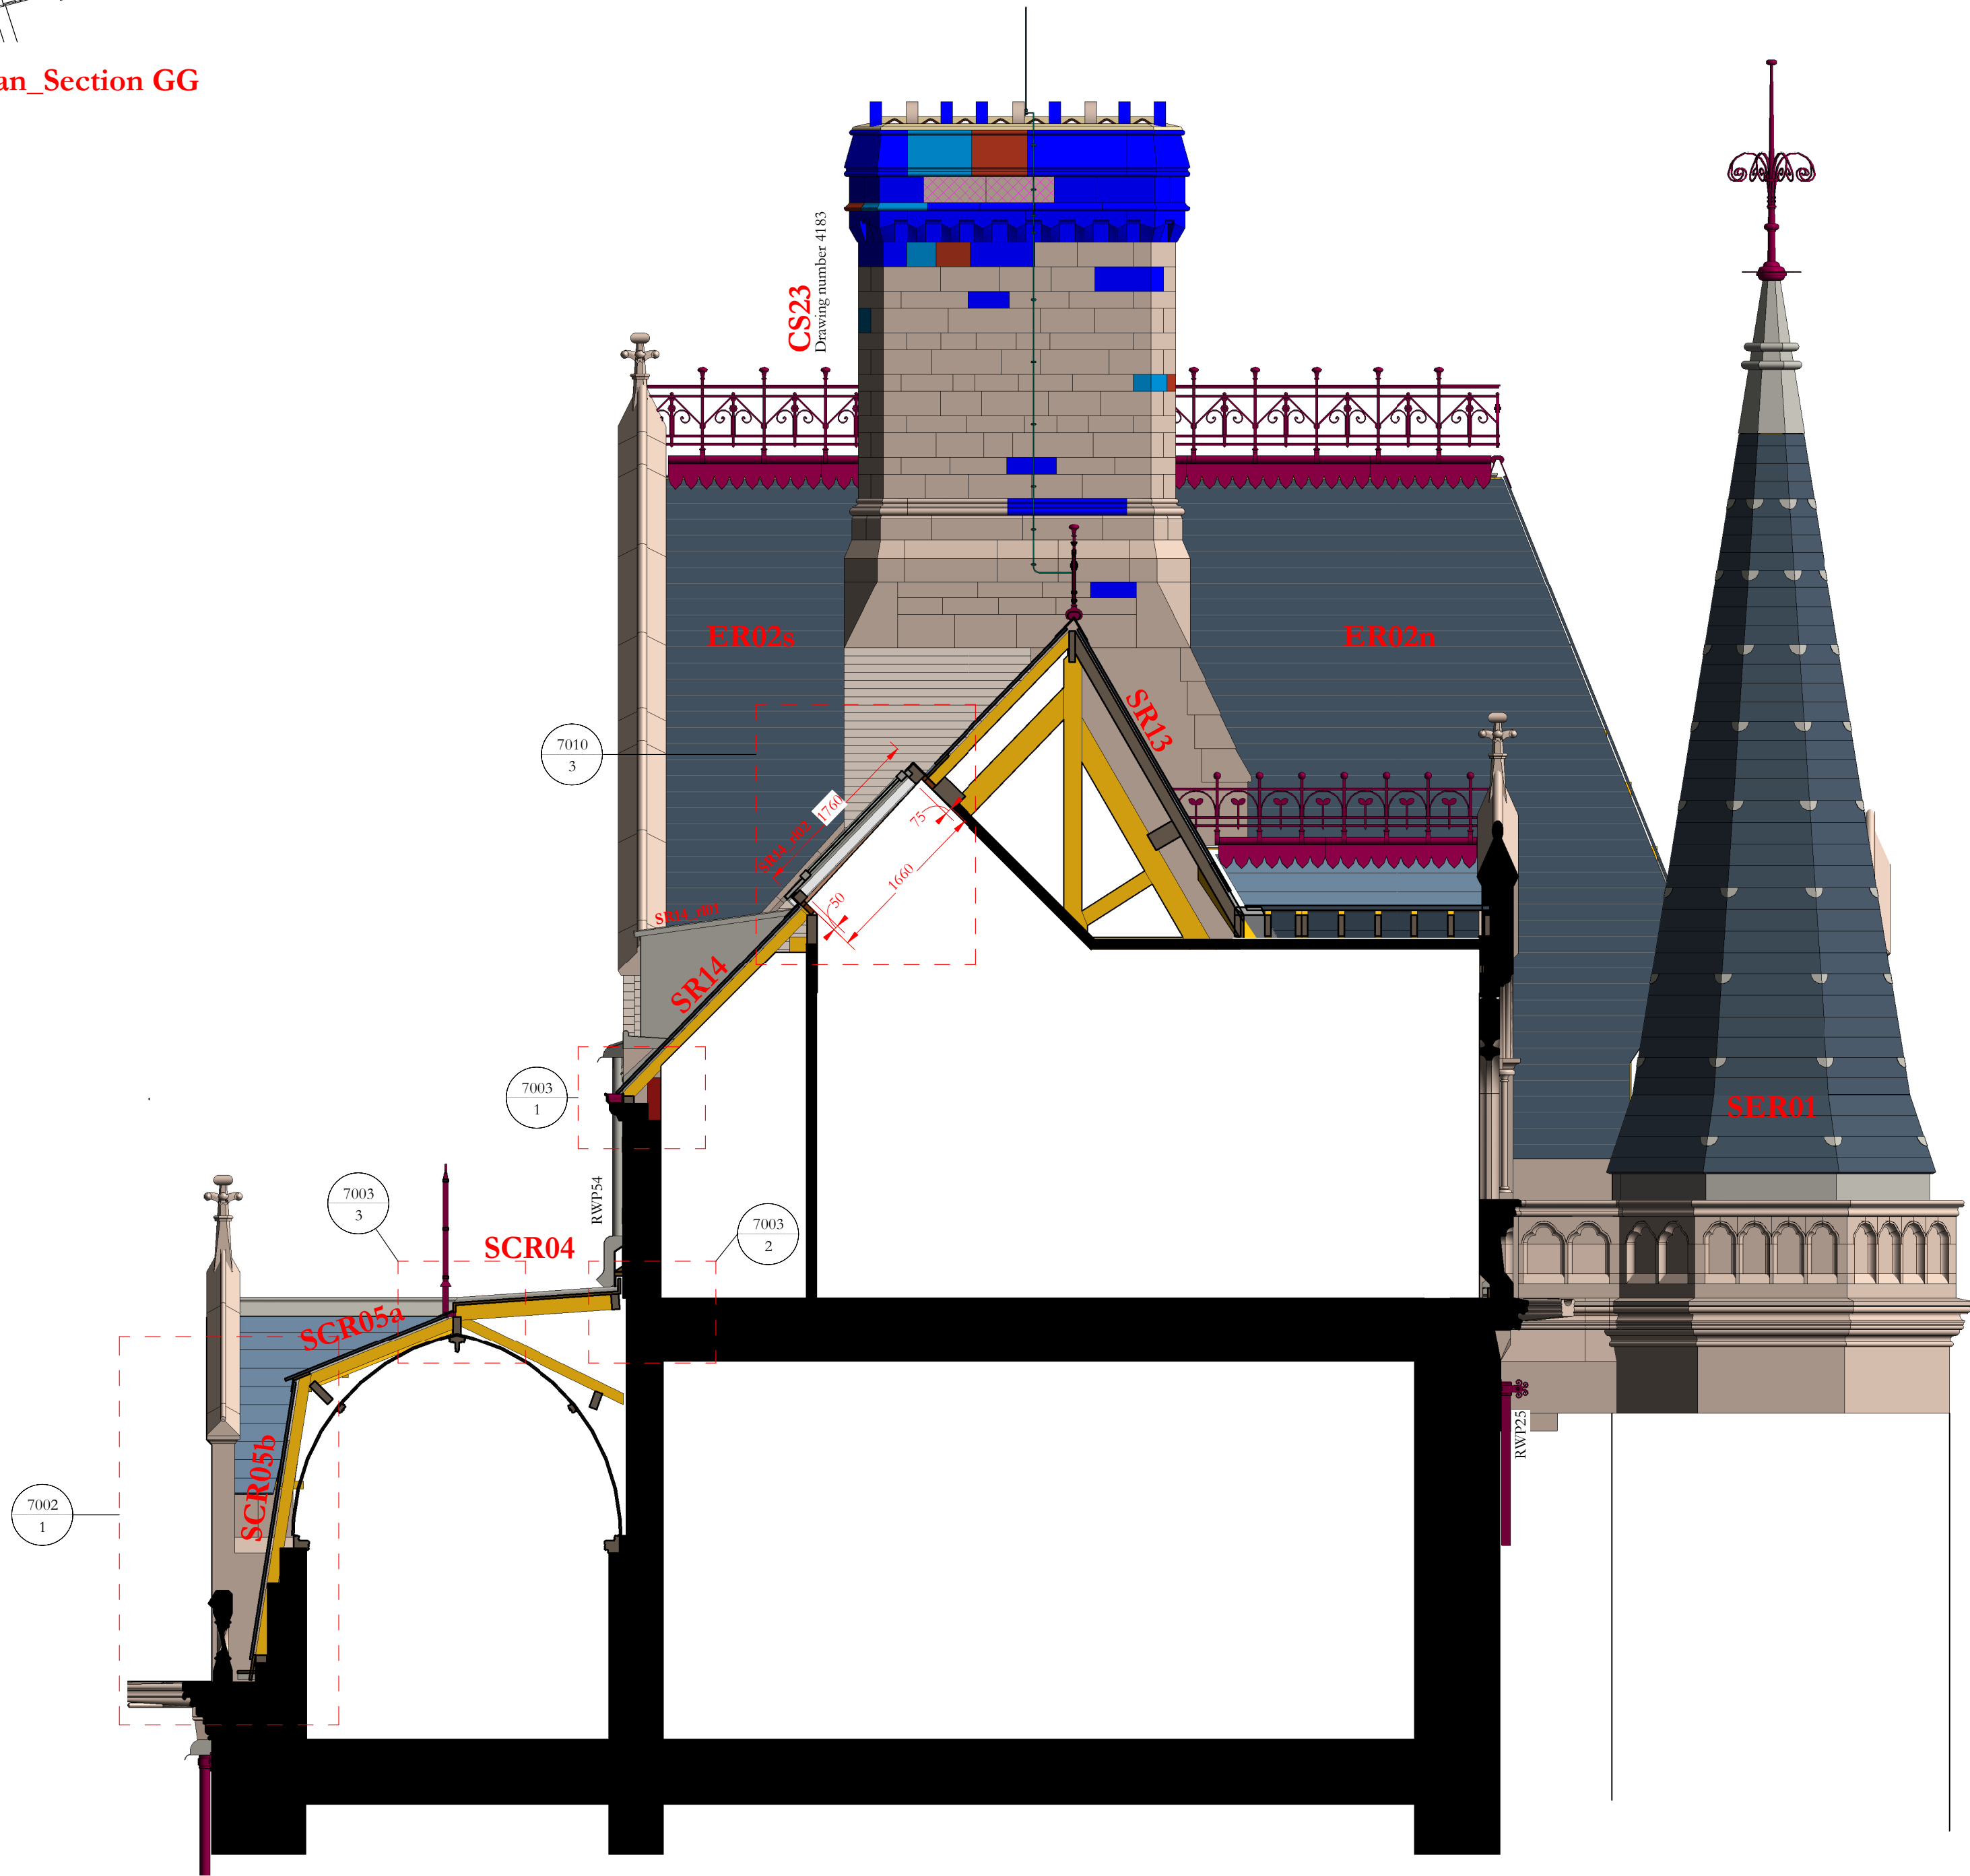

Section GG
1 : 50

Scale Bars to be used as guidance only - refer to sheet size below									
1:100	mm	0	1000	2000	3000	4000	5000	6000	7000
1:200	mm	0	500	1000	1500	2000	2500	3000	3500
1:500	M	0	5	10	15	20	25	30	35
1:1250	M	0	10	20	30	40	50	60	70

Notes:
Drawings are based on survey data and may not accurately represent what is physically present.
Do not scale from this drawing. All dimensions are to be verified on site before proceeding with the work.
All dimensions are in millimeters unless noted otherwise.
Purcell shall be notified in writing of any discrepancies.

Revision 05:
Rooflight dimensions added

Revision 04:
Gantry removed from roof SCR04 and substituted with permanent guard rail fixed to edge of roof

Revision 03:
Re-issued for construction no change

05	14/03/2023	JC	GR	See note in revision cloud
04	12/04/2021	GR	TK	See note in revision cloud
03	07/05/2020	GR	TK	Re-issued for construction, see note in cloud

ISSUE	DATE	APPROVED DRAWN	DESCRIPTION
-------	------	----------------	-------------



Project Office, Town Hall, MANCHESTER M60 2L1
+44 (0) 7970 097 432
www.purcelluk.com

PROJECT STATUS	Riba Stage 5
CLIENT	Manchester City Council
PROJECT	Our Town Hall
DRAWING TITLE	General Arrangement Section GG
SIZE & SCALE	A1:As indicated
DRAWING STATUS	S4 Construction

JOB NUMBER 236959

DRAWING NO. OTH-PUR-TH-RF-DWG-A-4353
REV 05