


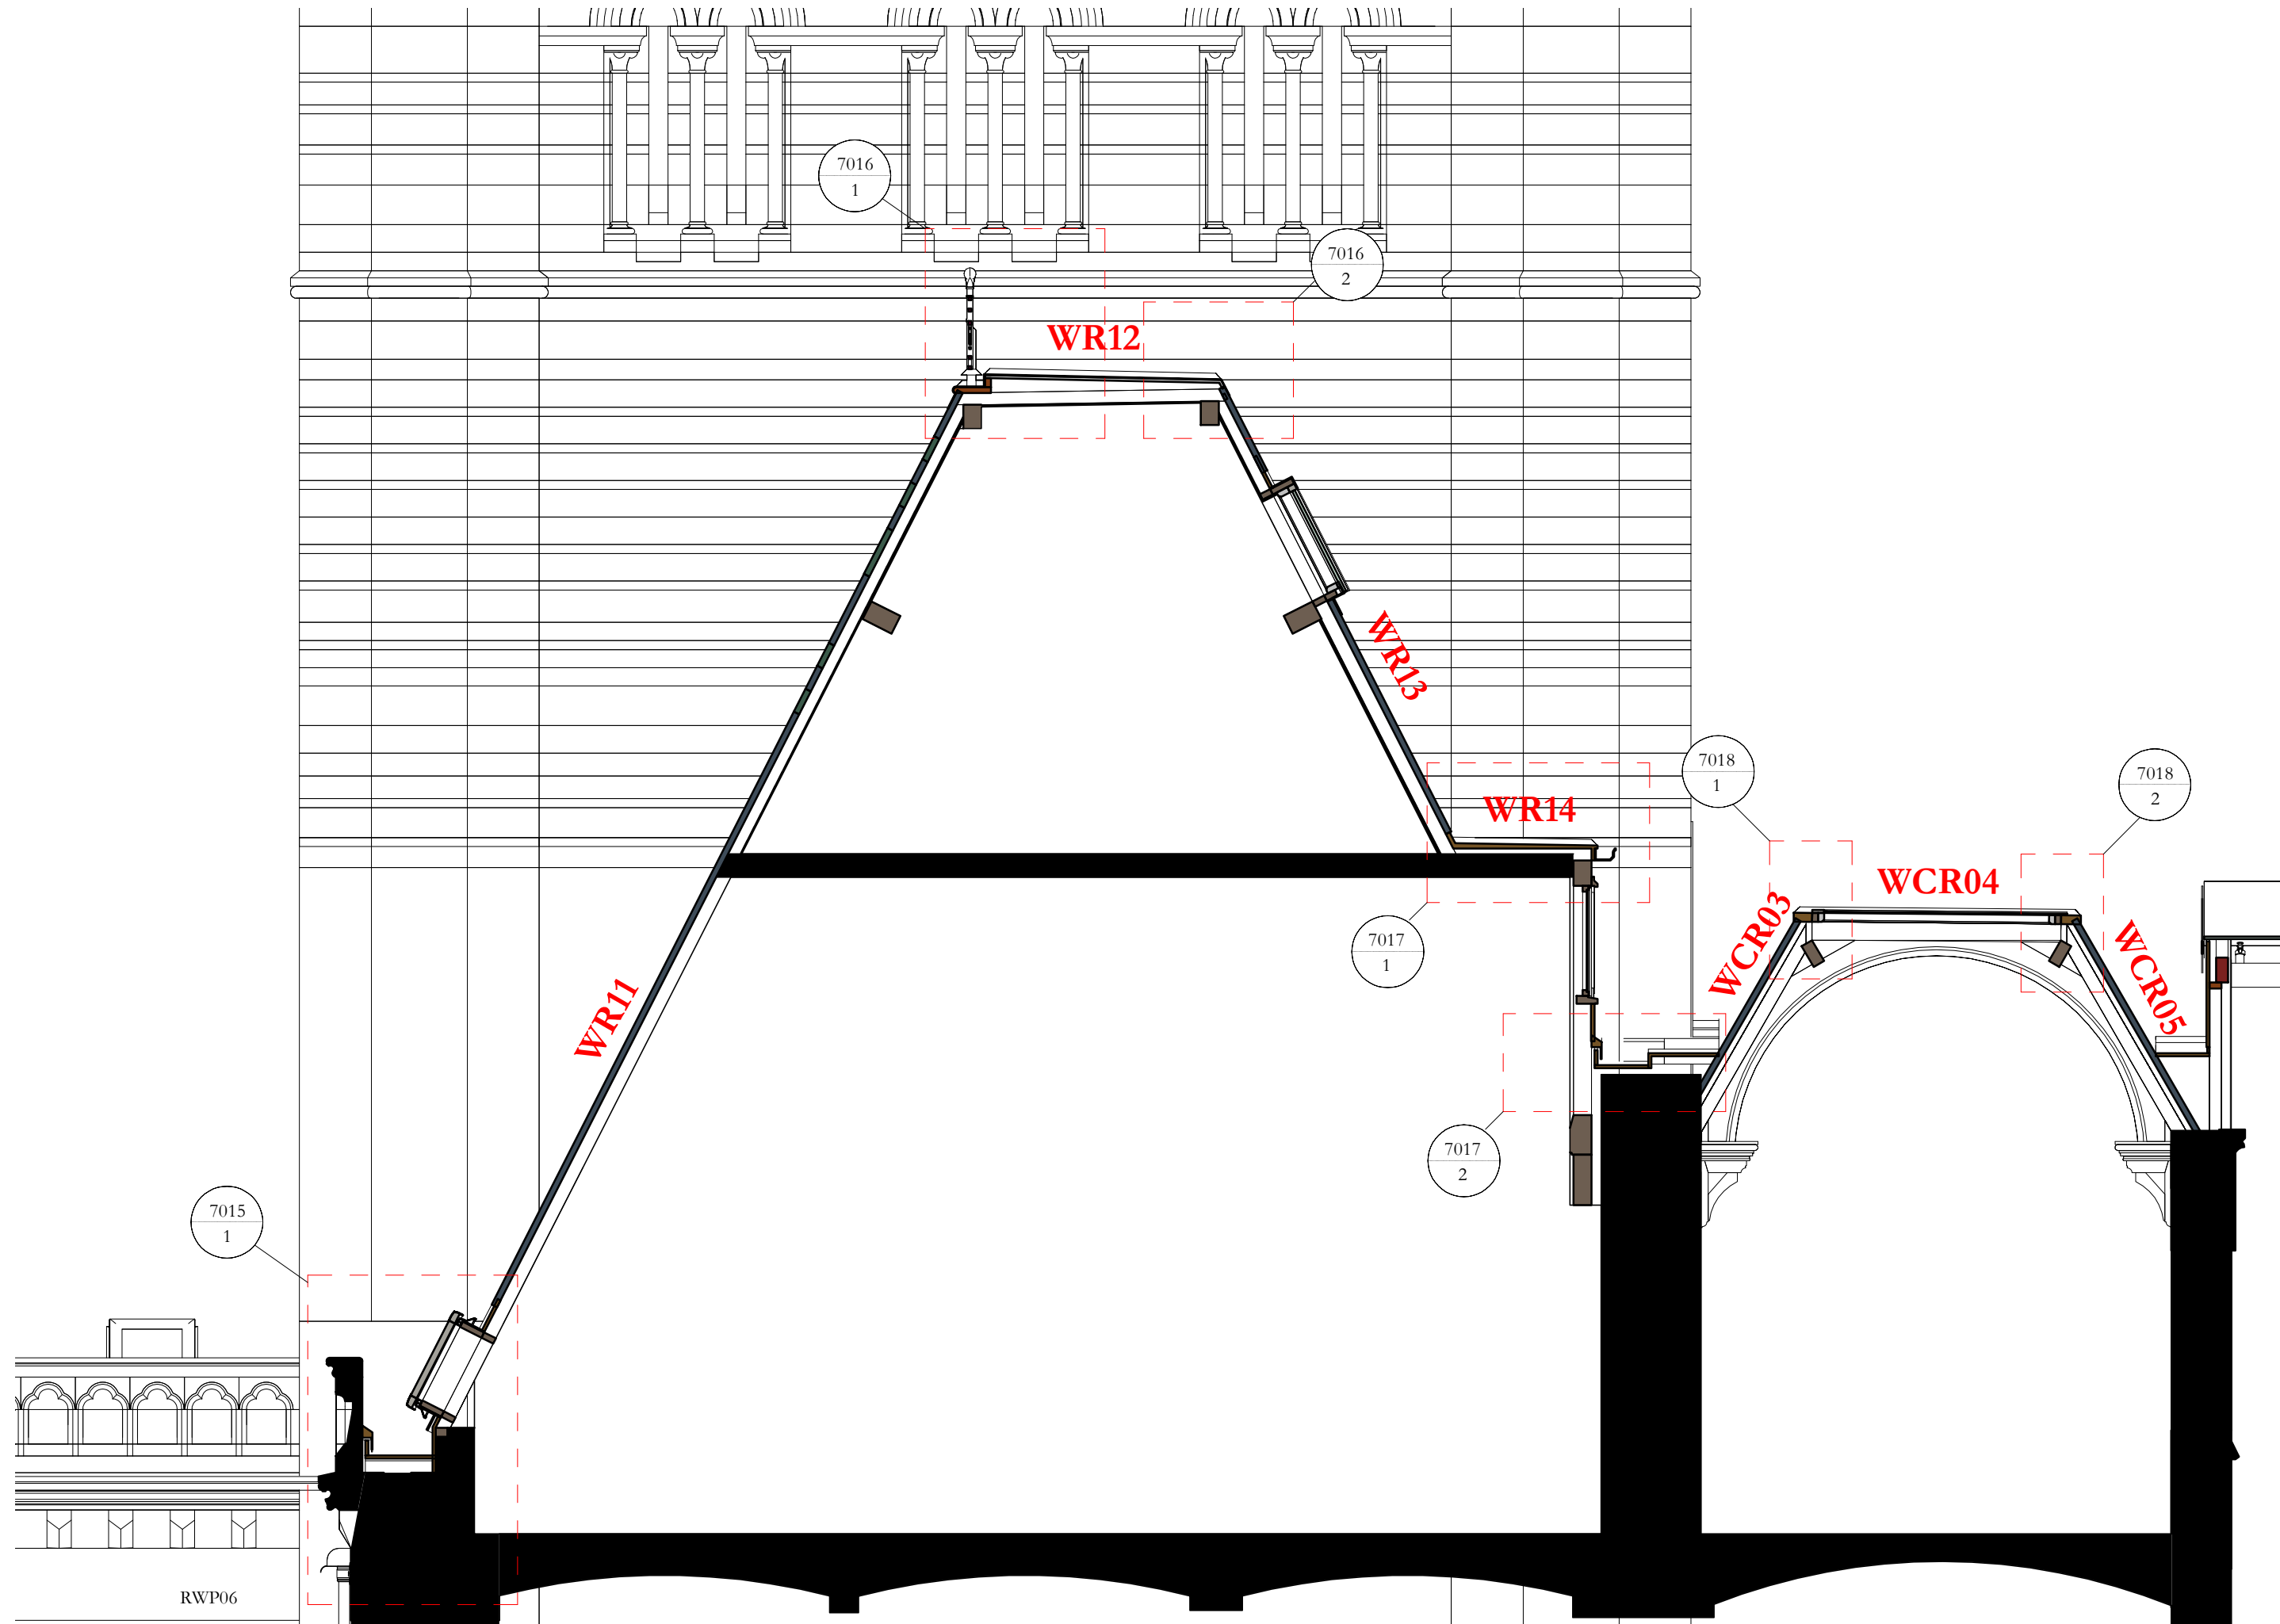


Section UU
1 : 50

Scale Bars to be used as guidance only - refer to sheet size below

1:100	mm	1000	3000	5000	7000	
1:200	mm	5000	8000	10000	12000	
1:500	M	5	15	25	35	
1:1250	M	10	30	50	70	90

Notes:
Drawings are based on survey data and may not accurately represent what is physically present.
Do not scale from this drawing. All dimensions are to be verified on site before proceeding with the work.
All dimensions are in millimeters unless noted otherwise.
Purcell shall be notified in writing of any discrepancies.

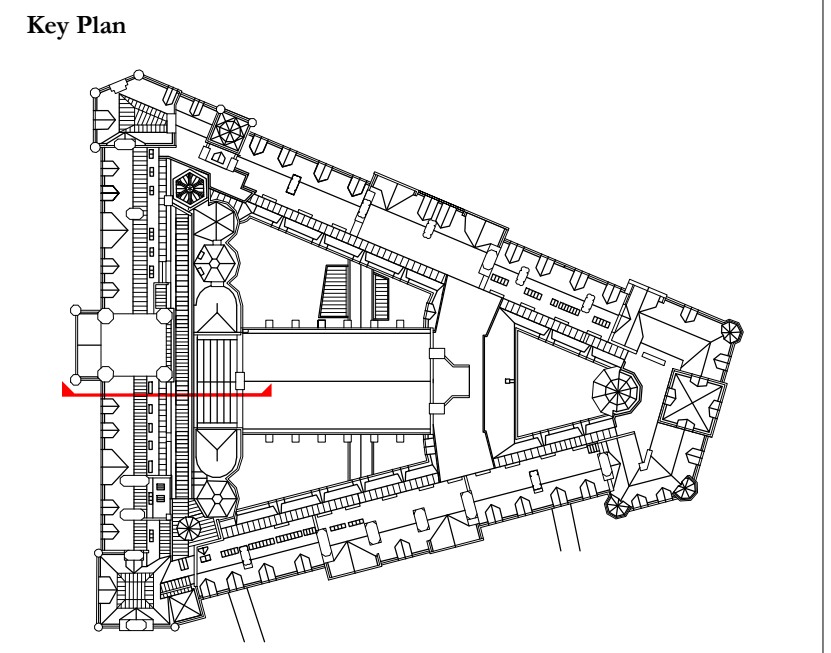

Revision 03: RWP 06 reference added

Revision 02: Drawing sheet size amended. Drawing re-issued for construction

-	30/08/2019	DH	TK	Issued for LBC/Planning
01	20/09/2019	DH	TK	Issued for LBC/Planning following LL comment
02	07/05/2020	GR	TK	Re-issued for construction, see note in cloud
03	06/04/2021	GR	TK	See note in revision cloud
ISSUE	DATE	APPROVED	DRAWN	DESCRIPTION

OUR
TOWN
HALL
PROJECT

PURCELL

Project Office, Room 308, Town Hall, MANCHESTER M60 2L1
+44 (0) 7970 097 432
www.purcelluk.com

PROJECT STATUS	Riba Stage 5
CLIENT	Manchester City Council
PROJECT	Our Town Hall
DRAWING TITLE	General Arrangement Roof Section UU
SIZE & SCALE	A2: As indicated
DRAWING STATUS	S4 Construction
JOB NUMBER	236959
DRAWING NO.	REV
OTH-PUR-TH-RF-DWG-A-4367 03	
© PURCELL 2019. PURCELL ® IS THE TRADING NAME OF PURCELL ARCHITECTURE LTD.	