


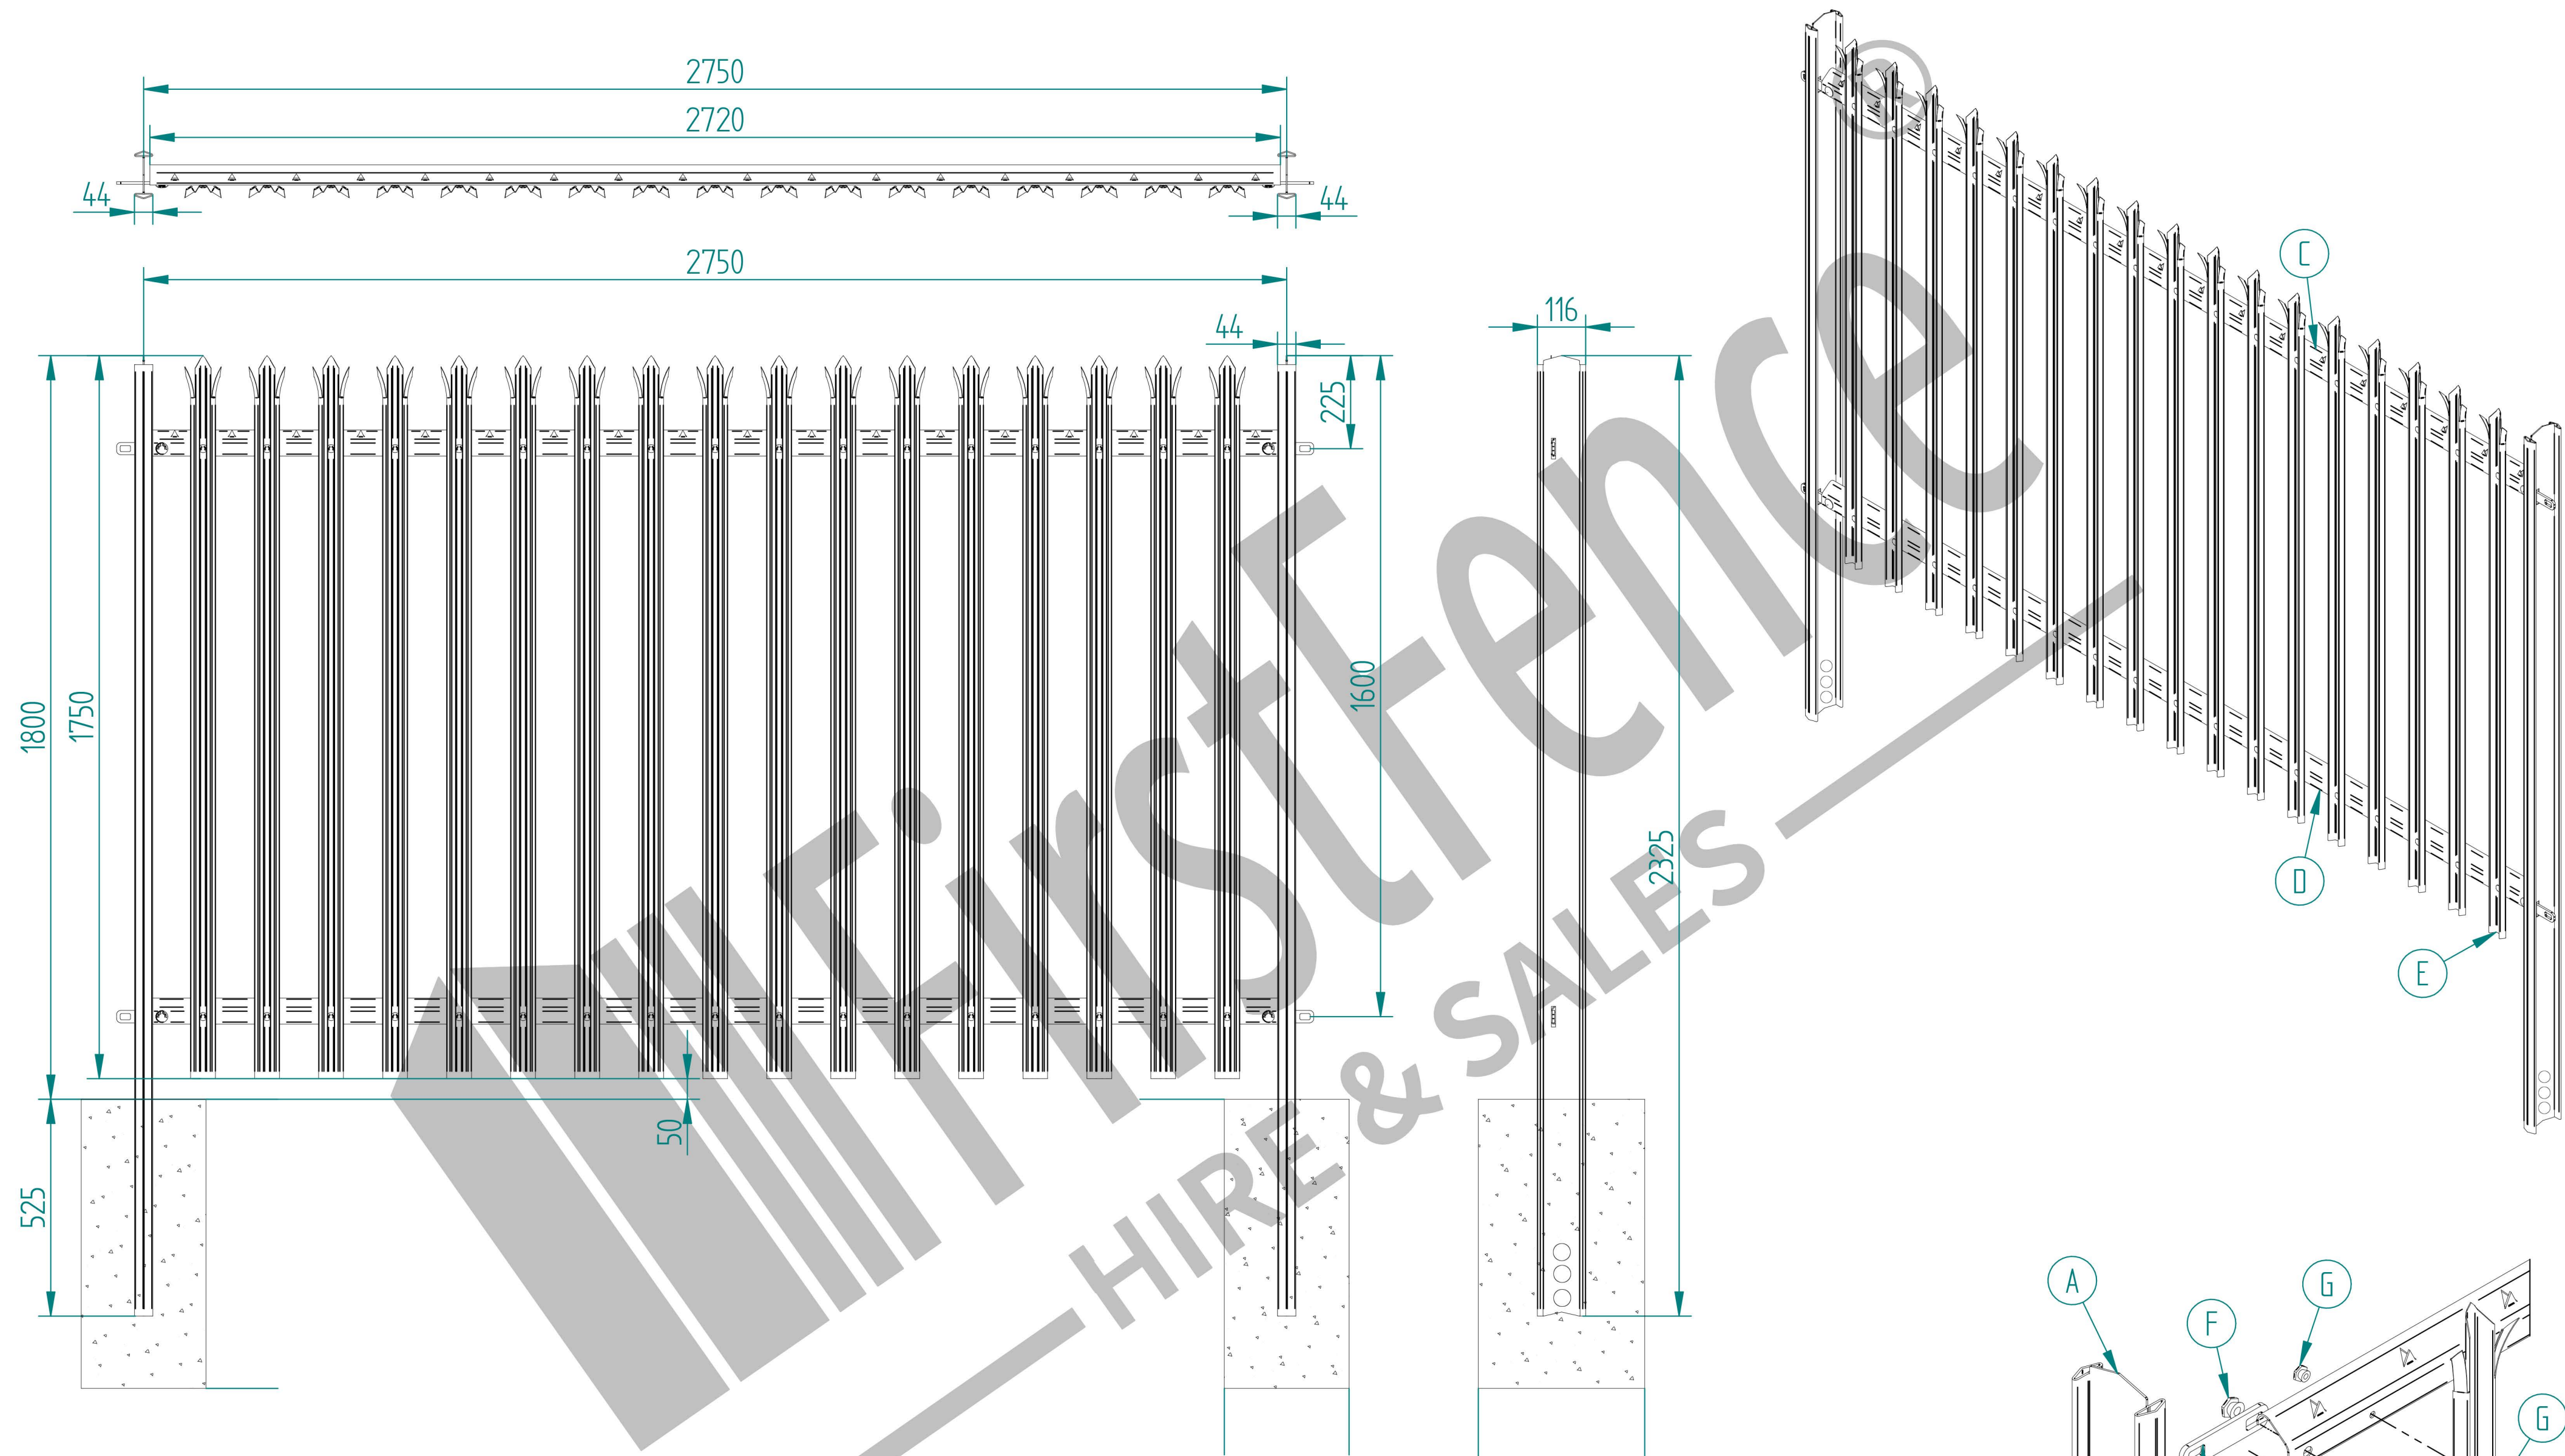

Item	Component Name	Quantity
A	PALI-BAY-0001 - 1.8m HIGH DIG IN PALISADE POST - AL 2325mm	1
B	ACCS-PAL-0101 - STRAIGHT FISHPLATE FOR PALISADE FENCING	2
C	PALI-BAY-102 - TOP RAIL FOR W PALISADE FENCING 2.75m WIDE	1
D	PALI-BAY-101 - BOTTOM RAIL FOR W PALISADE FENCING 2.75m WIDE	1
E	TRIPLE POINT PALE / ROUND & NOTCHED PALE / SINGLE POINT. ON REQUEST	17
F	M12 X 30mm CUP HEAD BOLT + M12 SHEAR NUT	4
G	M8 X 25mm CUP HEAD BOLT + M8 SHEAR NUT	34

Technical drawing of a palisade fence kit showing a detail view of the corner joint. The drawing includes a side view, an end view, and a detail view of the corner joint. Dimensions are provided in millimeters (mm).

Callouts:

- A: PALI-BAY-0001 - 1.8m HIGH DIG IN PALISADE POST - AL 2325mm
- B: ACCS-PAL-0101 - STRAIGHT FISHPLATE FOR PALISADE FENCING
- C: PALI-BAY-102 - TOP RAIL FOR W PALISADE FENCING 2.75m WIDE
- D: PALI-BAY-101 - BOTTOM RAIL FOR W PALISADE FENCING 2.75m WIDE
- E: TRIPLE POINT PALE / ROUND & NOTCHED PALE / SINGLE POINT. ON REQUEST
- F: M12 X 30mm CUP HEAD BOLT + M12 SHEAR NUT
- G: M8 X 25mm CUP HEAD BOLT + M8 SHEAR NUT

NAME	DATE	TITLE
LT	24/08/20	PALI-KIT-0001 - 1.8m HIGH PALISADE DIG IN FENCING KIT TRIPLE POINTED W PALES
TOLERANCE	± 2mm	Unless Stated Otherwise
SIZE	A2	NOTE: SHOULD ANY DISCREPANCIES BE FOUND WITH THIS DRAWING, PLEASE INFORM FIRSTFENCE. COPYRIGHT OF THIS DRAWING IS OWNED BY FIRSTFENCE LIMITED.
WEIGHT:		REV A




FirstFence®
Derbyshire, DE11 8EA
01283 512 111 sales@firstfence.co.uk

NOTE: SHOULD ANY DISCREPANCIES BE FOUND WITH THIS DRAWING, PLEASE INFORM FIRSTFENCE. COPYRIGHT OF THIS DRAWING IS OWNED BY FIRSTFENCE LIMITED.


3RD ANGLE


FILE NAME: PALI-KIT-0001 - 1.8m HIGH PALISADE DIG IN FENCING KIT TRIPLE POINTED W PALES.dft

SHEET 1 OF 6

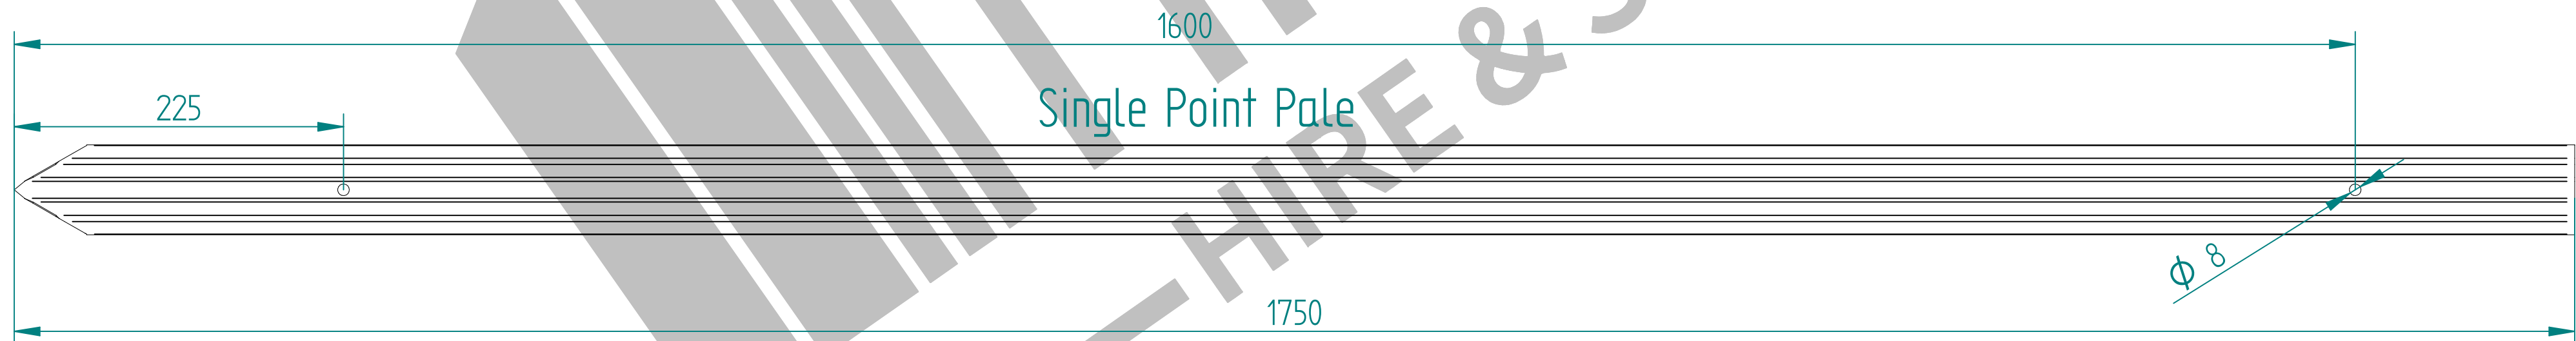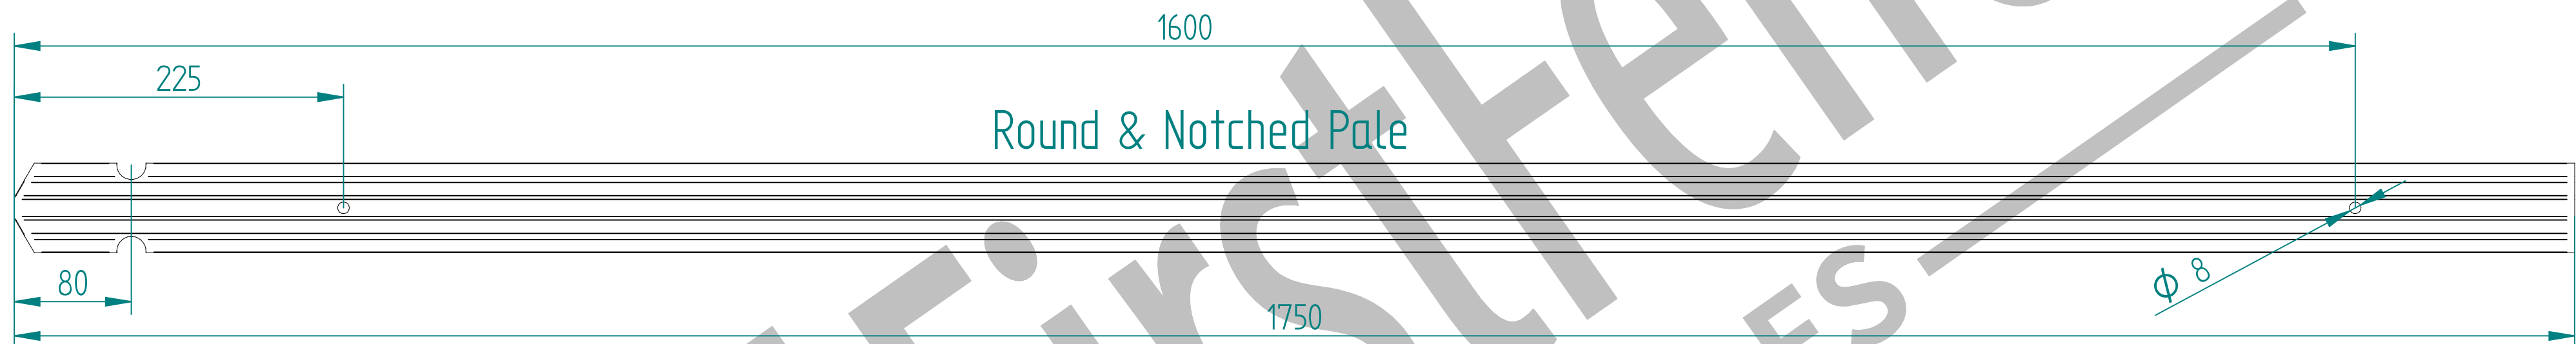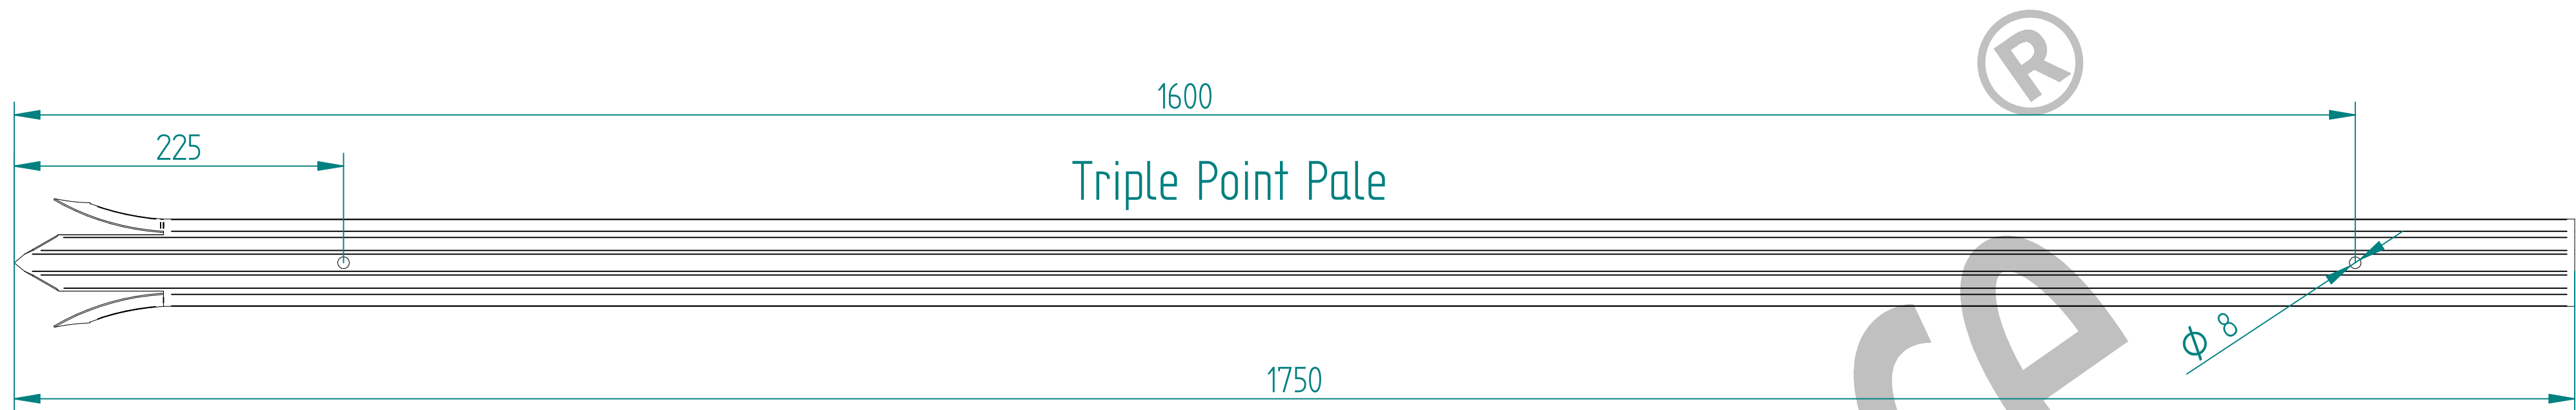



Palisade Pale Wall Thickness Come
In Sizes Of 2.0mm 2.5mm 3.0mm

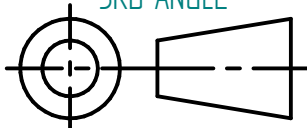		NAME	DATE	TITLE	
DRAWN	LT		24/08/20	1.8m W PALISADE PALES ACTUAL HEIGHT 1750mm	
TOLERANCE	± 2mm Unless Stated Otherwise			 FirstFence® First Fence Ltd, Kiln Way, Swadlincote, Derbyshire, DE11 8EA 01283 512 111 sales@firstfence.co.uk	
		3RD ANGLE			REV A
WEIGHT:				SHEET 2 OF 6	

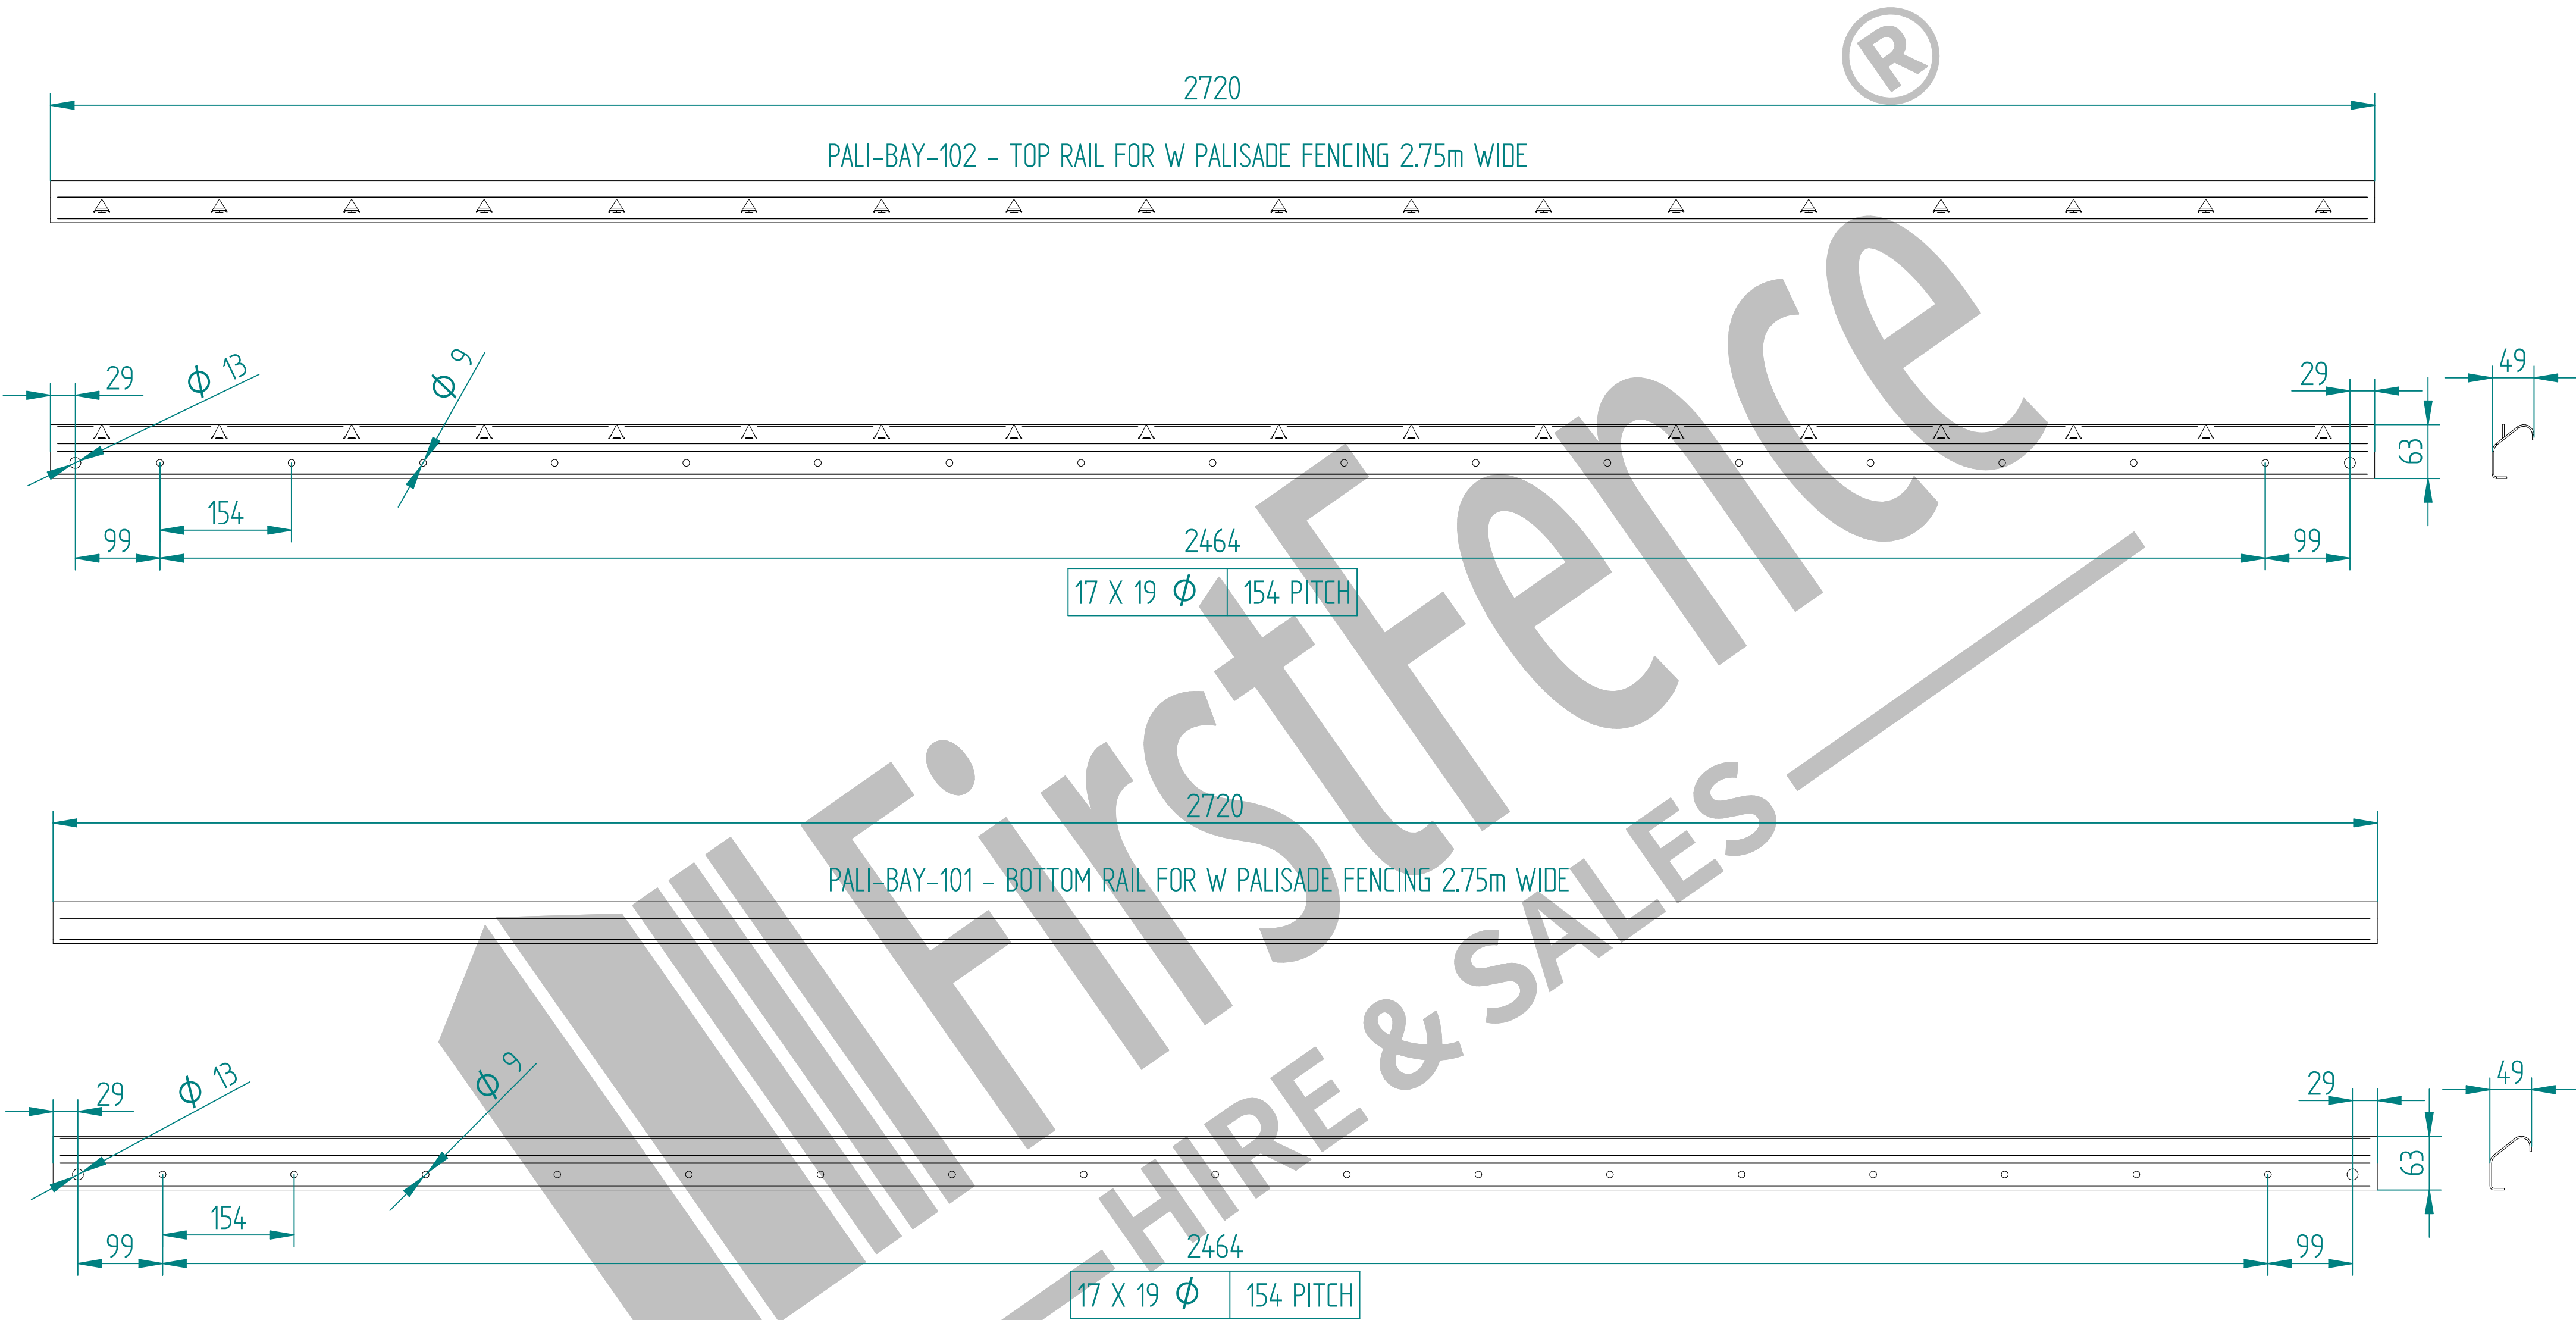

Palisade Rail Wall Thickness Come
In Sizes Of 2.0mm 2.5mm 3.0mm

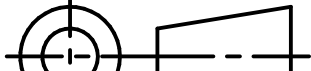
	NAME	DATE	TITLE		
DRAWN	LT	24/08/20	RAILS FOR W PALISADE FENCING 2.75m WIDE		
TOLERANCE	± 2mm Unless Stated Otherwise		First Fence Ltd, Kiln Way, Swadlincote, Derbyshire, DE11 8EA 01283 512 111 sales@firstfence.co.uk		
 3RD ANGLE			First Fence® HIRE & SALES		
			First Fence Ltd, Kiln Way, Swadlincote, Derbyshire, DE11 8EA 01283 512 111 sales@firstfence.co.uk		
			First Fence® HIRE & SALES		
			SIZE A2	NOTE: SHOULD ANY DISCREPANCIES BE FOUND WITH THIS DRAWING, PLEASE INFORM FIRSTFENCE. COPYRIGHT OF THIS DRAWING IS OWNED BY FIRSTFENCE LIMITED.	REV A
			WEIGHT:		SHEET 3 OF 6

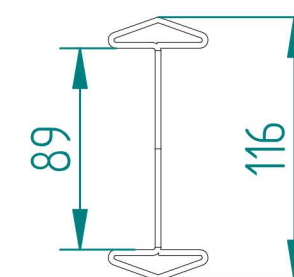

Palisade Post Wall Thickness Come
In Sizes Of 2.0mm 2.5mm 3.0mm

DRAWN		NAME	DATE	TITLE	
TOLERANCE		LT	24/08/20	PALI-BAY-0001 - 1.8m HIGH DIG IN PALISADE POST - AL 2325mm	
SIZE		NOTE		REV	
A2		SHOULD ANY DISCREPANCIES BE FOUND WITH THIS DRAWING, PLEASE INFORM FIRSTFENCE. COPYRIGHT OF THIS DRAWING IS OWNED BY FIRSTFENCE LIMITED.		A	
WEIGHT:		SHEET 4 OF 6			


PALISADE FENCING 90° CORNER POST DETAIL

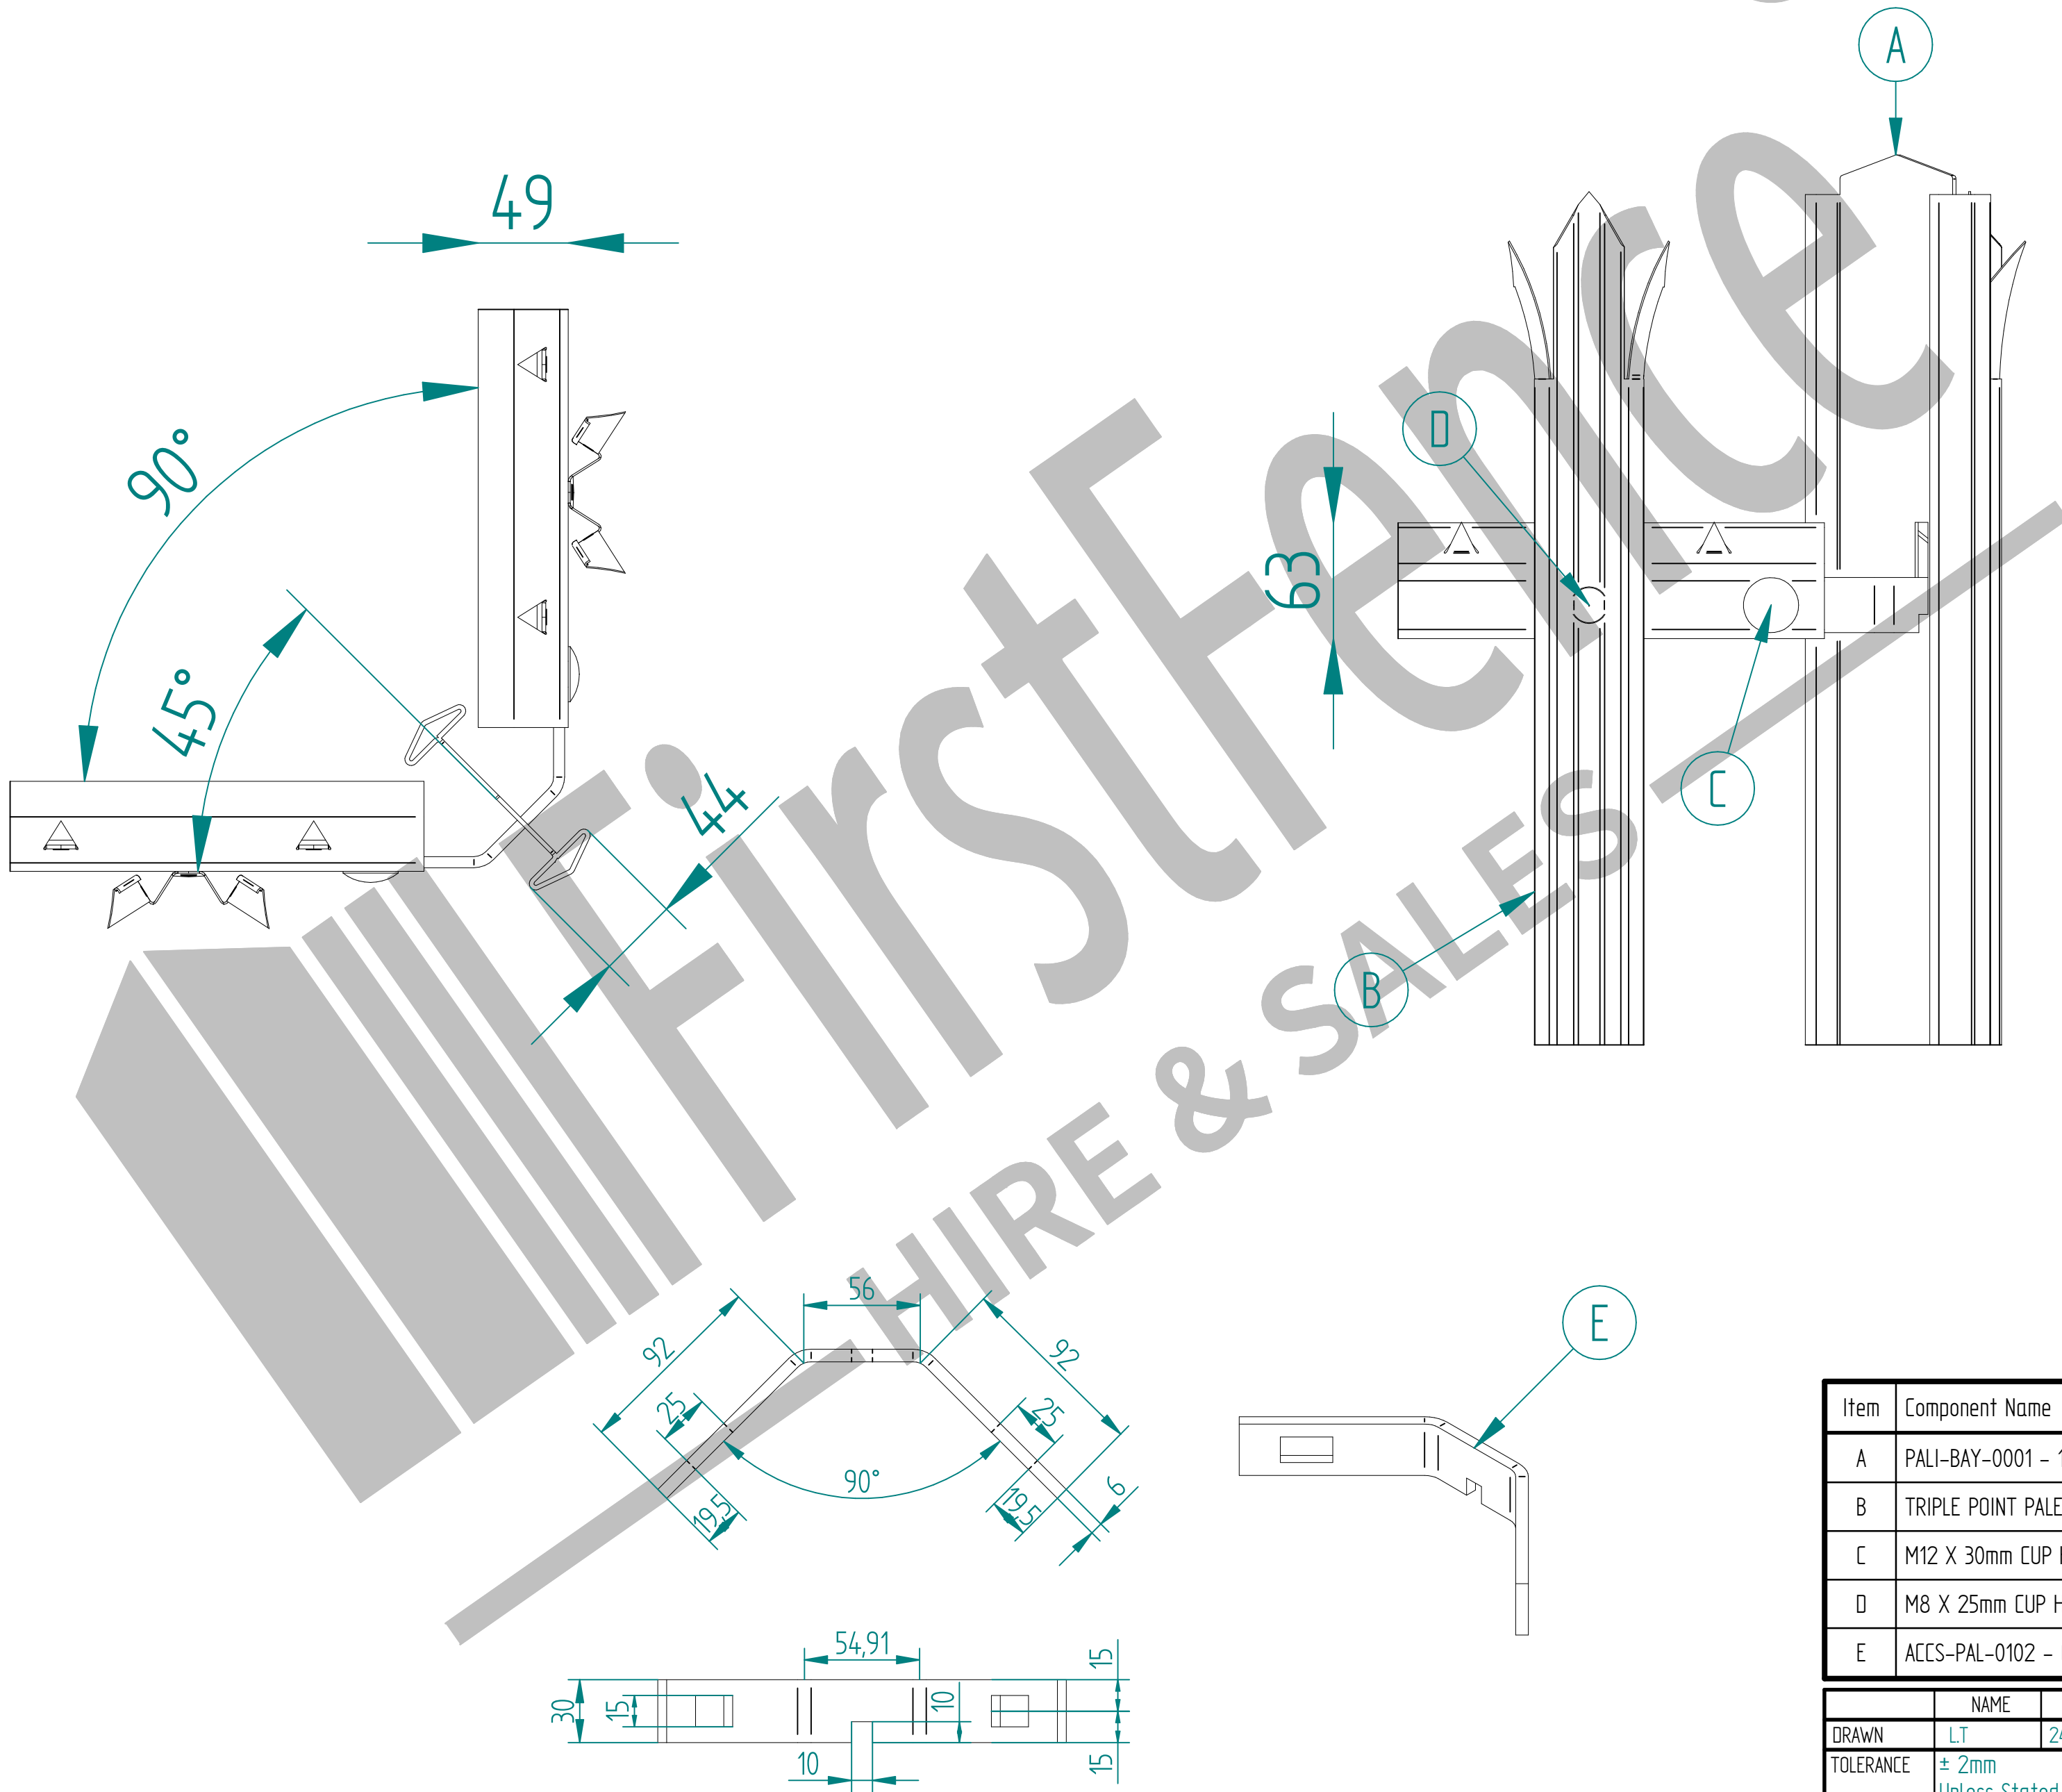

Item	Component Name
A	PALI-BAY-0001 - 1.8m HIGH DIG IN PALISADE POST - AL 2325mm
B	TRIPLE POINT PALE / ROUND & NOTCHED PALE / SINGLE POINT. ON REQUEST
C	M12 X 30mm CUP HEAD BOLT + M12 SHEAR NUT
D	M8 X 25mm CUP HEAD BOLT + M8 SHEAR NUT
E	ACCS-PAL-0102 - CORNER FISHPLATE FOR PALISADE FENCING

NAME	DATE	TITLE
LT	24/08/20	PALISADE FENCING 90° CORNER POST DETAIL
TOLERANCE	± 2mm Unless Stated Otherwise	First Fence Hire & Sales
SIZE	A2	REV A
WEIGHT:	SHEET 5 OF 6	

AIL®

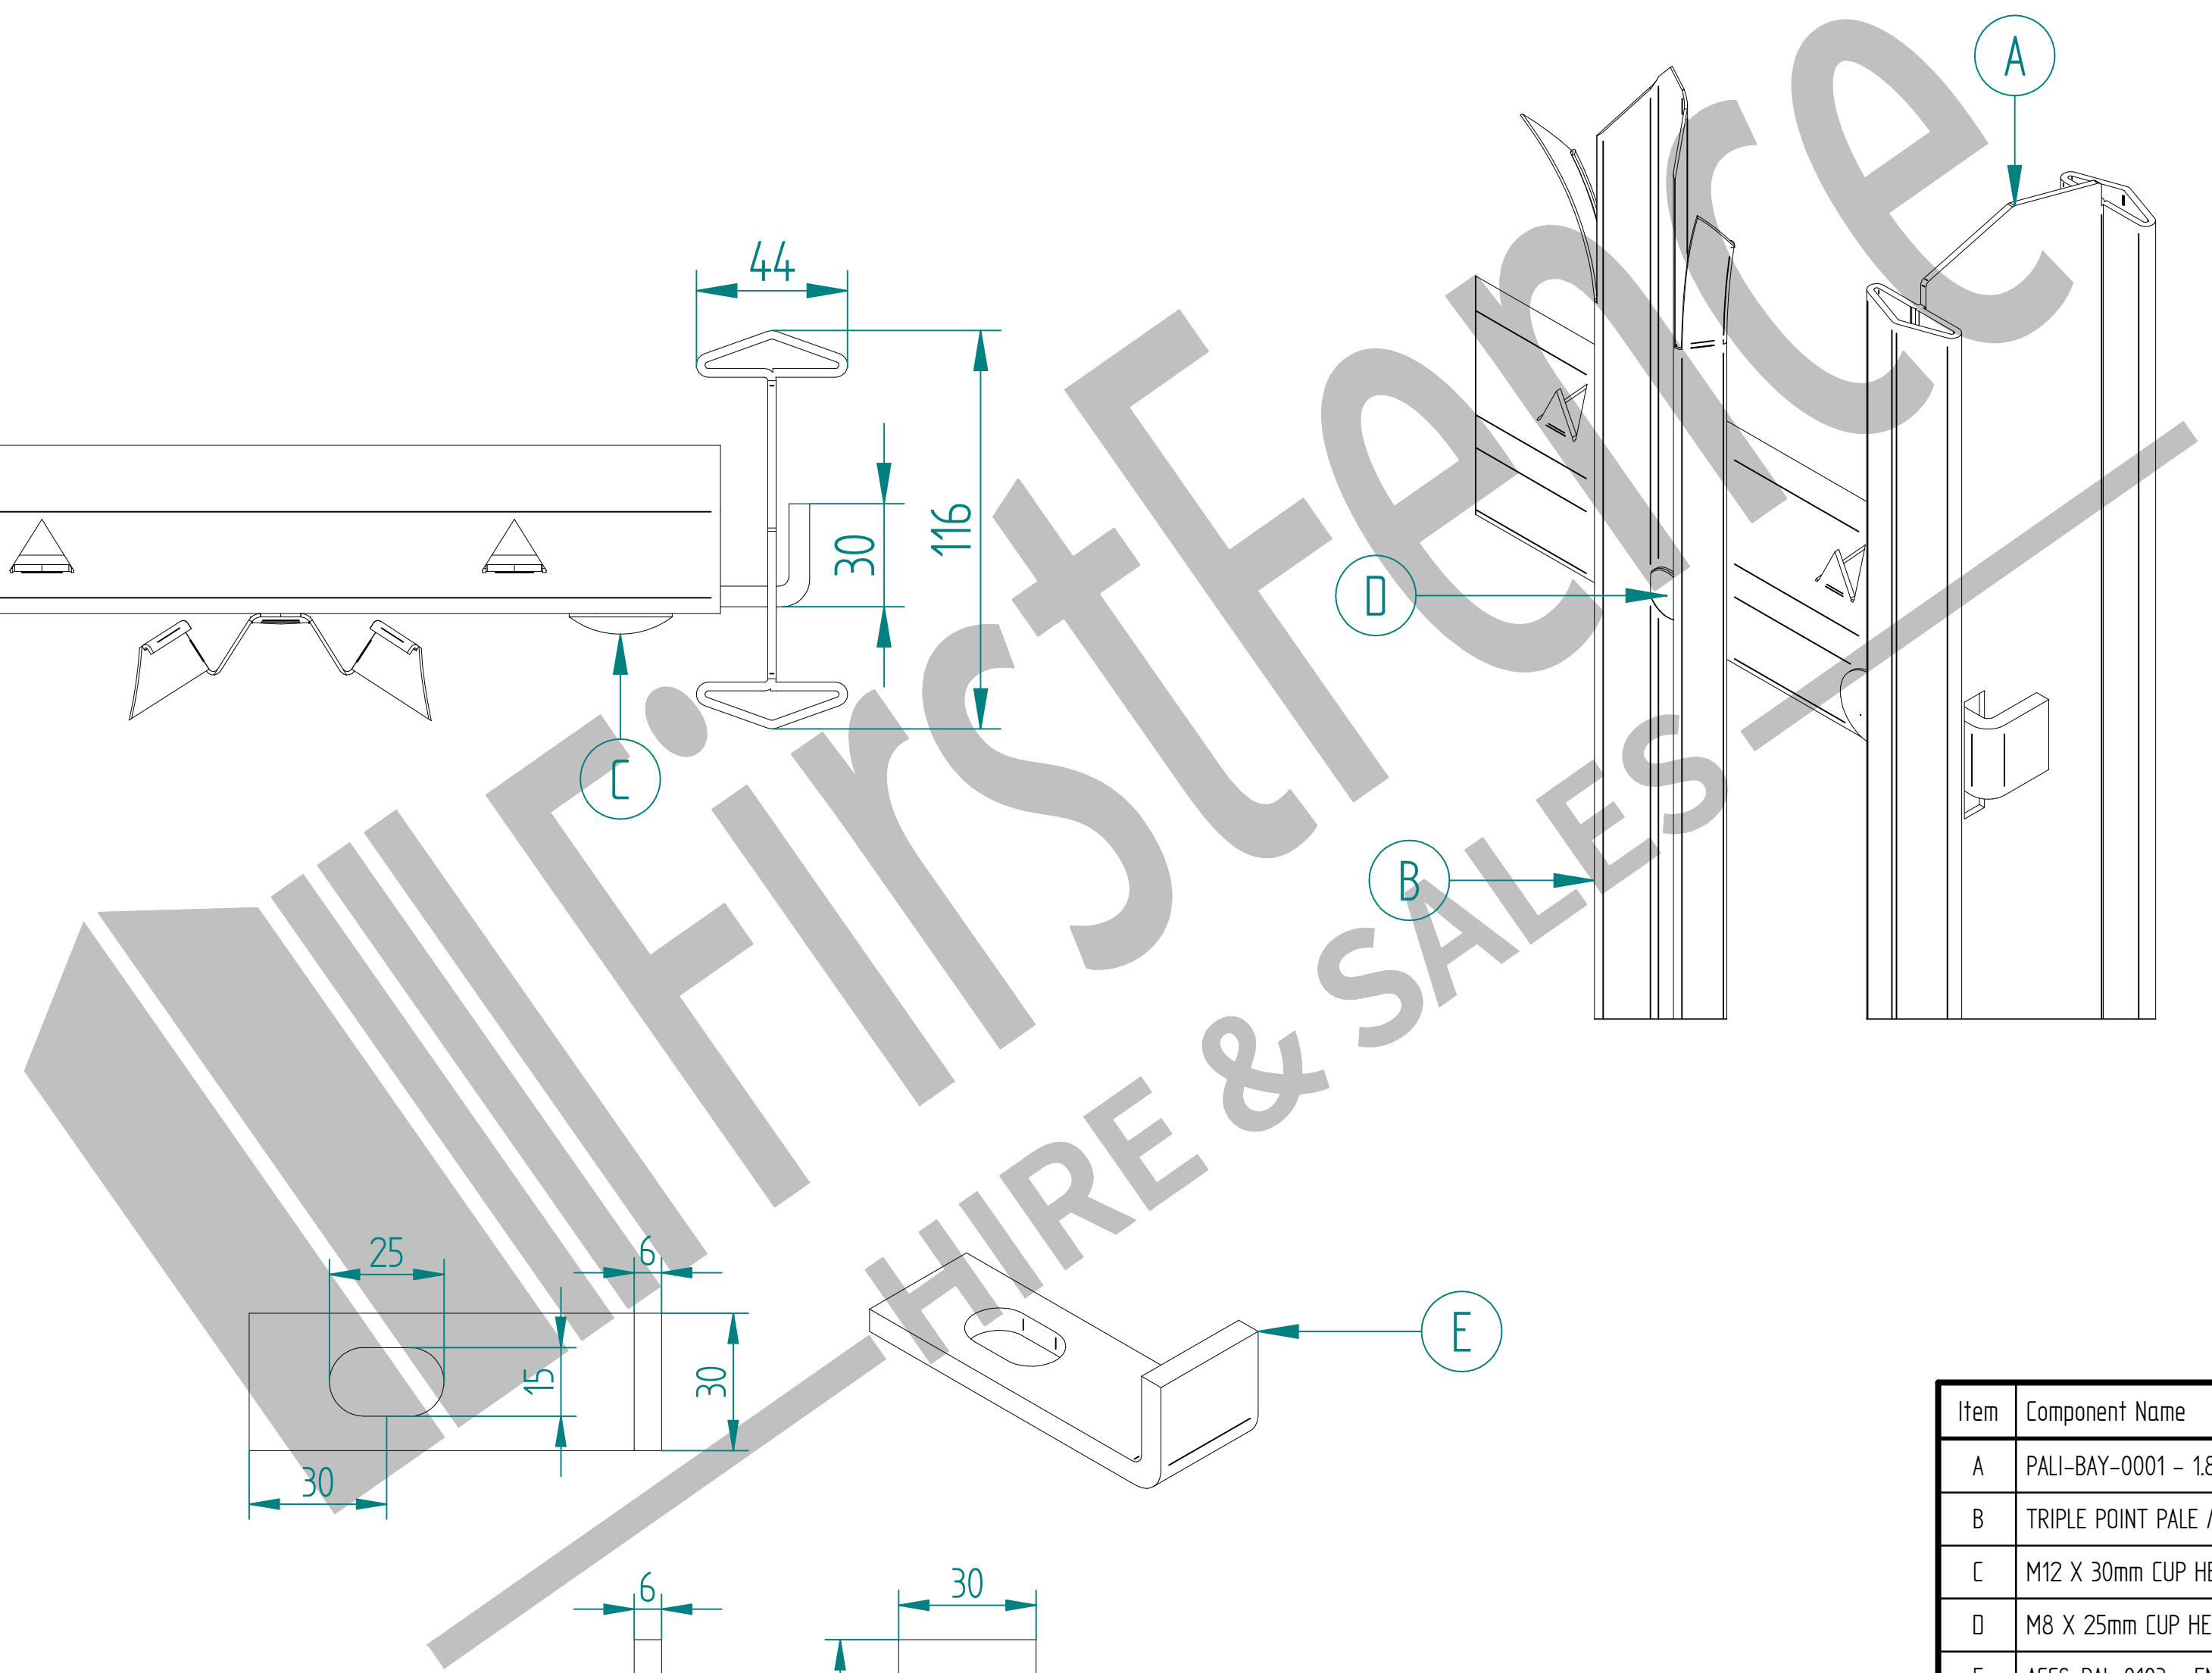

Item	Component Name
A	PALI-BAY-0001 – 1.8m HIGH DIG IN PALISADE POST – AL 2325mm
B	TRIPLE POINT PALE / ROUND & NOTCHED PALE / SINGLE POINT. ON REQUEST
C	M12 X 30mm CUP HEAD BOLT + M12 SHEAR NUT
D	M8 X 25mm CUP HEAD BOLT + M8 SHEAR NUT
E	AGCS-PAL-0103 – END FISHPLATE FOR PALISADE FENCING

		NAME	DATE	TITLE PALISADE FENCING END POST DETAIL	
DRAWN	LT	24/08/20			
TOLERANCE		± 2mm Unless Stated Otherwise		 FirstFence® HIRE & SALES First Fence Ltd, Kiln Way, Swadincote, Derbyshire, DE11 8EA 01283 512 111 sales@firstfence.co.uk	
3RD ANGLE				SIZE A2	
				NOTE: SHOULD ANY DISCREPANCIES BE FOUND WITH THIS DRAWING, PLEASE INFORM FIRSTFENCE. COPYRIGHT OF THIS DRAWING IS OWNED BY FIRSTFENCE (LIMITED).	
WEIGHT:				SHEET 6 OF 6	