
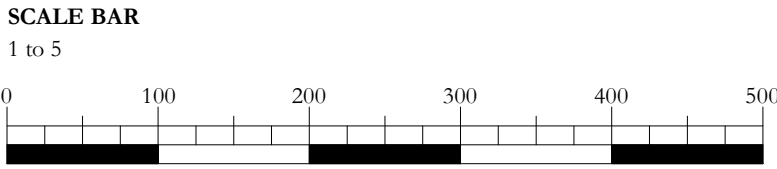


Scale Bars to be used as guidance only - refer to sheet size below									
1:100	mm	1000	3000	5000	7000				
1:200	mm	500	1500	3000	4500	6000	7500	9000	10500
1:500	m	10	15	25	35	45	55	65	75
1:1250	m	10	30	50	70	90			

Notes:
Drawings are based on survey data and may not accurately represent what is physically present.
Do not scale from this drawing. All dimensions are to be verified on site before proceeding with the work.
All dimensions are in millimeters unless noted otherwise.
Purcell shall be notified in writing of any discrepancies.

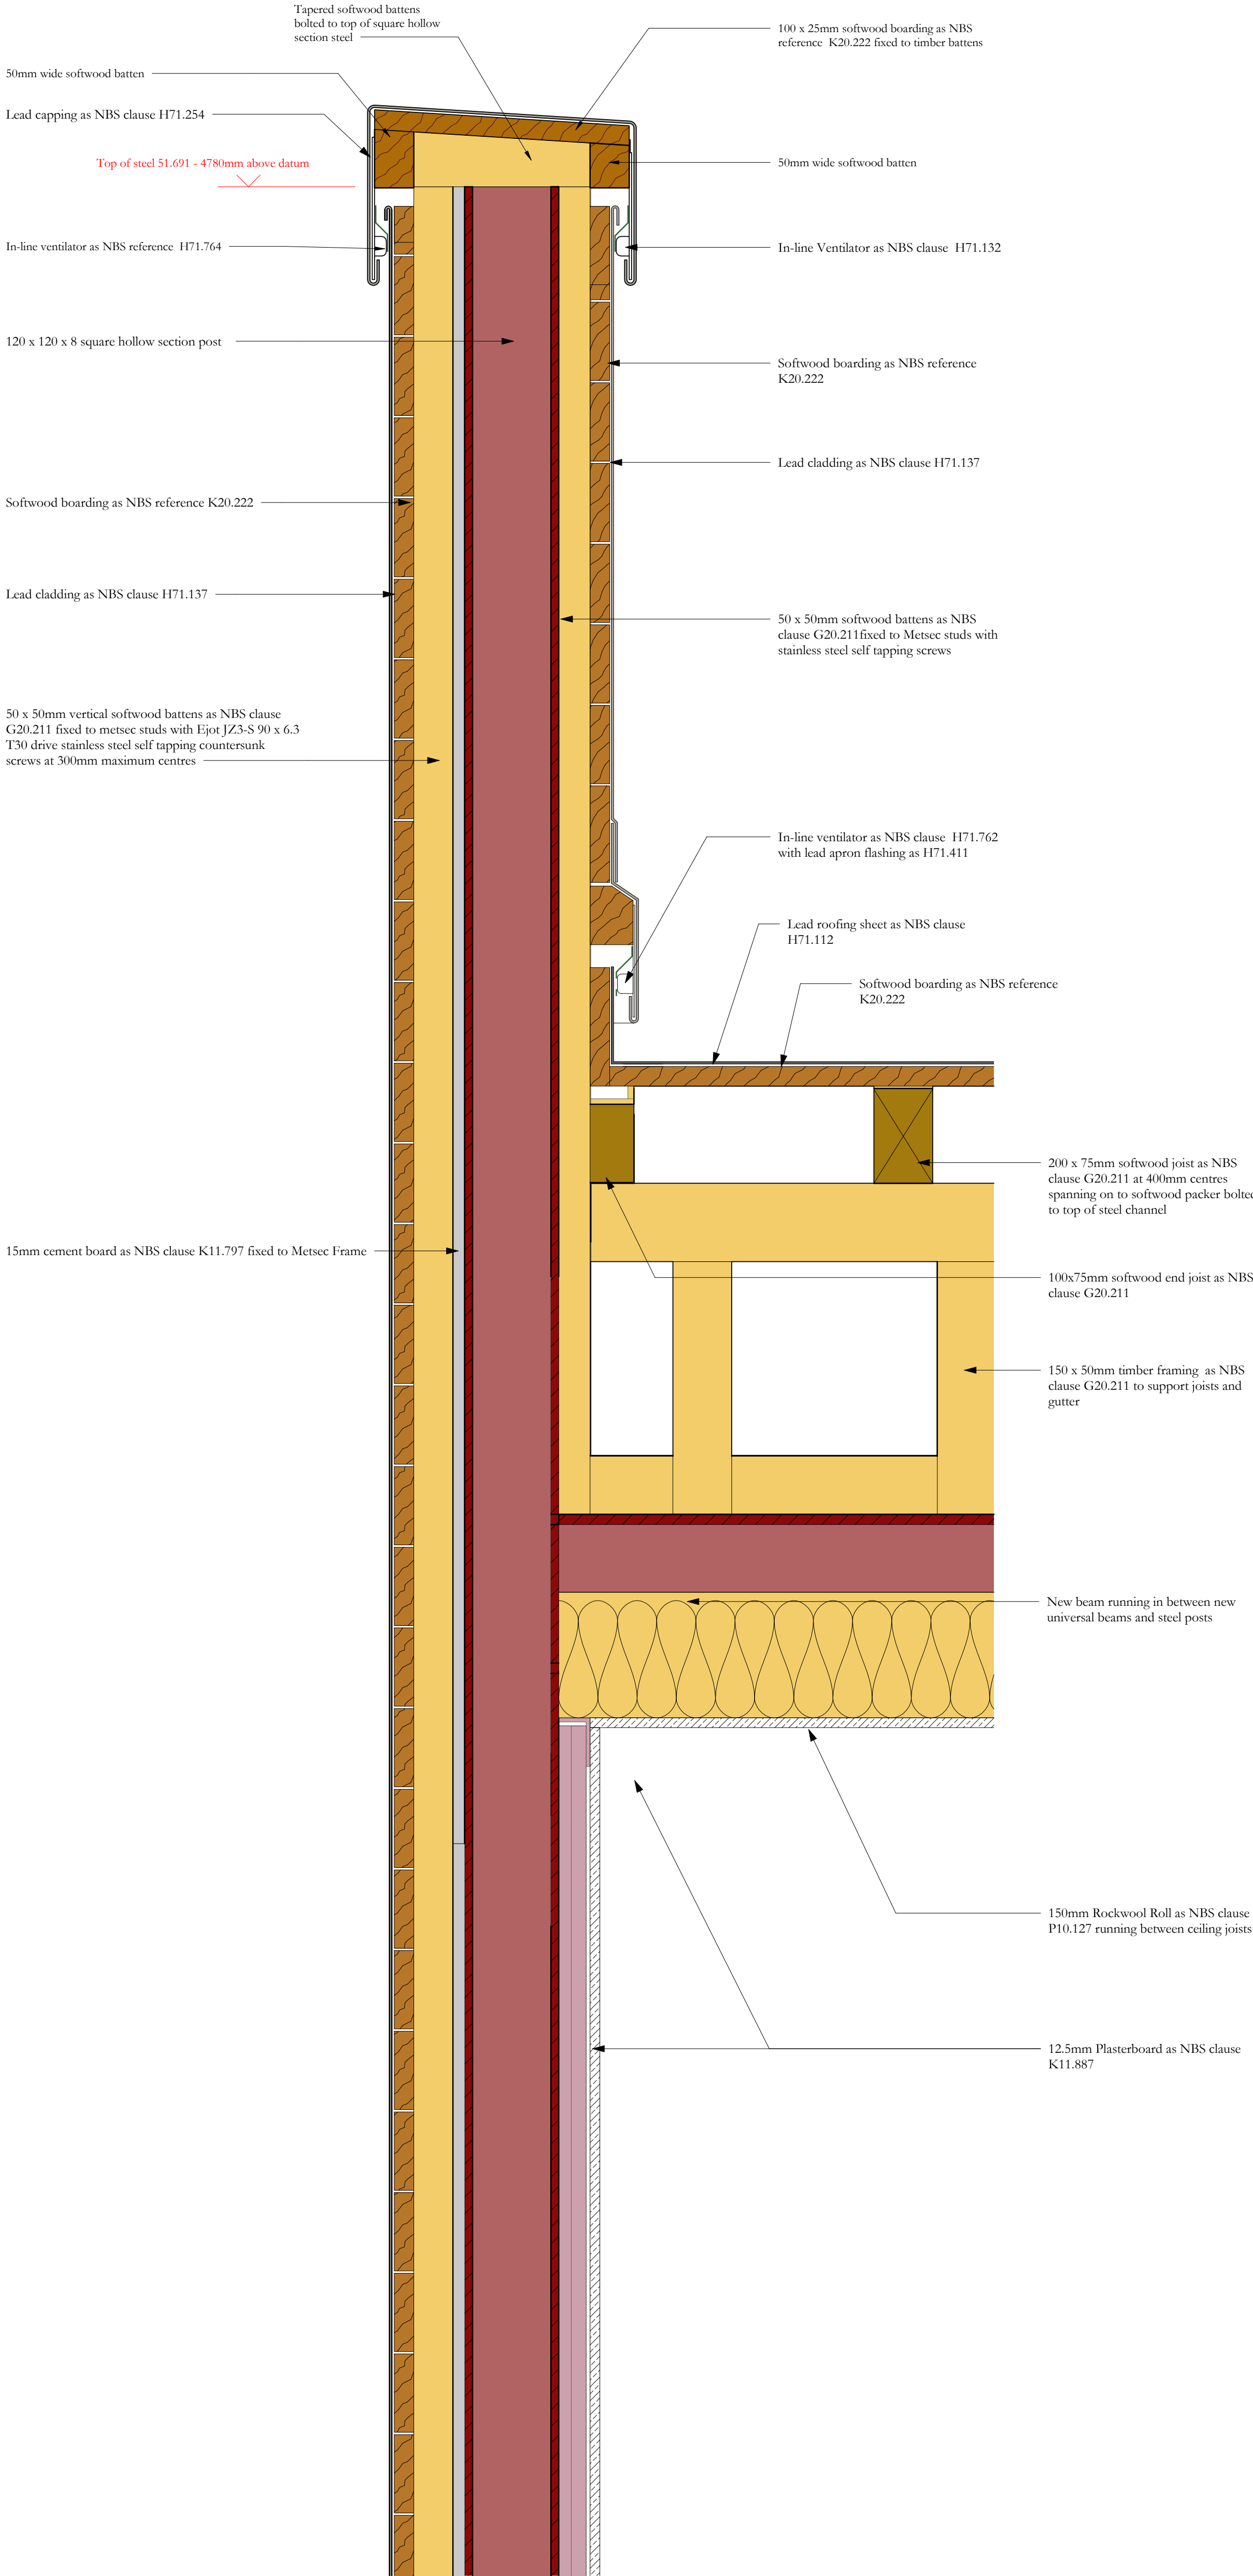

Revision 06
Top of steel level at parapet updated following correction of datum level

Revision 05
Level for steel at the top of the parapet confirmed

Revision 04: Levels indicated in relation to datum. Fixing details added for timber battens

Revision 03: Drawing updated to Construction issue. Terracotta cladding omitted from SE wall and substituted with lead cladding

Revision 02: Lead NBS references updated

Revision 01: Minor amendments to drawing notes

06	09/08/2023	JC	GR	See note in revision cloud
05	30/03/2023	GR	JRC	See note in revision cloud
04	05/09/2022	JC	GR	See note in revision cloud
03	22/07/2022	JC	GR	See note in revision cloud
ISSUE	DATE	APPROVED	DRAWN	DESCRIPTION

OUR
TOWN
HALL
PROJECT

PURCELL

Project Office, Town Hall, MANCHESTER M60 2L1
+44 (0) 7970 097 432
www.purcelluk.com

PROJECT STATUS	RIBA STAGE 5
CLIENT	MANCHESTER CITY COUNCIL
PROJECT	OUR TOWN HALL
DRAWING TITLE	Link bridge extension parapet detail to NE and SE gable through steel
SIZE & SCALE	
DRAWING STATUS	S4 -Construction
JOB NUMBER	236959
DRAWING NO.	REV
OTH-PUR-EX-ZZ-DWG-A-7314 06	
© PURCELL 2019. PURCELL IS THE TRADING NAME OF PURCELL ARCHITECTURE LTD.	