


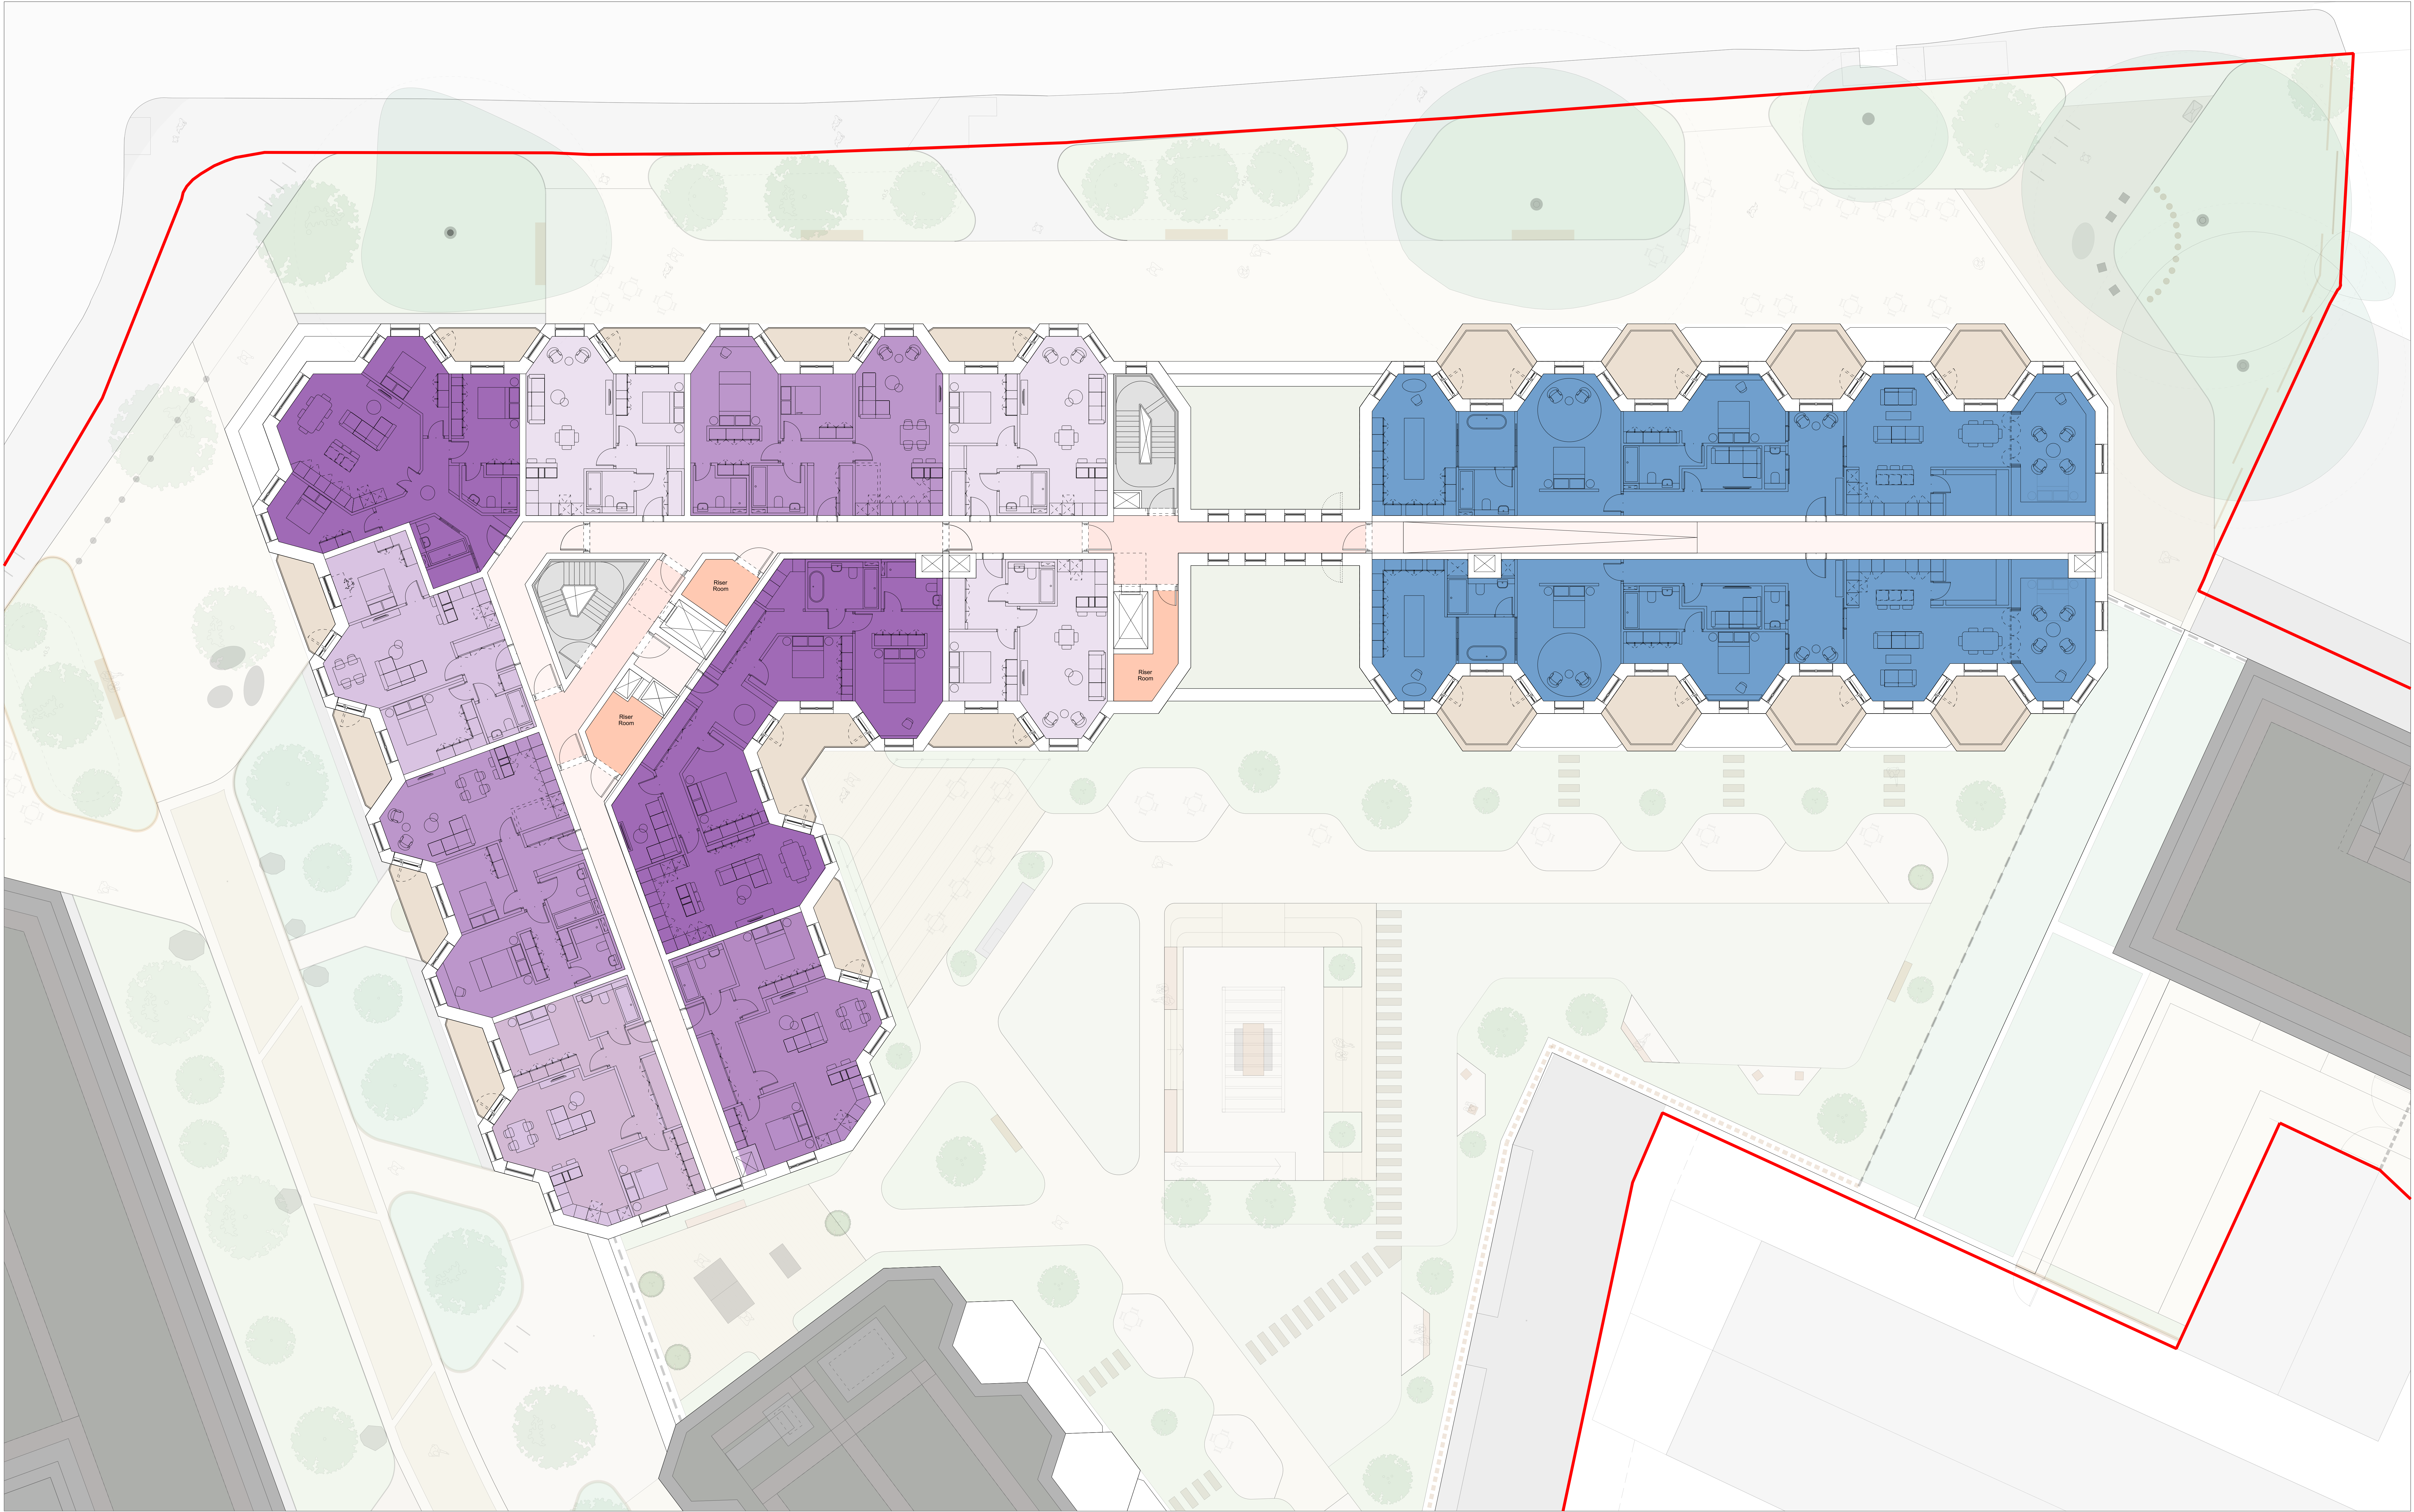

Amendment
P01 PLANNING ISSUE

Date
09.05.2025


Spatial Key	
Home Types	Other Spaces
1 Bed 2 Person	Retail
2 Bed 3 Person	Residential Lobby
2 Bed 4 Person	Residential Amenity
3 Bed 6 Person	Circulation
Penthouse	Cores
Penthouse Duplex	Support / Ancillary

Notes

This drawing is to be read in conjunction with all other project information by the architect and consultants.

Any drawn reference to existing information contained in this drawing has been created directly from third party survey information. This information is contained and issued in good faith with Fellden Clegg Bradley Studios LLP not held responsible for any inaccuracies identified. The architect is to be notified immediately if any inaccuracies are found.

0 1 2 5 10

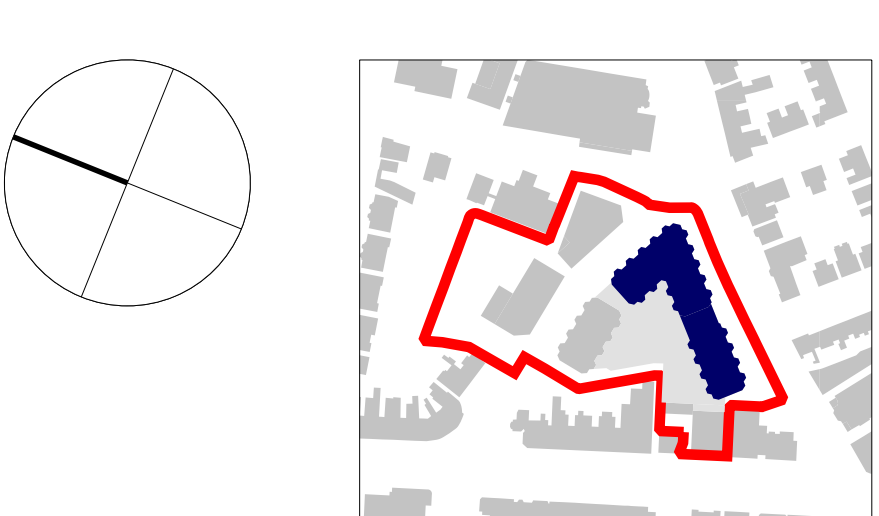

FelldenCleggBradleyStudios
LLP

Bath Brewery
Toll Bridge Road
Bath BA1 7DE

01225 852545
01225 852528
bath@fcbstudios.com

Project Name
CHORLTON PRECINCT,
CHORLTON-CUM-HARDY,

Proposed Plan: Block A+B:
Level 07

Do not scale

Original printed at A0

Job/Drawing No
2104-FCBS-ZZ-ZZ-DR-A-0648-P01

Amendment

Scale 1:100 @ A0
Date 09.05.2025
Drawn SD GROUP
Check AB

All dimensions to be checked on site