


Scale Bars to be used as guidance only - refer to sheet size below									
1:100	mm	0	1000	2000	3000	4000	5000	6000	7000
1:200	mm	0	1000	2000	3000	4000	5000	6000	7000
1:500	M	0	15	30	45	60	75	90	105
1:1250	M	0	10	20	30	40	50	60	70

Notes:
Drawings are based on survey data and may not accurately represent what is physically present.
Do not scale from this drawing. All dimensions are to be verified on site before proceeding with the work.
All dimensions are in millimeters unless noted otherwise.
Purcell shall be notified in writing of any discrepancies.

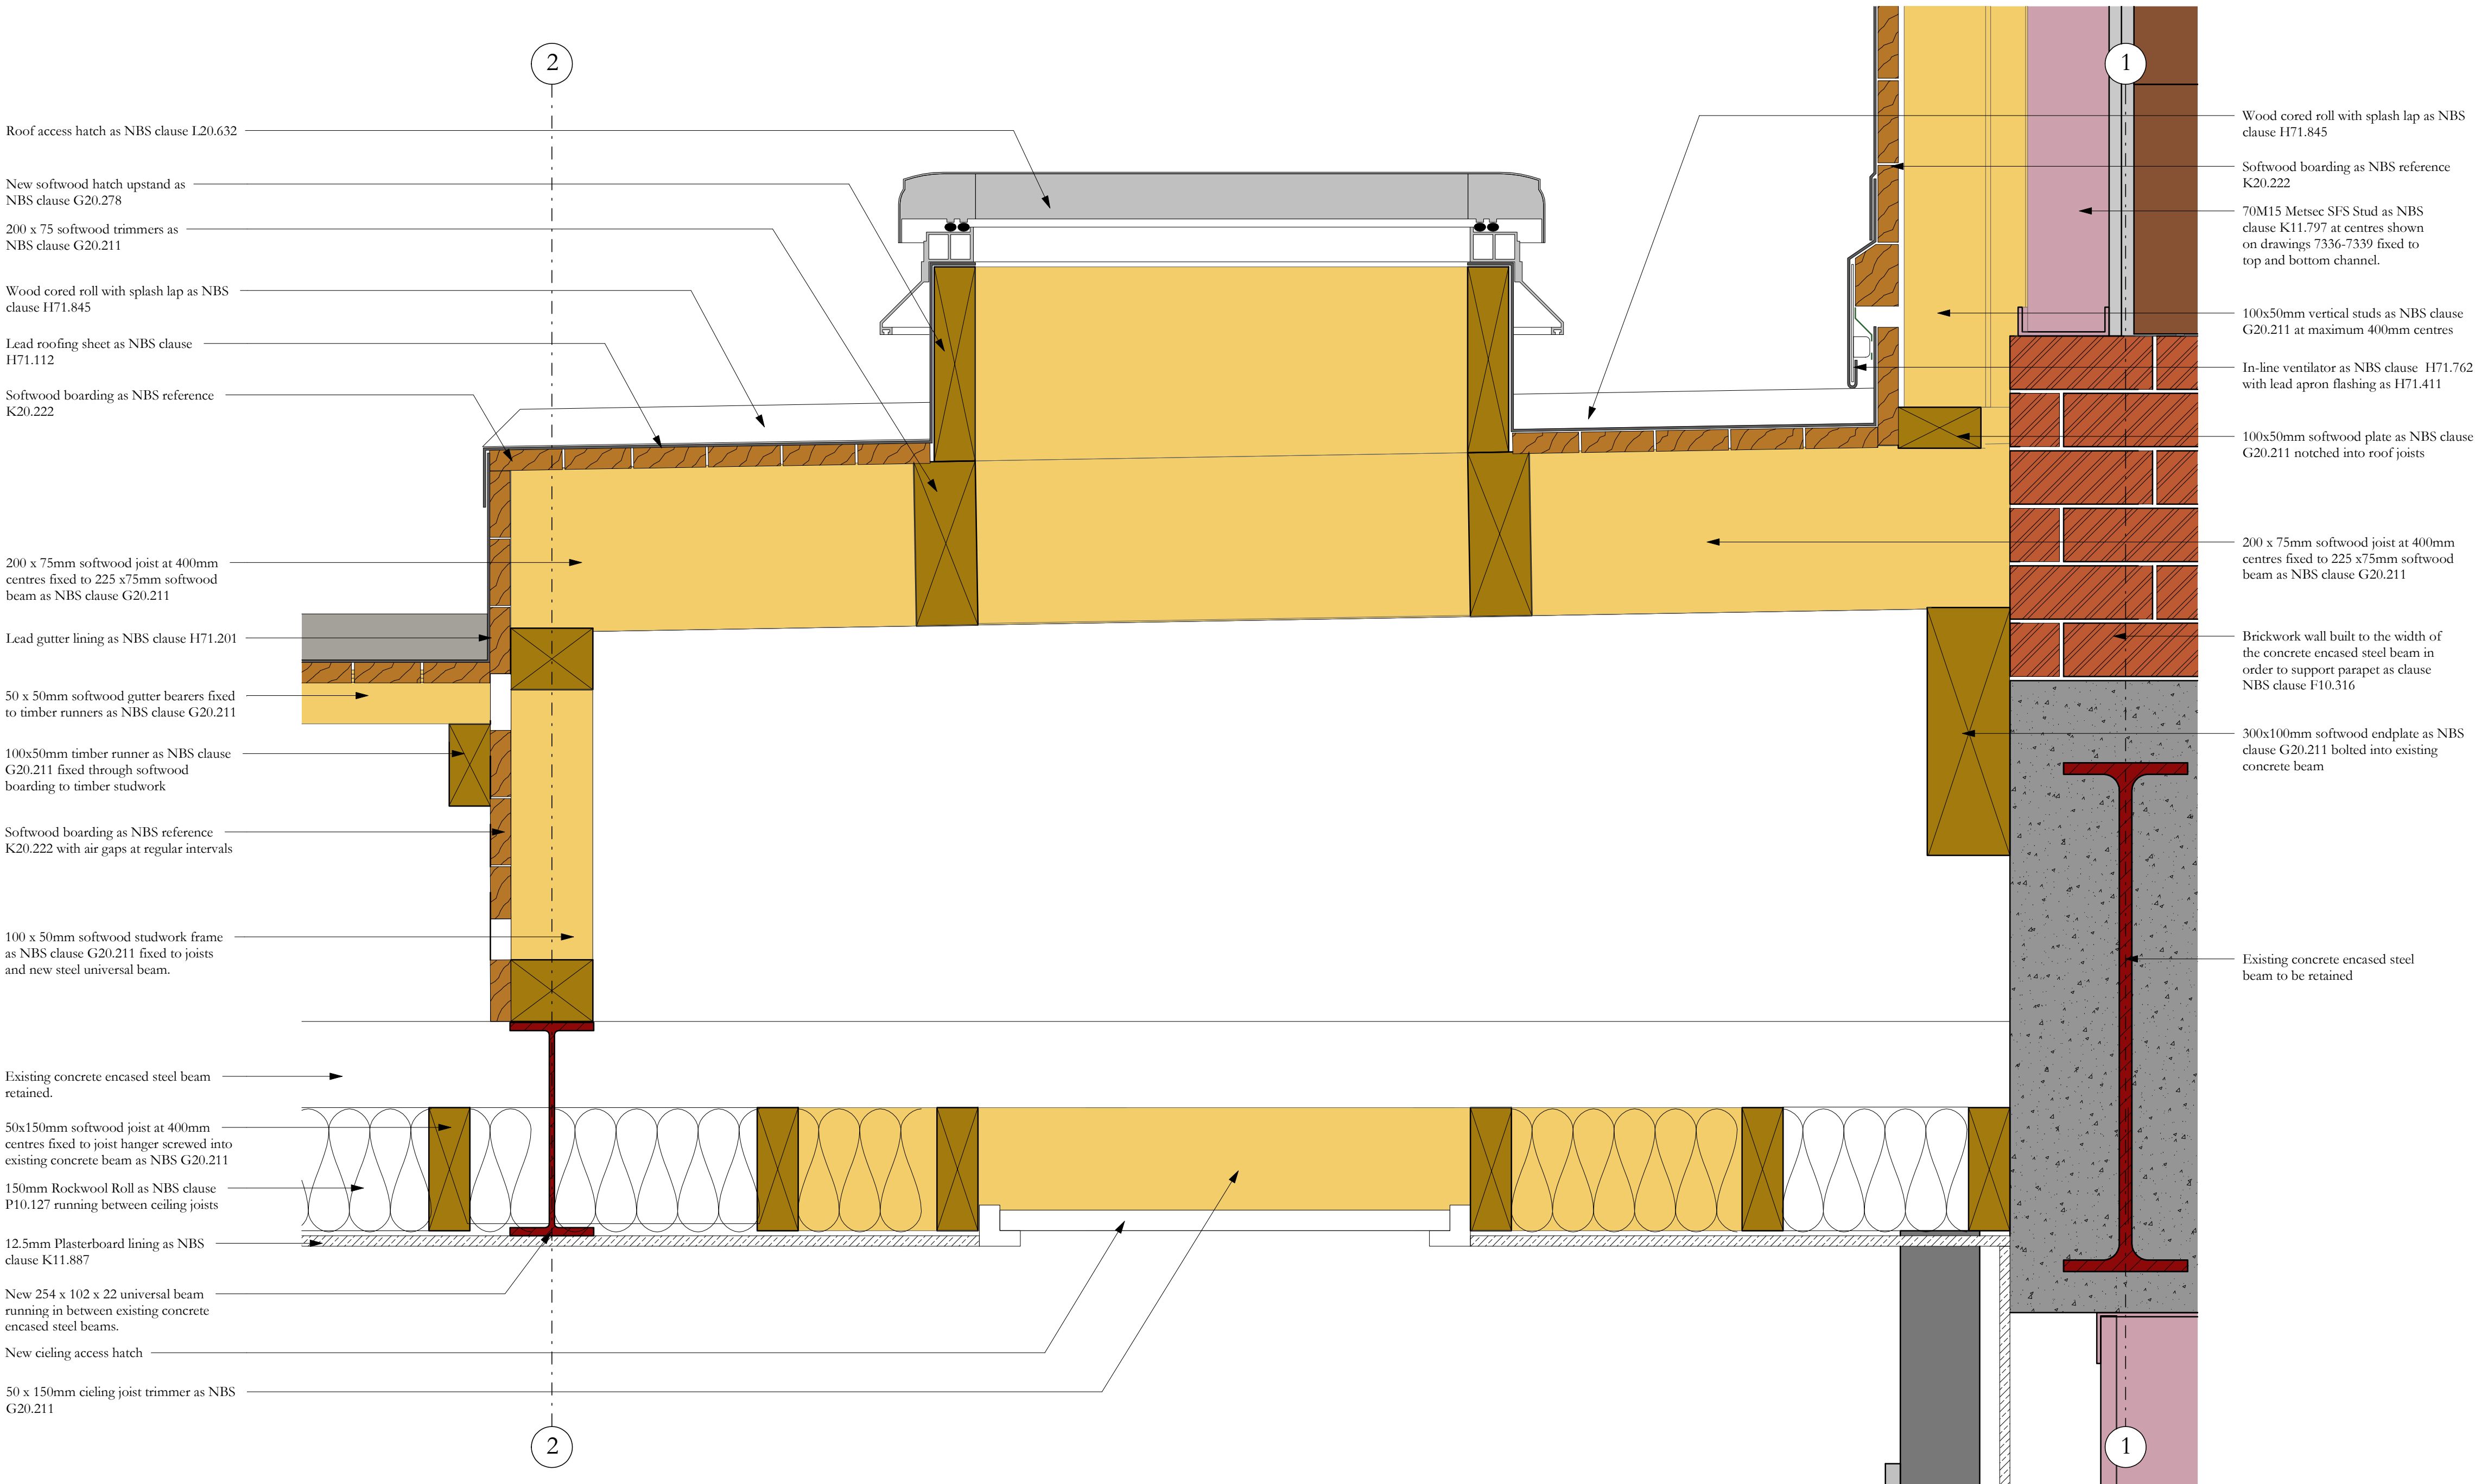

Roof access Hatch detail
1:5

REVISION 01
Drawing changed to construction status. No change to content

ISSUE	DATE	APPROVED	DRAWN	DESCRIPTION
01	15/07/2022	JC	KM	See note in revision cloud
-	25/09/2020	GR	TK	First issue

Project Office, Town Hall, MANCHESTER M60 2L1
+44 (0) 7970 097 432
www.purcelluk.com

PROJECT STATUS	RIBA STAGE 5
CLIENT	MANCHESTER CITY COUNCIL
PROJECT	OUR TOWN HALL
DRAWING TITLE	Link bridge extension roof hatch detail
SIZE & SCALE	A1: 1:5
DRAWING STATUS	S4 Construction

JOB NUMBER	236959
DRAWING NO.	REV
OTH-PUR-EX-RF-DWG-A-7340 01	
© PURCELL 2019. PURCELL ® IS THE TRADING NAME OF PURCELL ARCHITECTURE LTD.	