



LOCATION PLAN

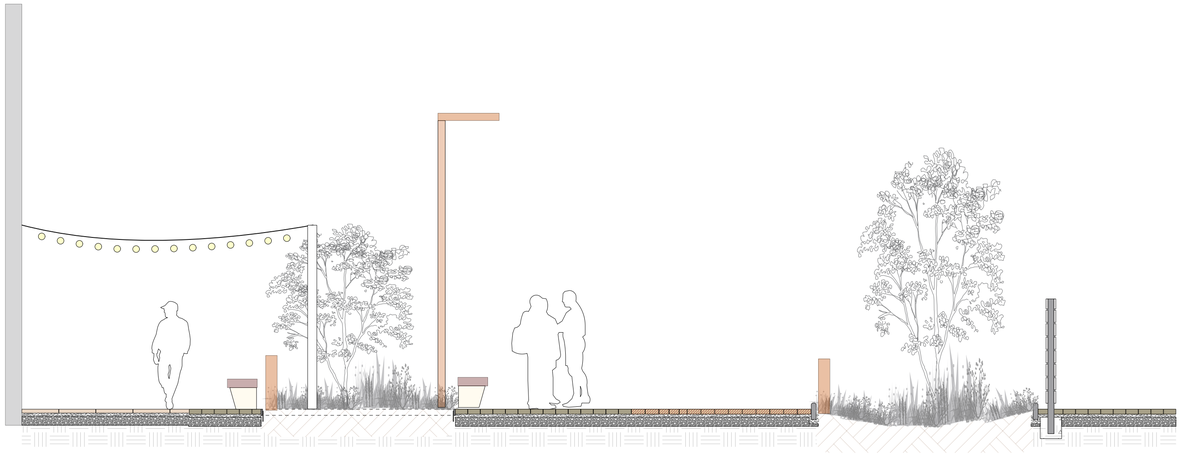

1 SECTION 01
Scale: 1:50

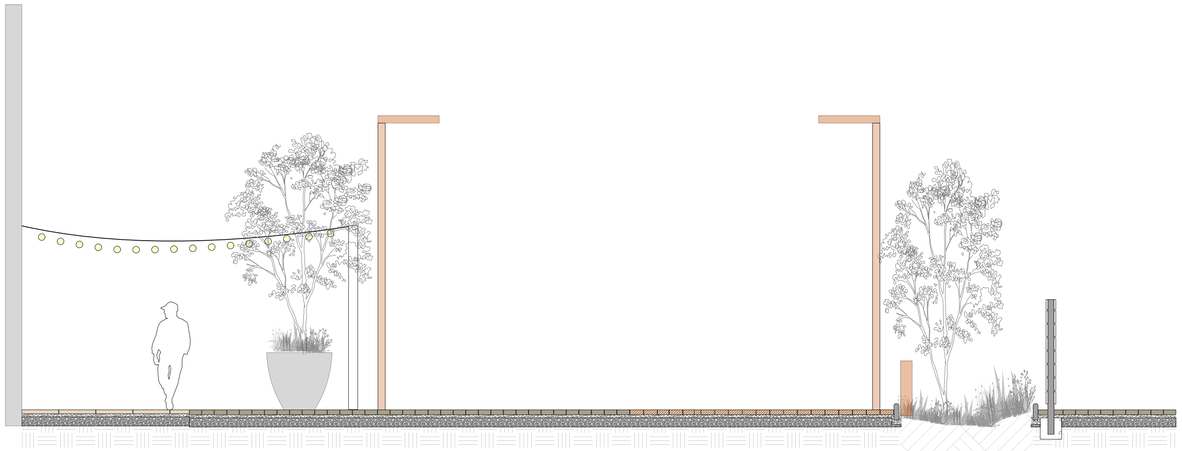

2 SECTION 02
Scale: 1:50

No dimensions are to be scaled from this drawing. All dimensions are to be checked on site.
Area measurements for indicative purposes only.

This drawing is the property of Wright Landscapes Limited. No part of the drawing may be reproduced in any manner without permission from Wright Landscapes Limited.

All Wright Landscapes drawings to read in conjuction with architectual / engineers plans & details.

LOCATION PLAN



Revision	Date	Description	Drawn	Approved
S5-P01	15-05-25	First Issue - For Construction	SB	NW

WRIGHT LANDSCAPES LIMITED

E: info@wrightlandscapes.co.uk

W: www.wrightlandscapes.co.uk

T: 01244 541959

HEAD OFFICE
Pickmere Lane, Pickmere, Knutsford,
WA16 0JL

CLIENT DOMIS CONSTRUCTION

PROJECT WATERHOUSE GARDENS

DRAWING TITLE Boulevard Sections 2 of 2

DATE	SCALE
15/05/2025	AS NOTED
DRAWN	**SIZE**
SB	A1
APPROVED	**WORKSTAGE**
NW	Stage 5

DRAWING NUMBER 1174-WRI-XX-XX-DR-L-5017 **SUITABILITY** S5 **REVISION** P01

© Wright Landscapes Limited