


HAZARD IDENTIFICATION			⚠
REF	HAZARD	DATE	

- NOTES
- ALL SERVICES ROUTED ARE APPROXIMATE. THE CONTRACTOR SHALL BE RESPONSIBLE FOR DETERMINING THE EXACT ROUTES AND POSITIONS OF ALL INSTALLED SERVICES AND EQUIPMENT.
 - THE EXACT POSITION OF ALL SERVICES AND EQUIPMENT SHALL BE AGREED BY THE CONTRACT ADMINISTRATOR.
 - THE CONTRACTOR SHALL BE RESPONSIBLE FOR FULLY CO-ORDINATING ANY SERVICES INSTALLED WITH THE BUILDING FABRIC AND SERVICES INSTALLED BY OTHERS.
 - THIS DRAWING SHALL BE READ IN CONJUNCTION WITH ALL CONTRACT DOCUMENTATION AND SPECIFICATION FOR THE WORKS.
 - ALL DIMENSIONS SHOWN ARE IN MILLIMETRES.

- SYMBOLS LEGEND
- EXISTING 5 METRE LIGHTING COLUMN
 - NEW WALL MOUNTED LED LUMINAIRE

EXISTING LIGHTING COLUMN

NOTE
NUMERICAL FIGURES DENOTES
ILLUMINATION AT GROUND LEVEL IN LUX

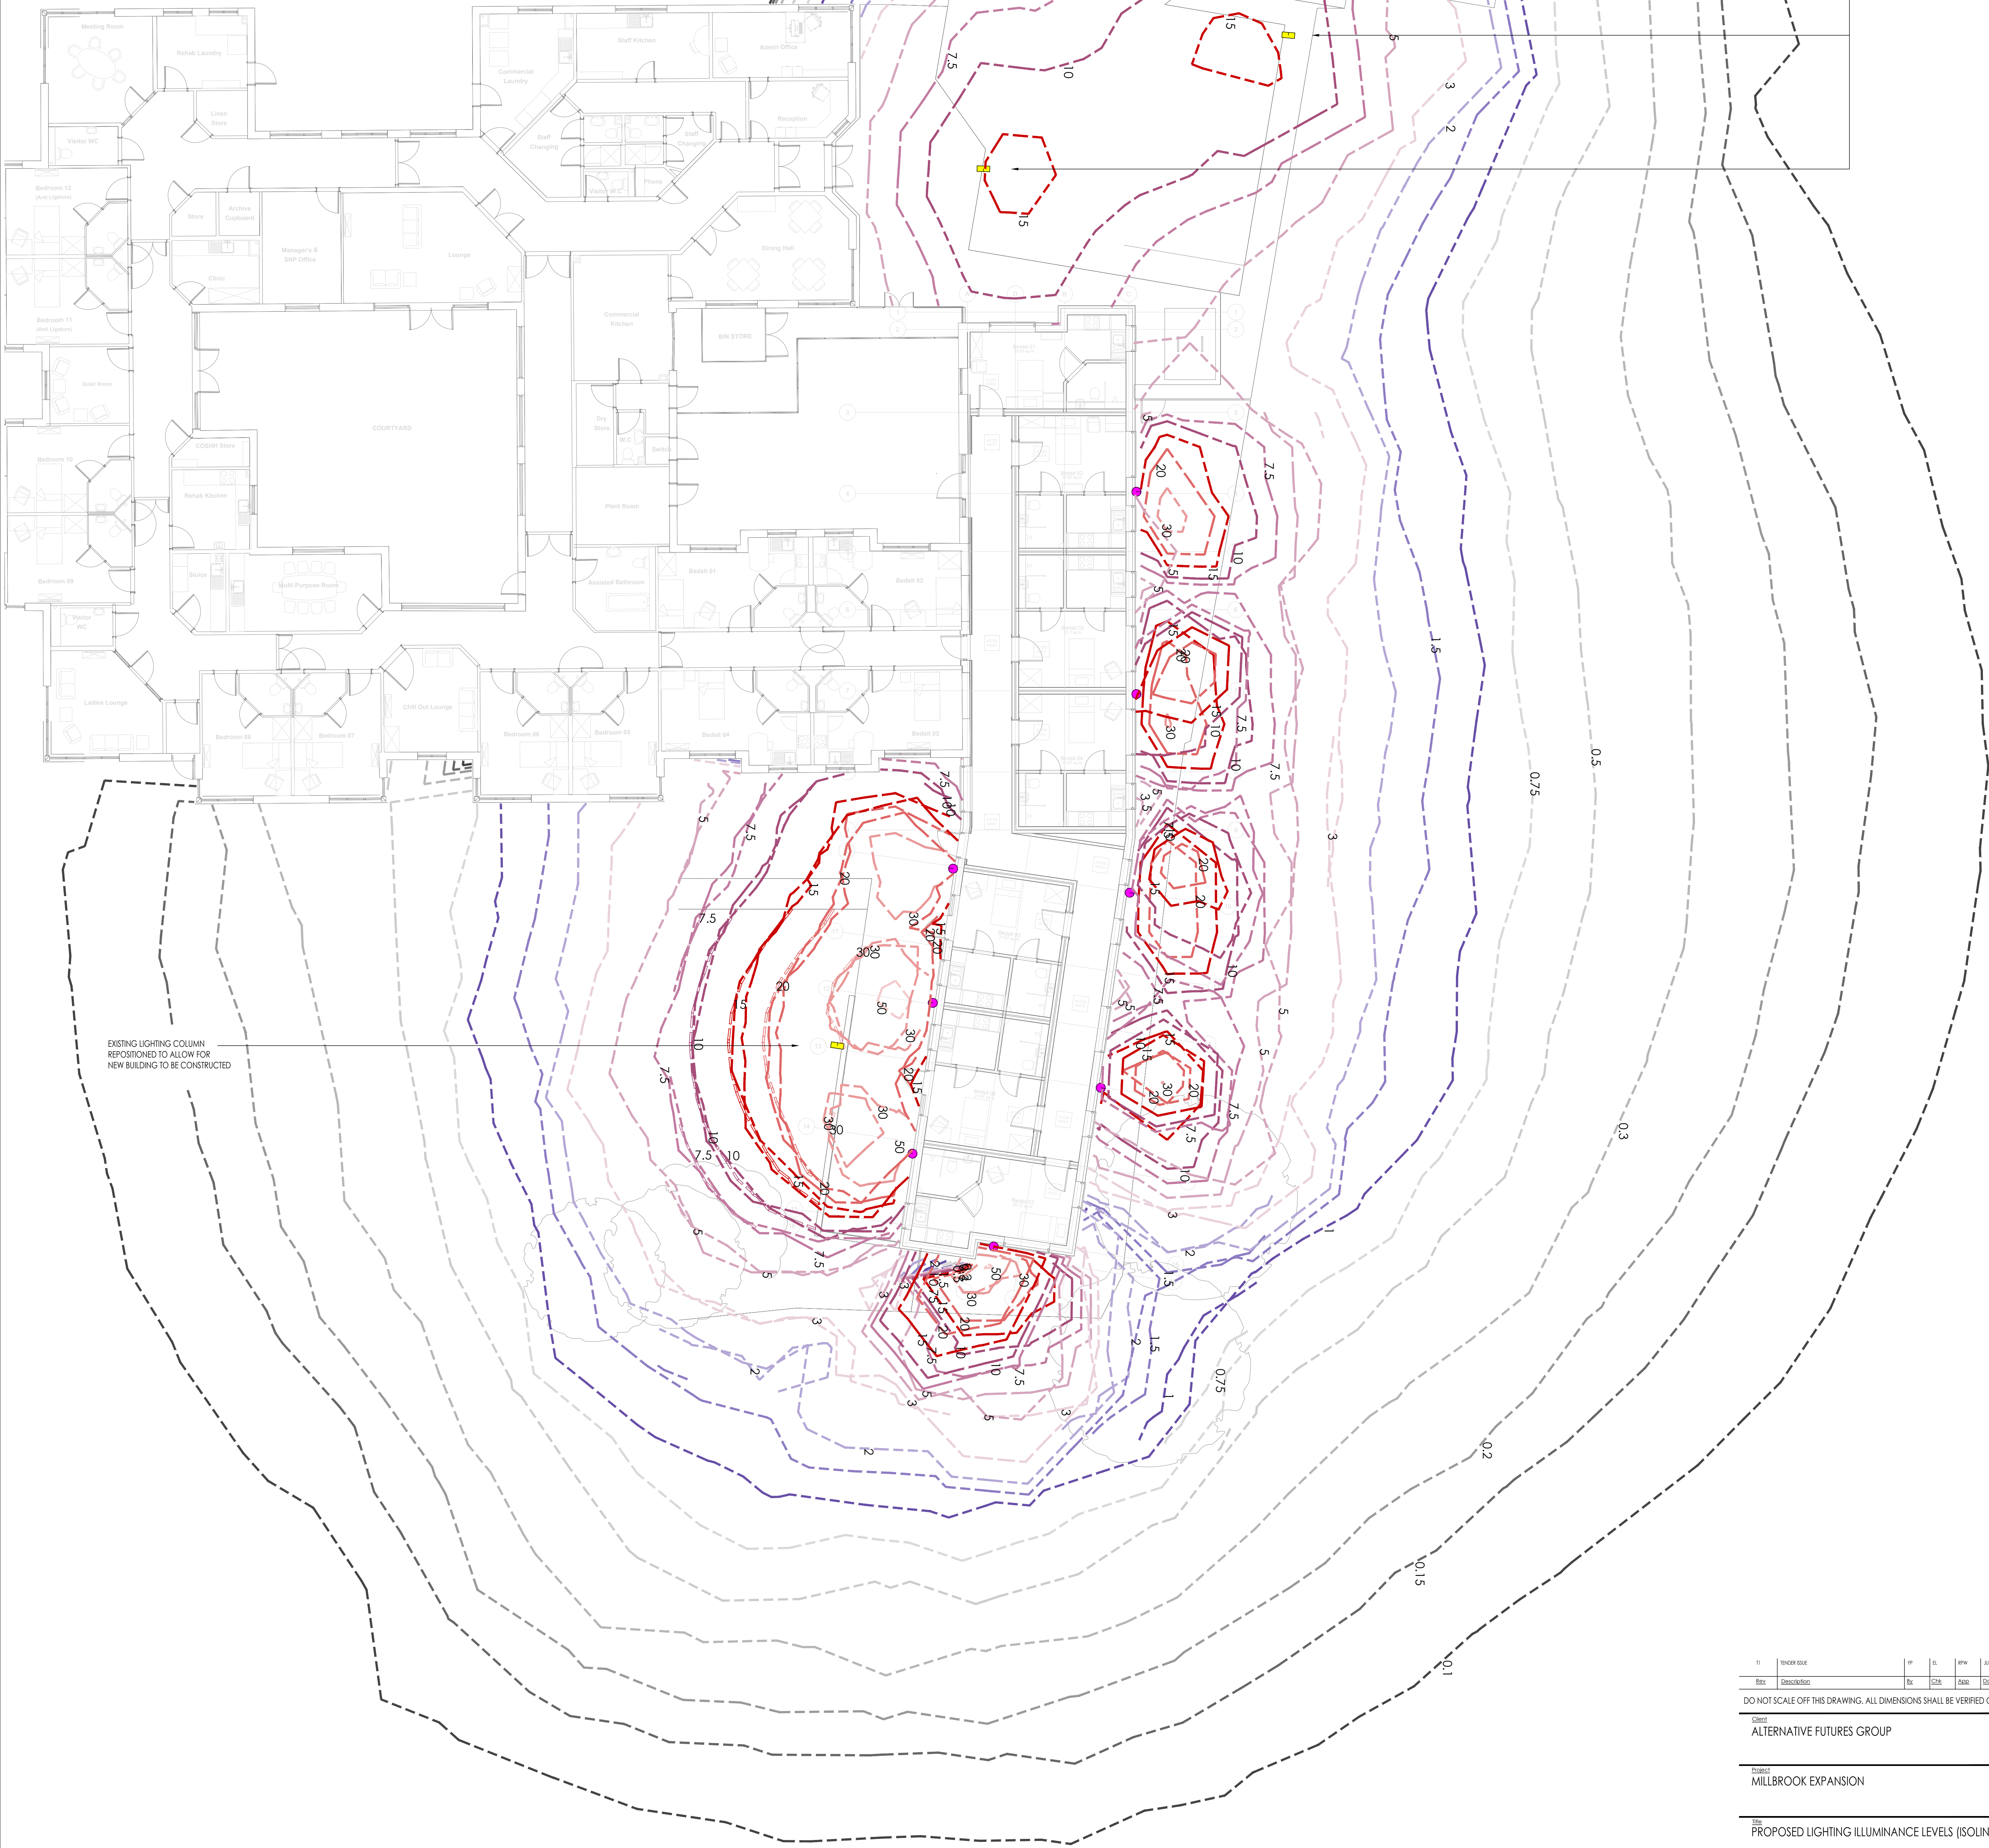

PROPOSED LIGHTING ILLUMINANCE LEVELS (ISOLINES)
SCALE 1:100 @ A0

Rev	Description	By	CHK	DATE
11	Revised	YP	EL	04/06/2025

DO NOT SCALE OFF THIS DRAWING. ALL DIMENSIONS SHALL BE VERIFIED ON SITE.

Client
ALTERNATIVE FUTURES GROUP

Project
MILLBROOK EXPANSION

The
PROPOSED LIGHTING ILLUMINANCE LEVELS (ISOLINES)



Author Robert Whetham Associates Cradle Hill House, 31 Mill Brow Chadderton, Oldham Greater Manchester OL1 2RT Tel: 0161 424 5544 www.robertwhetham.co.uk		Checked By Robert Whetham Associates M-Space, Mental Science Park Goosewell Ynys Môn / Isle of Anglesey LL60 6AR Wales Tel: 01248 544014 email: enquiries@robertwhetham.co.uk		Date JUNE 2025	
Quantity YP	Drawn By EL	Approved By RPW	Scale 1:100 @ A0	Revision W2435-RWA-00-XX-DR-E-9202	Sheet 11

TENDER ISSUE