



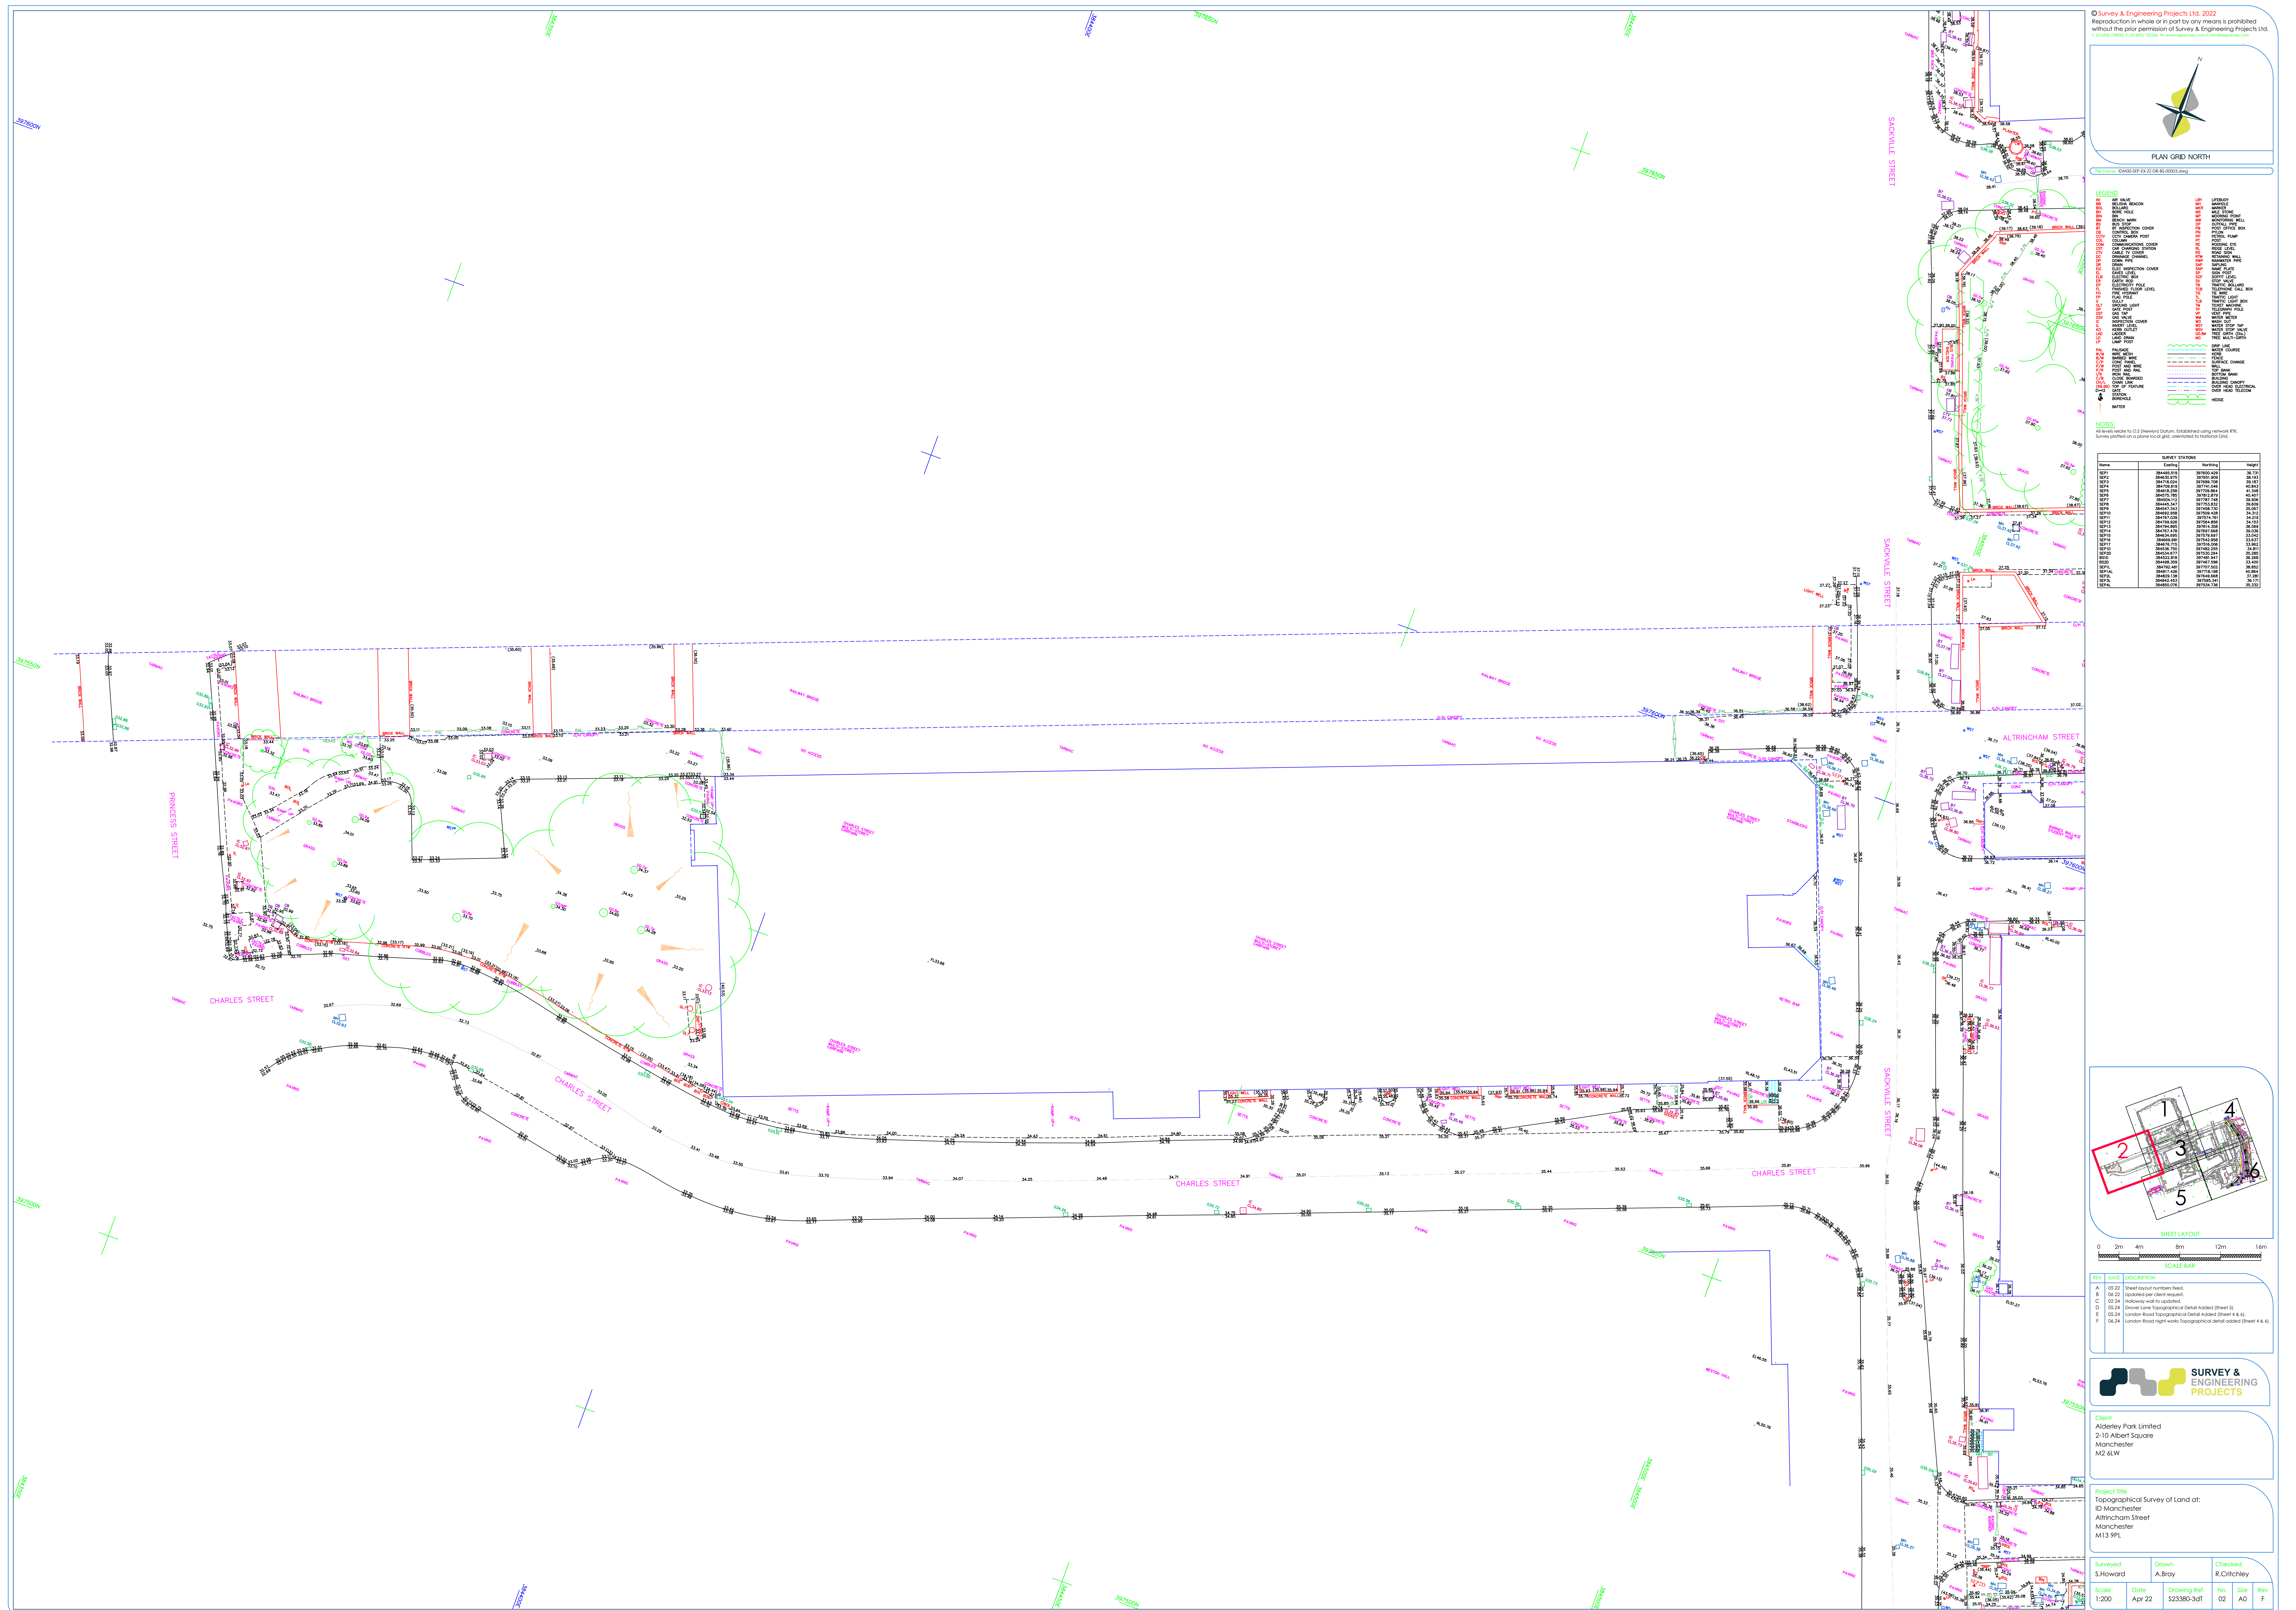

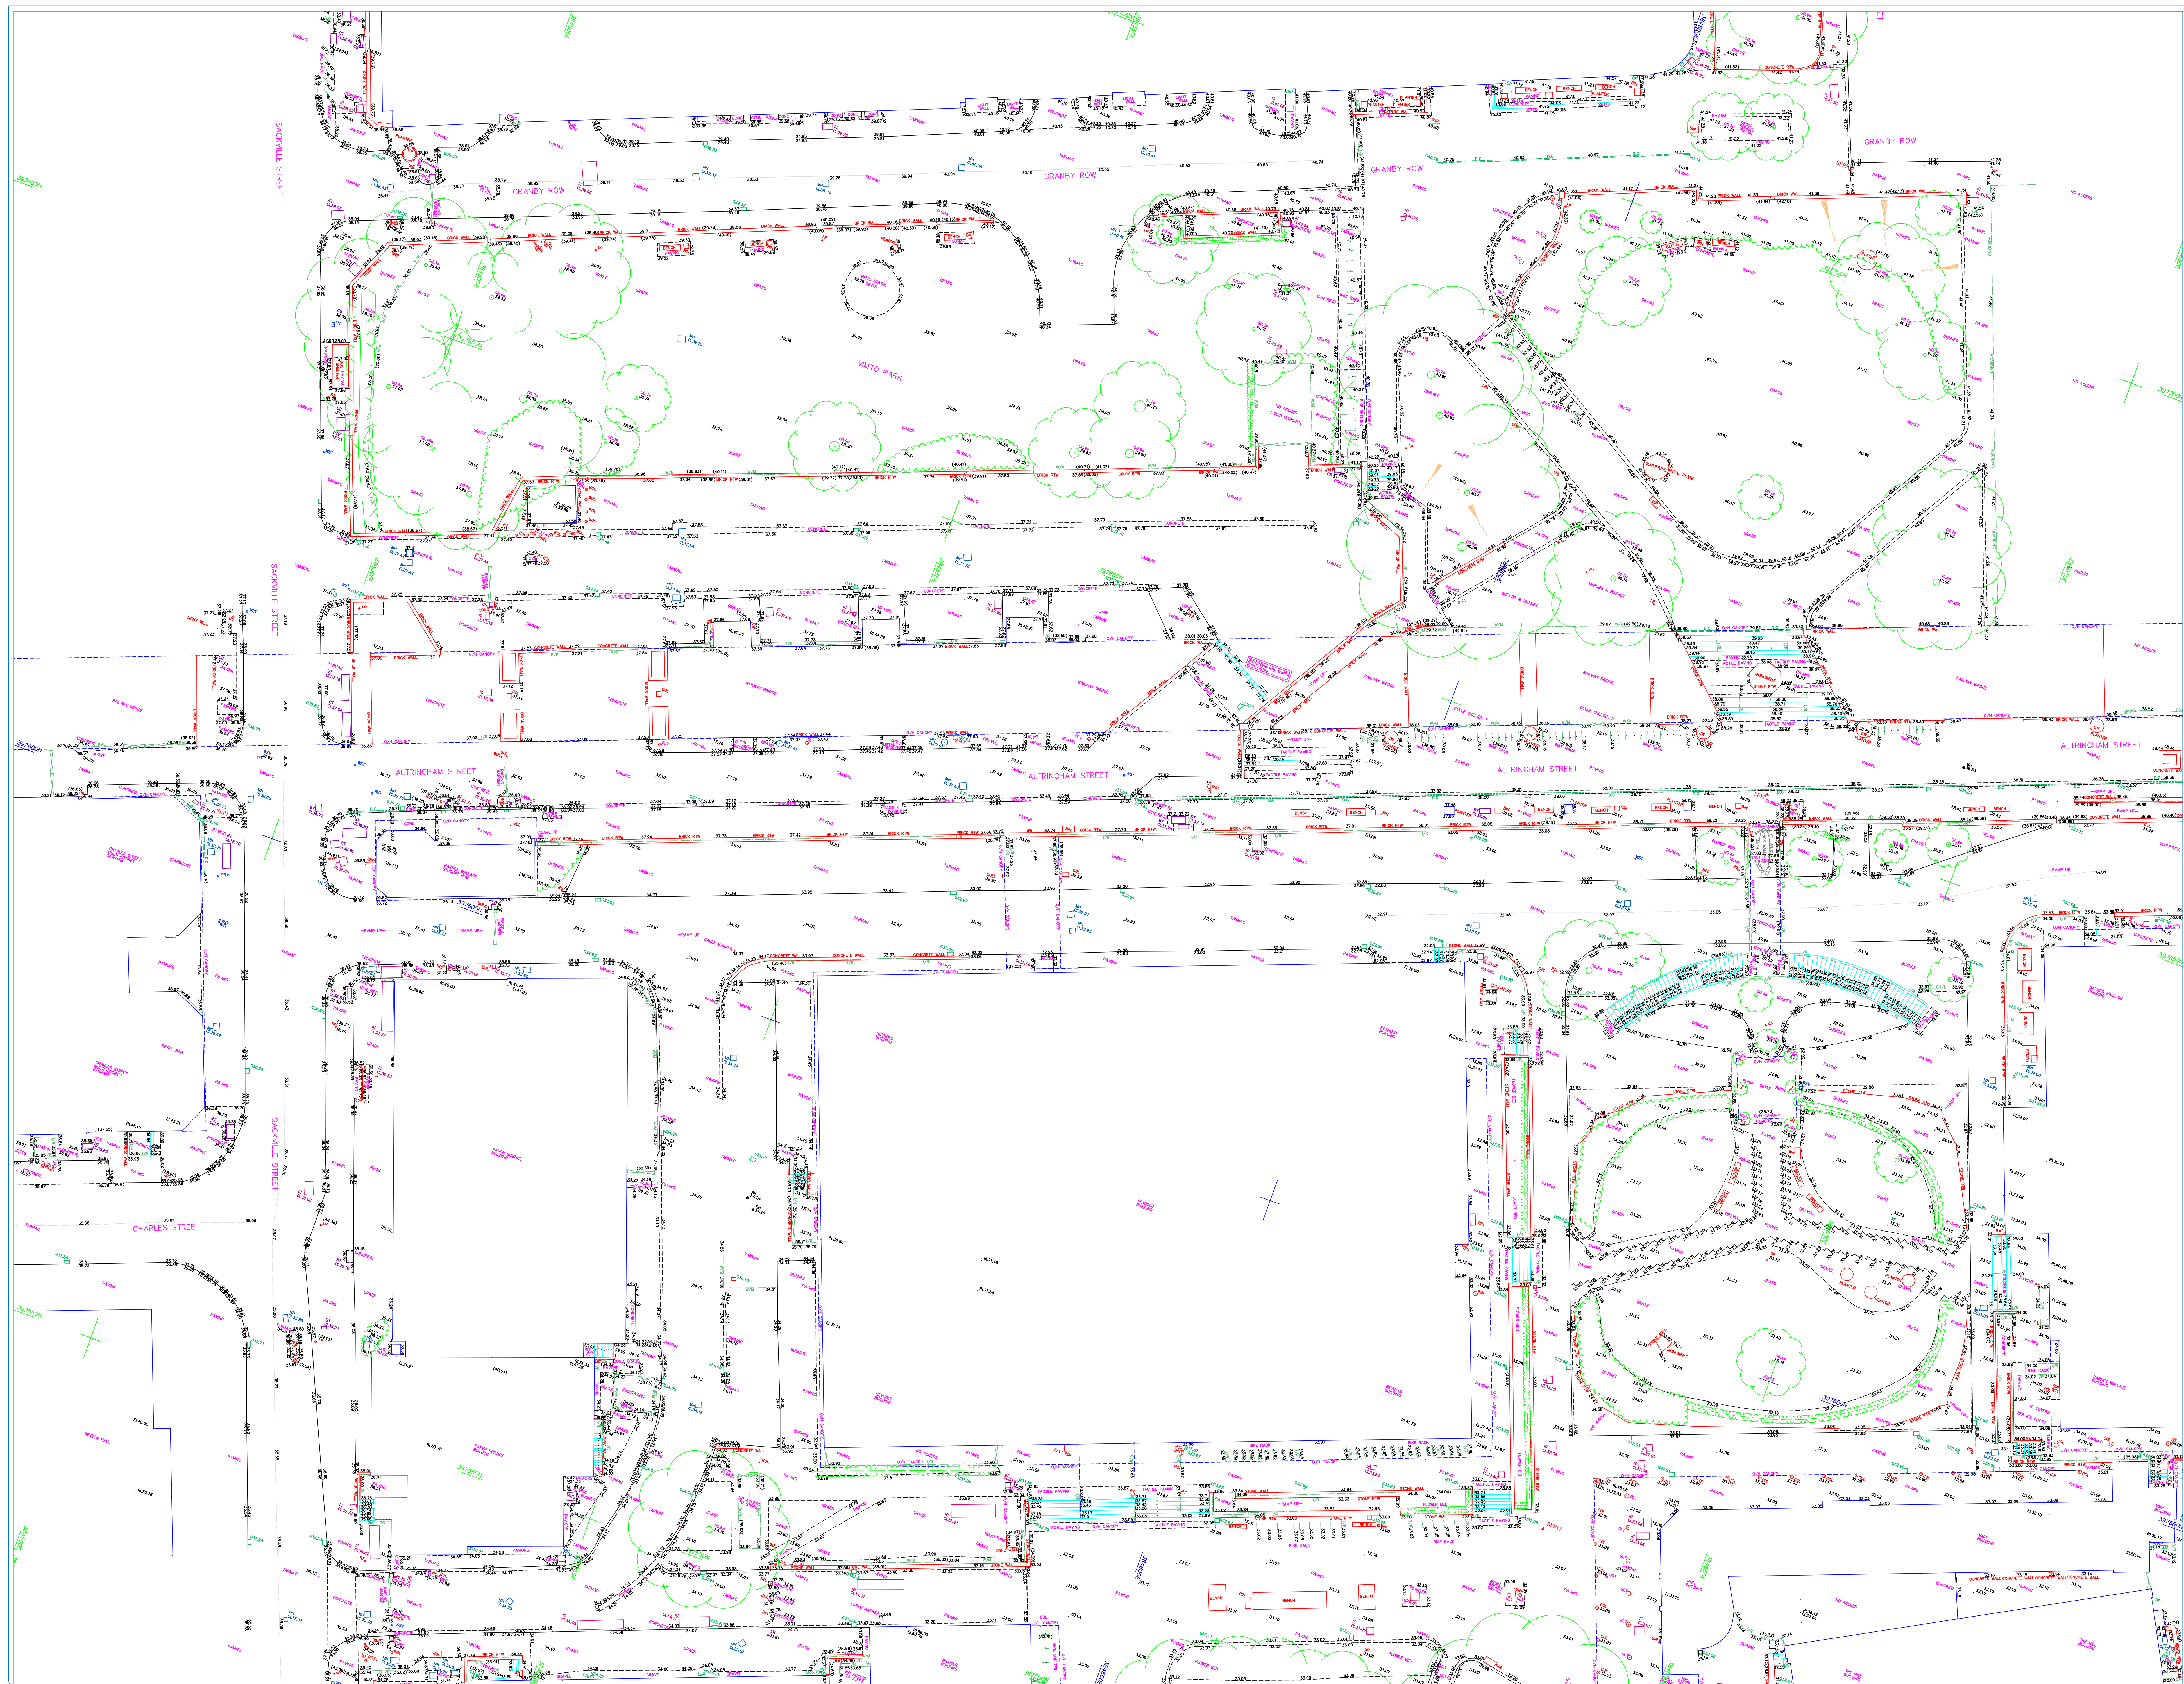


PLAN GRID NOR

[illegible]

NOTES:
All levels relate to O.S. (Newlyn) Datum. Established using network R

SURVEY STATIONS			
Name	Easting	Northing	Height
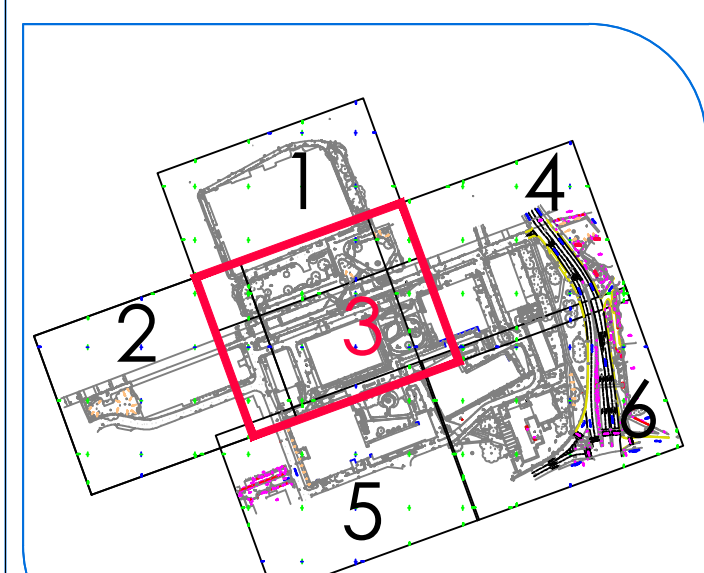

SHEET LAYOUT

SCALE BAR


REV	DATE	DESCRIPTION
A	05/22	Sheet layout numbers fixed.
B	06/22	Updated per client request.
C	02/24	Holloway wall to updated.
D	05/24	Driver Lane Topographical Detail Added (Sheet 5).
E	05/24	Landon Road Topographical Detail Added (Sheet 4 & 6).
F	06/24	Landon Road night work Topographical detail added (Sheet 4 & 6).



Client
Alderley Park Limited
2-10 Albert Square
Manchester
M2 6LW

Project Title
Topographical Survey of Land at:
ID Manchester
Altrincham Street
Manchester
M13 9PL

Surveyed S.Howard		Drawn A.Bray		Checked R.Critchley		
Scale 1:200	Date Apr 22	Drawing Ref. S23380-3dI	No. 03	Size A0	Rev F	

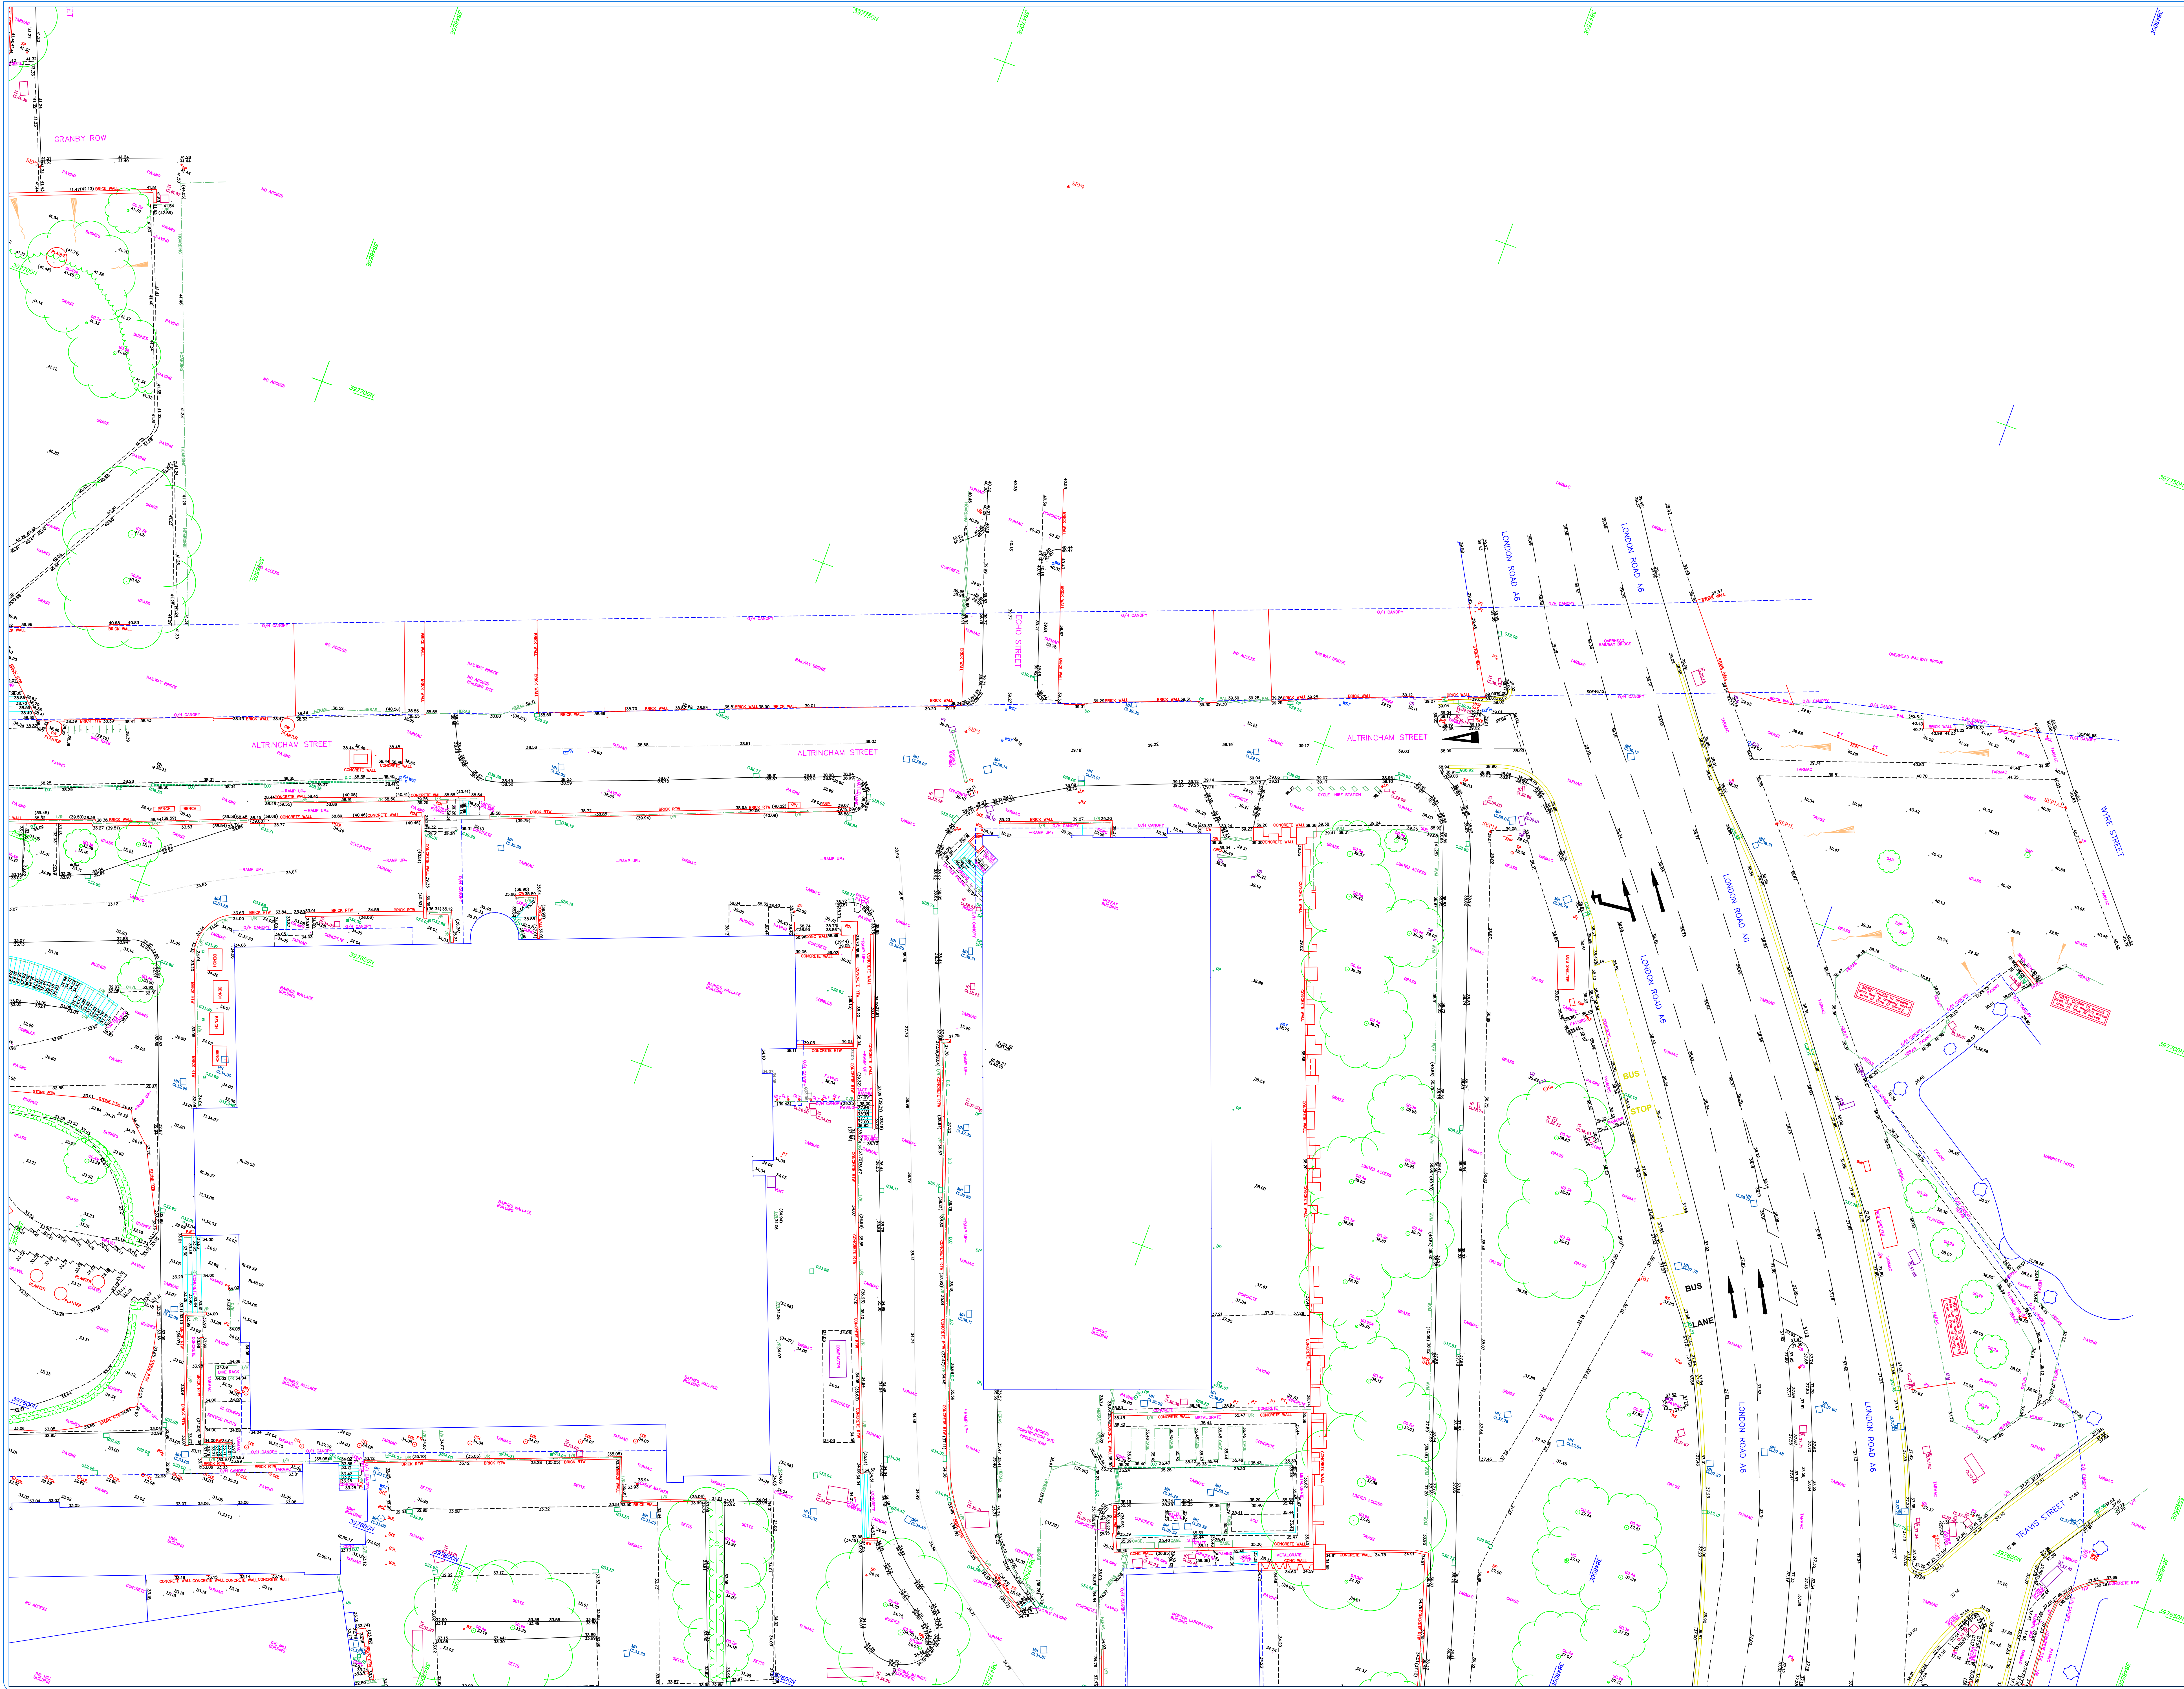

Survey & Engineering Projects Ltd. 2022
Reproduction in whole or in part by any means is prohibited
without the prior permission of Survey & Engineering Projects Ltd.







NOTES:
1. All dimensions to OS (Newlyn) Datum. Established using network RTK.
2. Survey carried out on a plane local grid, oriented to National Grid.


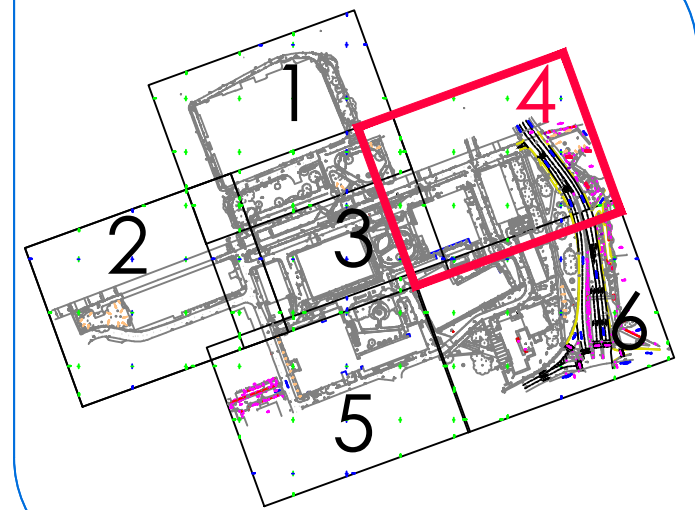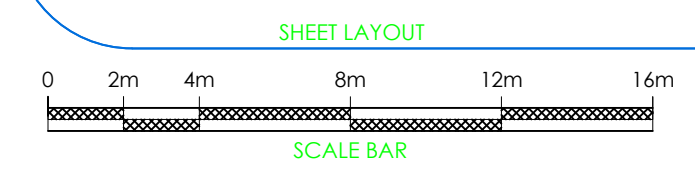

REV	DATE	DESCRIPTION
A	05/22	Sheet layout numbers fixed



Client:
Altrincham Park Limited
2-10 Albert Square
Manchester
M2 6LW

Project Title:
Topographical Survey of Land at:
ID Manchester
Altrincham Street
Manchester
M13 9PL

Surveyed	Drawn	Checked
S.Howard	A.Bry	R.Crilly
Scale	Date	Drawing Ref.
1:200	Apr 22	S23380-3dfl
No.	Sta.	Rev.
04	A0	F



© Survey & Engineering Projects Ltd. 2022
Reproduction in whole or in part by any means is prohibited
without the prior permission of Survey & Engineering Projects Ltd.
T: 01655 728535 F: 01655 725566 W: www.sepsurvey.com E: info@sepsurvey.com



PLAN GRID NOR


File Name: IDMC0-SEP-EX-77-DR-85-00003.dwg

LEGEND

[illegible]

NOTES:
All levels relate to O.S. (Newlyn) Datum. Established using network R.
Datum: 1929 Mean Sea Level.

SURVEY STATIONS			
Name	Easting	Northing	Height

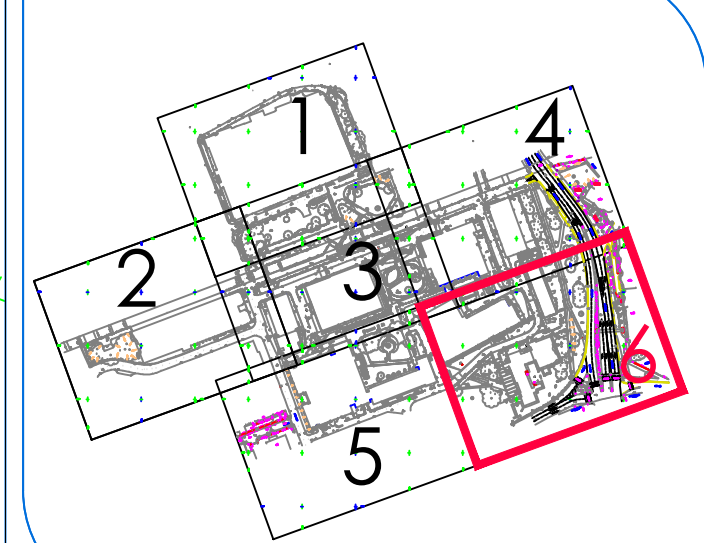

The diagram shows a horizontal line representing a sheet layout. Above the line, the text "SHEET LAYOUT" is written in green. Below the line, a scale bar is shown with markings at 0, 2m, 4m, 8m, 12m, and 16m. The text "SCALE BAR" is written in green below the scale bar.

REV	DATE	DESCRIPTION
A	05/22	Sheet layout numbers fixed.
B	06/22	Updated per client request.
C	02/24	Holloway wall to updated.
D	05/24	Draver Lane Topographical Detail Added (Sheet 5).
E	05/24	London Road Topographical Detail Added (Sheet 4 & 6).
F	06/24	London Road night works Topographical detail added (Sheet 4 & 6).



Client
Alderley Park Limited
2-10 Albert Square
Manchester
M2 6LW

Project Title
Topographical Survey of Land at:
ID Manchester
Altrincham Street
Manchester
M13 9PL

Surveyed S.Howard		Drawn A.Bray		Checked R.Critchley		
Scale 1:200	Date Apr 22	Drawing Ref. 23380-3dI		No. 06	Size A0	Rev F