
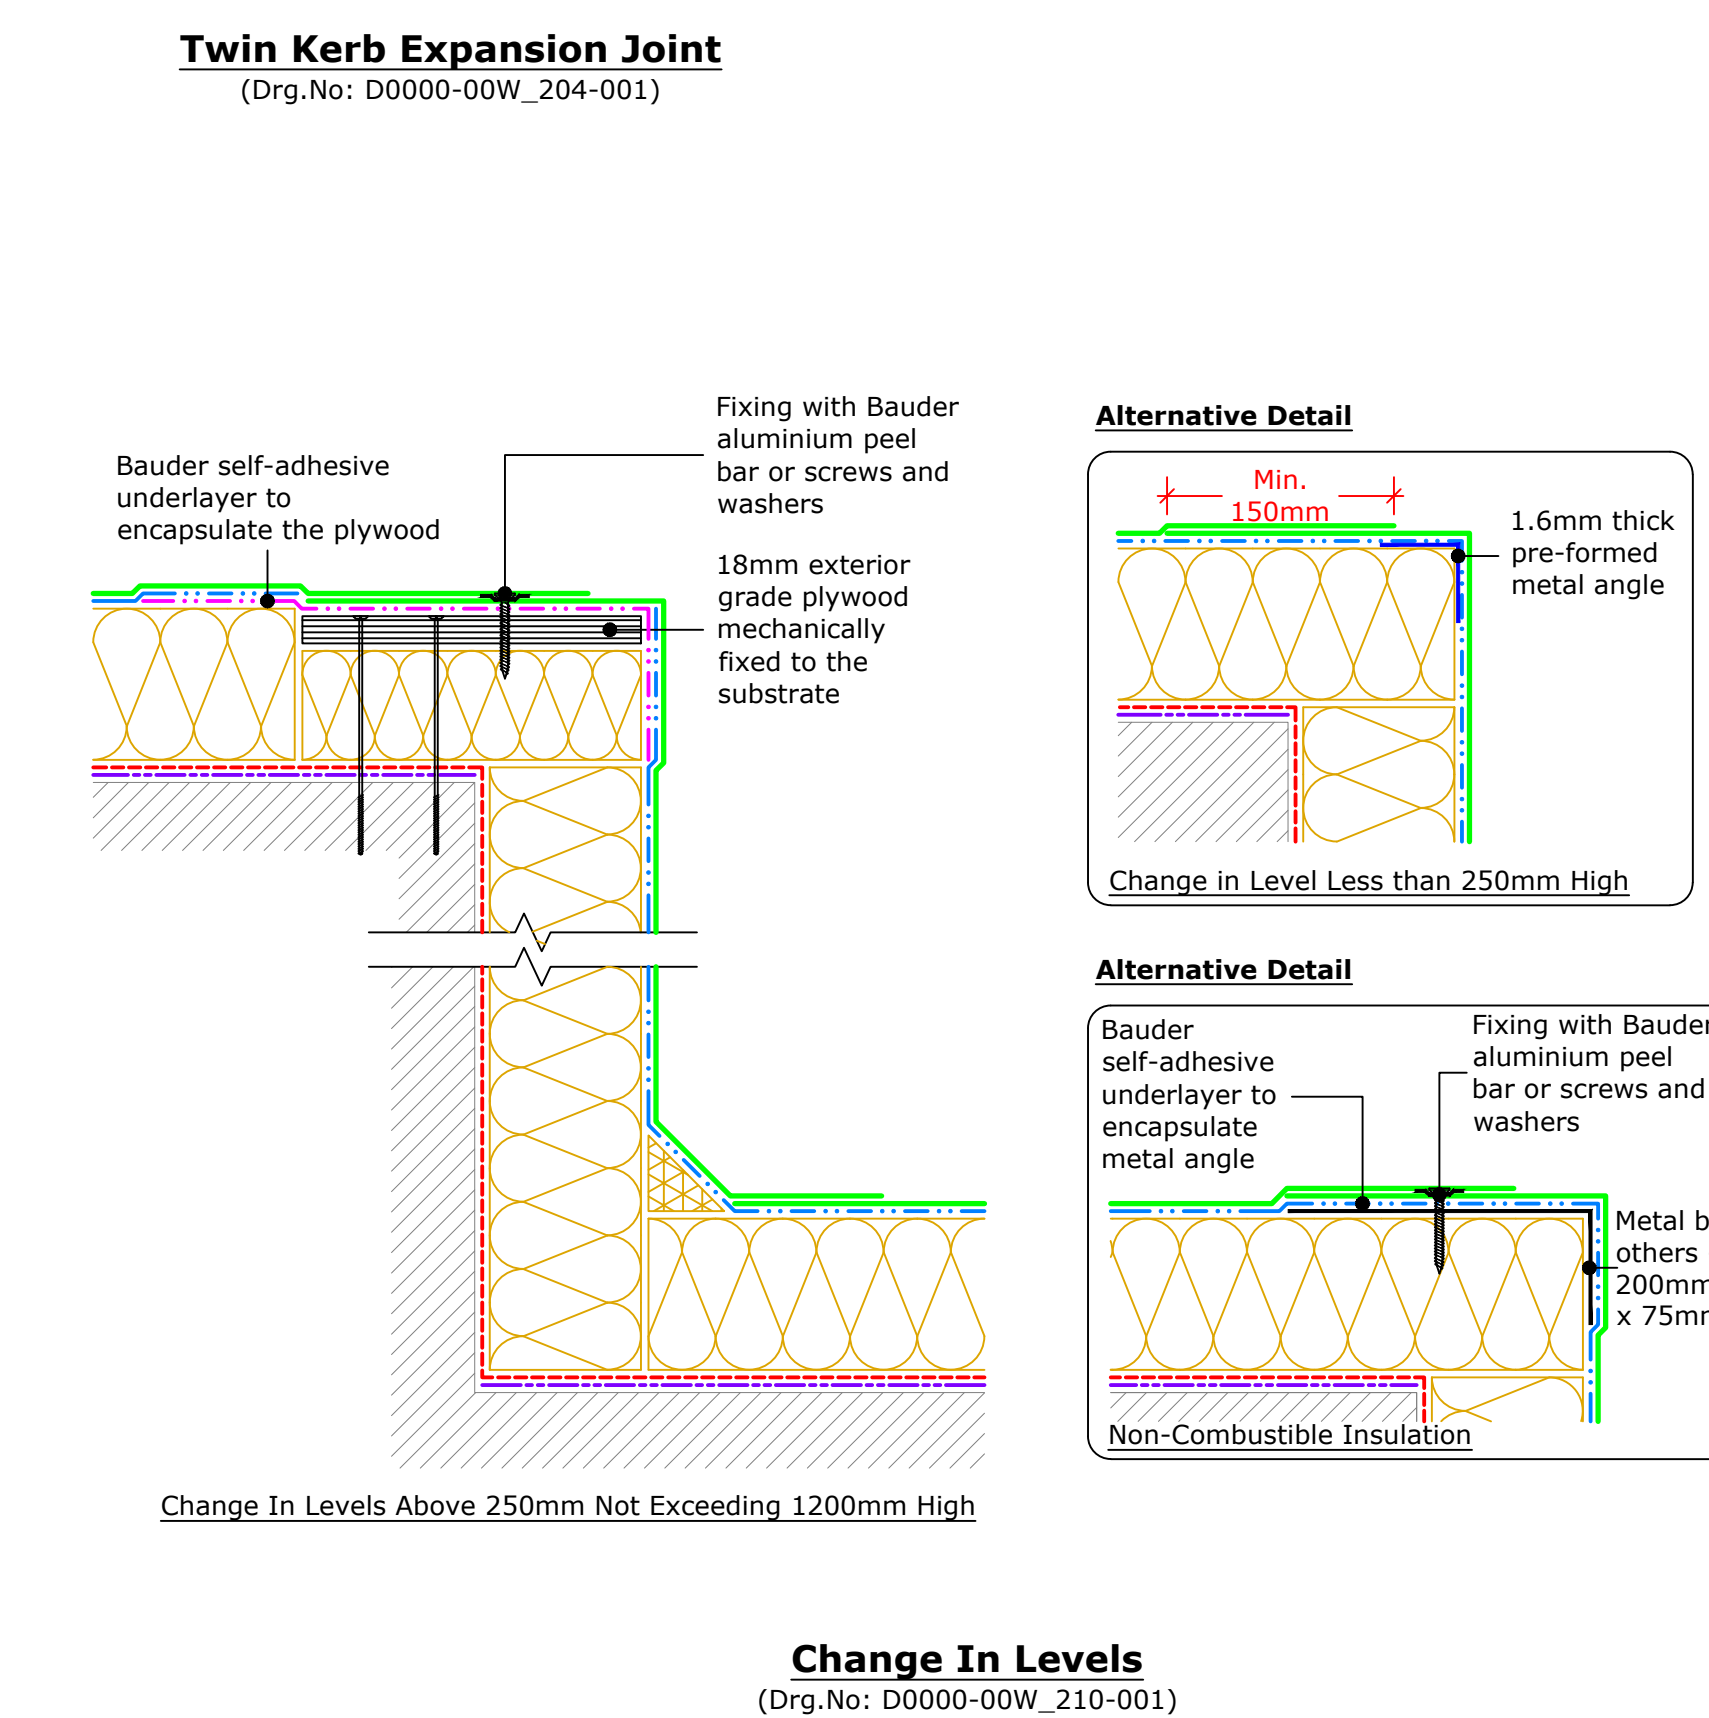
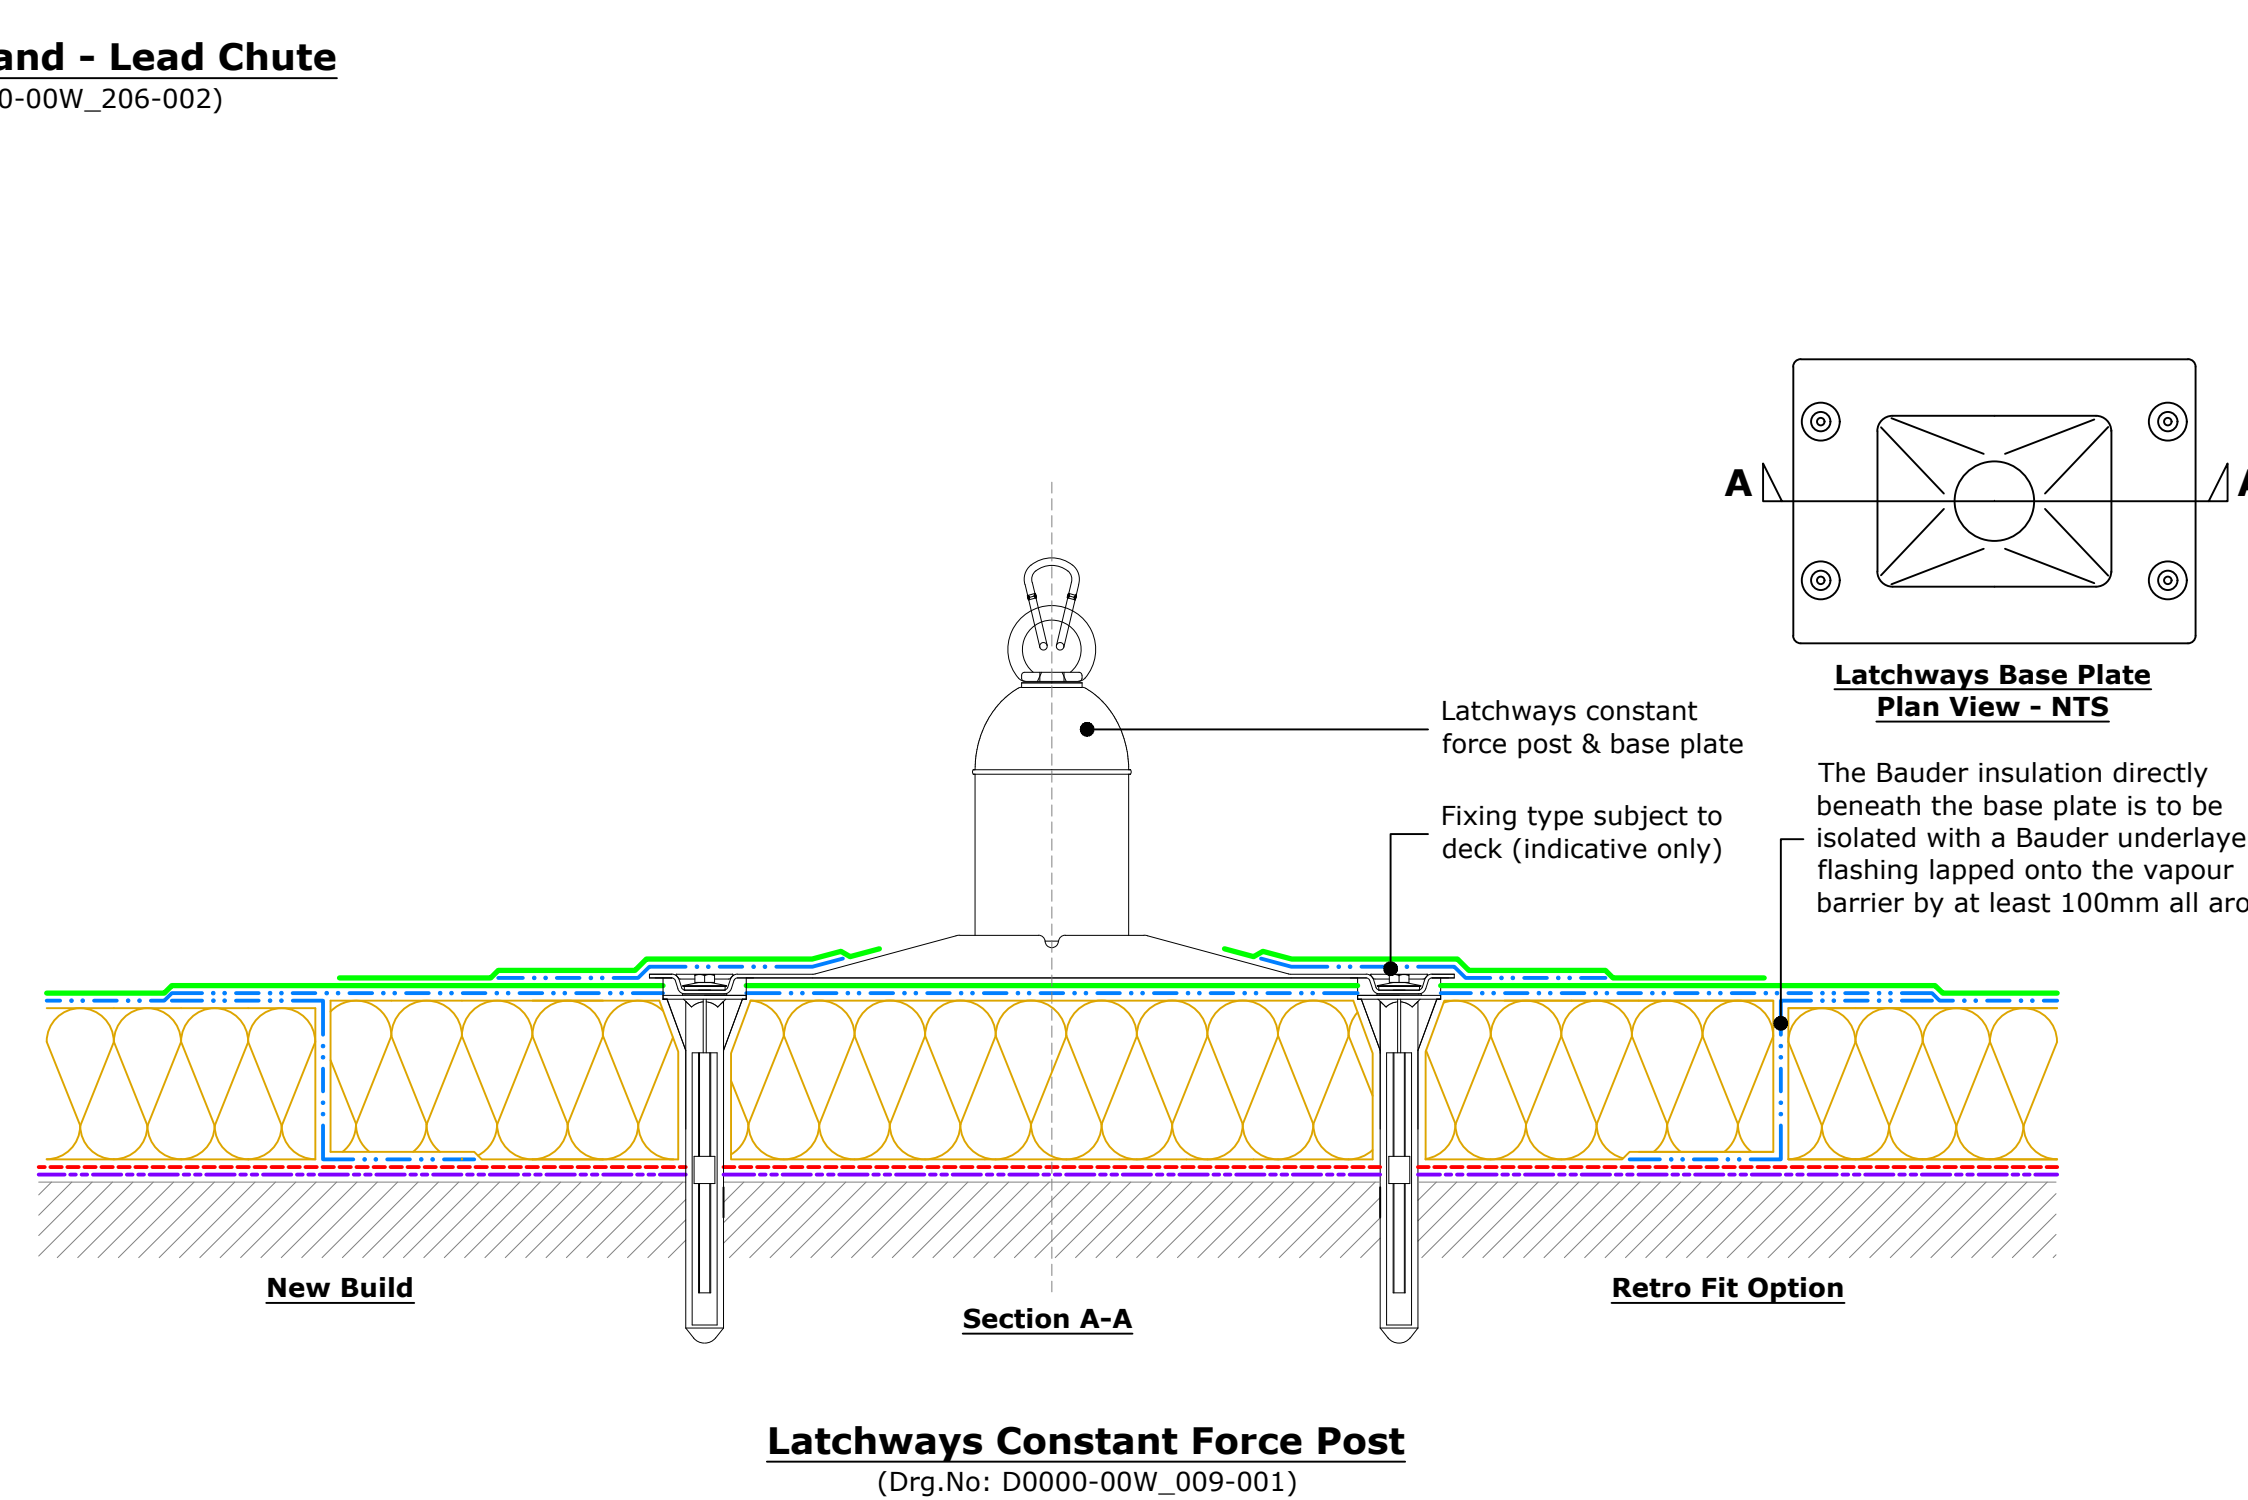
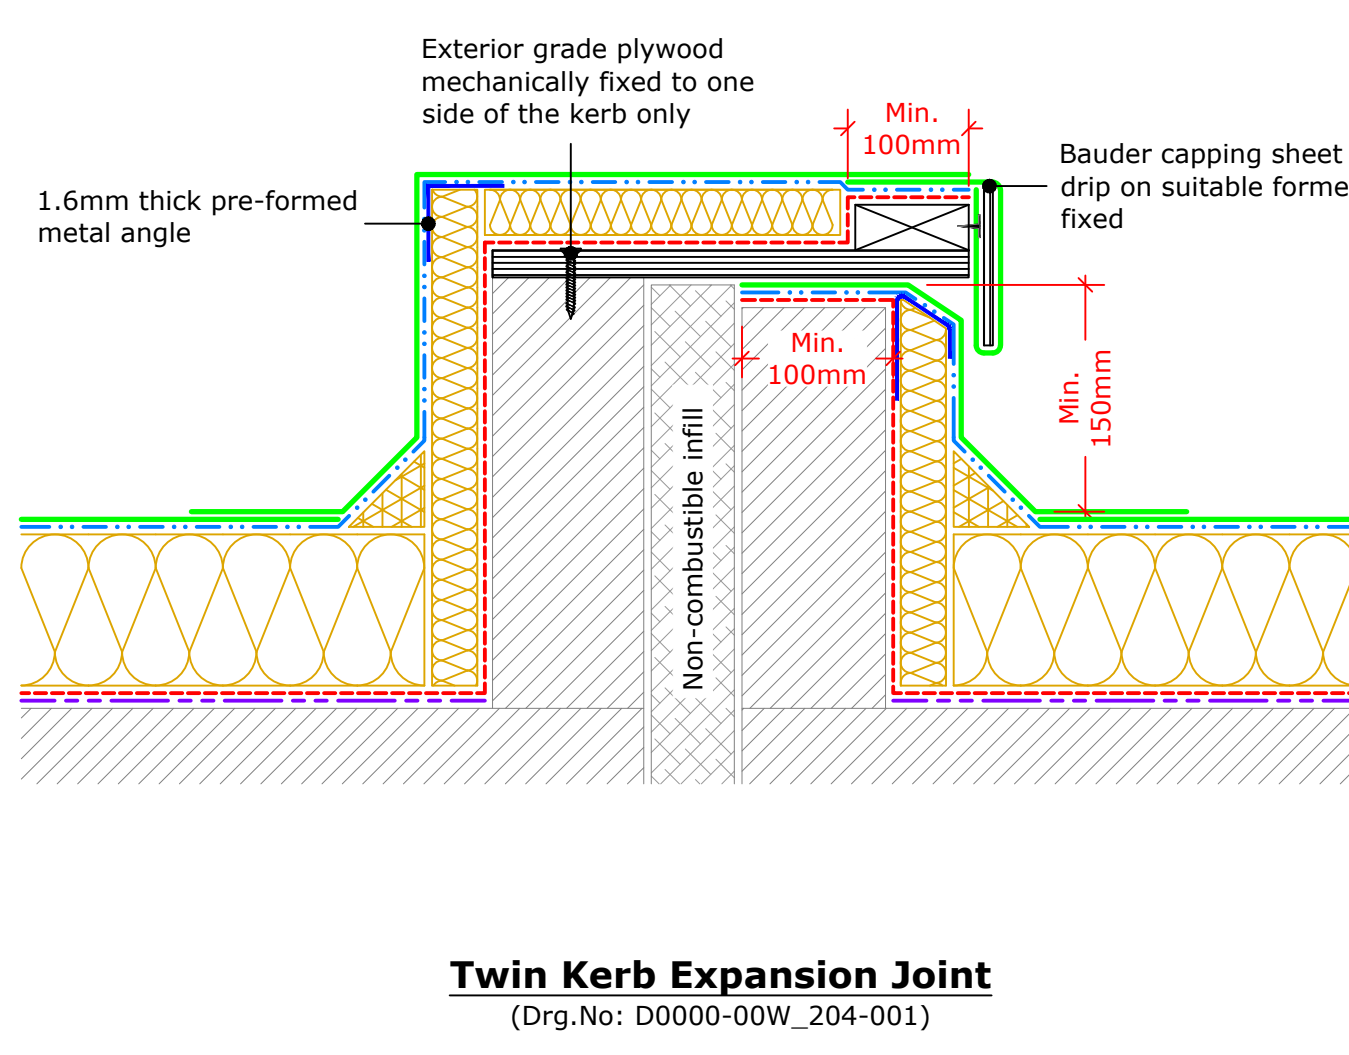
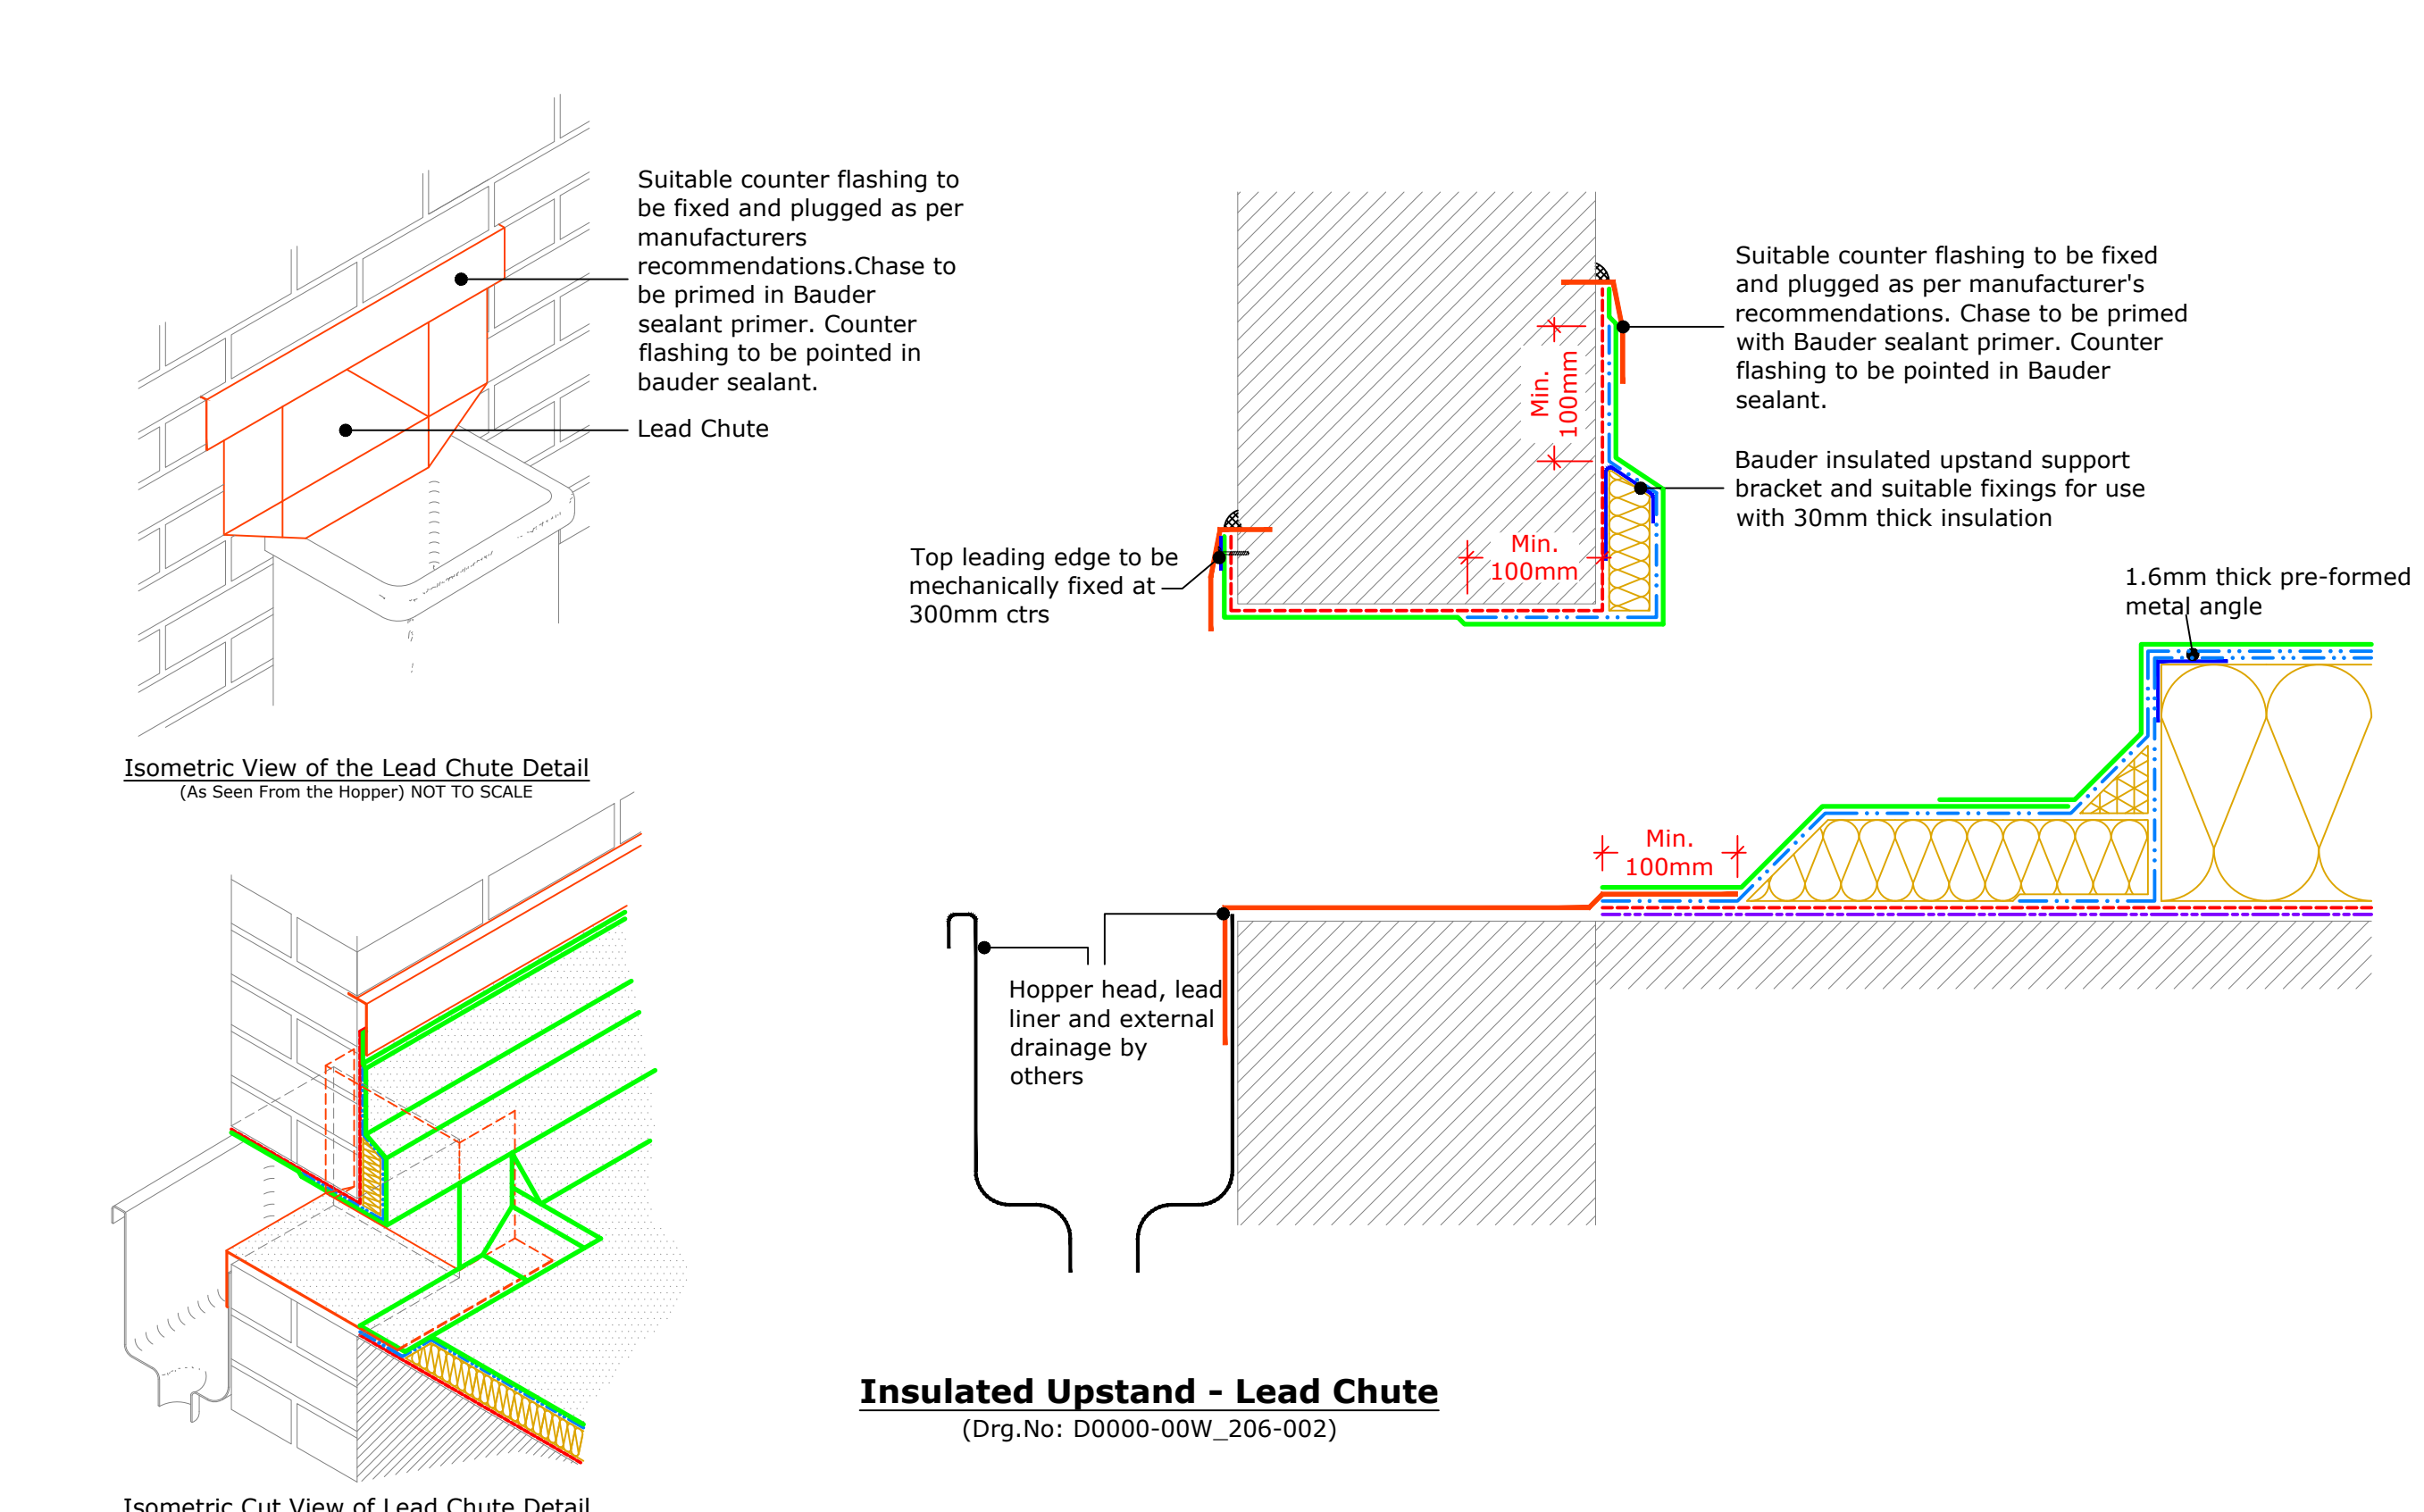
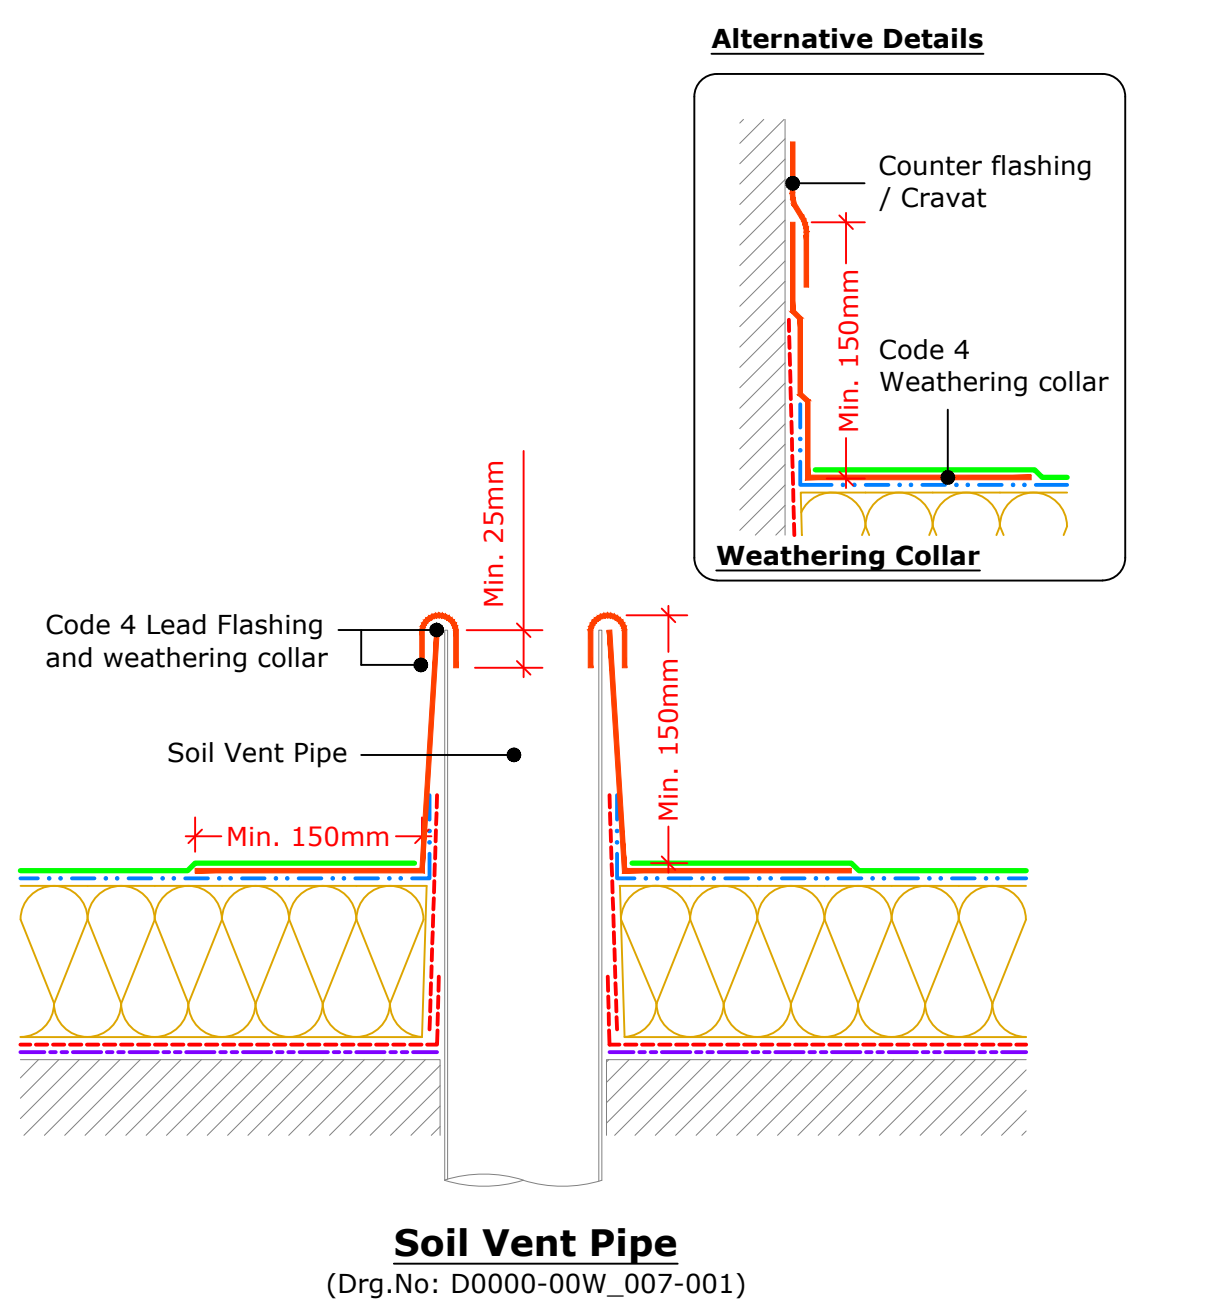
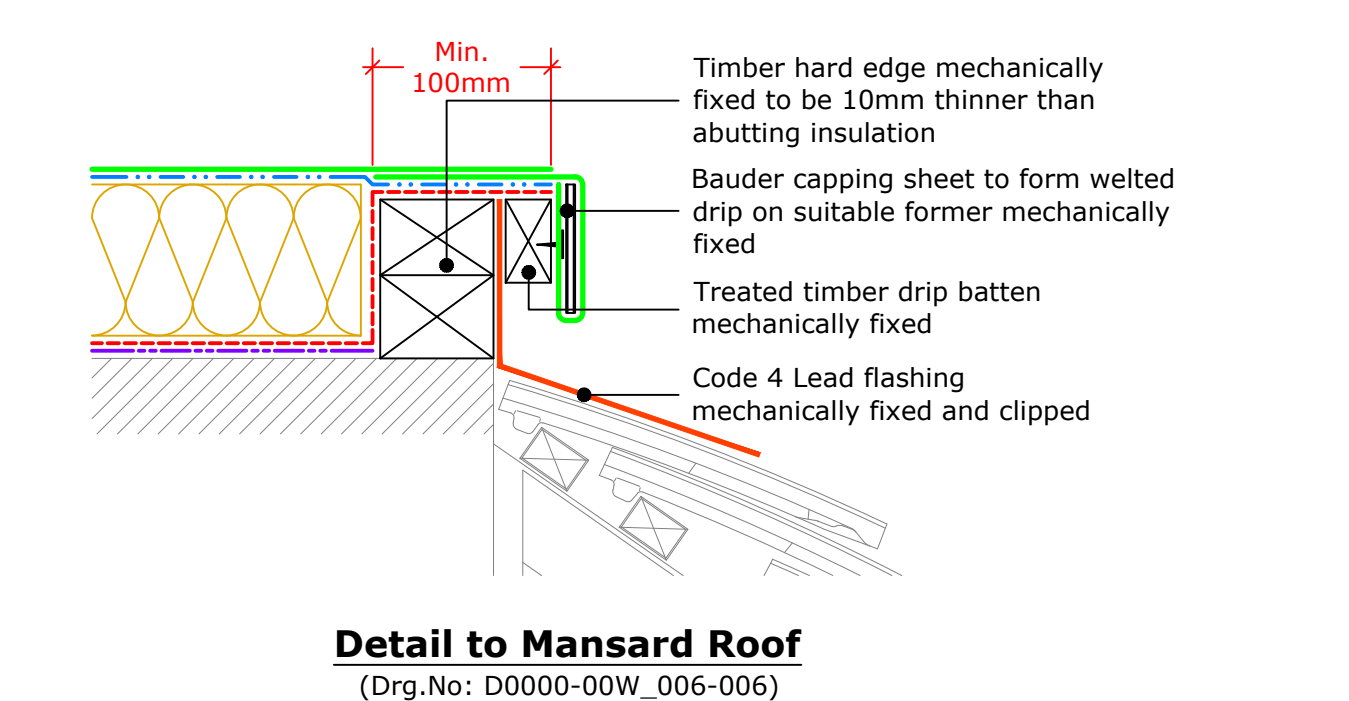
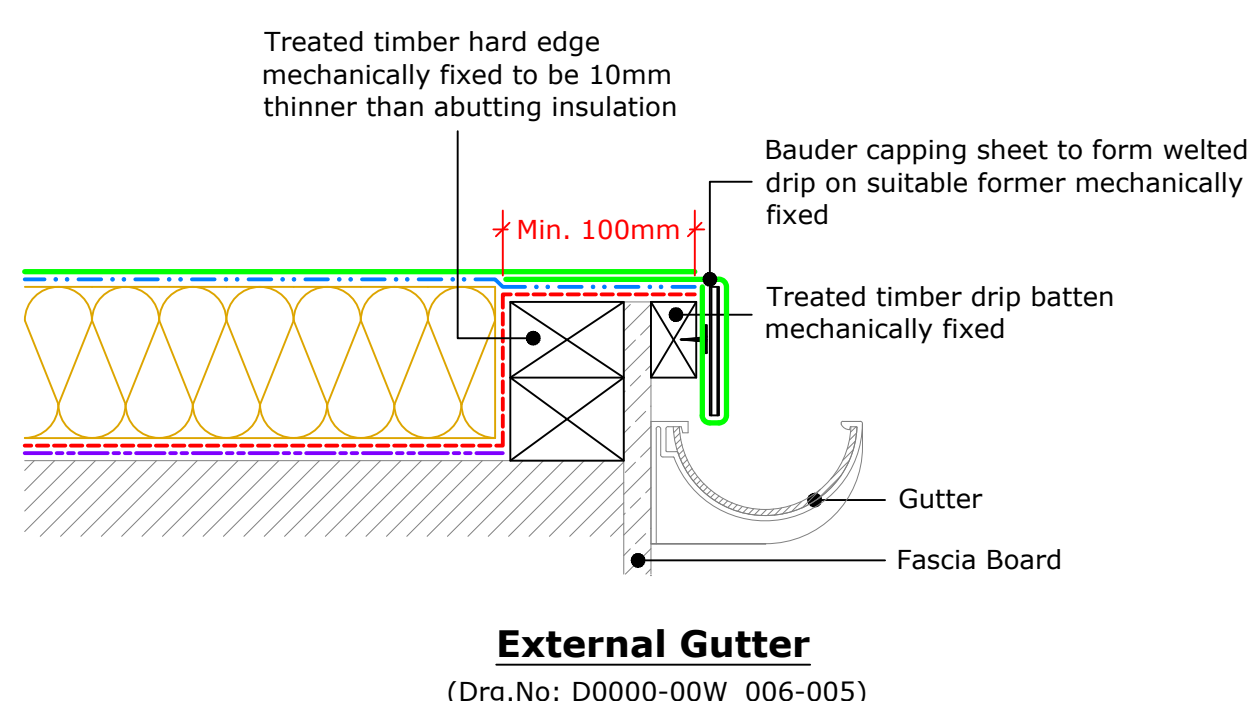
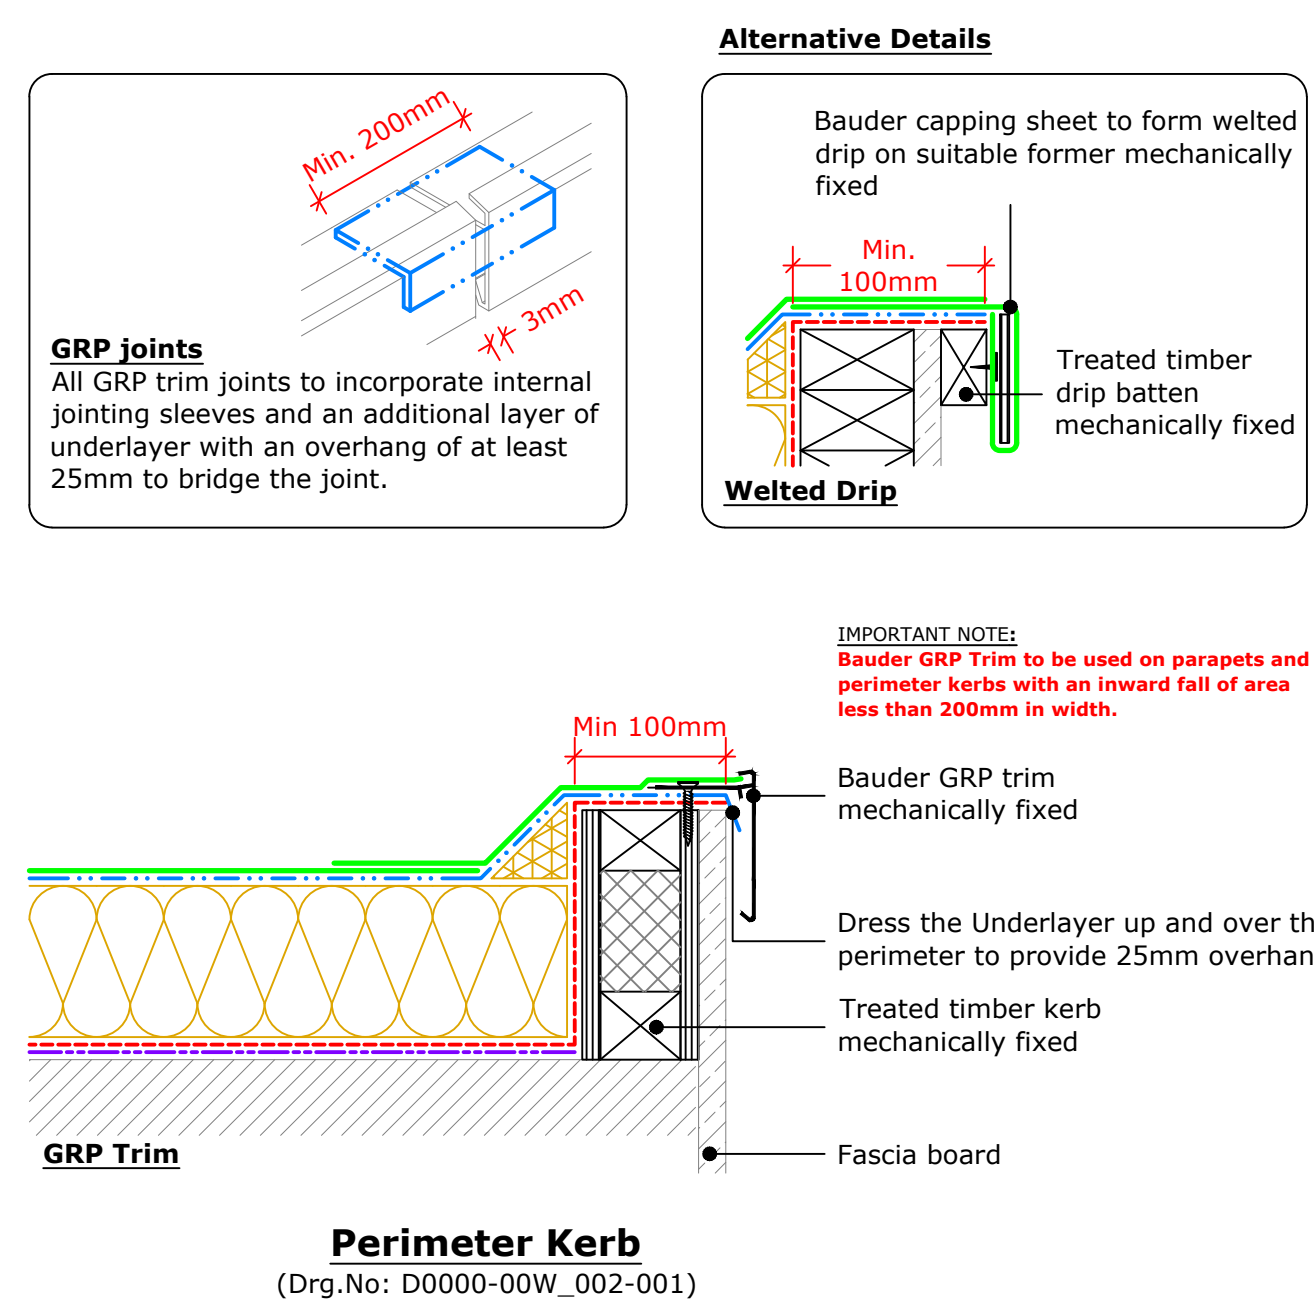
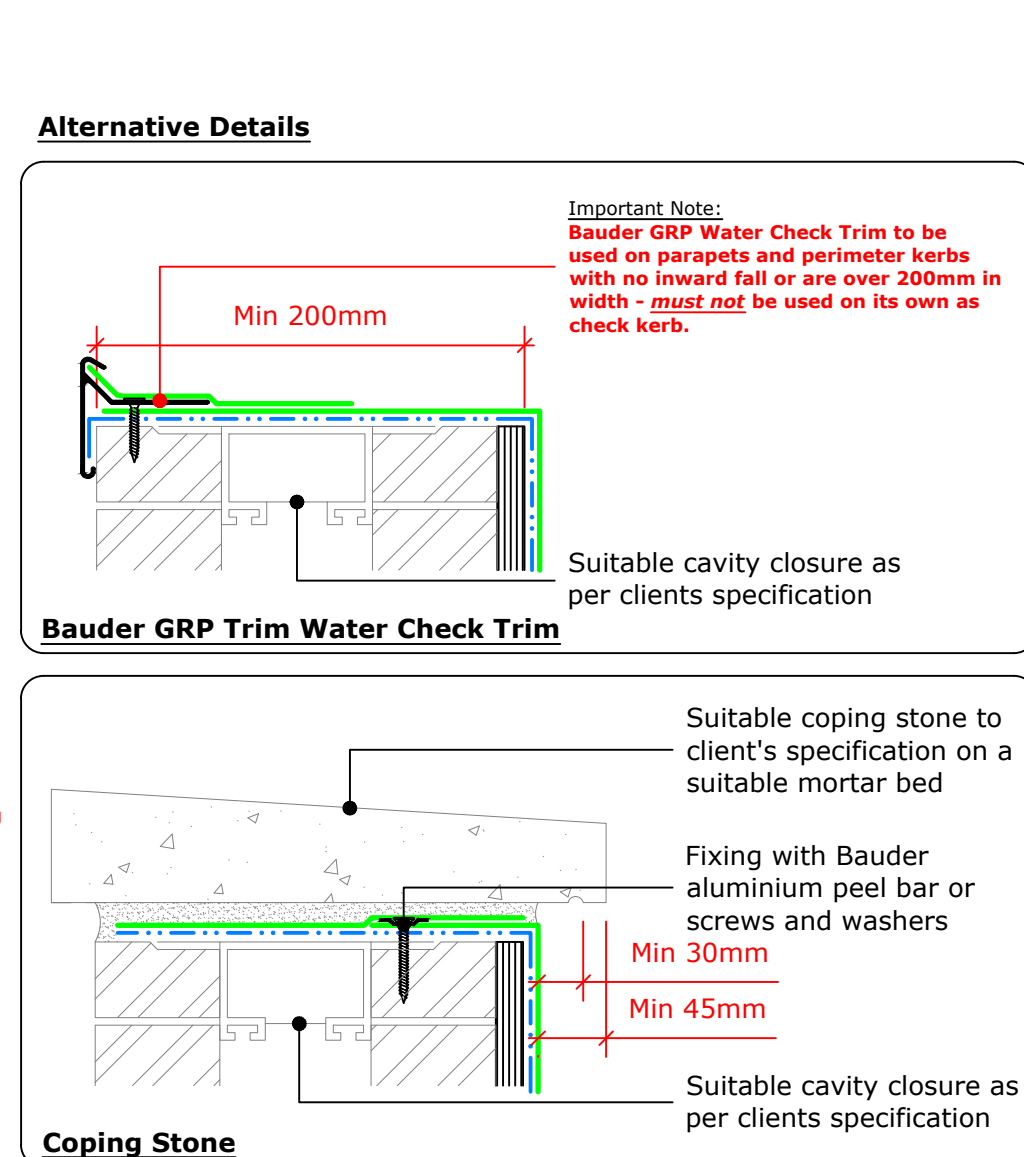
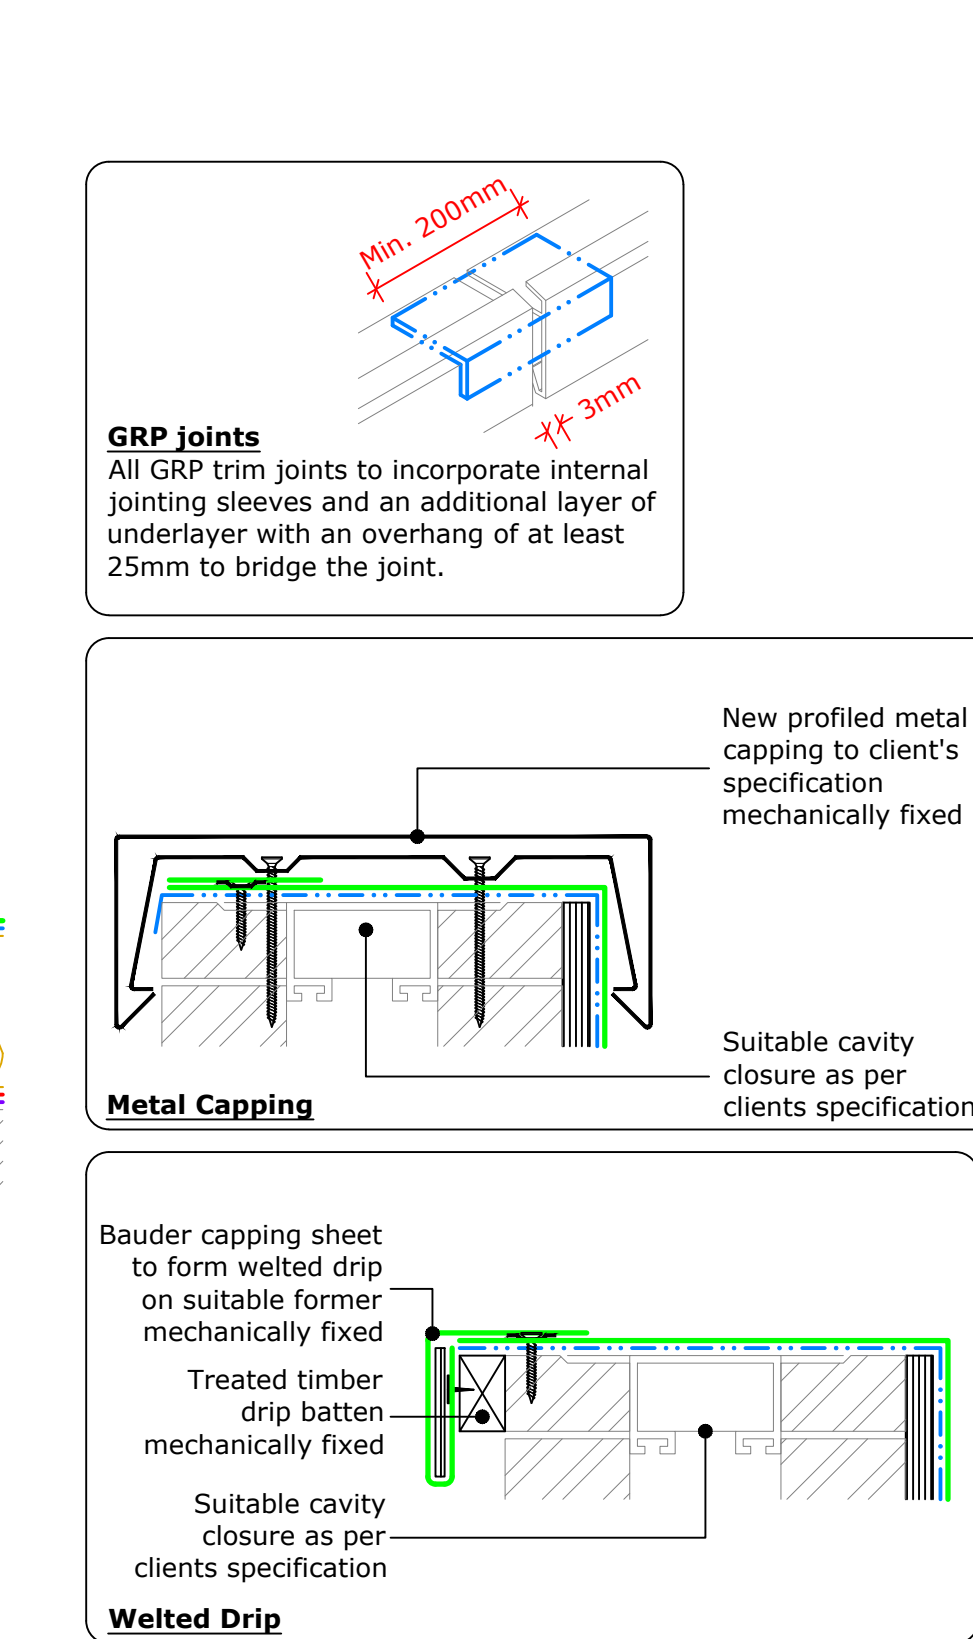


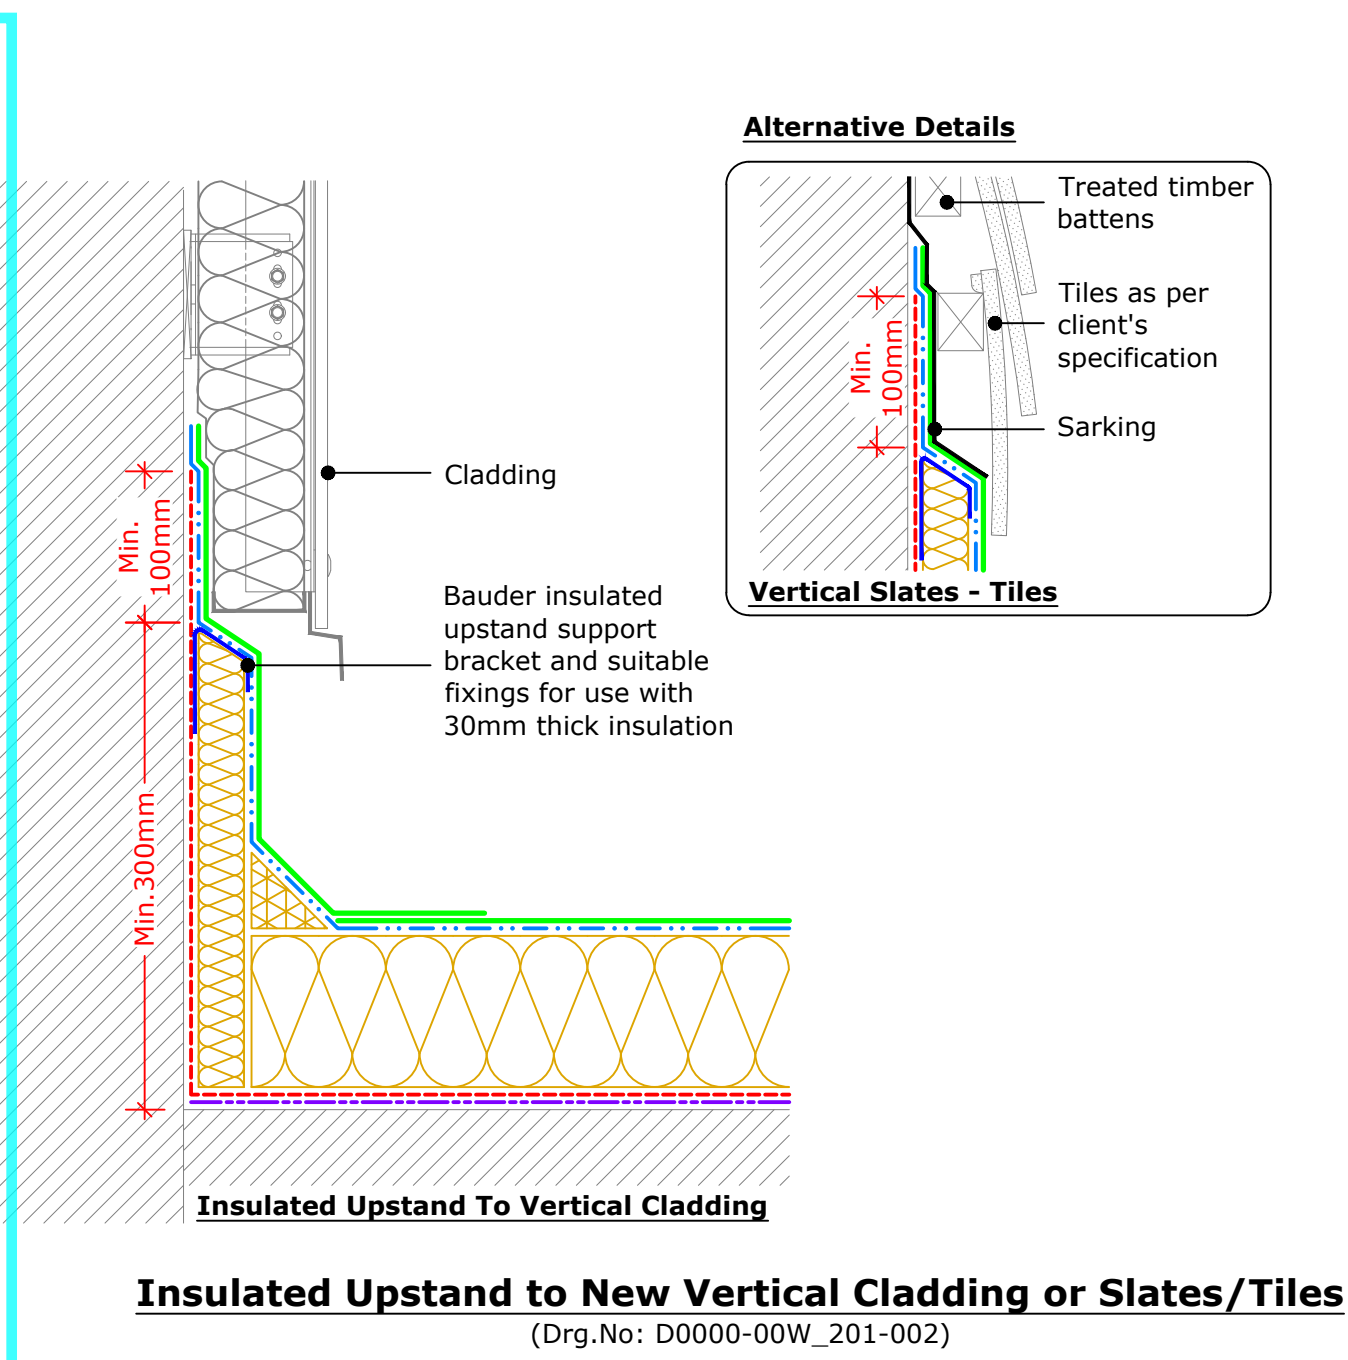

Key	Baudear Ceiling Sheet (For all Green Roof details use Baudear Roof Restraint Cap Sheet)  Baudear Underlay  Baudear Insulated Floor  Baudear Insulation  Baudear Adhesive Control Layer (Use Baudear Self Adhesive Vapour Control Layer on Conduitable Substrate)  Baudear Random Naild Layer used on THIMER BOLDEN DECKS ONLY  Code 4 Lead Flashing  Deck / Substrate
IMPORTANT NOTES	This Drawing Shows Alternative Options. For the Correct Solution to be Used, Refer to the Project Specific Specification.
COMBUSTIBLE SUBSTRATES:	
The details contained within this drawing are deemed to be 'Safe To Torch' when using the Baudear Self-adhesive Vapour Control Layer subject to adequate risk assessments.	
For 'Torch-Free' Detailing see Drawing D0000-00W_200-001TF	
IMPORTANT NOTES	This detail is suitable for the following Baudear Systems:
Baudear Total Roof Systems, Baudear Total Green Roof System	
Baudear Altimat, Baudear Altimat Green	
1. Do not be liable to ascertain dimensions. 2. Do not assume to be checked and verified on site prior to commencement. 3. All dimensions to be checked and verified in accordance with the specifications and associated drawings. 4. Tel: 01206 330000. E-mail: technical@baudear.co.uk 5. All drawings must be read in conjunction with our standard project design conditions. Illustrate the correct application of the above Baudear System. It may be necessary to provide a method sheet for our specific project design conditions. 6. Refer to the Baudear Specification for the product description and method application. For the quantity method of attachment has not been shown, provisions should be made by the contractor for mechanically fixing the top leading edge of all upstand details in excess of 250mm height using appropriate fasteners.	
UK OFFICE	IRELAND OFFICE
Baudear Limited	Baudear Limited
20 London Road Ipswich,	250th Centre, Cross Lane,
Ipswich, Suffolk, IP1 3RU,	Carmichaelstown, Co. Monaghan
England.	Ireland.
Tel: +44 (0)1473 576761	Fax: +353 (0)46 9692 839
Fax: +44 (0)1473 200761	Email: technical@baudear.ie
Email: technical@baudear.co.uk	technical@baudear.ie
BITUMINOUS TYPICAL DETAILS (Insulated Upstands)	
Scale:	Drawing Number:
Rev:	Rev: