



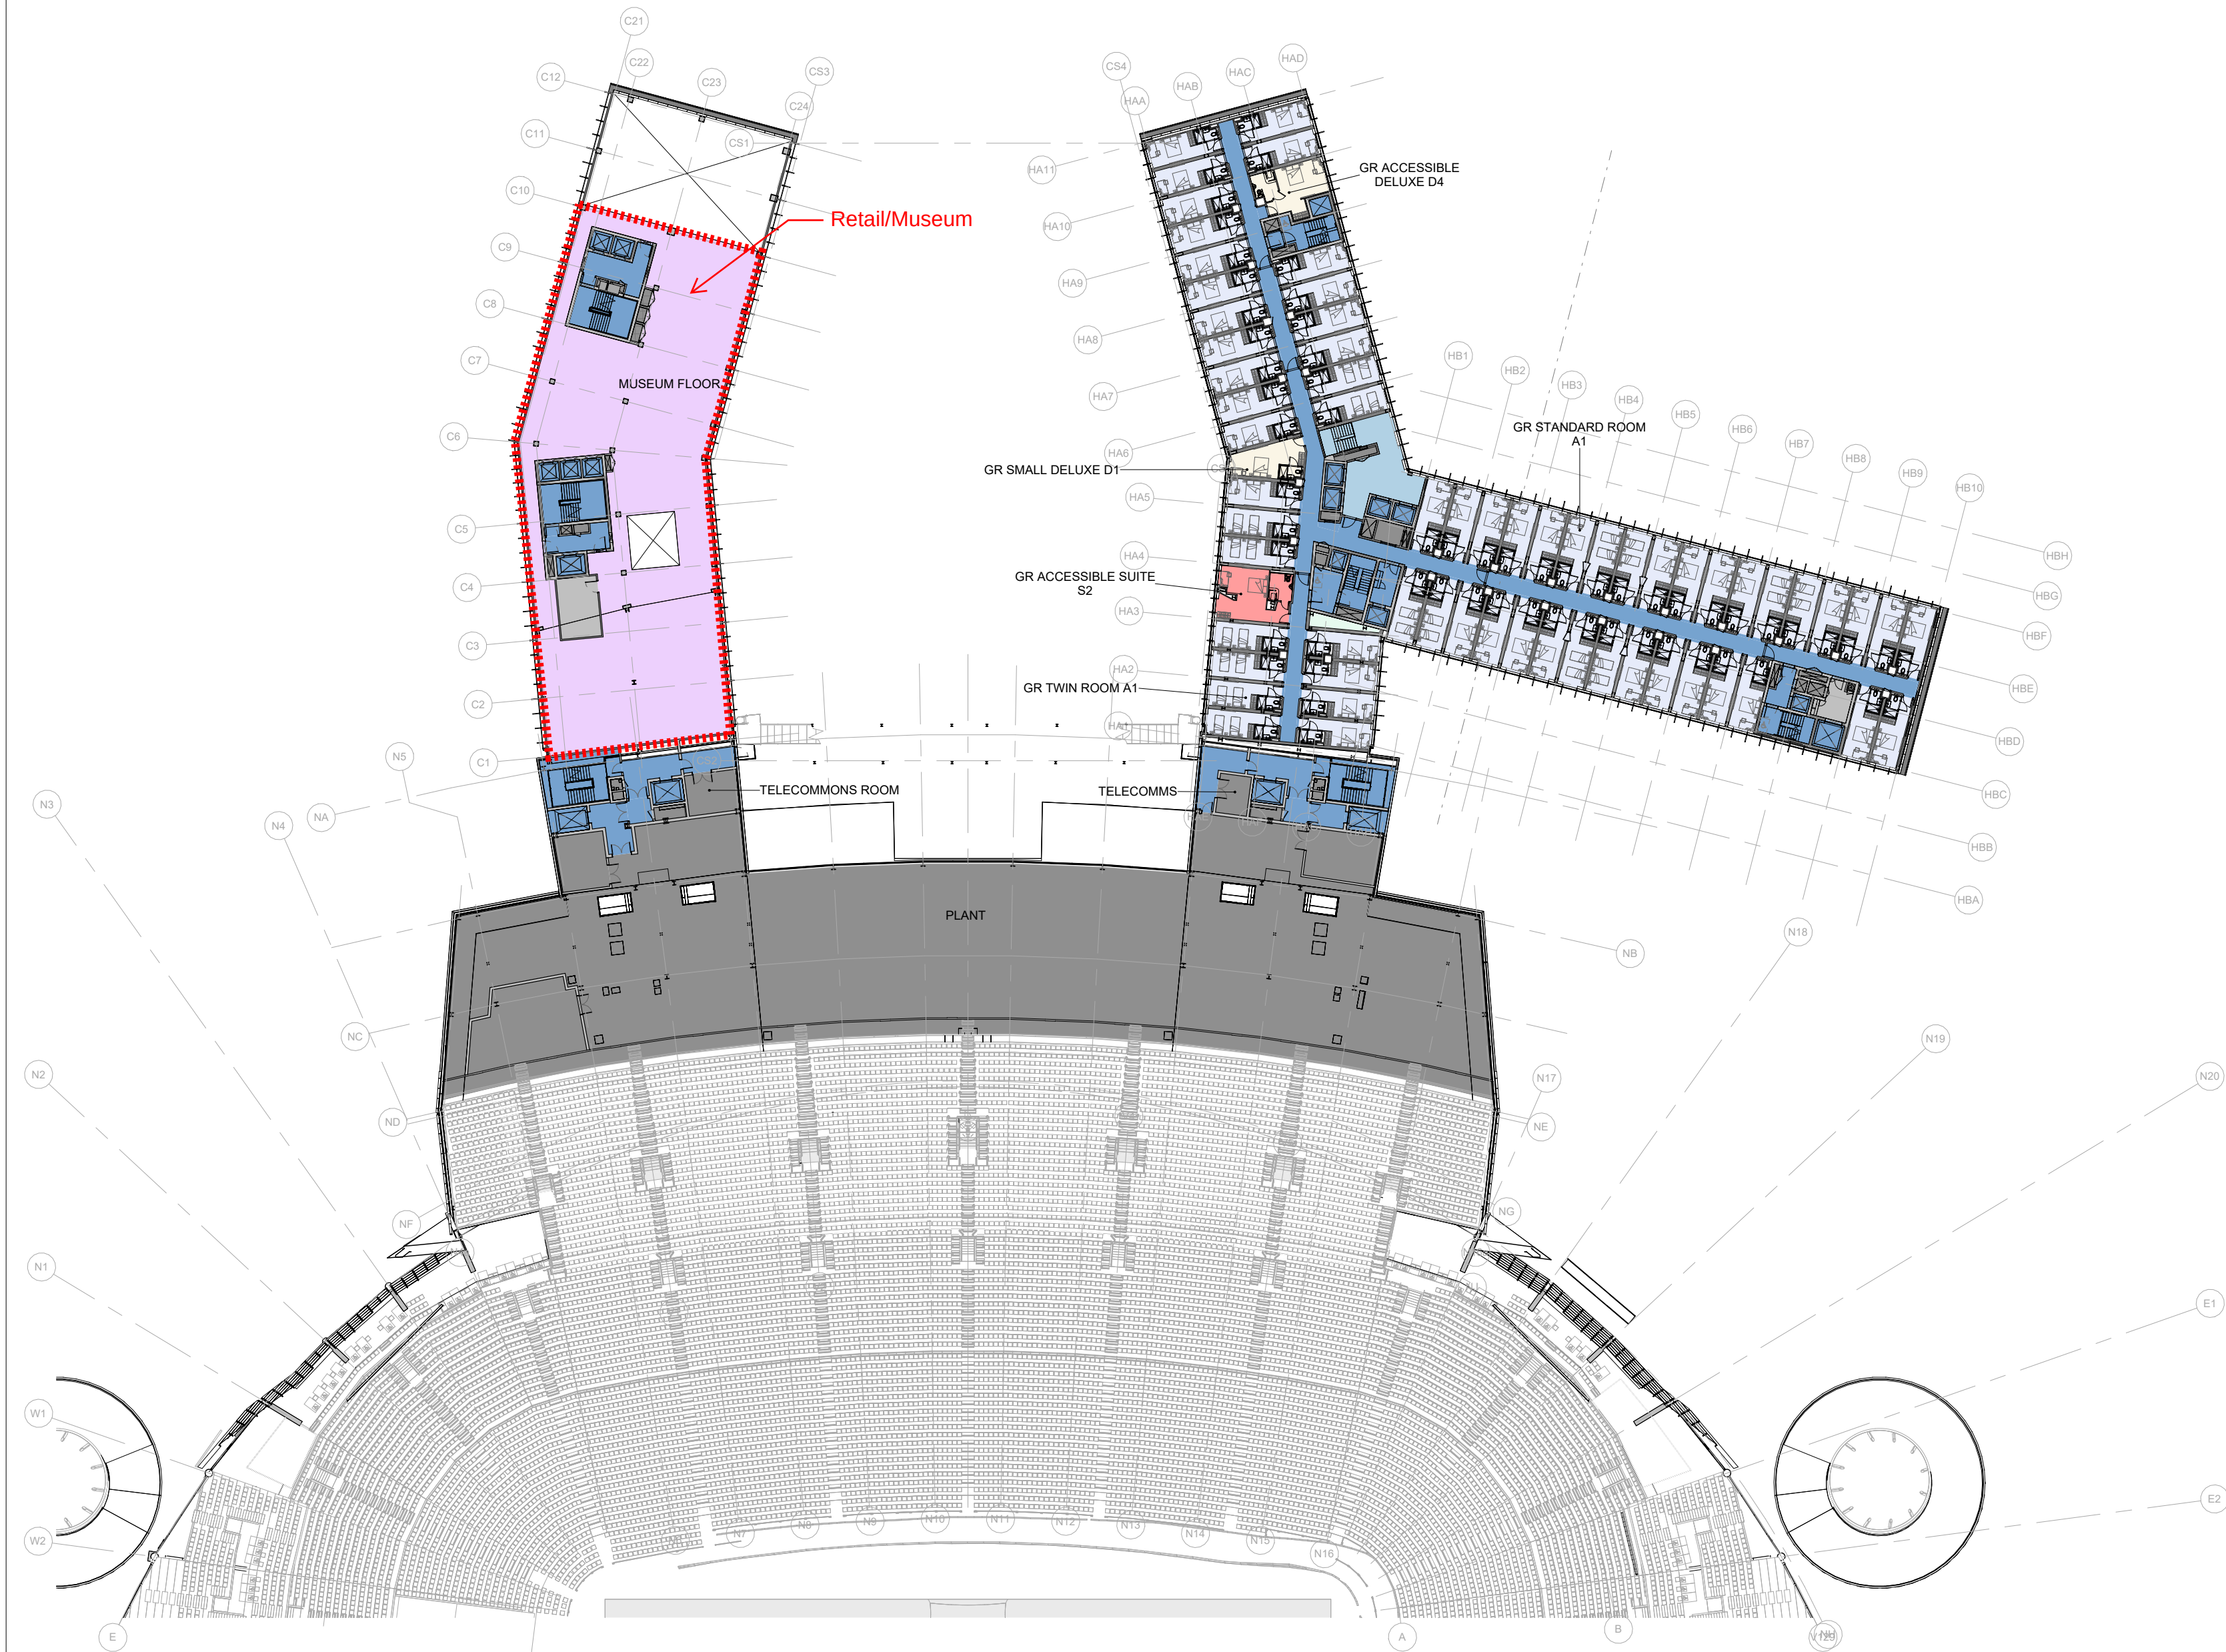

| REVISIONS |          |                                   |
|-----------|----------|-----------------------------------|
| REV       | DATE     | DESCRIPTION                       |
| P00       | 28.02.23 | ISSUED FOR STAGE 3                |
| P01       | 17.04.23 | ISSUED FOR PLANNING               |
| P02       | 24.04.23 | GA PLAN UPDATE                    |
| P03       | 24.05.23 | HOTEL LAYOUT UPDATED              |
| P04       | 19.07.23 | GA PLANS - FOR INFORMATION        |
| P05       | 18.03.24 | ISSUED FOR INFORMATION            |
| P06       | 26.07.24 | ISSUED FOR NON-MATERIAL AMENDMENT |
|           |          |                                   |

KEY PLAN

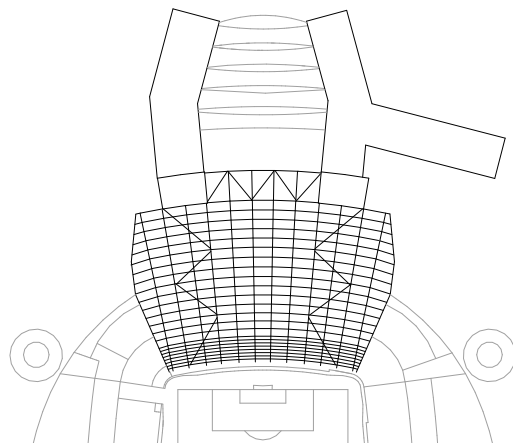

KEY OF USES:

|                     |        |
|---------------------|--------|
| BACK OF HOUSE       | MUSEUM |
| BOH CIRCULATION     | PLANT  |
| CIRCULATION         | VOID   |
| GUESTROOM DELUXE    |        |
| GUESTROOM STANDARD  |        |
| GUESTROOM SUITE     |        |
| HOTEL BACK OF HOUSE |        |
| HOTEL PUBLIC SPACES |        |



CLIENT



© COPYRIGHT. ALL RIGHTS RESERVED

THIS WORK IS COPYRIGHT AND CANNOT BE REPRODUCED OR COPIED IN ANY FORM OR BY ANY OTHER MEANS (GRAPHIC, ELECTRONIC OR MECHANICAL INCLUDING PHOTOCOPYING) WITHOUT THE WRITTEN PERMISSION OF POPULOUS ANY LICENSE, EXPRESS OR IMPLIED, TO USE THIS DOCUMENT FOR ANY PURPOSE WHATSOEVER IS RESTRICTED TO THE TERMS OF THE AGREEMENT OR IMPLIED AGREEMENT BETWEEN POPULOUS AND THE INSTRUCTING PARTY.

USE FIGURED DIMENSIONS IN PREFERENCE TO SCALED. CHECK ALL DIMENSIONS ON SITE BEFORE FABRICATION OR SETTING OUT

ARCHITECT

**POPULOUS®**

14 BLADES COURT | DEODAR ROAD | LONDON | SW15 2NU | UNITED KINGDOM  
TELEPHONE +44 (0)20 8874 7666 FACSIMILE +44 (0)20 8874 7470  
ALL PRODUCTION & INTELLECTUAL PROPERTY RIGHTS RESERVED © POPULOUS 2009

PROJECT NAME

**MCFC NORTH EXPANSION**

DRAWING TITLE

**NORTH STAND - LEVEL 03 +77.550 A.O.D.**

**COMMERCIAL BUILDING - LEVEL 04 +77.250 A.O.D.**

**HOTEL - LEVEL 04 +77.550 A.O.D.**

|          |            |             |
|----------|------------|-------------|
| STATUS   | RIBA STAGE | PROJECT NO. |
| S4       | 4          | 4348        |
| DATE     | SCALE      | SIZE        |
| 28/02/23 | 1 : 500    | A2          |
| DRAWN    | CHECKED    | APPROVED    |
| WU       | DT         | MT          |

| PROJECT                  | ORIGIN  | ZONE | LEVEL | TYPE | ROLE | DRAWING | REV |
|--------------------------|---------|------|-------|------|------|---------|-----|
| NSE -POP-ZZ- ZZ - DR - A | -009104 | P06  |       |      |      |         |     |