
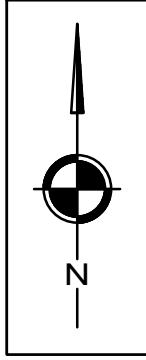


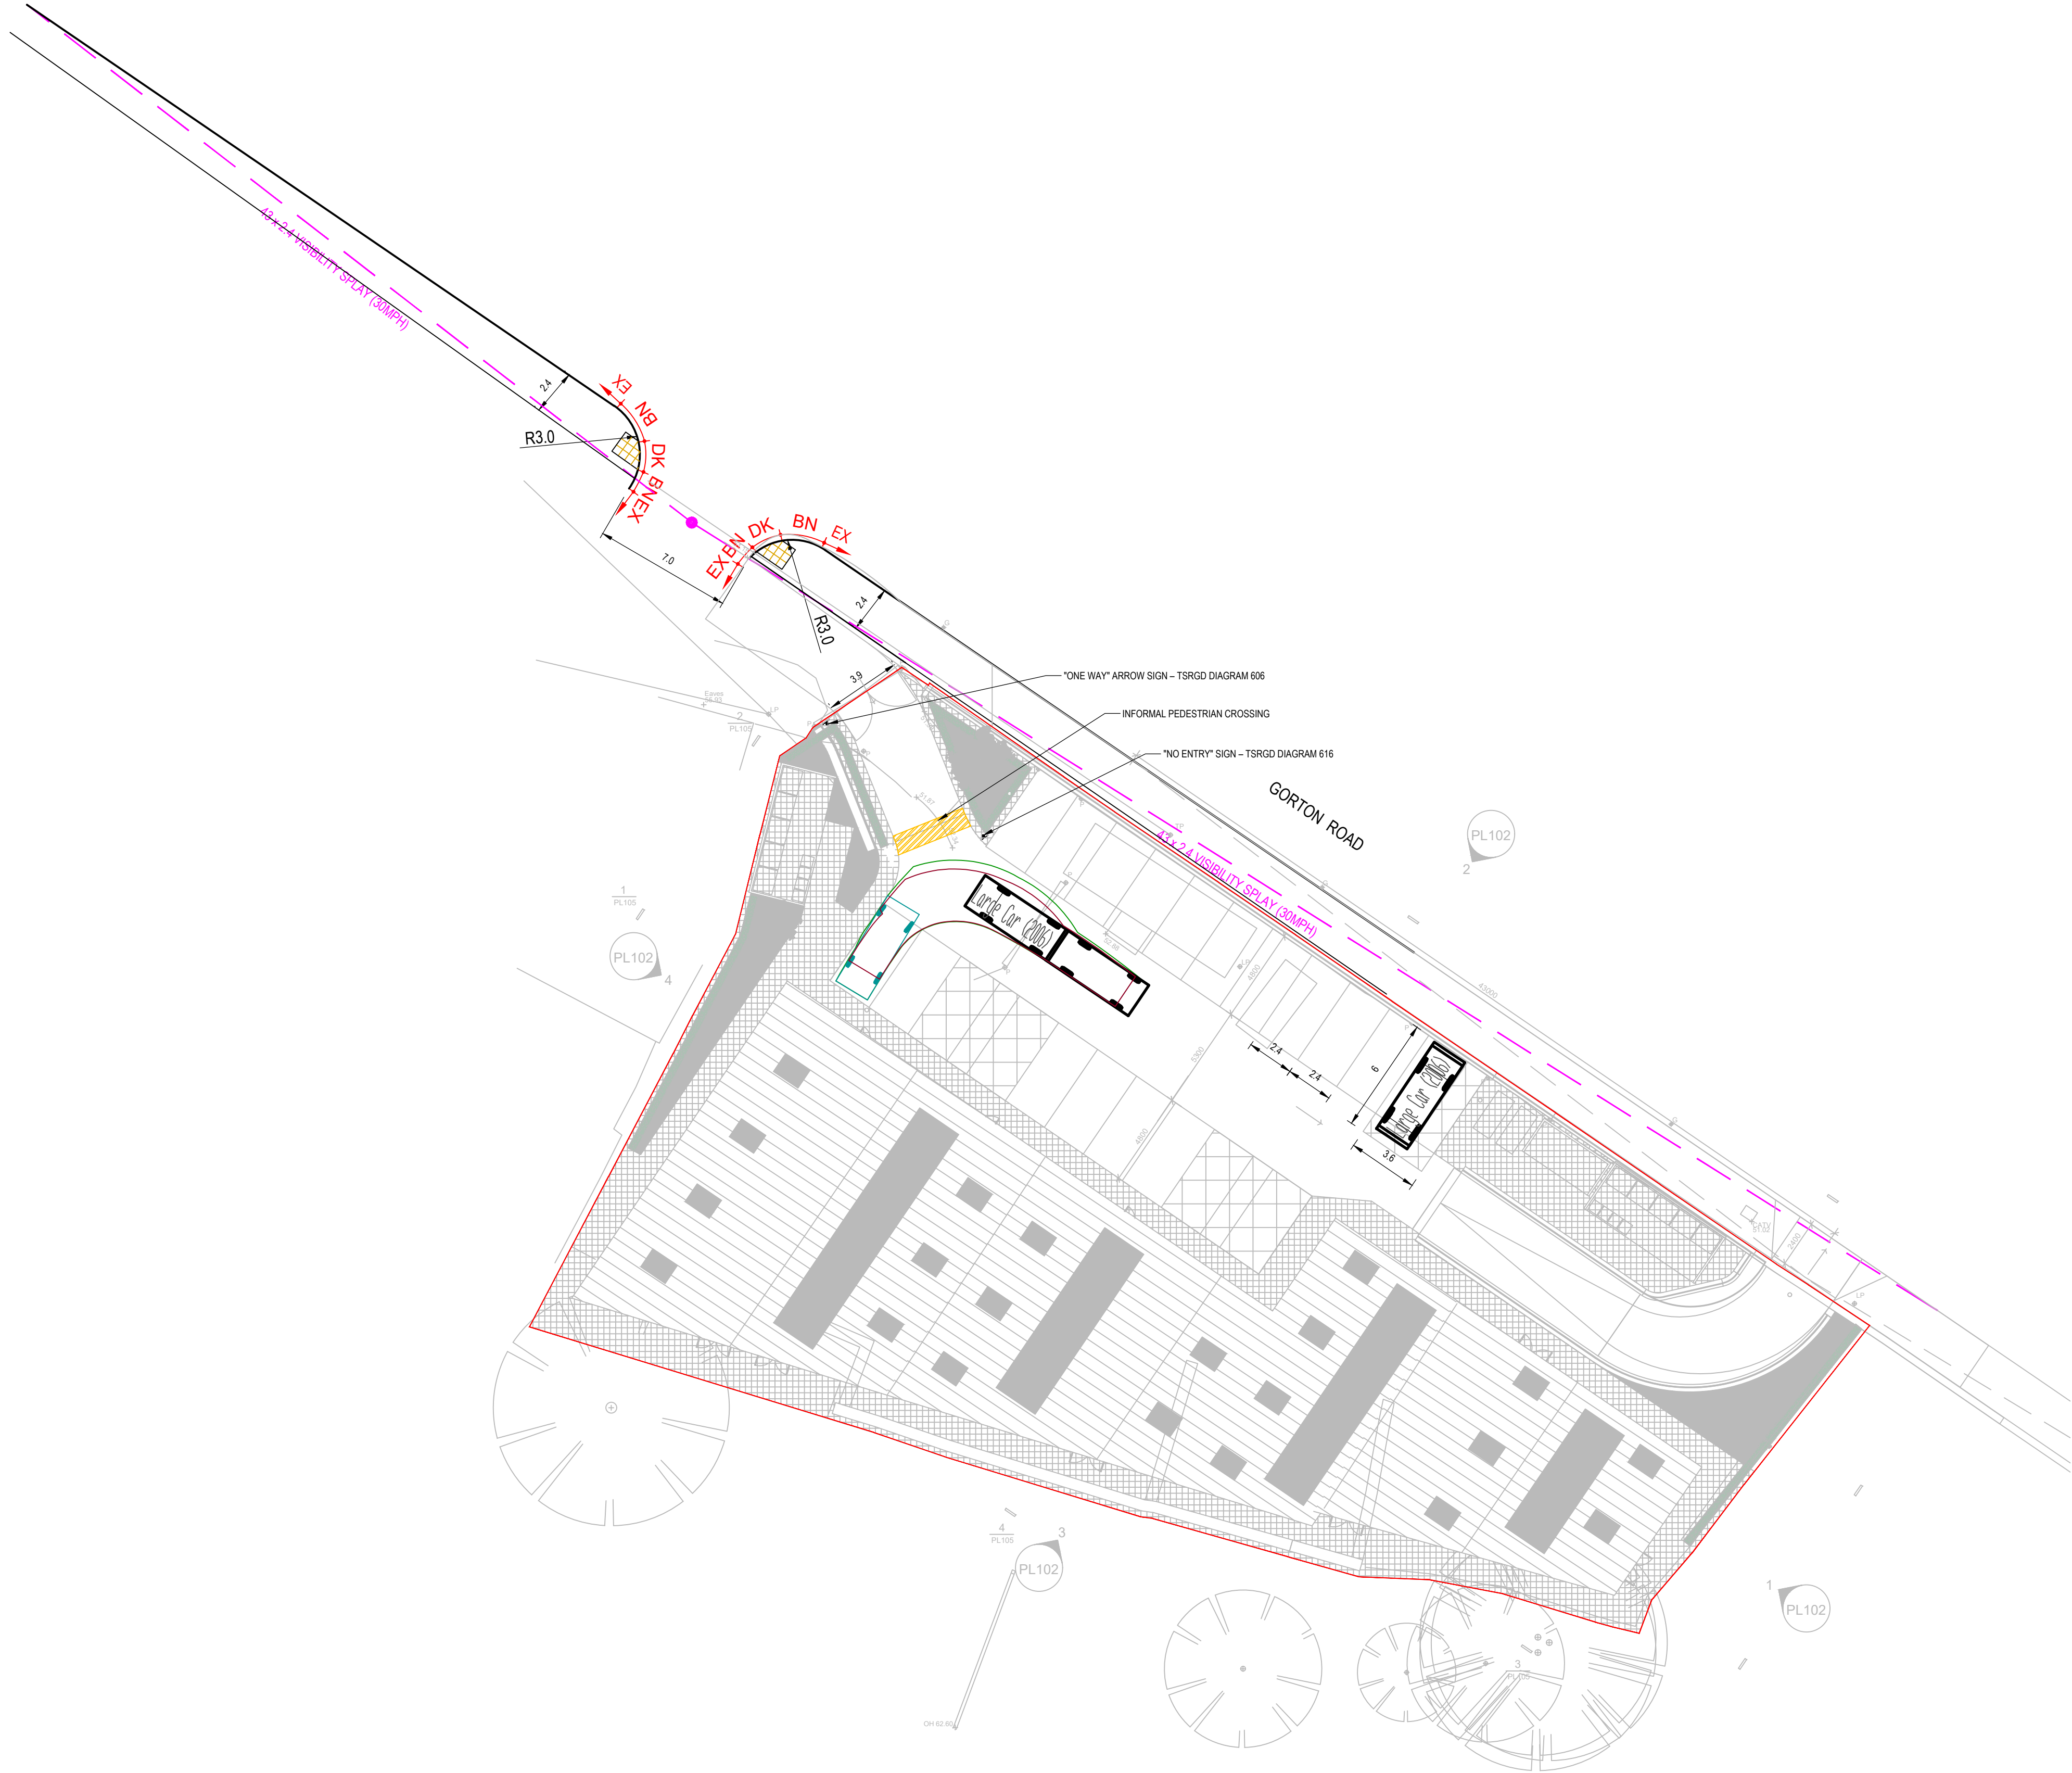

Scale 1:200 @ A1 - 1:400 @ A3

NOTES

- 1) ALL DIMENSIONS ARE IN METERS UNLESS STATED OTHERWISE
- 2) ALL WORK IS TO BE CARRIED OUT IN ACCORDANCE WITH THE SPECIFICATION FOR HIGHWAY WORKS AND LOCAL AUTHORITY GUIDANCE
- 3) UNDERGROUND SERVICES ARE PRESENT IN THE AREA. CONTRACTOR IS TO CONFIRM THE PRECISE LINE AND DEPTH OF ANY SERVICES PRIOR TO THE COMMENCEMENT OF ANY EXCAVATION WORKS
- 4) IT IS THE CONTRACTORS RESPONSIBILITY TO CONTACT AND MAKE ALL THE NECESSARY ARRANGEMENTS WITH THE STATUTORY UNDERTAKERS FOR THE IDENTIFICATION OF EXISTING SERVICES AND AREAS OF DANGER WHEN EXCAVATING
- 5) THIS DRAWING IS TO BE READ IN CONJUNCTION WITH ALL RELEVANT SPECIALIST DETAILS AND SPECIFICATIONS. CONSTRUCTION DETAILS FOR THE USED MATERIALS CAN BE FOUND ON THE RELEVANT DRAWINGS.

KEY

- SITE BOUNDARY
- PROPOSED KERB LINE
- TACTILE PAVING
- BN BULLNOSED KERB TYPE BN WITH 0 - 6mm UPSTAND
- DK DROPPED CROSSING CONSISTING OF BULLNOSED KERB TYPE BN WITH 0 - 6mm UPSTAND AND TRANSITION KERBS EITHER SIDE
- EF FLAT TOP EDGING TYPE EF LAID FLUSH
- EX EXISTING KERB TO REMAIN

--	--

REVISIONS

REV	DESCRIPTION	DATE	BY
-	FIRST ISSUE	30/06/25	LS

AVAL CONSULTING GROUP
CIVIL, ENVIRONMENT & STRUCTURAL ENGINEERS
Transportation Planning : Environmental Consultants
www.aval-group.co.uk, Email: contact@aval-group.co.uk
Company Number: 11922039

Client Name:
WORLD METAL RECYCLING LTD

Project Title:
**GORTON RD
MANCHESTER, M11 2DZ**

Drawing Title:
**SWEPT PATH LARGE CAR INTO AND OUT OF
PARKING SPACES AND OUT OF ACCESS**

Date:	30.06.2025	Drawn By:	LS
Scale:	1:200 @ A1 1:400 @ A3	Checked:	WR
Status:	PLANNING	Approved:	WR

Drawing No:	AVAL/93252/0000/004	Rev:	-
-------------	---------------------	------	---