


- NOTES:
1. THIS DRAWING IS COPYRIGHT AND THE PROPERTY OF BELL MUNRO CONSULTING LTD. THE DRAWING MUST NOT BE REPRODUCED IN PART OR IN WHOLE WITHOUT PRIOR WRITTEN AUTHORITY.
 2. THIS DRAWING MUST NOT BE SCALED BY EITHER CONTRACTORS OR OTHER CONSULTANTS ANY DIMENSIONAL OR SETTING - OUT DISCREPENCIES ARE TO BE REPORTED TO BELL MUNRO CONSULTING PRIOR TO CONSTRUCTION / FABRICATION COMMENCING.
 3. THIS DRAWING MUST BE READ IN CONJUNCTION WITH THE RELEVANT BMC SPECIFICATIONS TOGETHER WITH THE APPROPRIATE ARCHITECTS AND SERVICES CONSULTANTS DRAWINGS AND SPECIFICATIONS.

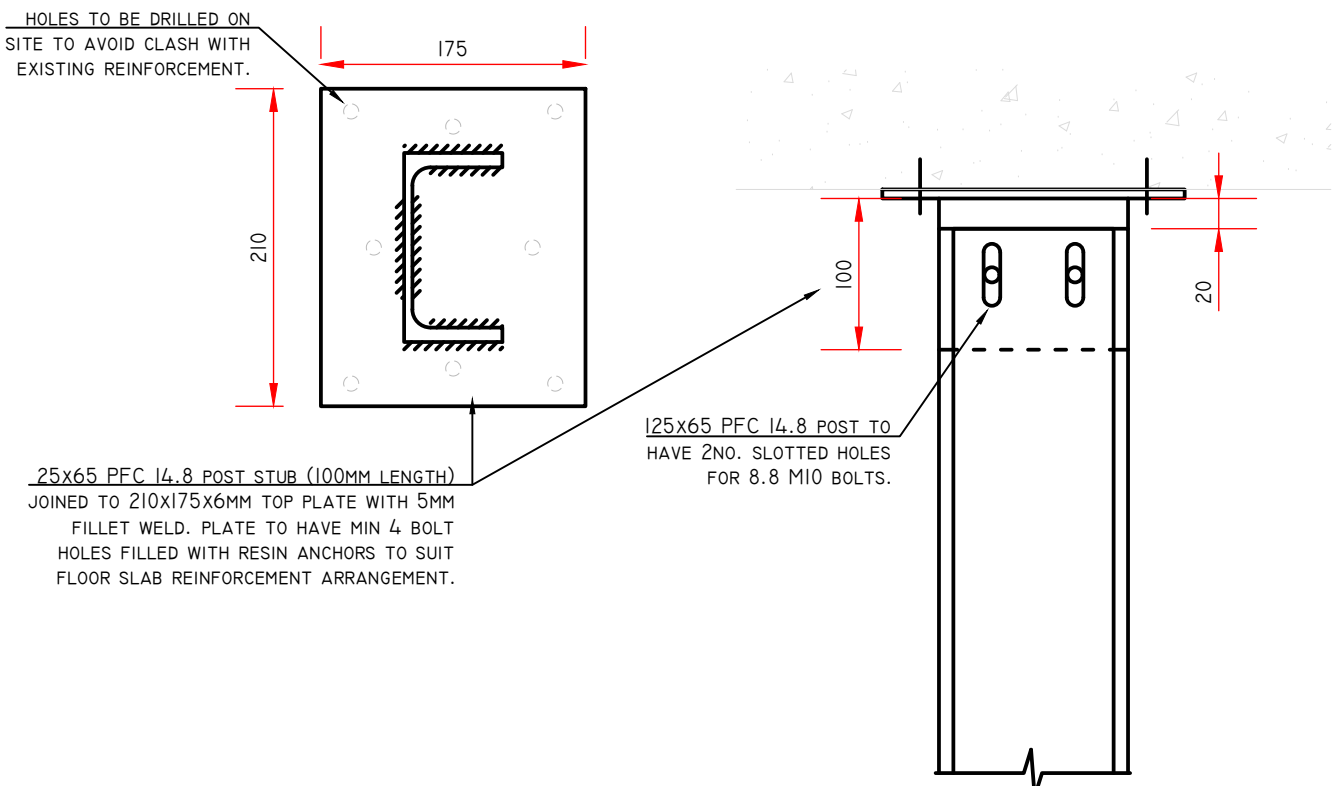


TOP PLATE INSTALLATION SEQUENCE:

FIRST FLOOR SLAB STRUCTURE TO BE SURVEYED TO ENSURE NO CLASH OF TOP PLATES WITH RIBS OR ARCHED CONCRETE.


TOP PLATE CONTACT AREA TO BE SCANNED FOR REINFORCEMENT TO ALLOW FOR AVOIDING CUTTING EXISTING BARS.

TOP PLATE BOLT HOLES TO BE SELECTED TO AVOID CLASH WITH REINFORCEMENT THEN PILOT DRILLED TO CONFIRM.

RESIN ANCHORS INSTALLED AS PER MANUFACTURERS INSTRUCTION.

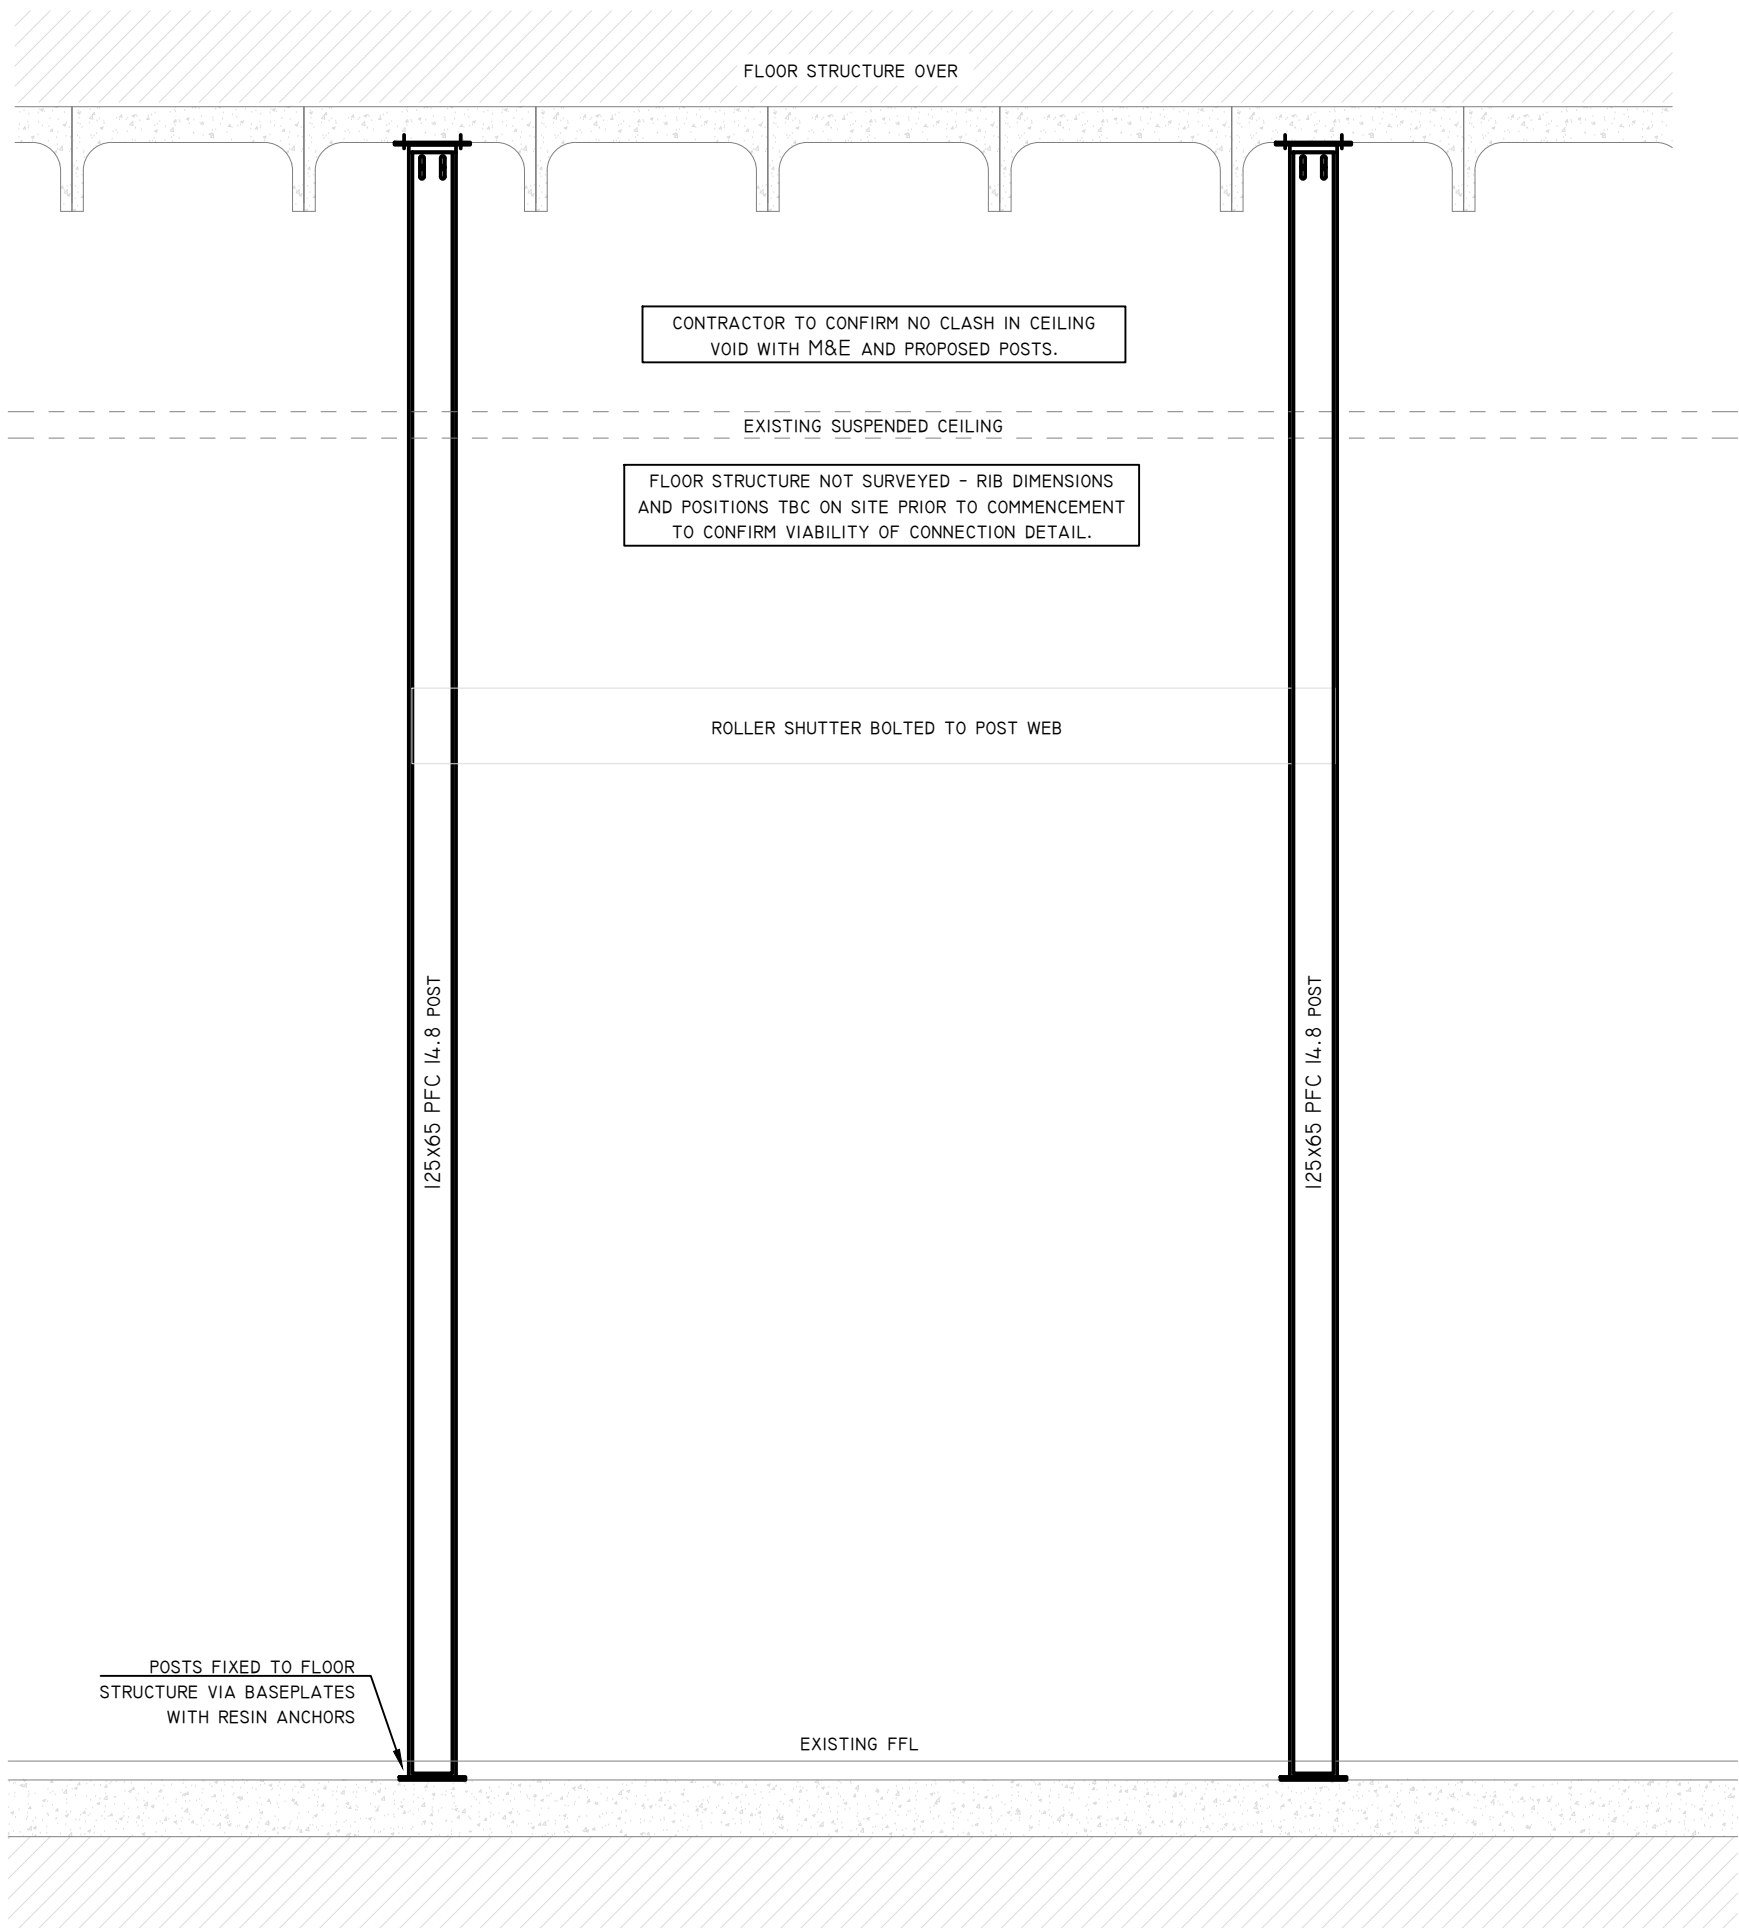

ROLLER SHUTTER DOOR FRAME - SCIENCE BLOCK
N.T.S

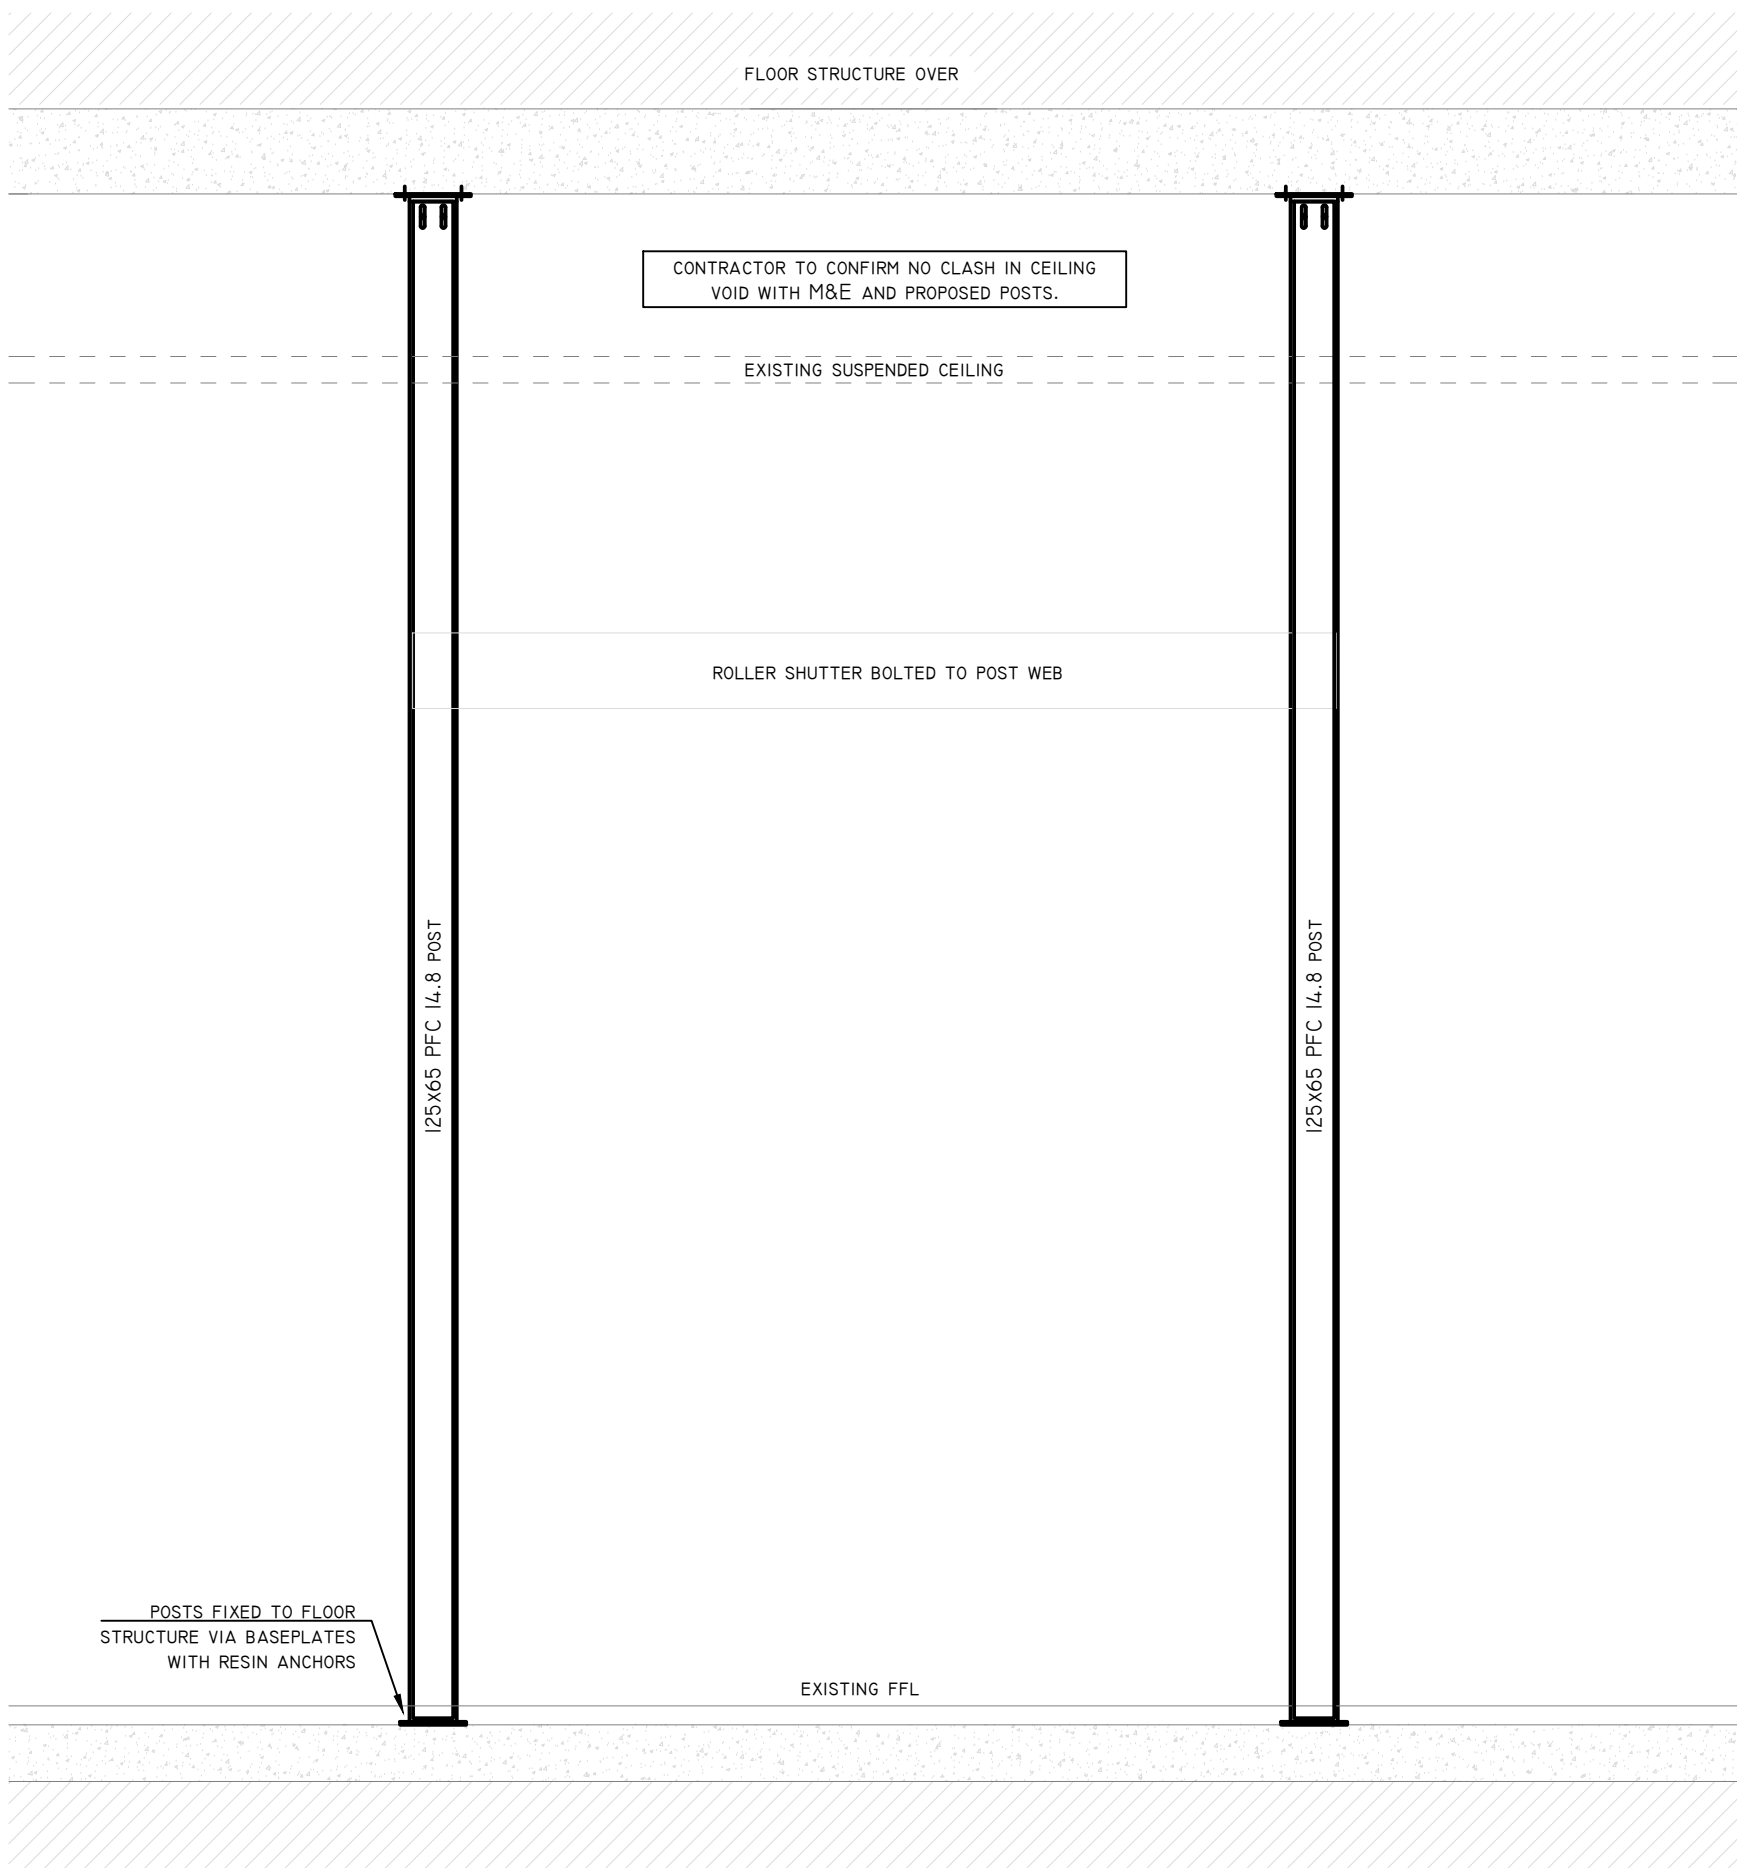

ROLLER SHUTTER DOOR FRAME - BASEMENT
N.T.S