


Contractors are not to scale dimensions from this drawing. Subject to site survey and all necessary consents. All dimensions to be checked by user and any discrepancies, errors or omissions to be reported to the designers before work commences. This drawing is to be read in conjunction with all other relevant materials.

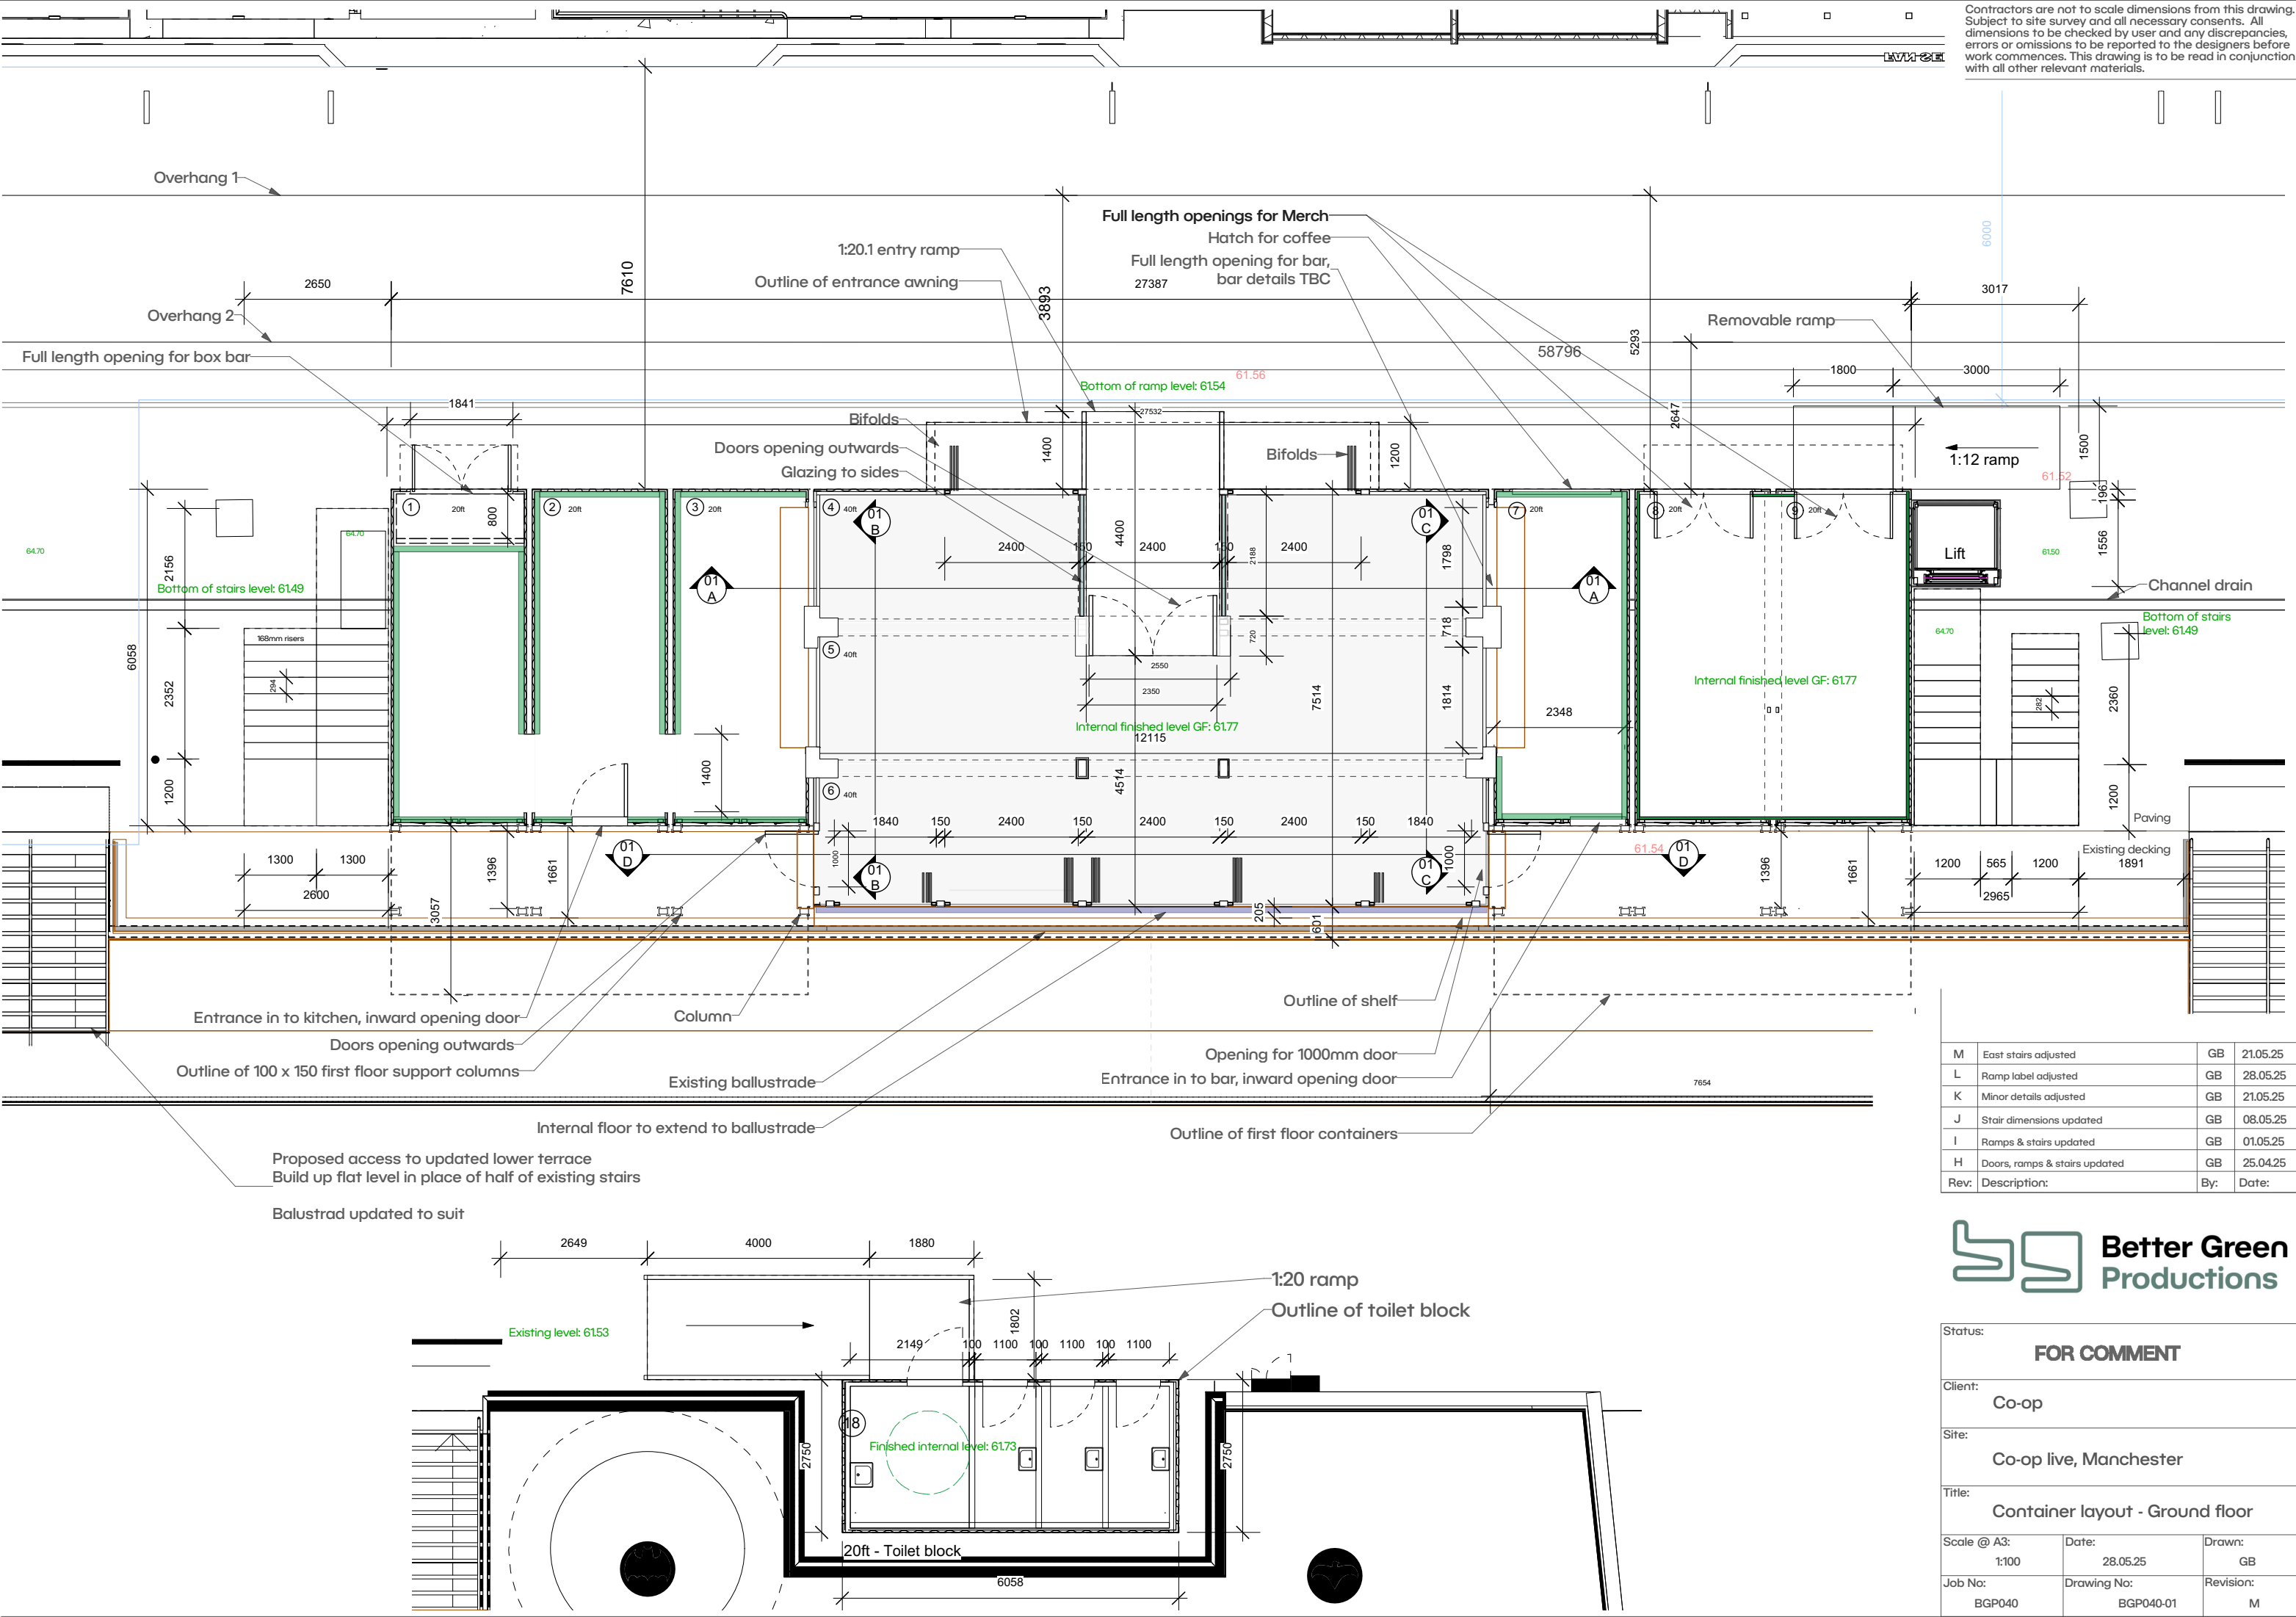

M	East stairs adjusted	GB	21.05.25
L	Ramp label adjusted	GB	28.05.25
K	Minor details adjusted	GB	21.05.25
J	Stair dimensions updated	GB	08.05.25
I	Ramps & stairs updated	GB	01.05.25
H	Doors, ramps & stairs updated	GB	25.04.25
Rev:	Description:	By:	Date:



Status:	FOR COMMENT		
Client:	Co-op		
Site:	Co-op live, Manchester		
Title:	Container layout - Ground floor		
Scale @ A3:	Date:	Drawn:	
1:100	28.05.25	GB	
Job No:	Drawing No:	Revision:	
BGP040	BGP040-01	M	