


CUMMING GROUP

52 PRINCESS ST | LEVEL FOUR |
TYPICAL PARTITION DETAIL 2

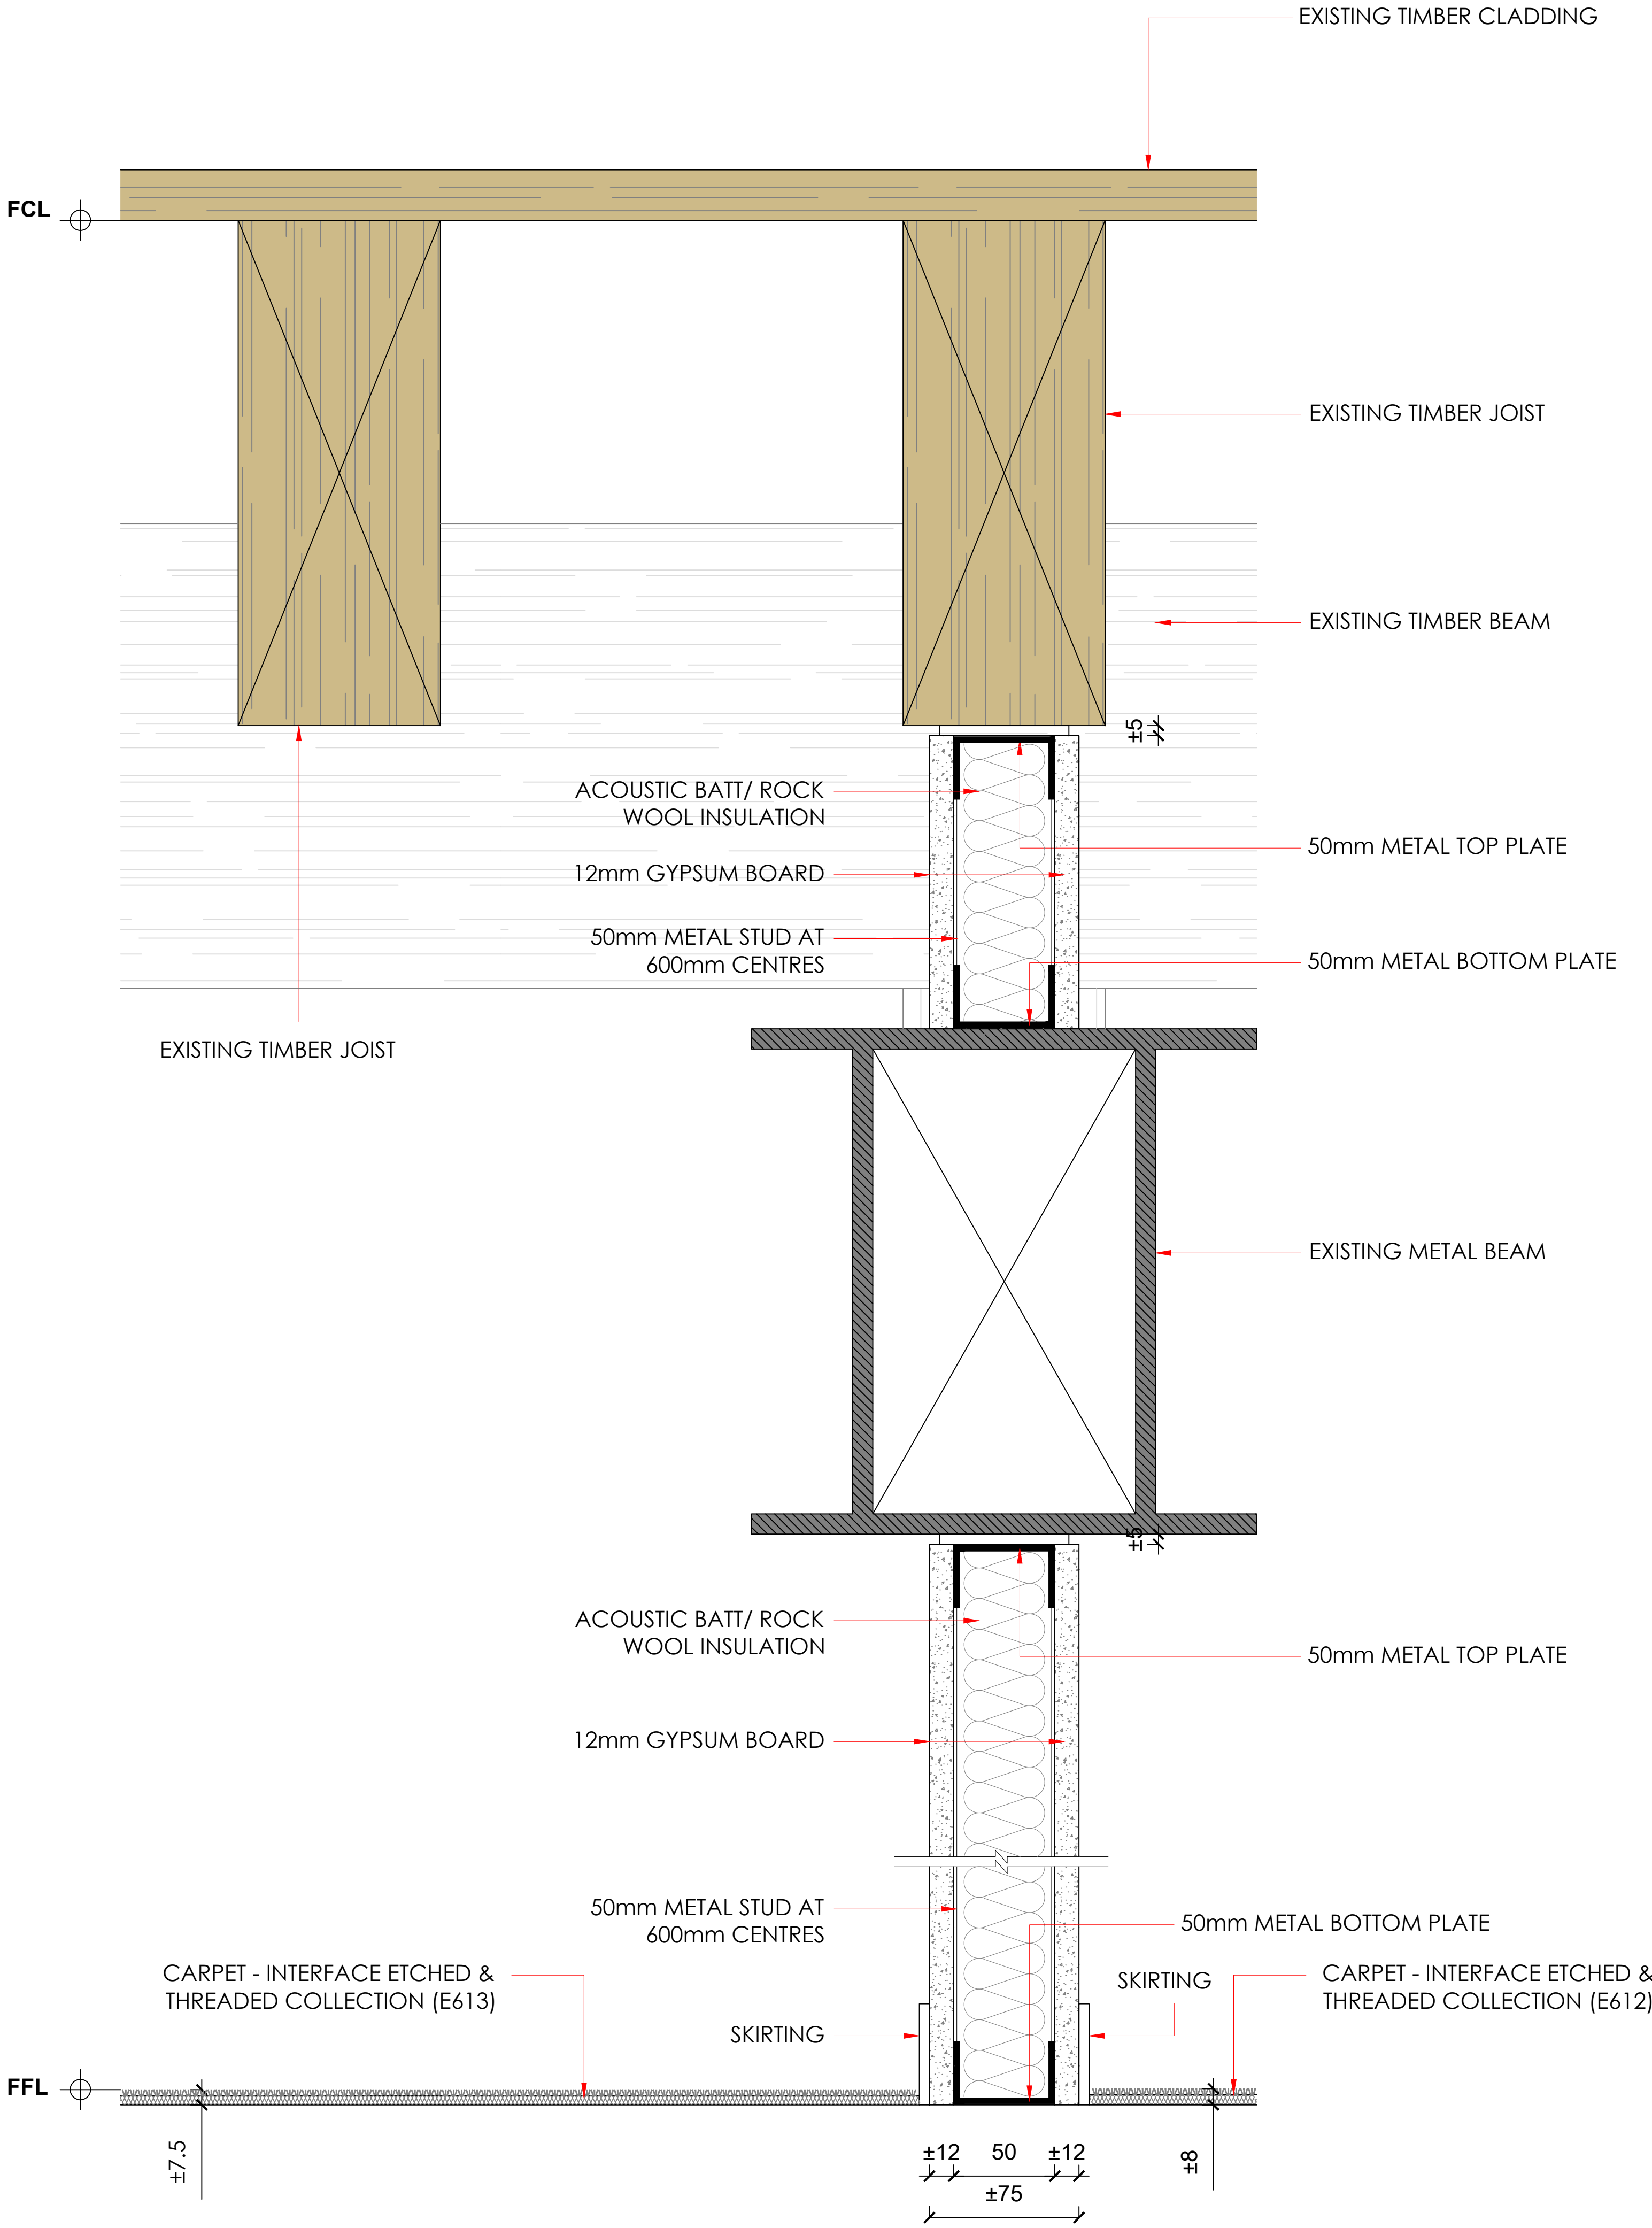

THIS DRAWING IS PROTECTED UNDER COPYRIGHT AND AT NO TIME MUST ANY PORTION OF THIS DRAWING BE REPRODUCED OR COPIED IN ANYWAY WITHOUT THE PERMISSION OF RU CREATIVE LTD.
ALL DIMENSIONS MUST BE CHECKED ON SITE AND NOT SCALED FROM THIS DRAWING.

SUBJECT TO SITE SURVEY

THIS DRAWING SHOWS DESIGN INTENT AND IS SUBJECT TO SITE CONDITIONS. ANY PART OF THE DESIGN THAT CONTRADICTS BEST PRACTICE THEN PLEASE MAKE THE DESIGN TEAM AWARE.
SITE SURVEY REQUIRED PRIOR TO PLACING ORDERS.

DRAFT

REV	DETAILS	BY	DATE

CBRE
GLOBAL WORKPLACE SOLUTIONS
CENTURION HOUSE | 129 DEANSGATE | LEVEL 2
SUITE 2.02 | MANCHESTER | M3 3WR
EMAIL: MARK.CARLINE@CBRE.COM
WEB: WWW.CBRE.COM

**RU
C**
RU CREATIVE LIMITED
L2 WINDSOR HOUSE
HARROGATE HG1 2PW
TELEPHONE: 01423 52 02 69
EMAIL: INFO@RUCREATIVE.CO.UK
WEB: WWW.RUCREATIVE.CO.UK

CLIENT | PROJECT
CUMMING GROUP

TITLE
TYPICAL PARTITION DETAIL 2

SCALE	DATE	DESIGNER	CHECKED BY
1:2 @ A1	15.05.25	RUC	~

PROJECT NO.	BUILDING	LEVEL	DRAWING NO.	REV
52P.CG.L4.01	52.P.ST	L4	52P.CG.L4.PD2	-

A TYPICAL PARTITION DETAIL
VERTICAL SECTION 1:2