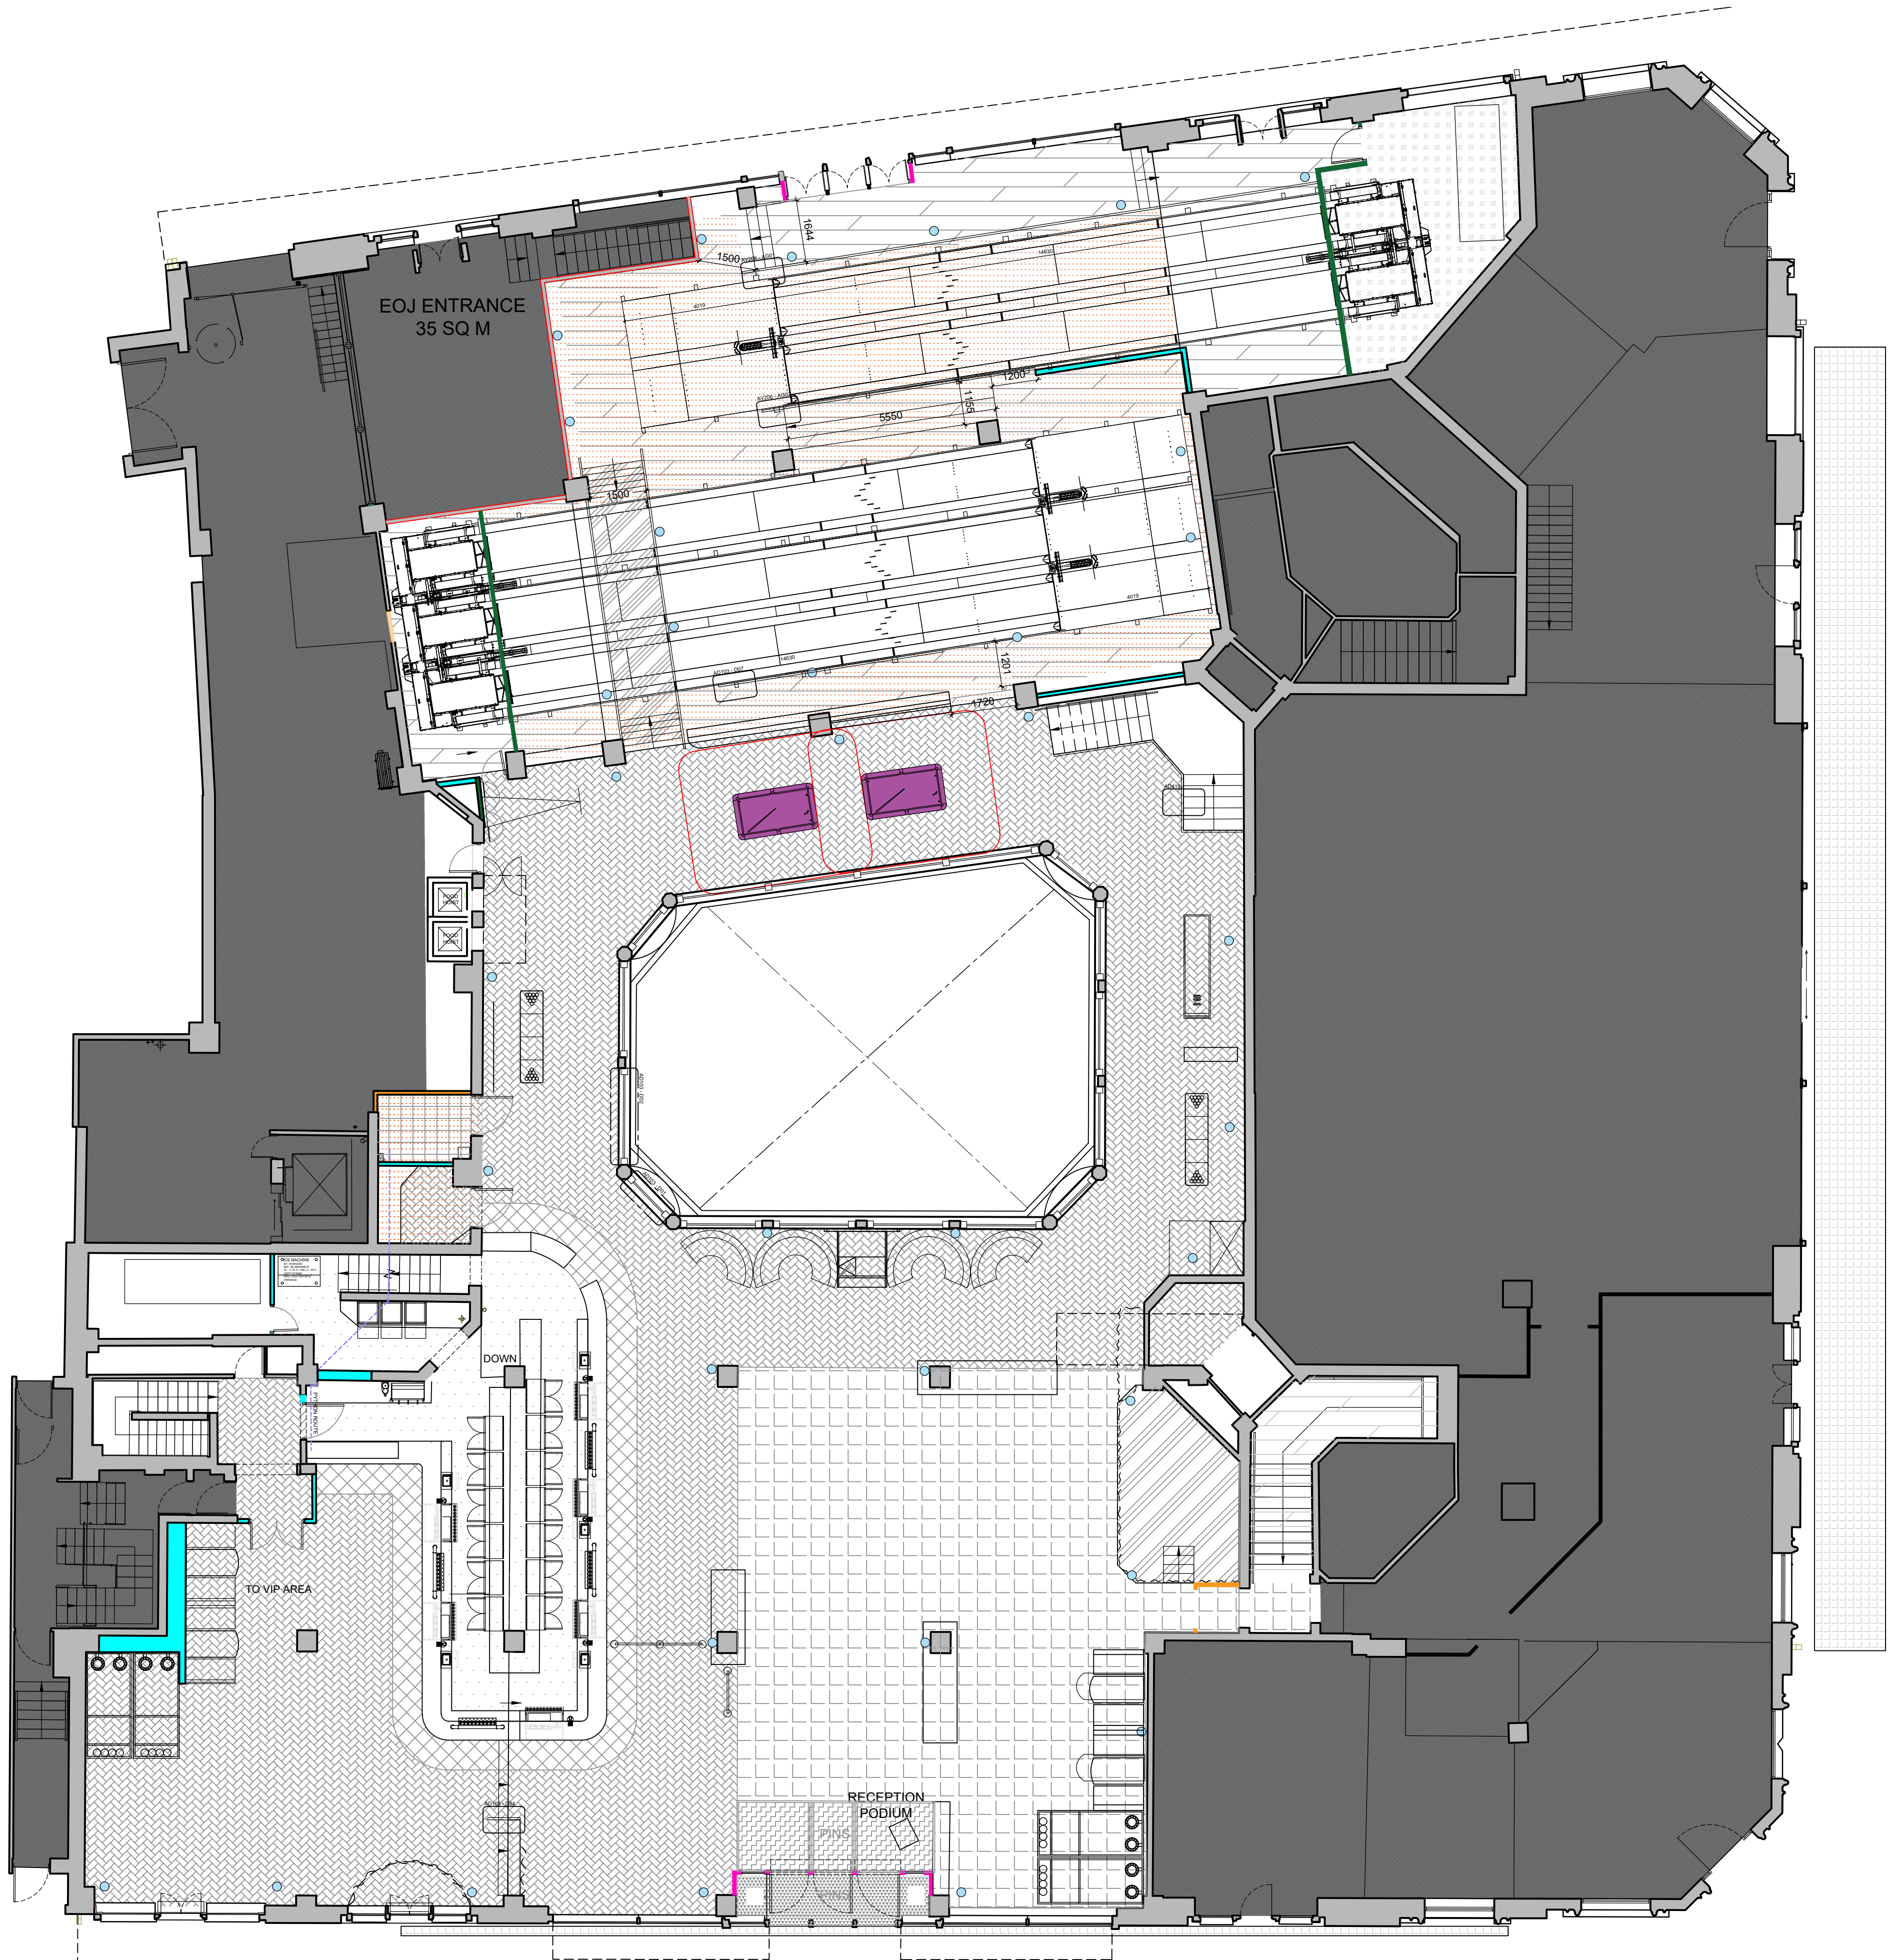


PROPOSED GF FINISHES PLAN

1:100




Do not scale from this drawing. All dimensions to be checked on site prior to manufacture and construction. This drawing is the property of Harrison Ince Holdings Limited and should not be reproduced without permission.
All discrepancies to be brought to the attention of the architect immediately.
This drawing is to be read in conjunction with the specification / bill of quantities and related drawings.

REVISIONS

-	FIRST ISSUE	22.04.2025	MSM
A	REVISED ENTRANCE FLOORING	24.04.2025	MSM

FINISHES		
NAME	TYPE	
EXISTING HERRINGBONE FLOORING BOARD B STAIN (MEDIUM ASH TO MATCH OUR SAMPLE) ALTERNATIVE: HAVWOOD RUNICE RECM1001 350X70MM HERRINGBONE		
BOWLING AREA FLOORING: HAVWOODS RIVERSTONE HW14106 2200X180MM PLANKS		
BAR WALK: AMTICO VICTORIAN STAR CLARENCE DC495		
BACK BAR AND BOH: ALTRO SUPREMA SORREL SY20028 GREEN		
STAGE FLOORING AND FRONT: HAVWOOD LAVARDON HW2120 2200X180 PLANKS		
BRIDGE : BLACK METAL FRAME WITH MARBLE EFFECT KARDEAN: KNIGHT TILE FROSTED MARBLE SCB ST26 18 457X76MM		
DISABLED TOILET FLOORING: WAXMAN CERAMIC NAPLES NP-101 GREY		
EXISTING TILES		
BESPOKE ENTRANCE MATTING WITH 3 LANES TO MIMIC SIGNAGE SCHEME (1 LANE IN BRANDING GREEN, ONE LANE LIGHT GREY WITH YELLOW AND WHITE TRIM AND PINS LOGO, ONE LANE IN BRANDING GREEN)		
ENTRANCE MOSAIC, GREEN WHITE WHITE PINS LOGO (SLIP RESISTANCE PTV +36 WET)		
ORANGE HATCH= RAISED FLOORING		

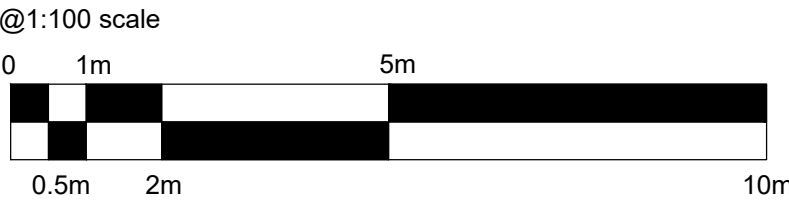

HARRISON INCE

ARCHITECTS INTERIOR DESIGNERS

PINS SOCIAL CLUB

CLIENT

SUNLIGHT HOUSE
LITTLE QUAY ST, MANCHER M3 3HP

PROJECT

PROPOSED GROUND FLOOR
FLOOR FINISHES PLAN

TITLE

DATE MARCH 2025

SCALE 1:100 @ A1

JOB NO. PINS

DWG. NO. AL020 A

DRAWN CAD/MSM

CHECKED

SECOND FLOOR

EASTGATE

2 CASTLE STREET

MANCHESTER

M3 4L2

TEL: 0161 236 3650

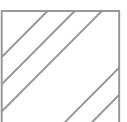
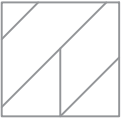
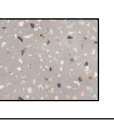
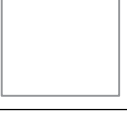
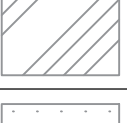
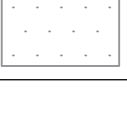
EMAIL: admin@harrison-ince.co.uk


Do not scale from this drawing. All dimensions to be checked on site prior to manufacture and construction. This drawing is the property of Harrison Ince Holdings Limited and should not be reproduced without permission.
All discrepancies to be brought to the attention of the architect immediately.
This drawing is to be read in conjunction with the specification / bill of quantities and related drawings.

REVISIONS

FIRST ISSUE

22.04.2025 MSM

FINISHES		
NAME	TYPE	
HAYWOOD BELROSE HW14100 2200X180MM PLANKS		
DARBAORD AREA FLOORING: FORBO: ALLURA AMBER ELEGANT OAK PLANKS 1200X200MM LARGE HERRINGBONE		
LADIES TOILETS: WAXMAN CERAMIC NAPLES GREY NP 101 GRET		
GENTS TOILETS: WAXMAN CERAMIC AIRE ROBLE 200X1200MM		
VIP TOILETS: FLOORING: AMTICO CHEQUER MONO		
VIP LOBBY: EXISTING HERRINGBONE FLOORING BOARD B STAIN (MEDIUM ASH TO MATCH OUR SAMPLE) ALTERNATIVE: HAYWOOD RUNICE RECM1001 350X70MM HERRINGBONE		
STAFF AREA: ALTRO TIMBER SAFE FLOORING: URBAN CHERRY		

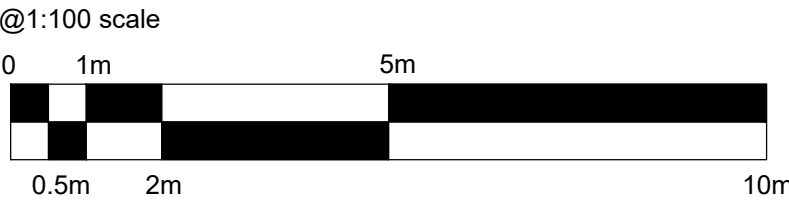

HARRISON INCE

ARCHITECTS INTERIOR DESIGNERS

PINS SOCIAL CLUB

CLIENT

SUNLIGHT HOUSE
LITTLE QUAY ST, MANCHER M3 3HP

PROJECT

PROPOSED MEZZANINE
FLOOR FINISHES PLAN

TITLE

DATE MARCH 2025

SCALE 1:100 @ A1

JOB NO. 01

DWG. NO. AL021

DRAWN CAD/MSM

CHECKED

SECOND FLOOR
EASTGATE
2 CASTLE STREET
MANCHESTER
M3 4LZ
TEL: 0161 236 3650
EMAIL: admin@harrison-ince.co.uk


PROPOSED MEZZANINE FINISHES PLAN

1:100


Do not scale from this drawing. All dimensions to be checked on site prior to manufacture and construction. This drawing is the property of Harrison Ince Holdings Limited and should not be reproduced without permission.
All discrepancies to be brought to the attention of the architect immediately.
This drawing is to be read in conjunction with the specification / bill of quantities and related drawings.

REVISIONS

-	FIRST ISSUE	22.04.2025	MSM
A	REVISED AFTER 24.04.25 MEETING - TILED BORDER ADDED TO EX POOL AREA	01.05.2025	MSM

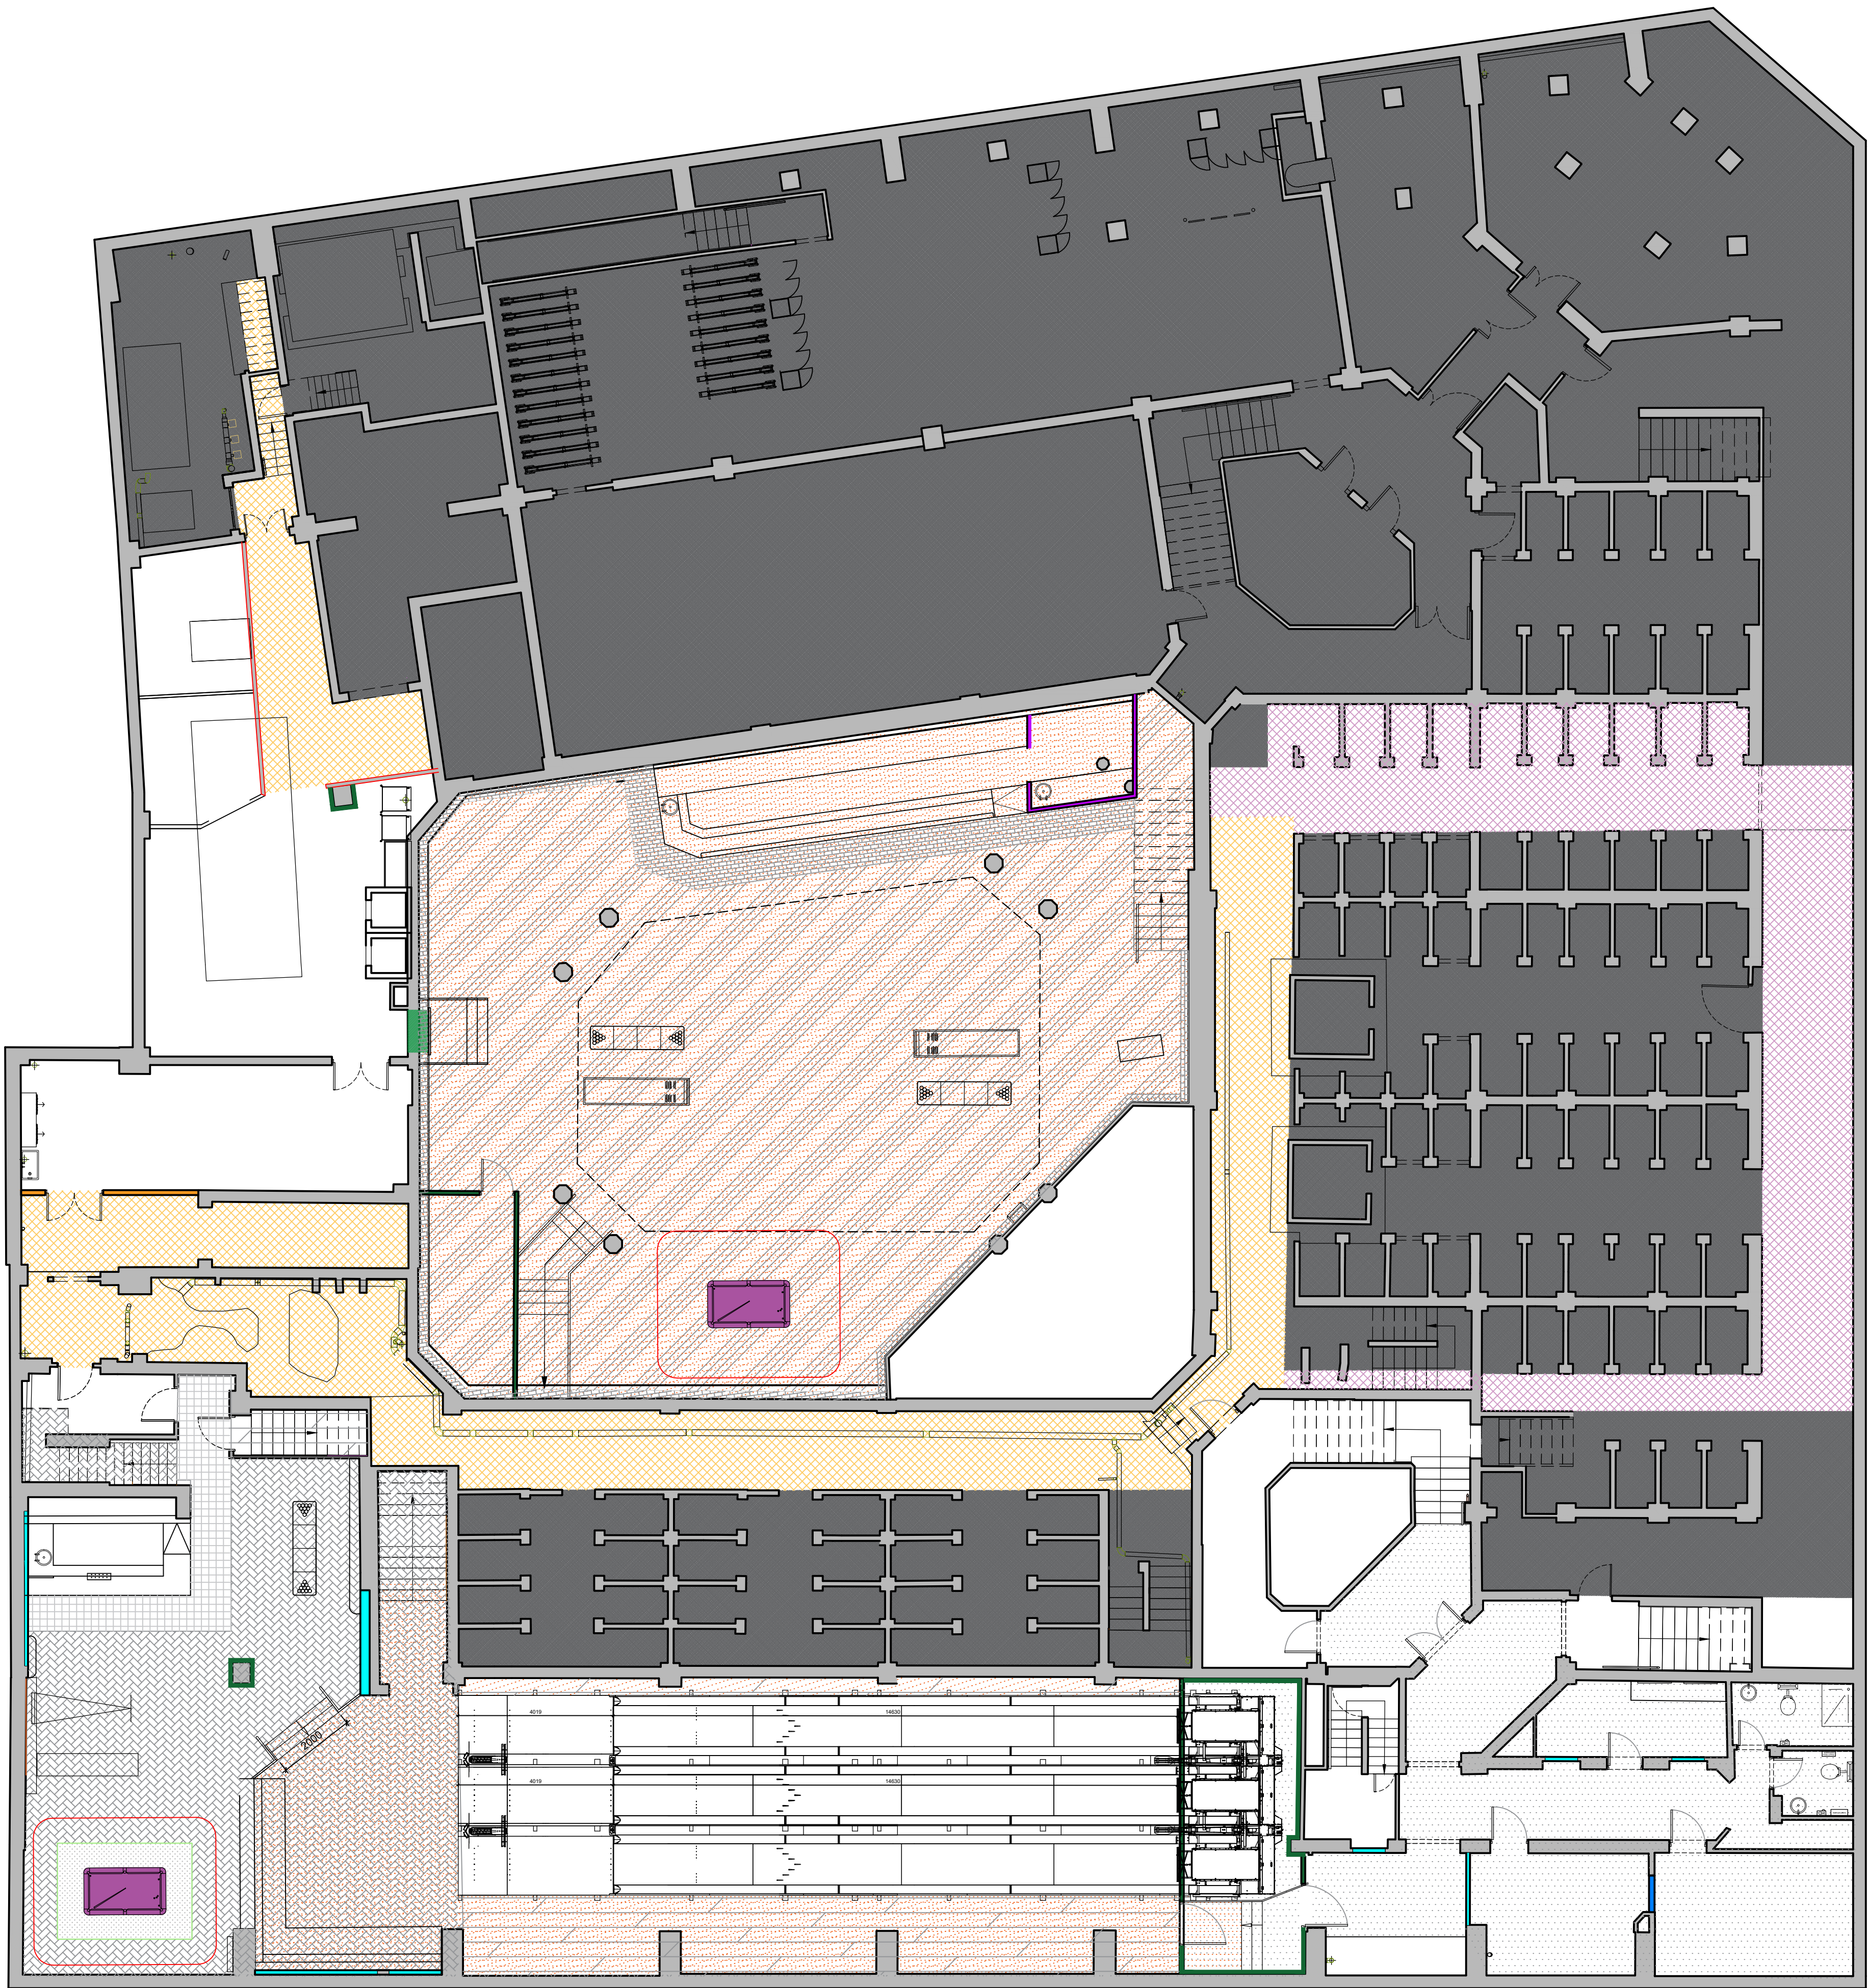

FINISHES		
NAME	TYPE	
HAYWOOD BELROSE HW14100 2200X180MM PLANKS WITH BASKETBALL COURT LINES AND COLOURED AREAS DRAWN AS PER RENDERED PLAN		
VIP LOBBY: EXISTING HERRINGBONE FLOORING BOARD B STAIN (MEDIUM ASH TO MATCH OUR SAMPLE) ALTERNATIVE: HAYWOOD RUNICE RECM1001 350X70MM HERRINGBONE		
BOWLING AREA FLOORING: HAYWOODS RIVERSTONE HW14106 2200X180MM PLANKS		
STAFF AREA: ALTRO TIMBER SAFE FLOORING: URBAN CHERRY		
BAR WALK: AMTICO ECHO KEYS		
EX POOL AREA BAR WALK FLOORING AND OUTER BORDER OF EX POOL AREA (2 TILES ALL AROUND): JOHNSON TILES MILANO CHALK NATURAL WHITE 125X62MM		
EX POOL AREA BACK BAR SAFETY FLOORING: ALTRO SUPREMA SORREL SY20028 GREEN		
VIP AREA BACK BAR SAFETY FLOORING: ALTRO SUPREMA SORREL SY20001 ITALICUM		
ORANGE HATCH= RAISED FLOORING		

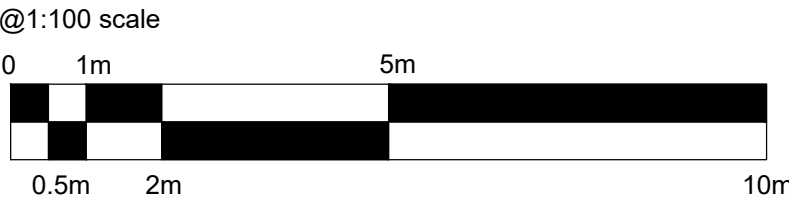

HARRISON INCE
ARCHITECTS INTERIOR DESIGNERS

CLIENT
PINS SOCIAL CLUB

PROJECT
SUNLIGHT HOUSE
LITTLE QUAY ST, MANCHER M3 3HP

TITLE
PROPOSED BASEMENT
FLOOR FINISHES PLAN

DATE
MARCH 2025

SCALE
1:100 @ A1

JOB NO.
01

DWG. NO.
AL022 A

DRAWN
CAD/MSM

CHECKED

SECOND FLOOR
EASTGATE
2 CASTLE STREET
MANCHESTER
M3 4LZ

TEL: 0161 236 3650

EMAIL: admin@harrison-ince.co.uk

PROPOSED BASEMENT FINISHES PLAN

1:100