


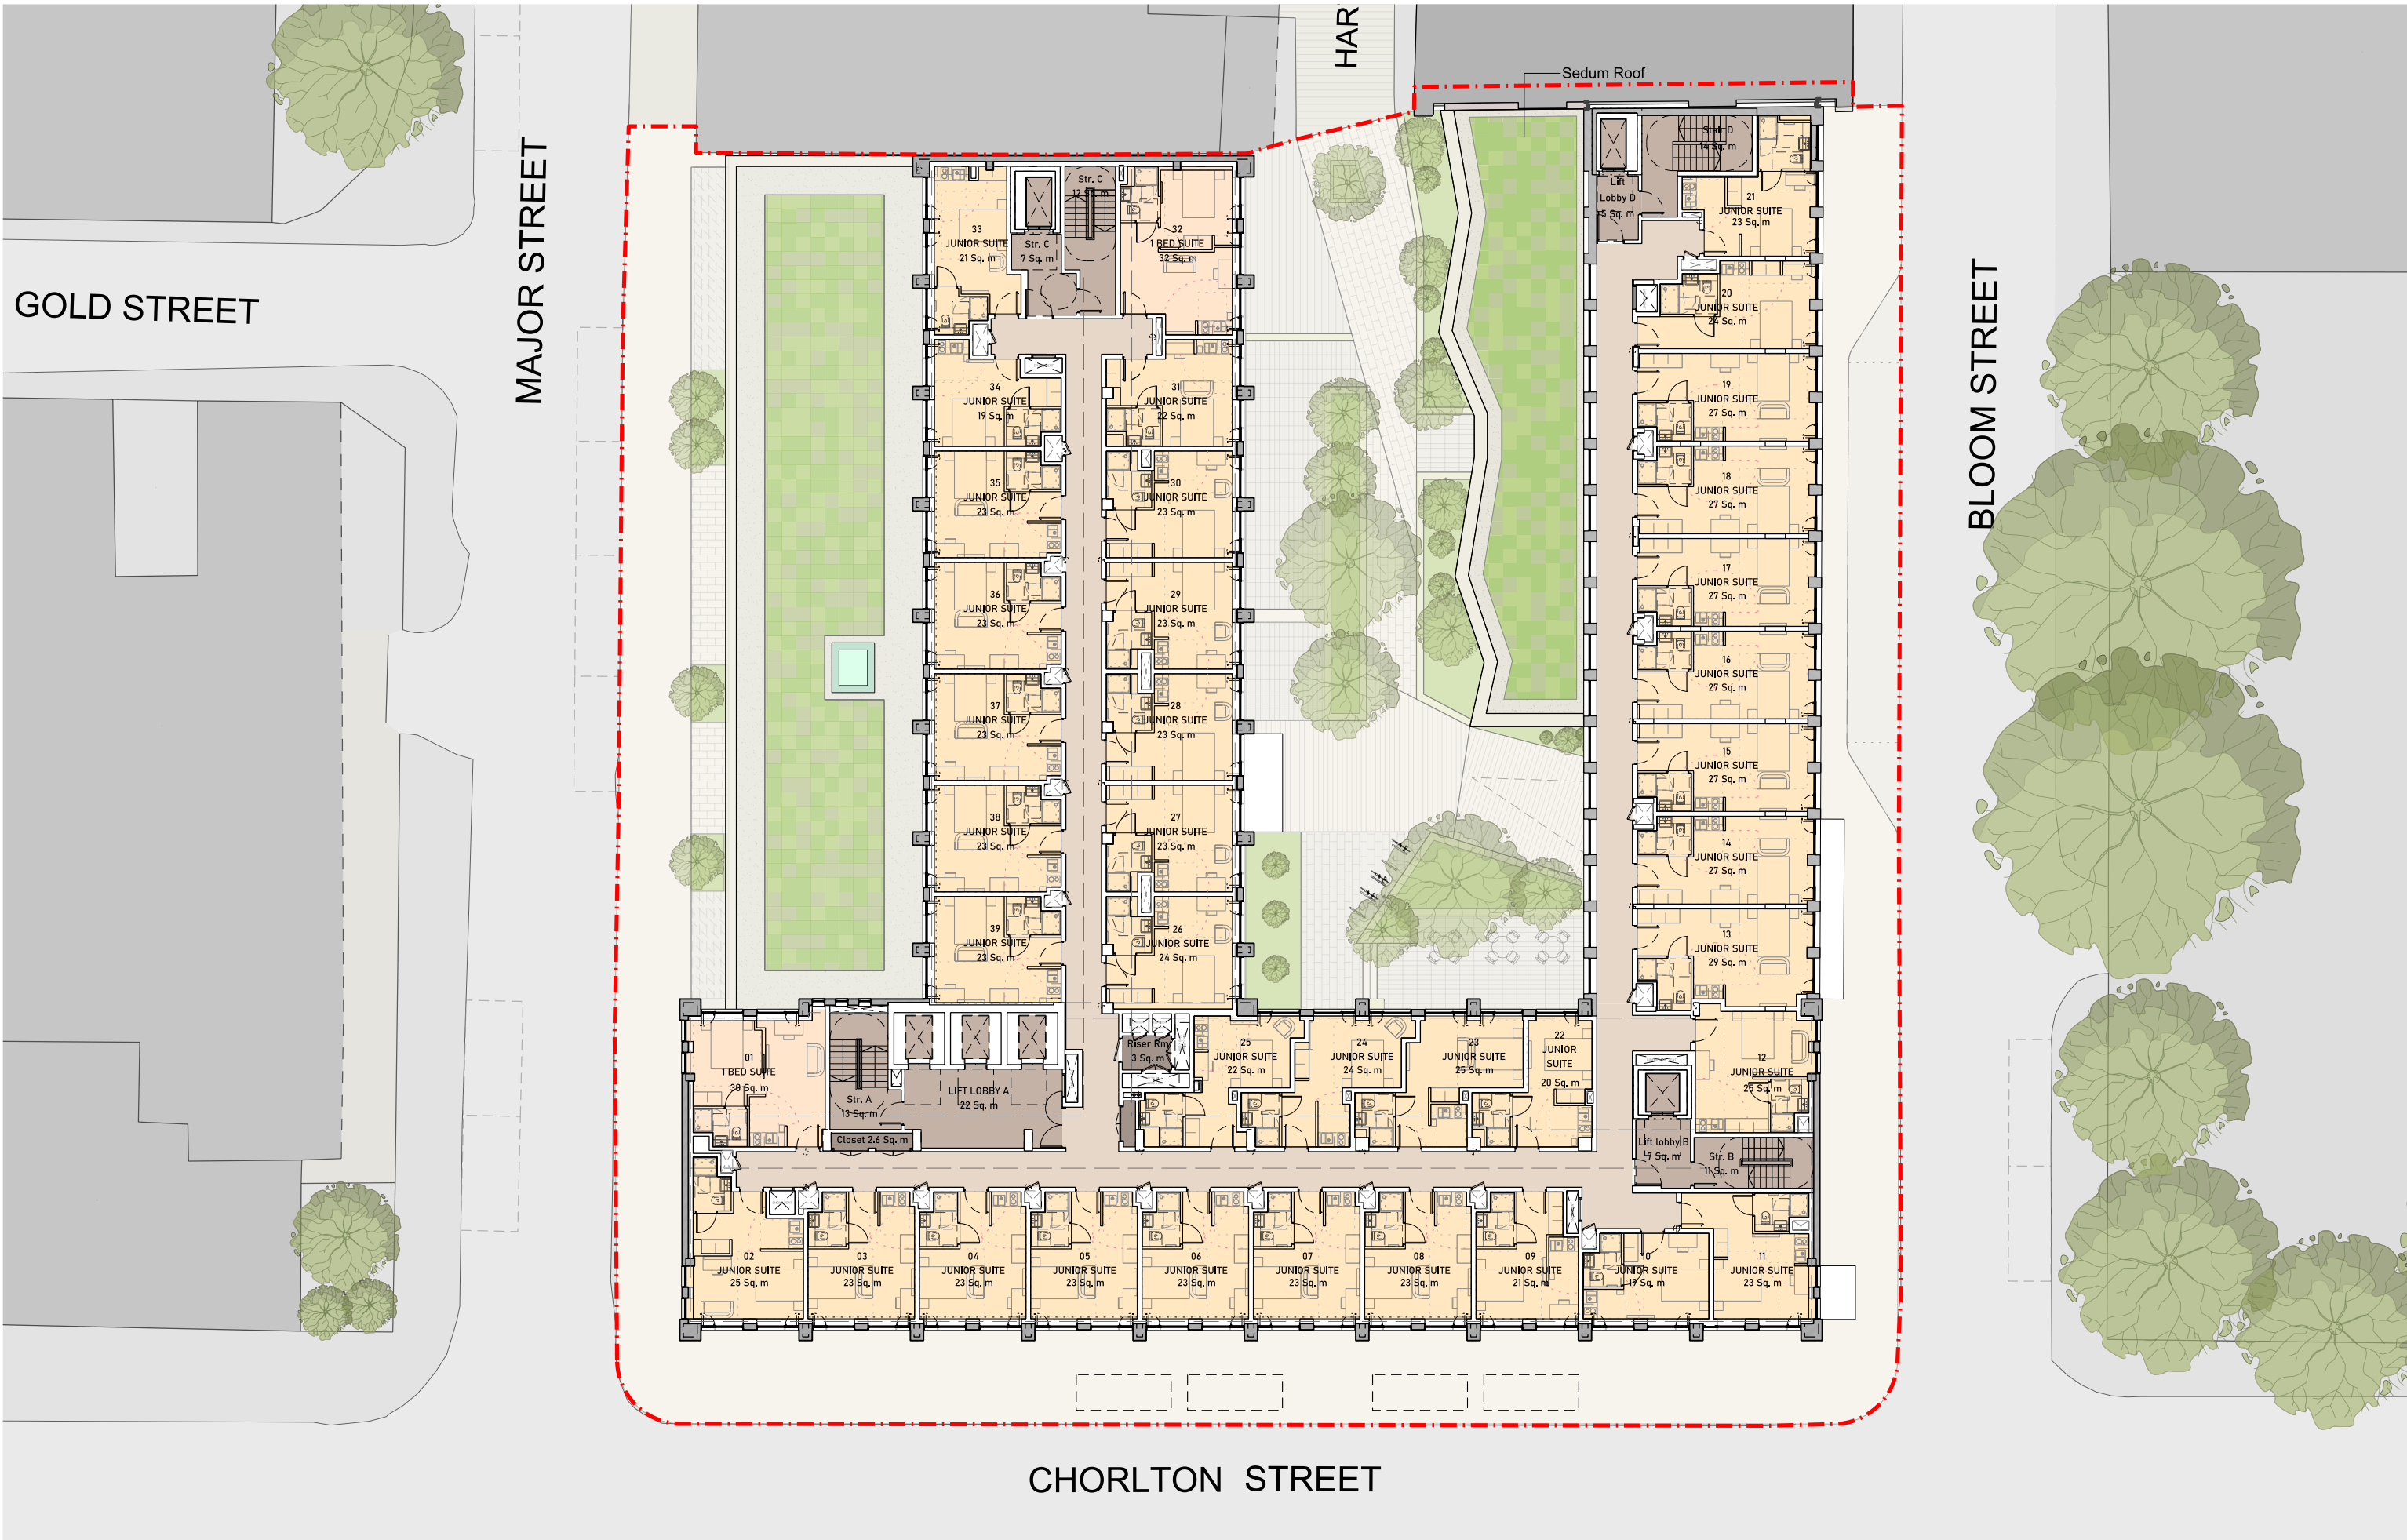

This drawing is copyright Do not scale off dimensions. All dimensions to be checked on site by contractor. Contractor to report any dimensional discrepancies, errors or omissions prior to commencing on site.	NOTE:	NORTH 	<table><tr><th>Rev</th><th>Date</th><th>Description</th></tr><tr><td>P01</td><td>28-05-2025</td><td>Planning Submission</td></tr><tr><td>P02</td><td>07-07-2025</td><td>Planning Submission</td></tr><tr><td> </td><td> </td><td> </td></tr><tr><td> </td><td> </td><td> </td></tr><tr><td> </td><td> </td><td> </td></tr><tr><td> </td><td> </td><td> </td></tr><tr><td> </td><td> </td><td> </td></tr><tr><td> </td><td> </td><td> </td></tr><tr><td> </td><td> </td><td> </td></tr><tr><td> </td><td> </td><td> </td></tr></table>	Rev	Date	Description	P01	28-05-2025	Planning Submission	P02	07-07-2025	Planning Submission																									<table><tr><td colspan="2">Project Title Joyce, 17 Chorlton Street, Manchester</td></tr><tr><td>Status PLANNING</td><td>Revision P02</td></tr></table>	Project Title Joyce, 17 Chorlton Street, Manchester		Status PLANNING	Revision P02	<table><tr><td colspan="2">Drawing Title General Arrangement Proposed Plan Level 02 - 03 (Typical Level)</td></tr><tr><td>Job No 10531</td><td>Scale 1:250 @ A3</td></tr><tr><td>Drawing No 10531-SHA-ZZ-A-B5D9-G200-PL-02-001</td><td>Revision P02</td></tr></table>	Drawing Title General Arrangement Proposed Plan Level 02 - 03 (Typical Level)		Job No 10531	Scale 1:250 @ A3	Drawing No 10531-SHA-ZZ-A-B5D9-G200-PL-02-001	Revision P02	 MANCHESTER Riverside, 4 Commercial St Manchester M15 4RQ +44 (0)161 835 2345 www.simpsonhaugh.com LONDON 5-8 Roberts Place London EC1R 0BB +44 (0)20 7549 4000 mail@simpsonhaugh.com
Rev	Date	Description	
P01	28-05-2025	Planning Submission	
P02	07-07-2025	Planning Submission	
Project Title Joyce, 17 Chorlton Street, Manchester	
Status PLANNING	Revision P02	
Drawing Title General Arrangement Proposed Plan Level 02 - 03 (Typical Level)	
Job No 10531	Scale 1:250 @ A3	
Drawing No 10531-SHA-ZZ-A-B5D9-G200-PL-02-001	Revision P02	