

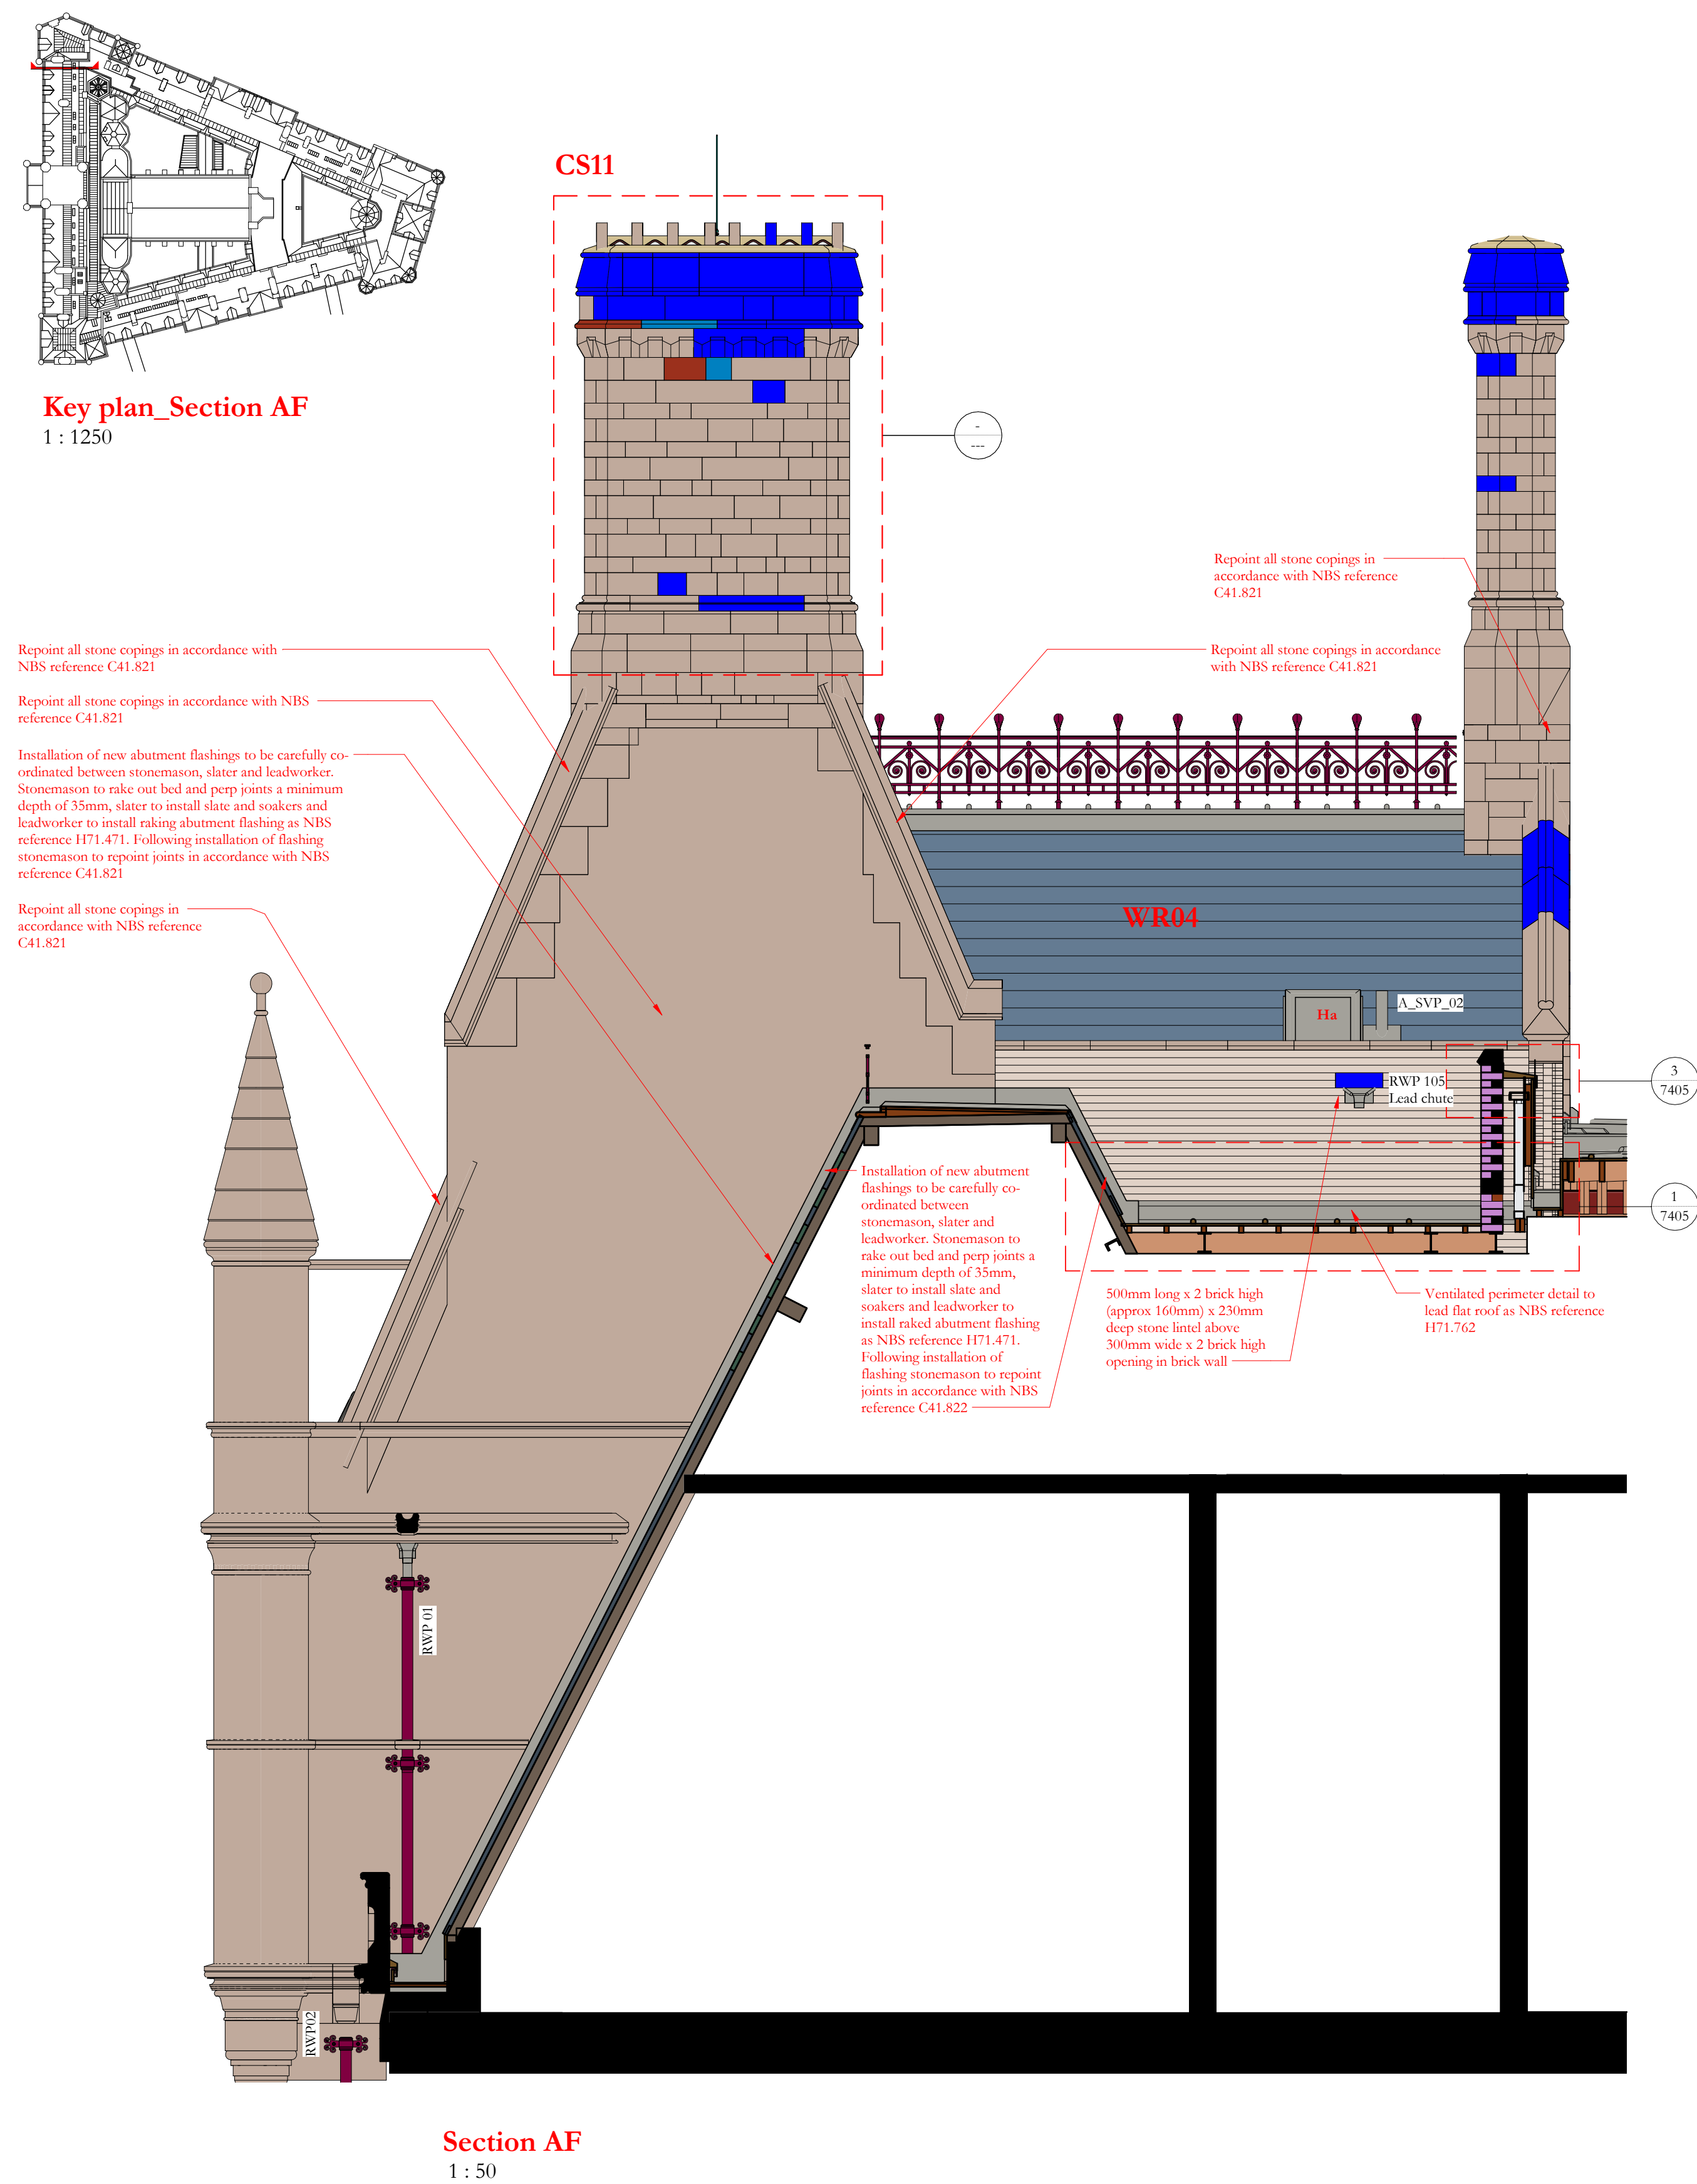


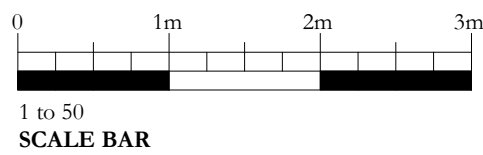

Revision 02 :
Details for gutter to roof slope WR04 added on section AE. Opening for lead overflow chute through brick wall for rainwater pipe 105 shown on section AF

Revision 01 :
Re-issued for construction no change

02	03/11/2023	GR	JRC	See note in revision cloud
01	06/04/2021	GR	TK	See note in revision cloud
-	15/01/2020	GR	TK	First Issue
ISSUE	DATE	APPROVED	DRAWN	DESCRIPTION

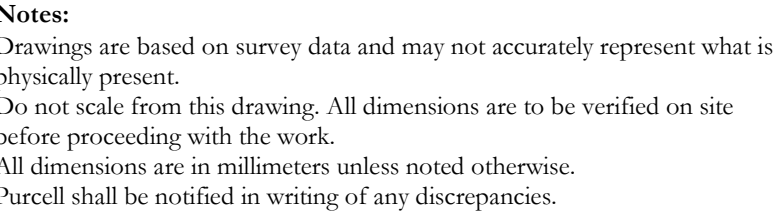

Project Office, Town Hall, MANCHESTER M60 2LJ
+44 (0) 7970 097 432
www.purcelluk.com

PROJECT STATUS	RIBA Stage 5
CLIENT	Manchester City Council
PROJECT	Our Town Hall
DRAWING TITLE	General Arrangement Roof Section AE and AF
SIZE & SCALE	A1: As indicated
DRAWING STATUS	S4 - Construction

JOB NUMBER **236959**

DRAWING NO. _____ REV _____

OTH-PUR-TH-RF-DWG-A-4375 02

© PURCELL, 2019. PURCELL, ® IS THE TRADING NAME OF PURCELL ARCHITECTURE LTD.

03/11/2023 11:16:50