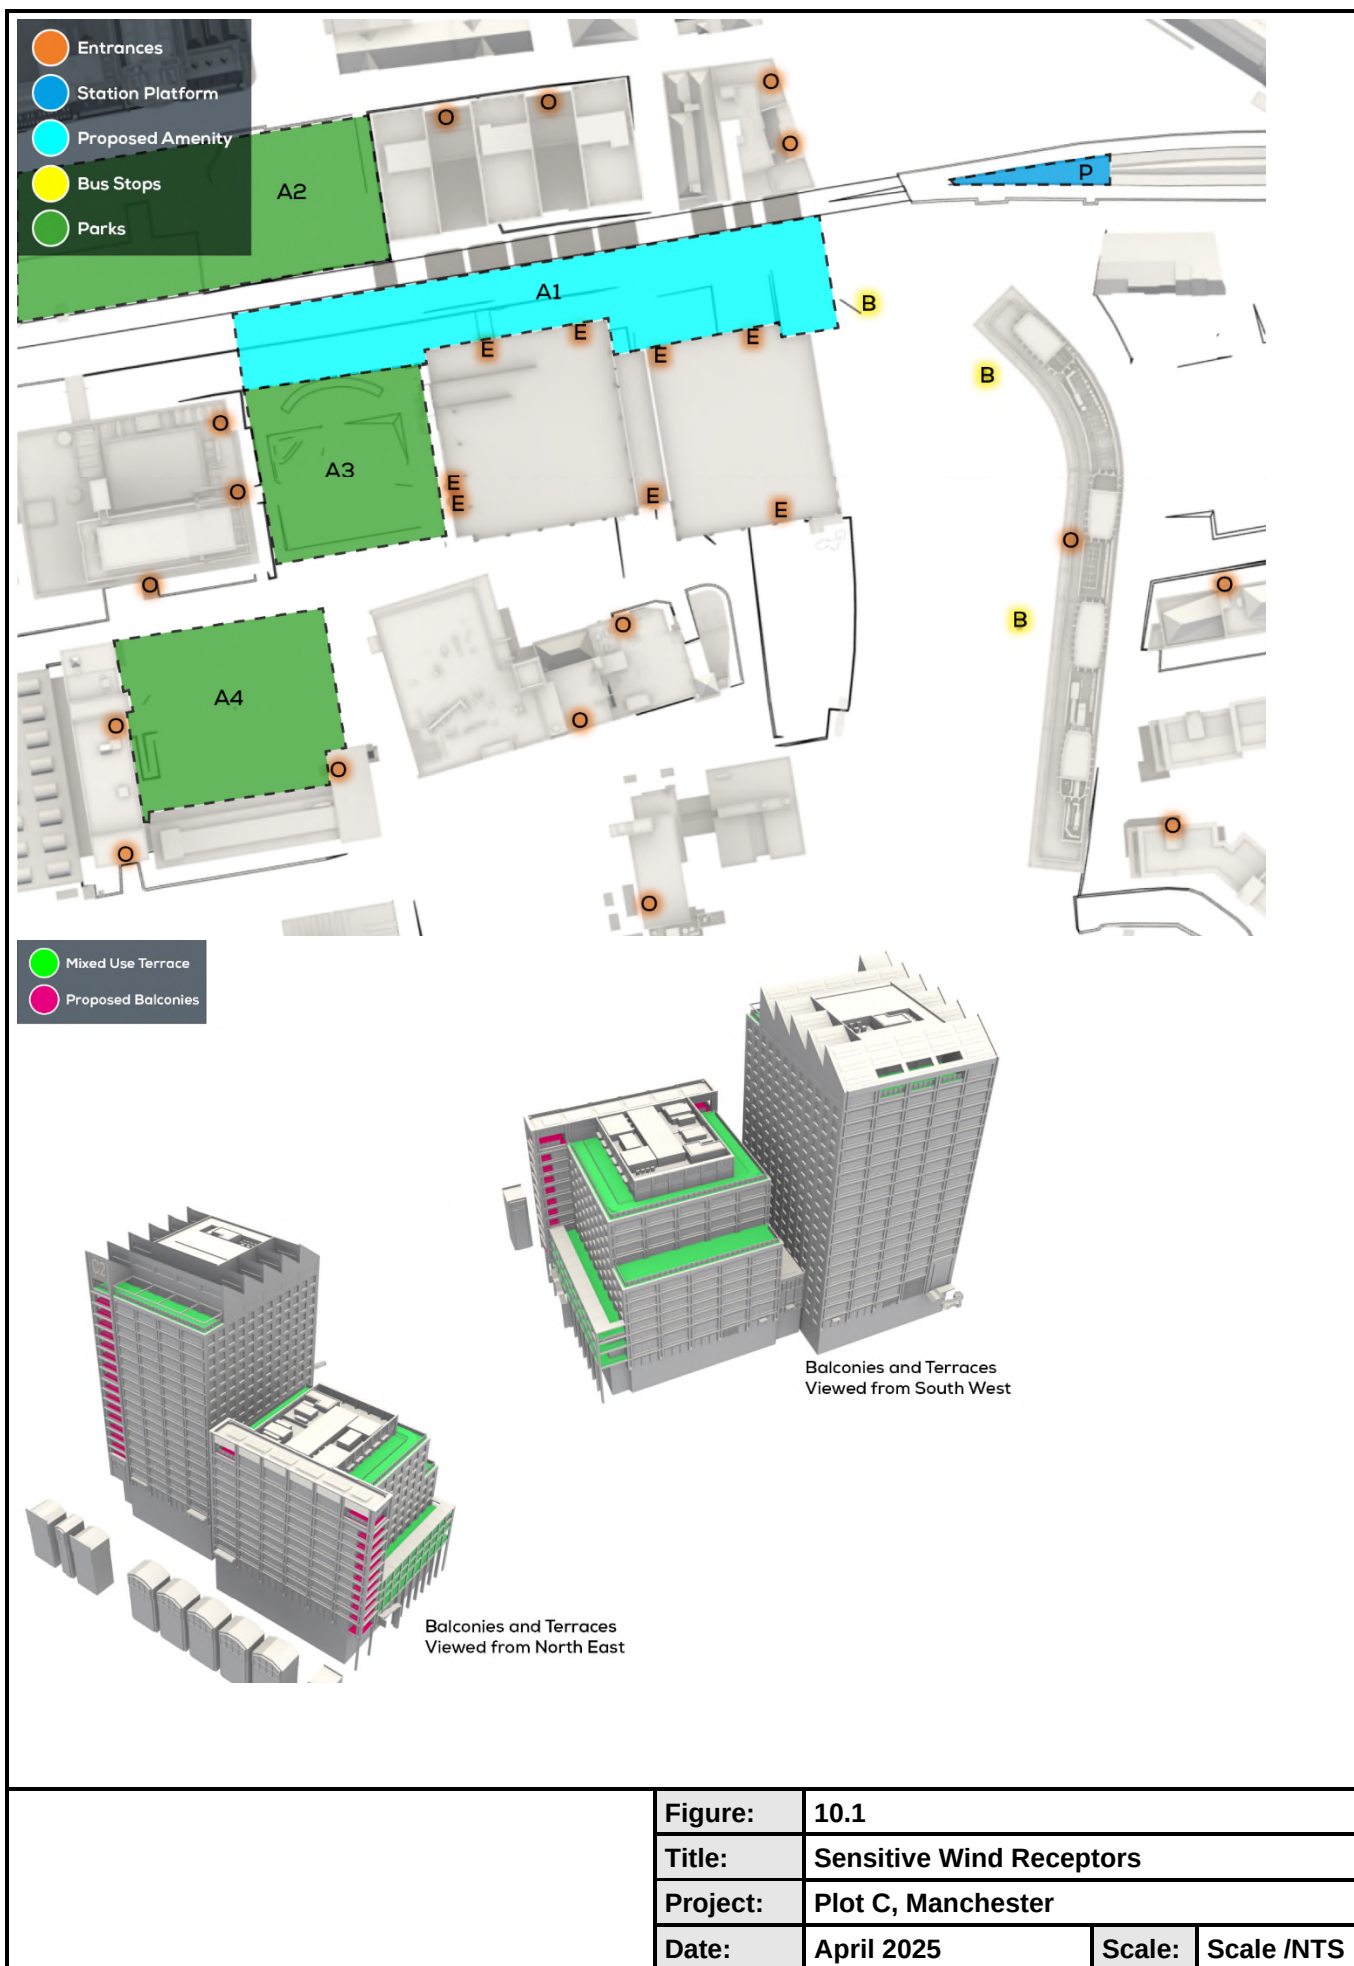




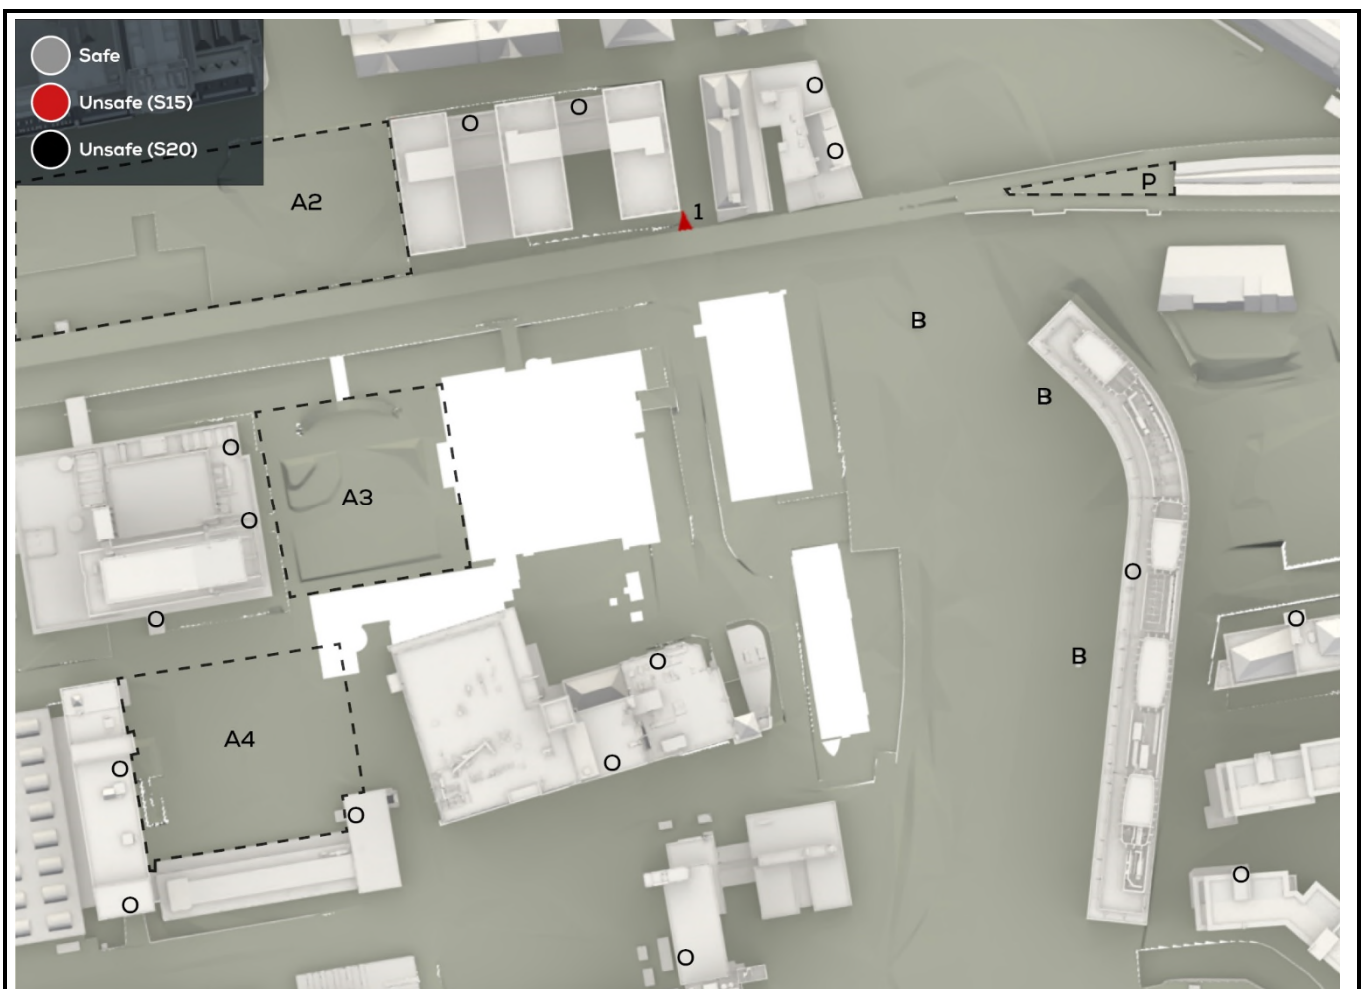


	Figure:	10.2		
	Title:	Strong Winds at Ground Level, Sc. 1		
	Project:	Plot C, Manchester		
	Date:	April 2025	Scale:	Scale /NTS

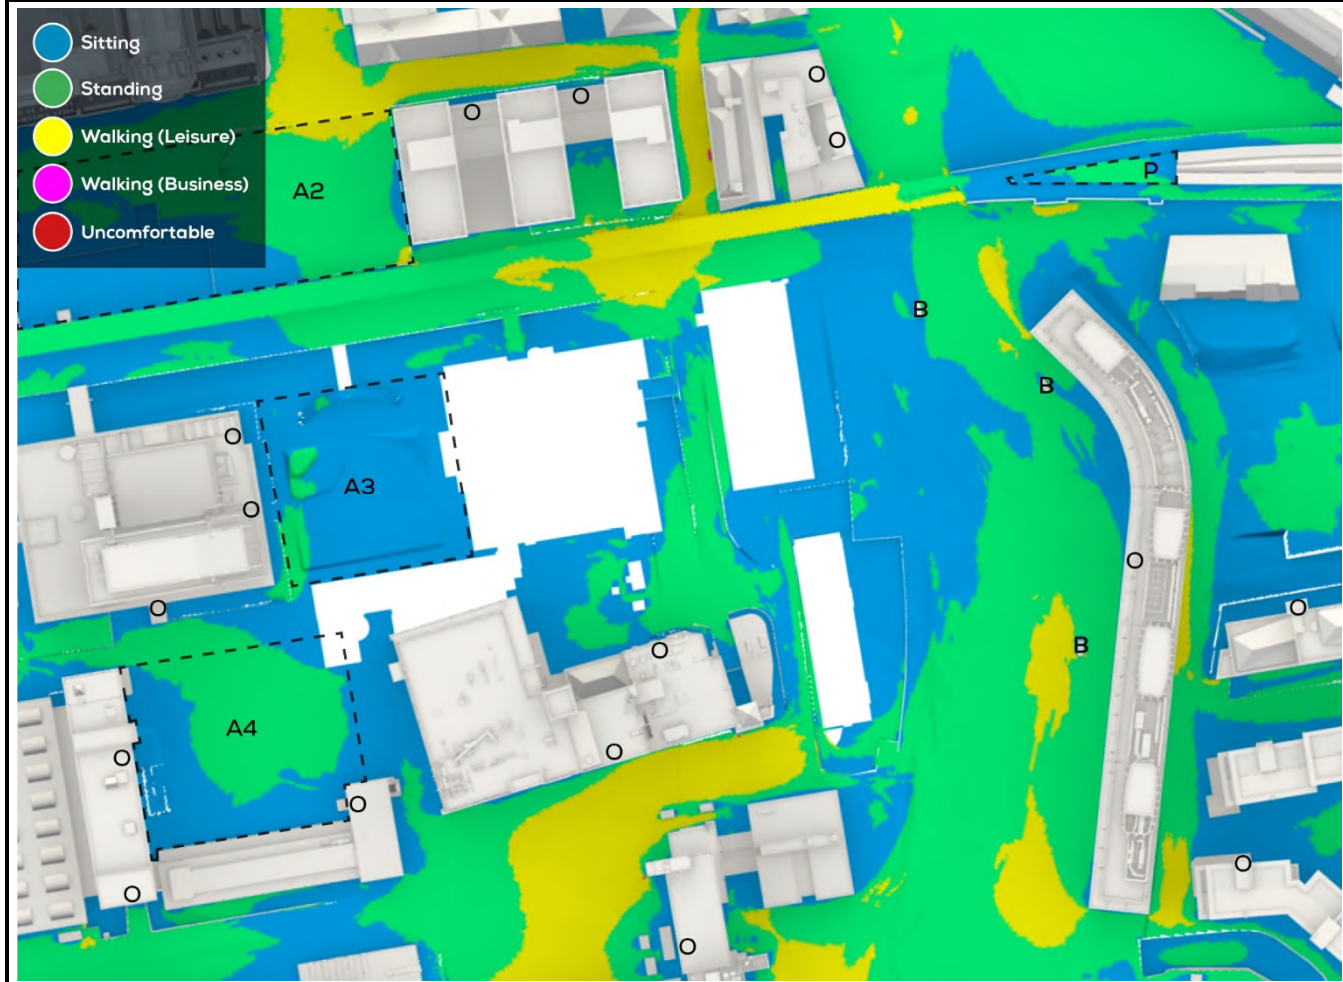


	Figure:	10.3		
	Title:	Winter Comfort at Ground Level, Sc. 1		
	Project:	Plot C, Manchester		
	Date:	April 2025	Scale:	Scale /NTS

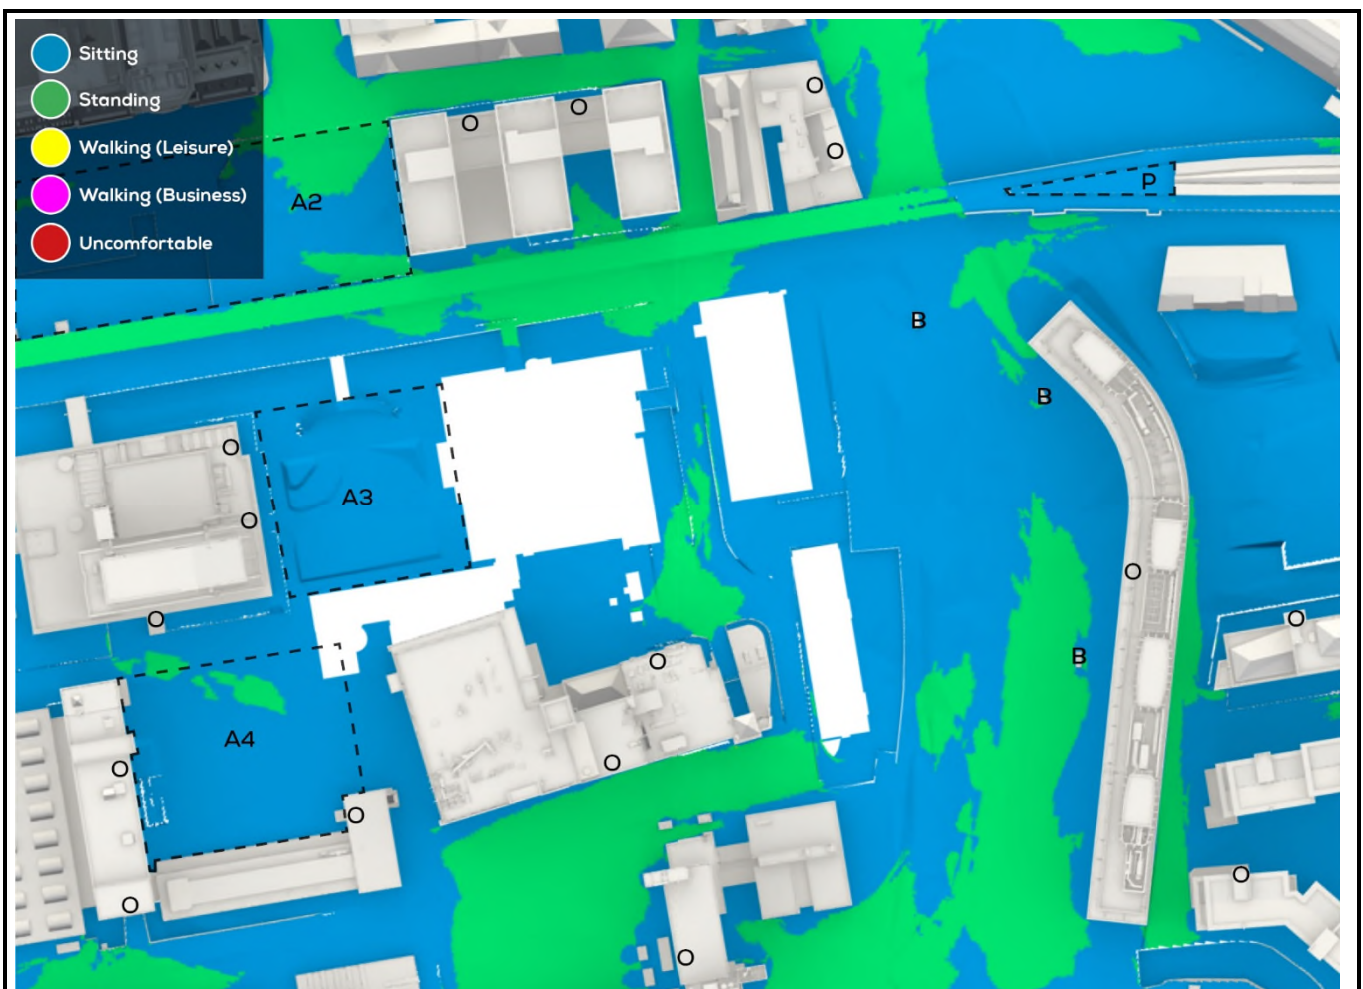


Figure:	10.4		
Title:	Summer Comfort at Ground Level, Sc. 1		
Project:	Plot C, Manchester		
Date:	April 2025	Scale:	Scale /NTS



	Figure:	10.5		
	Title:	Strong Winds at Ground Level, Sc. 2		
	Project:	Plot C, Manchester		
	Date:	April 2025	Scale:	Scale /NTS

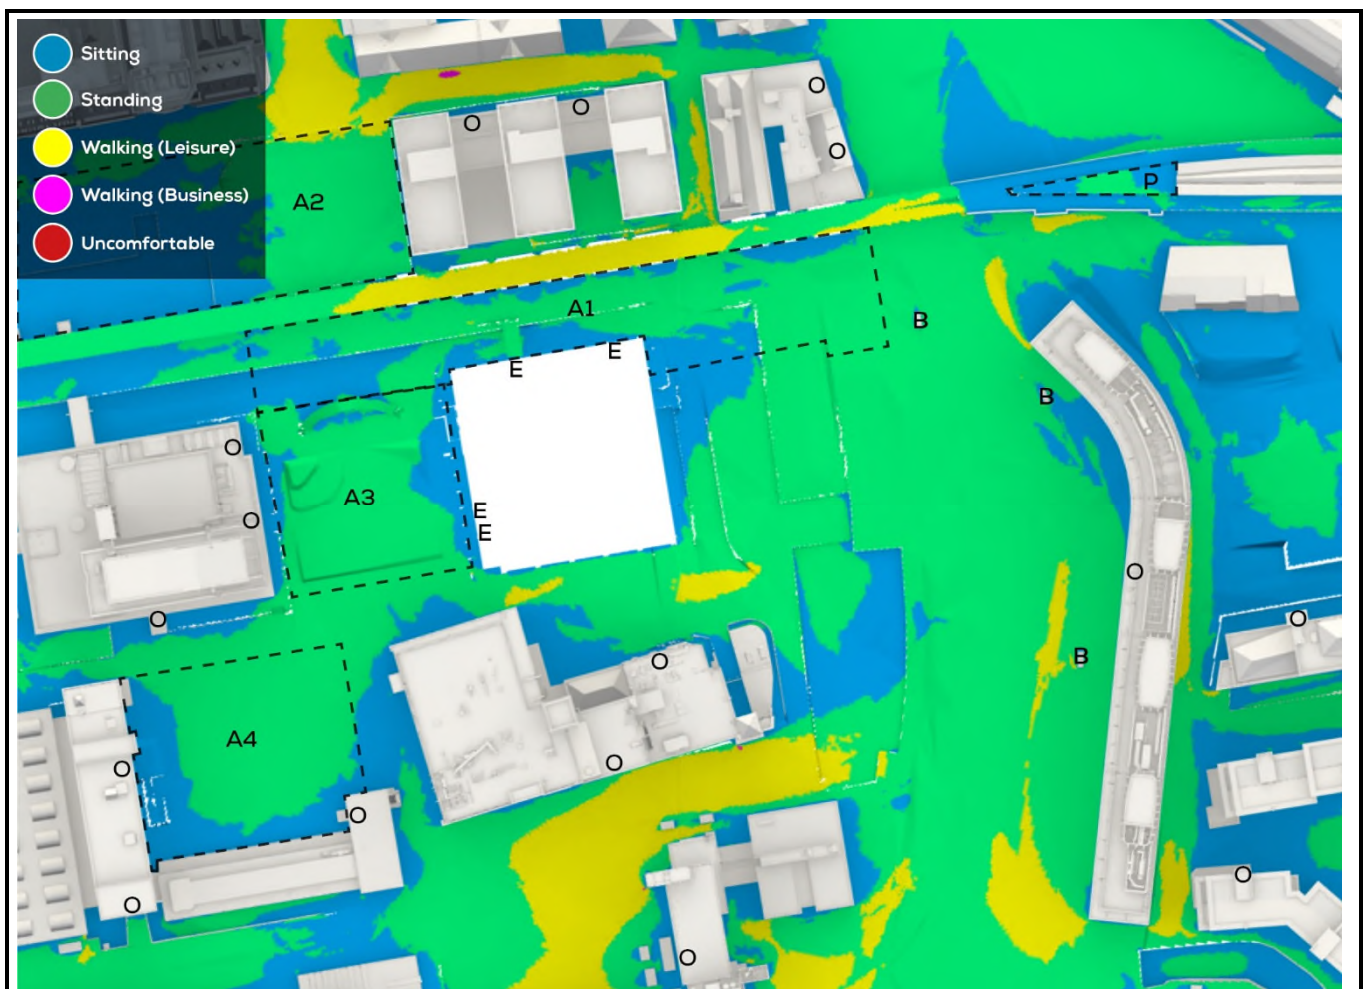


	Figure:	10.6		
	Title:	Winter Comfort at Ground Level, Sc. 2		
	Project:	Plot C, Manchester		
	Date:	April 2025	Scale:	Scale /NTS


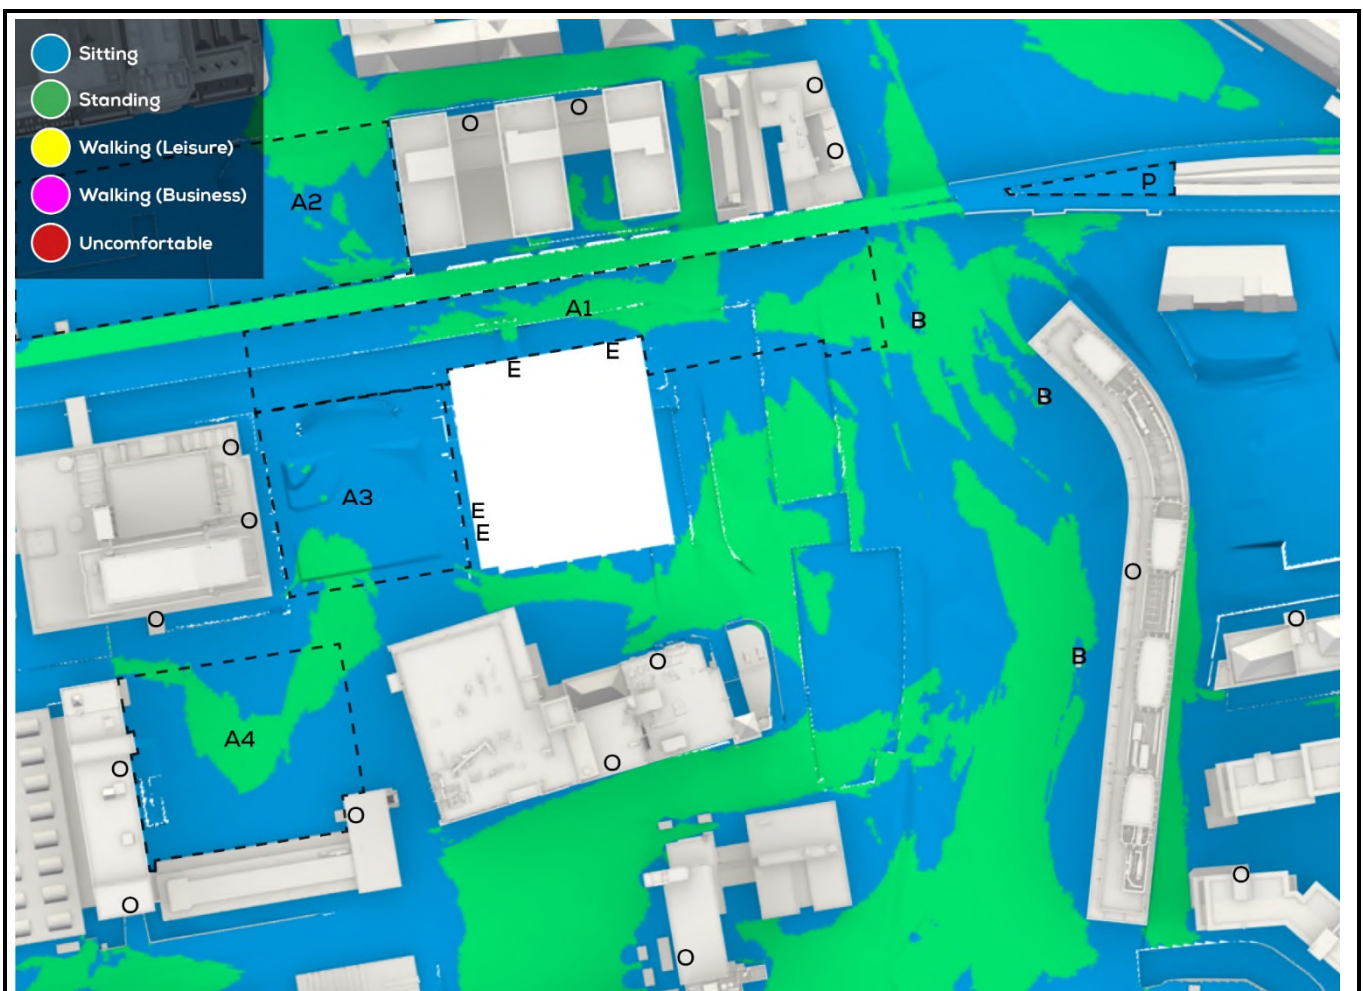


	Figure:	10.7		
	Title:	Summer Comfort at Ground Level, Sc. 2		
	Project:	Plot C, Manchester		
	Date:	April 2025	Scale:	Scale /NTS


Safe

Unsafe (S15)

Unsafe (S20)

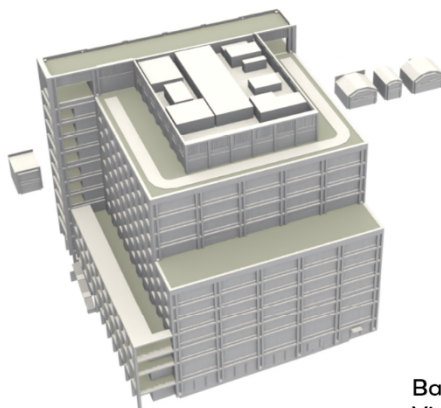



Balconies and Terraces
Viewed from South West

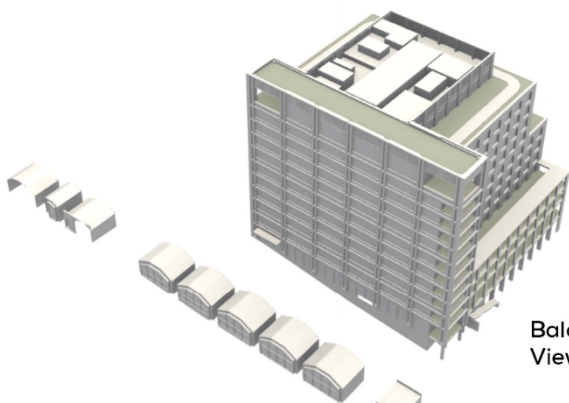

Balconies and Terraces
Viewed from North East

Figure:	10.8		
Title:	Strong Winds at Elevated Levels, Sc. 2		
Project:	Plot C, Manchester		
Date:	April 2025	Scale:	Scale /NTS

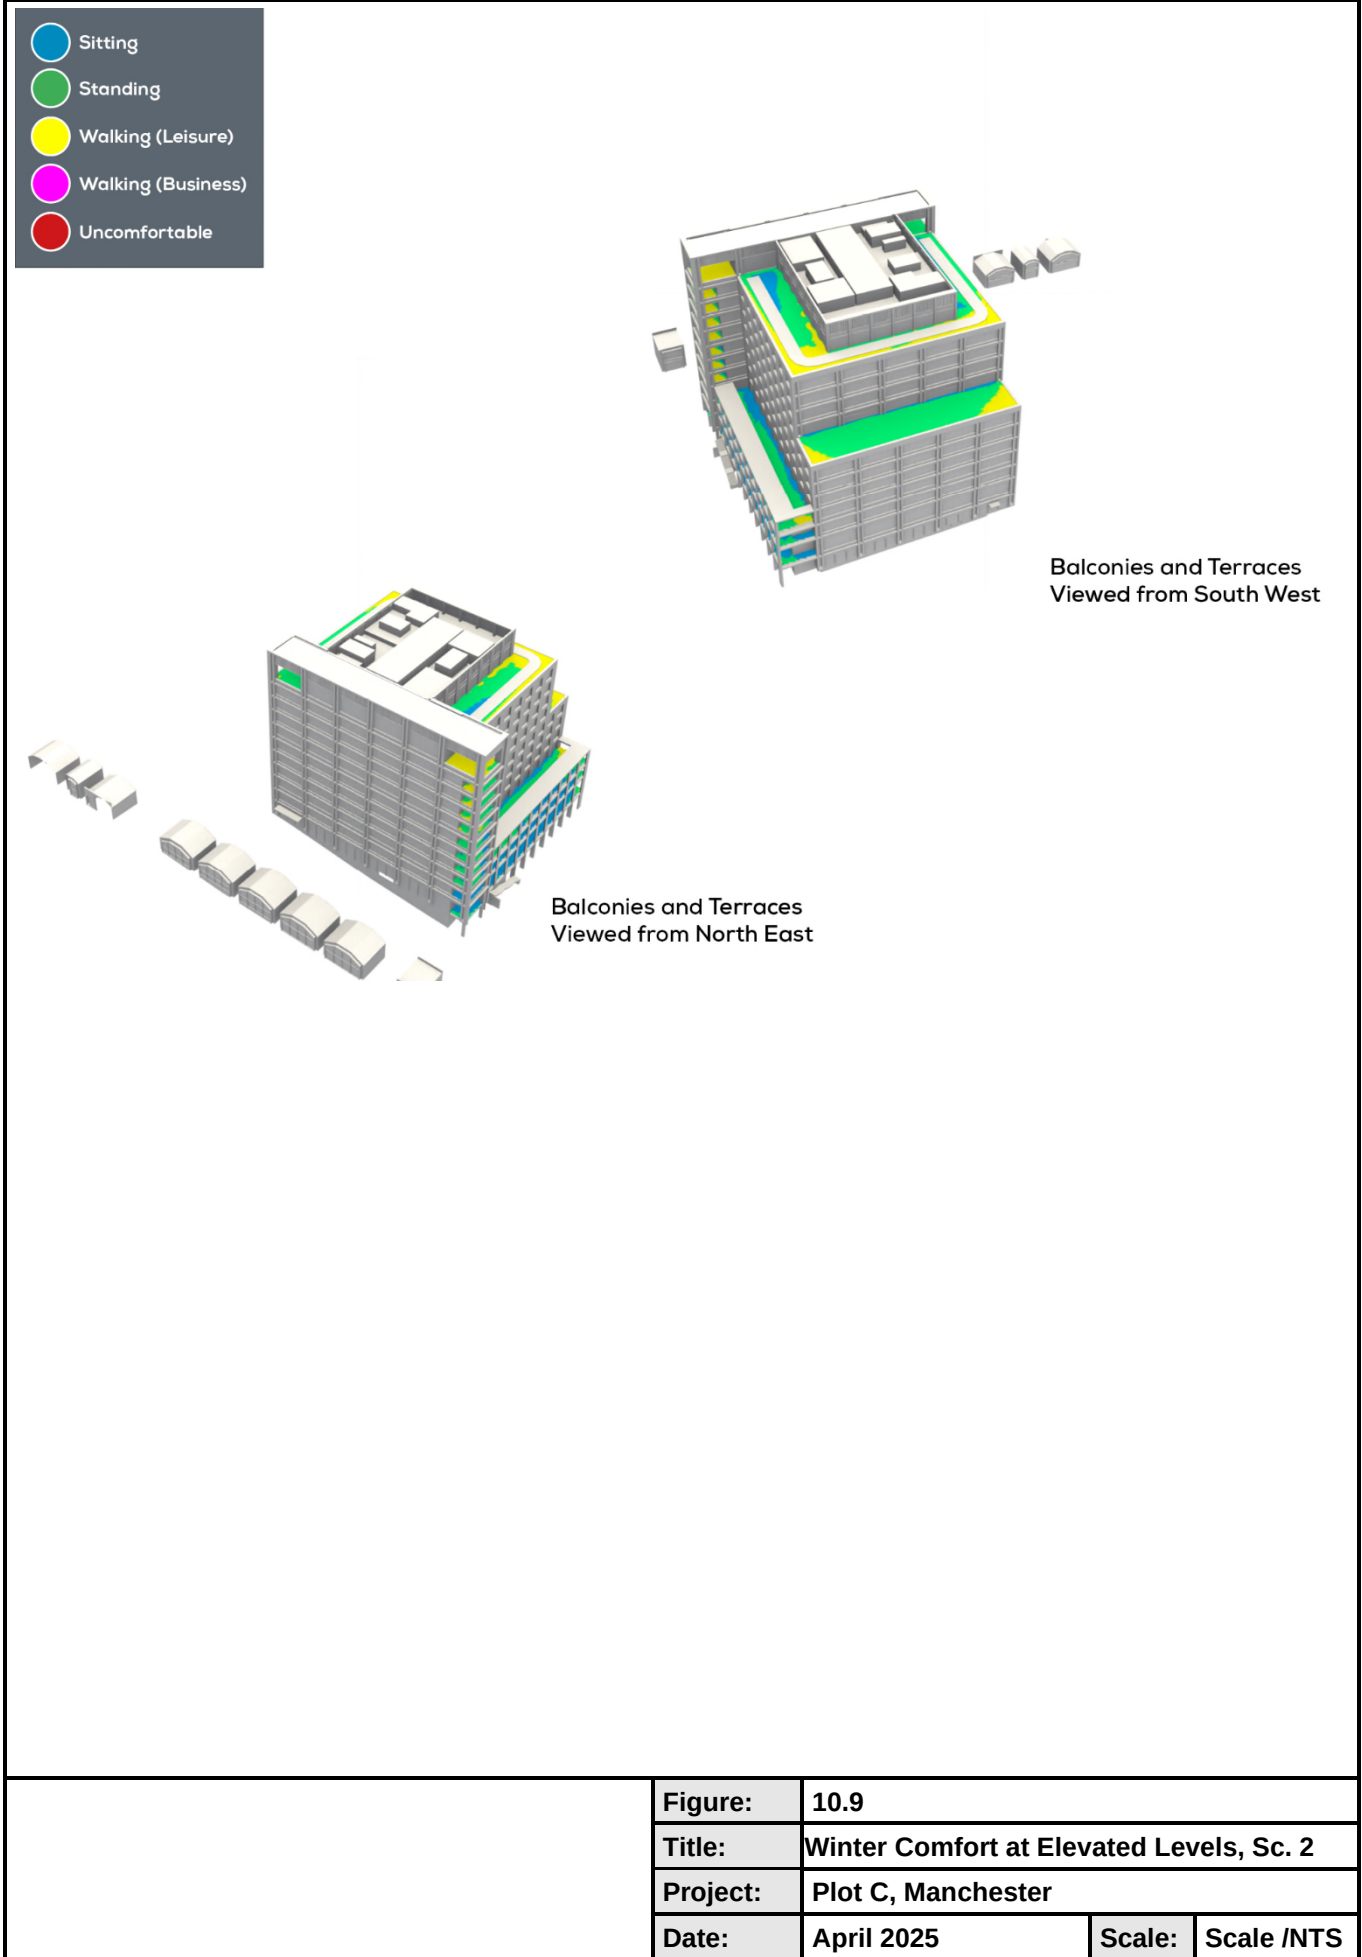

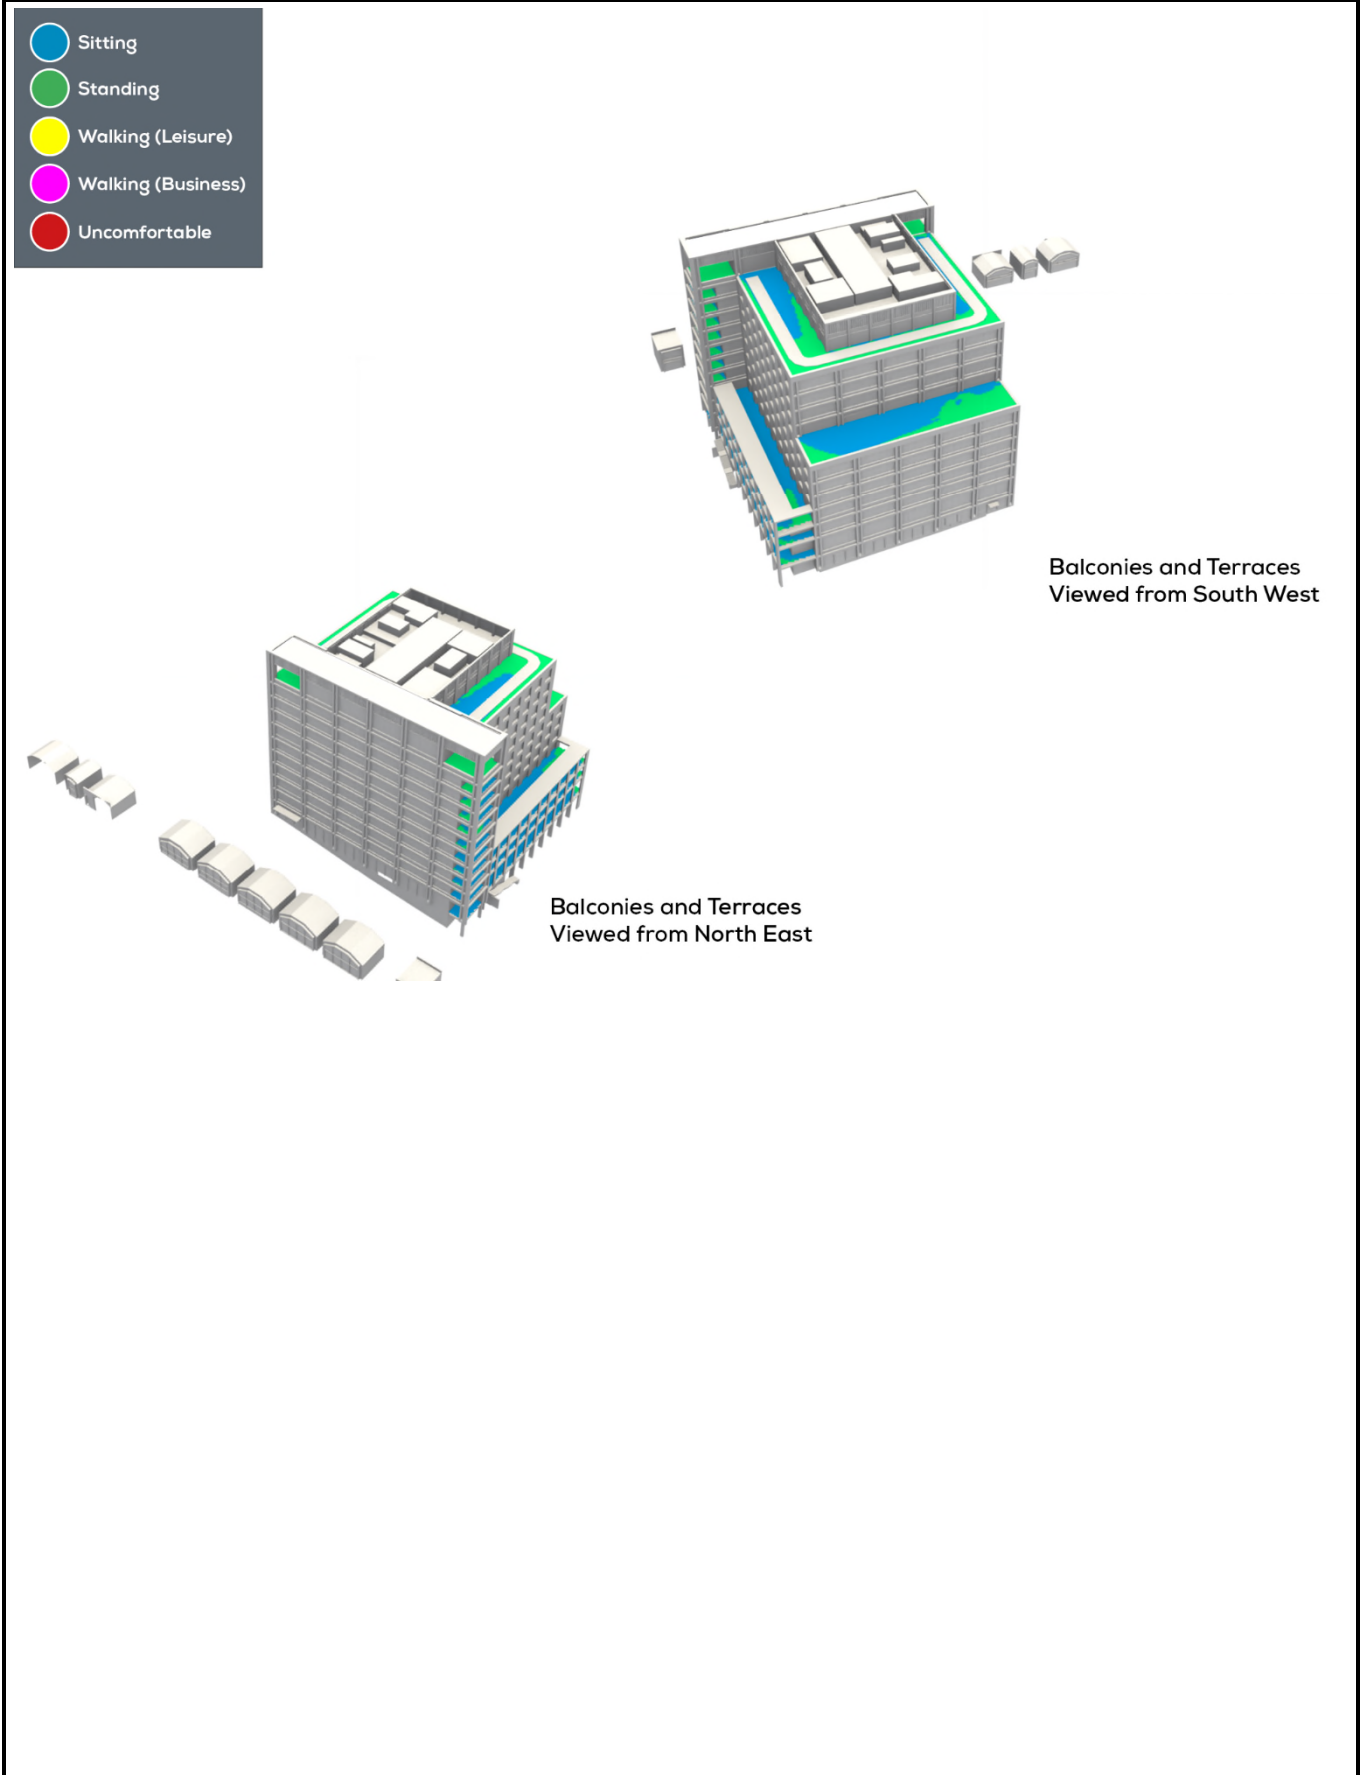

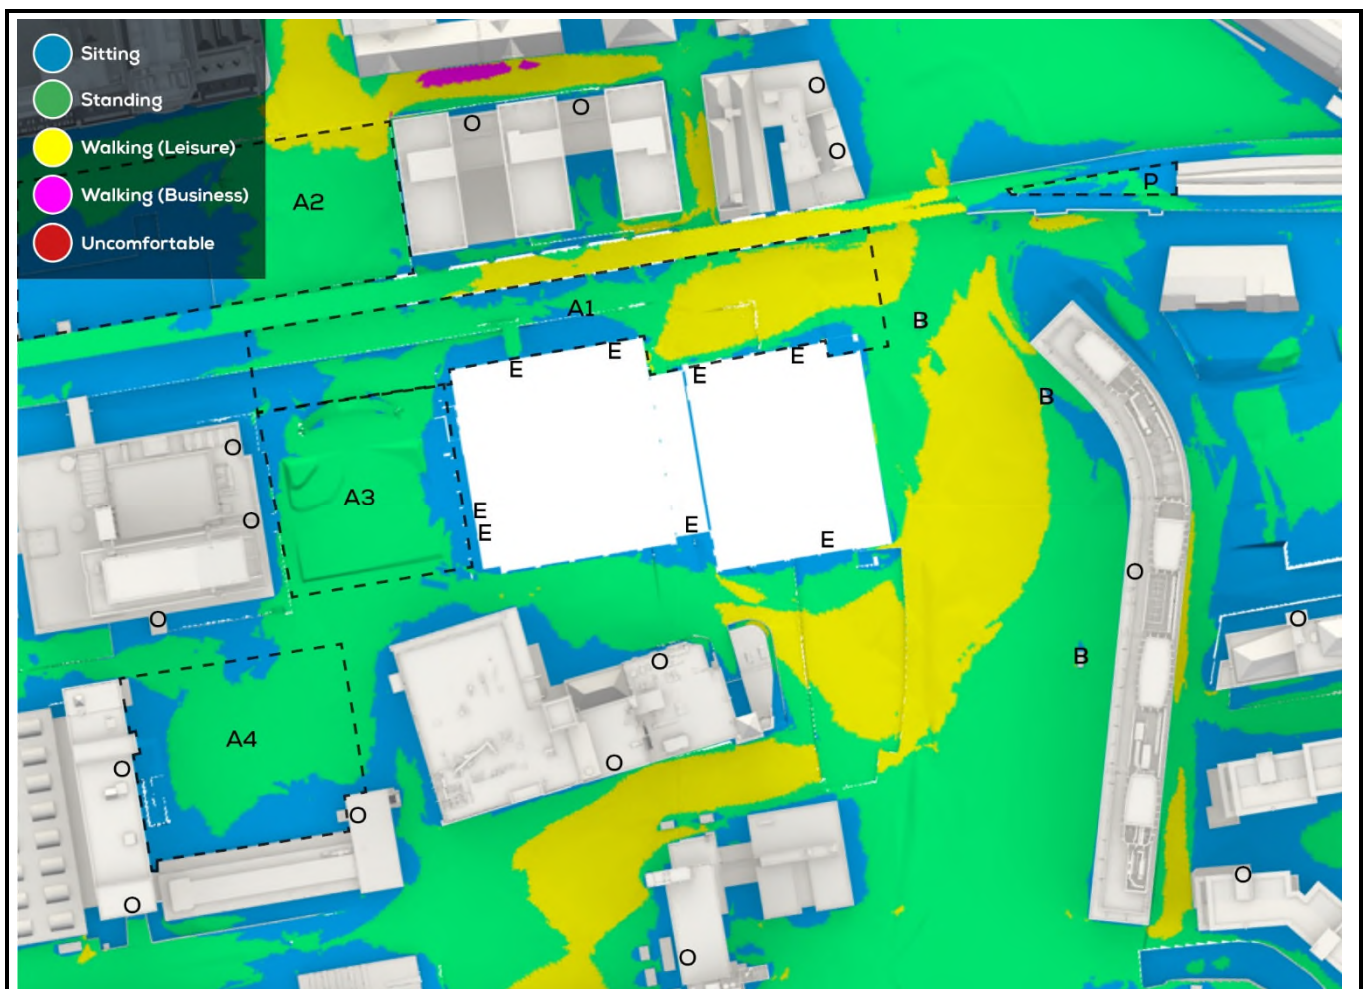


Figure:	10.12		
Title:	Winter Comfort at Ground Level, Sc. 5		
Project:	Plot C, Manchester		
Date:	April 2025	Scale:	Scale /NTS

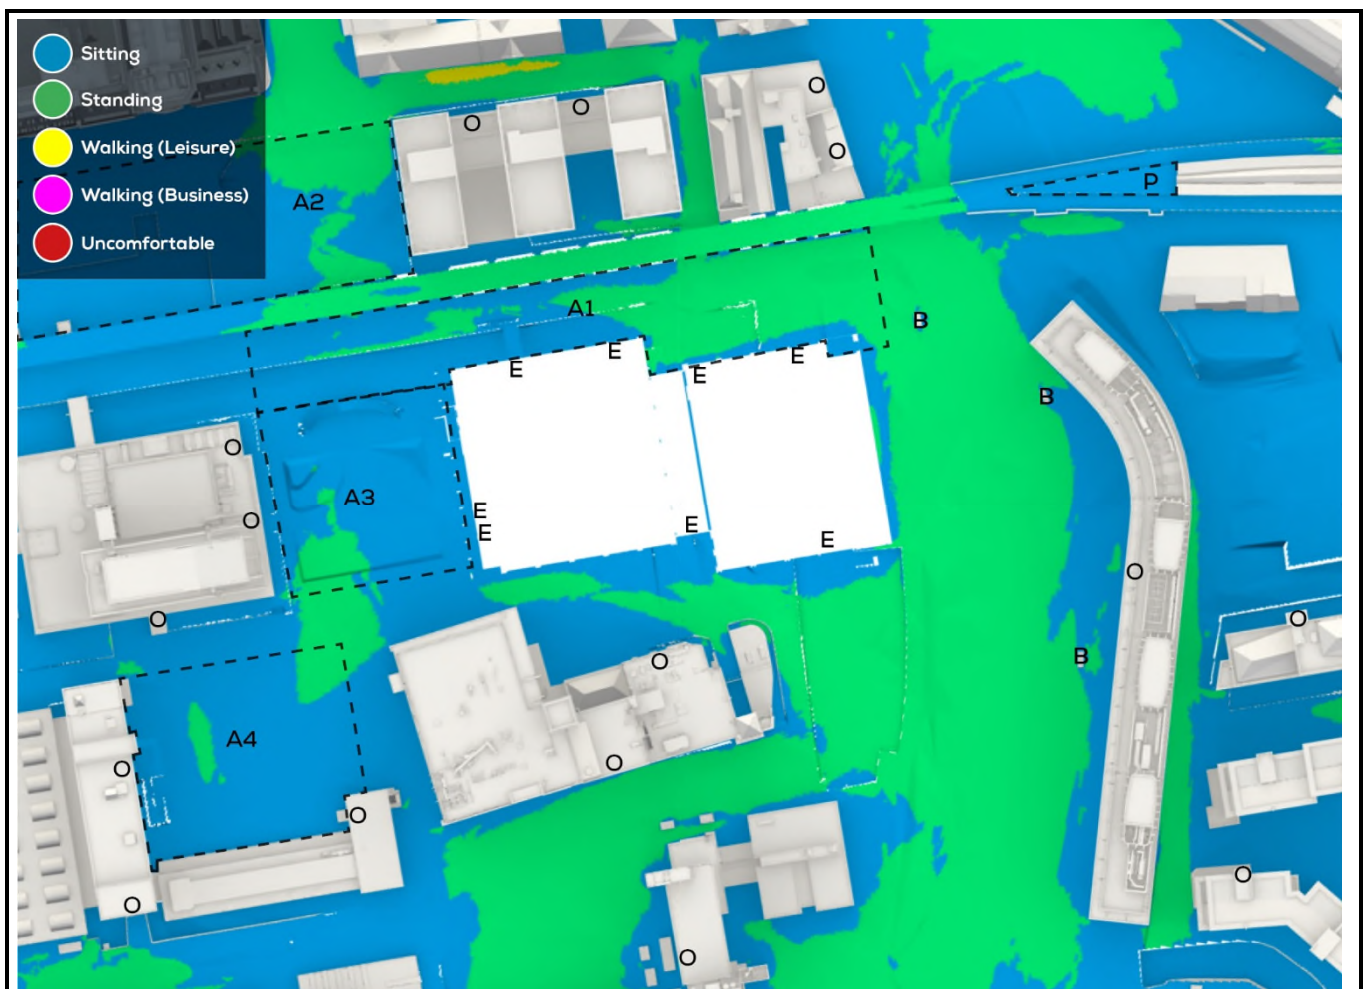


	Figure:	10.13		
	Title:	Summer Comfort at Ground Level, Sc. 5		
	Project:	Plot C, Manchester		
	Date:	April 2025	Scale:	Scale /NTS

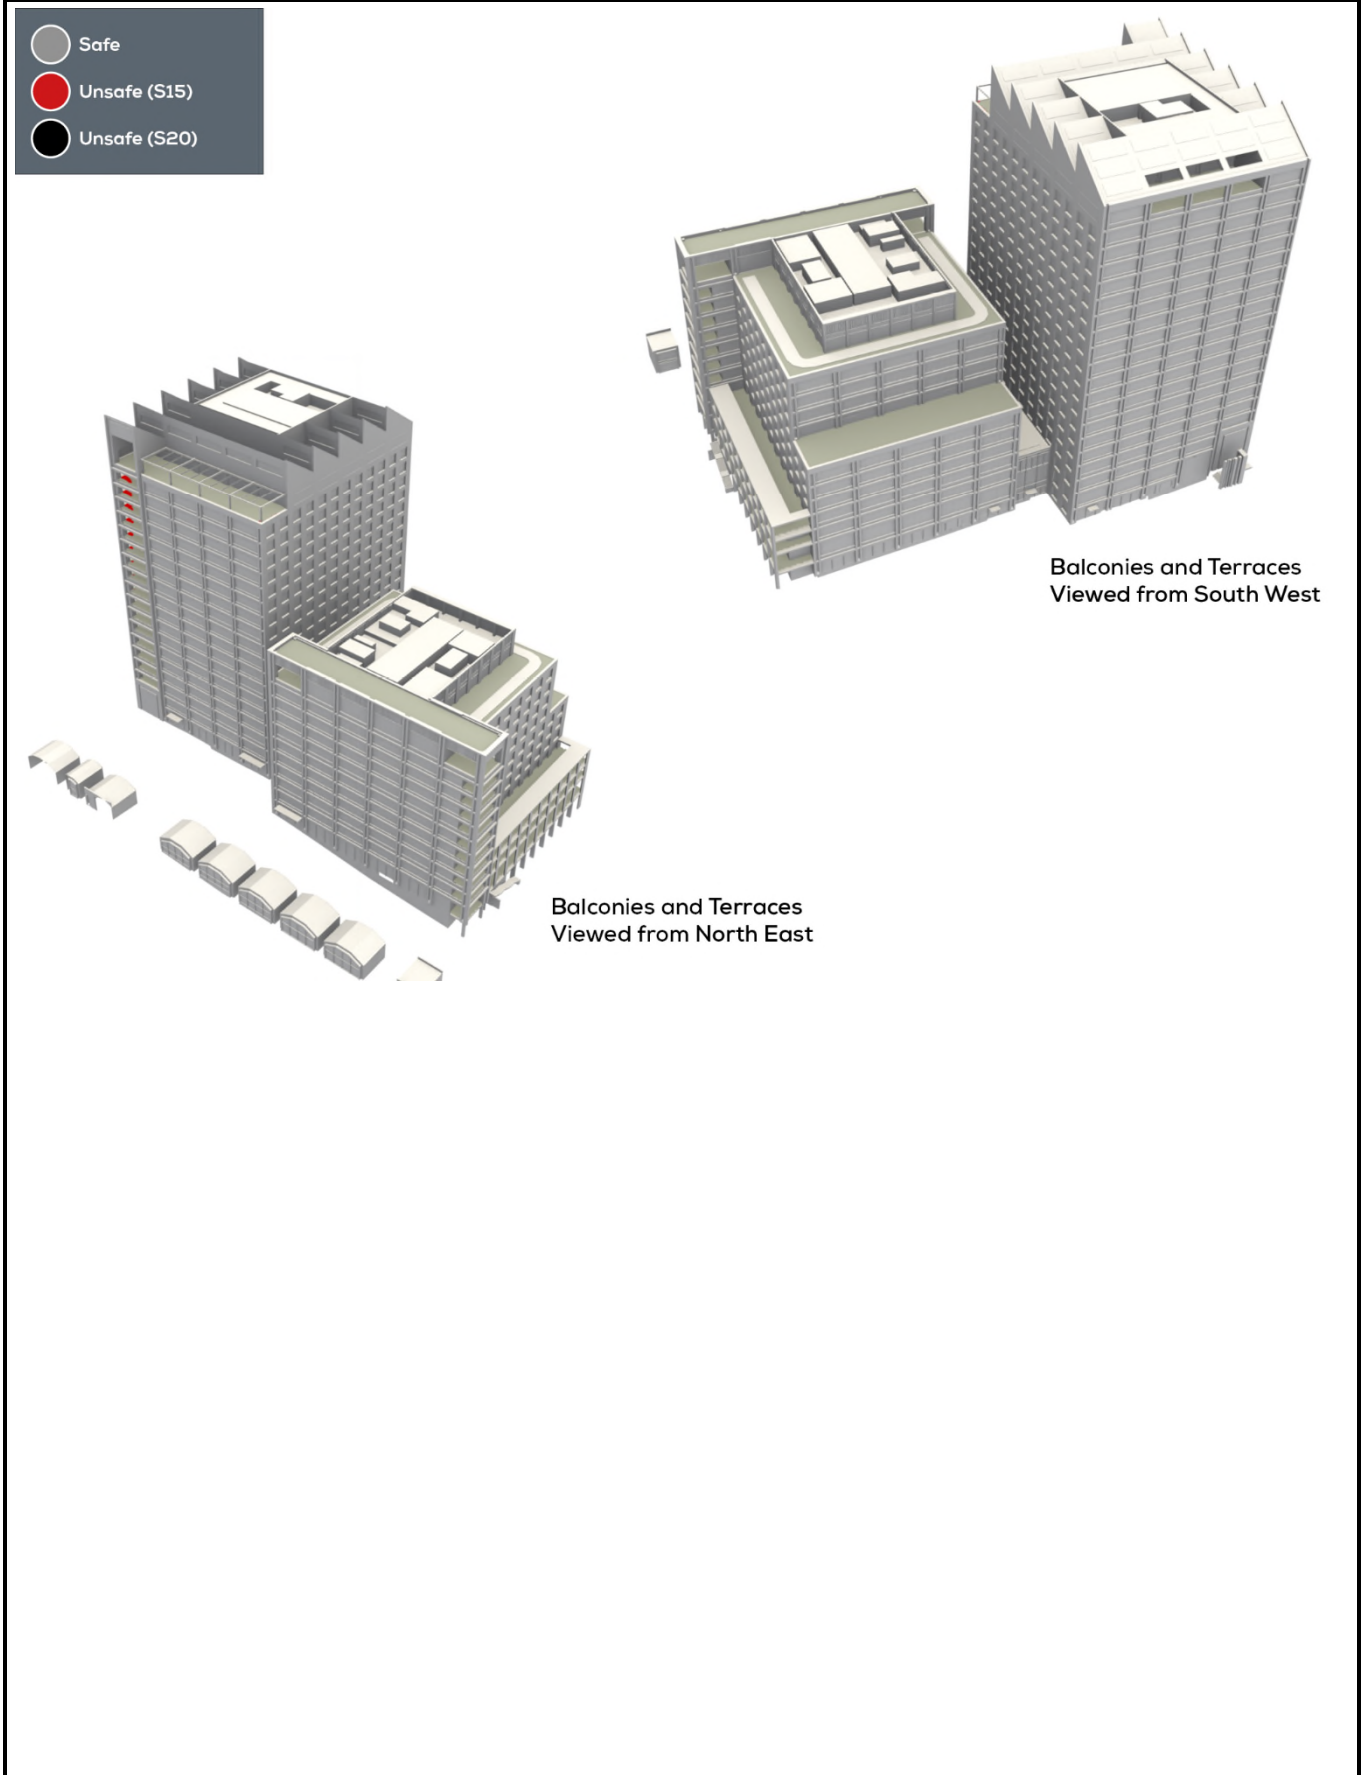


	Figure:	10.14		
	Title:	Strong Winds at Elevated Levels, Sc. 5		
	Project:	Plot C, Manchester		
	Date:	April 2025	Scale:	Scale /NTS

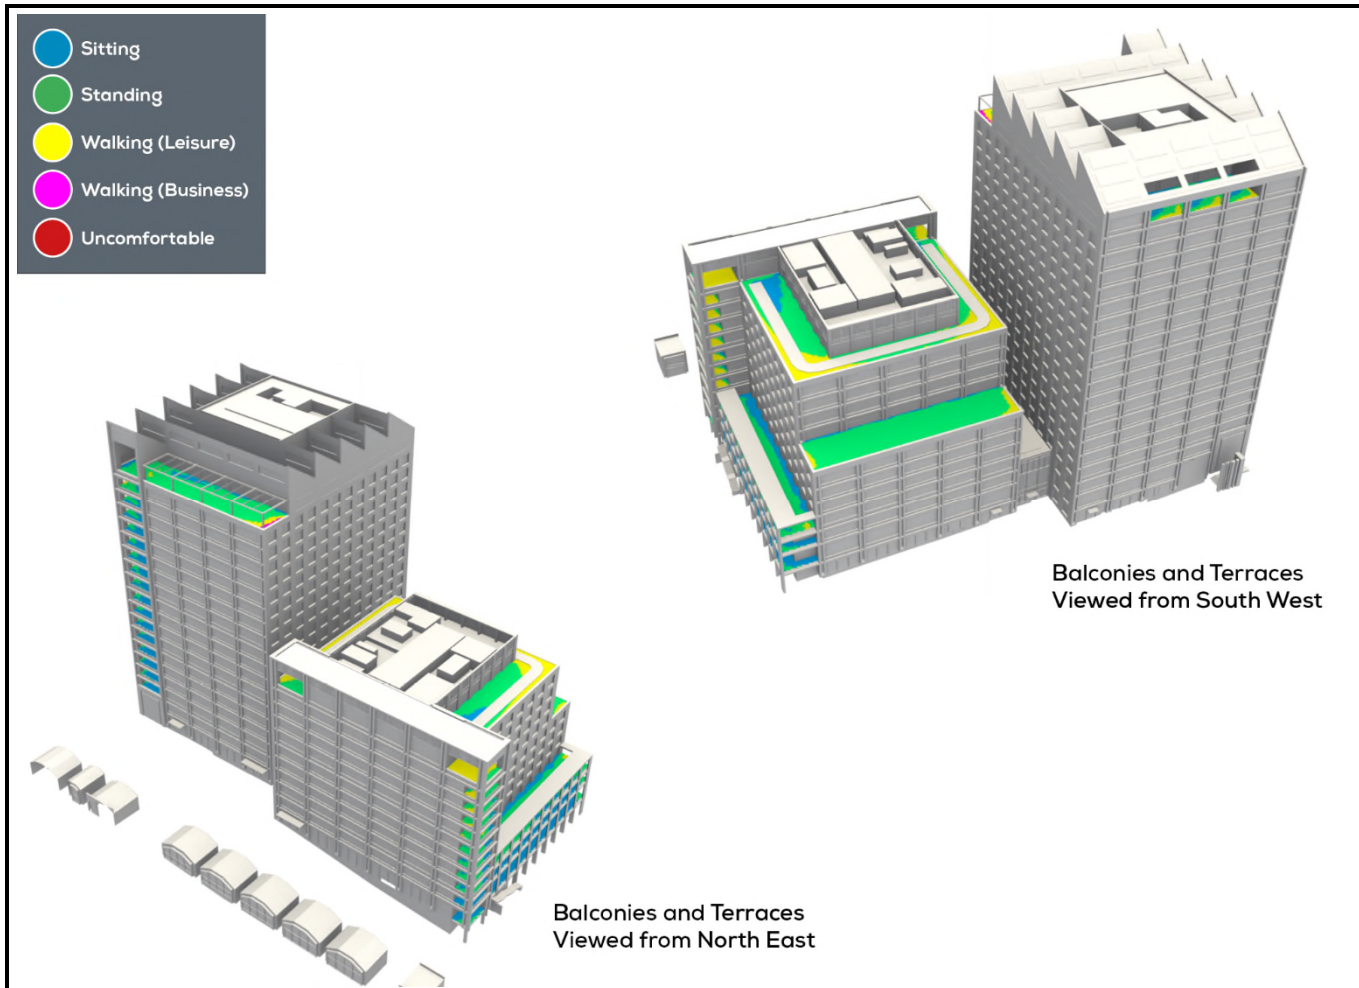


	Figure:	10.15		
	Title:	Winter Comfort at Elevated Levels, Sc. 5		
	Project:	Plot C, Manchester		
	Date:	April 2025	Scale:	Scale /NTS

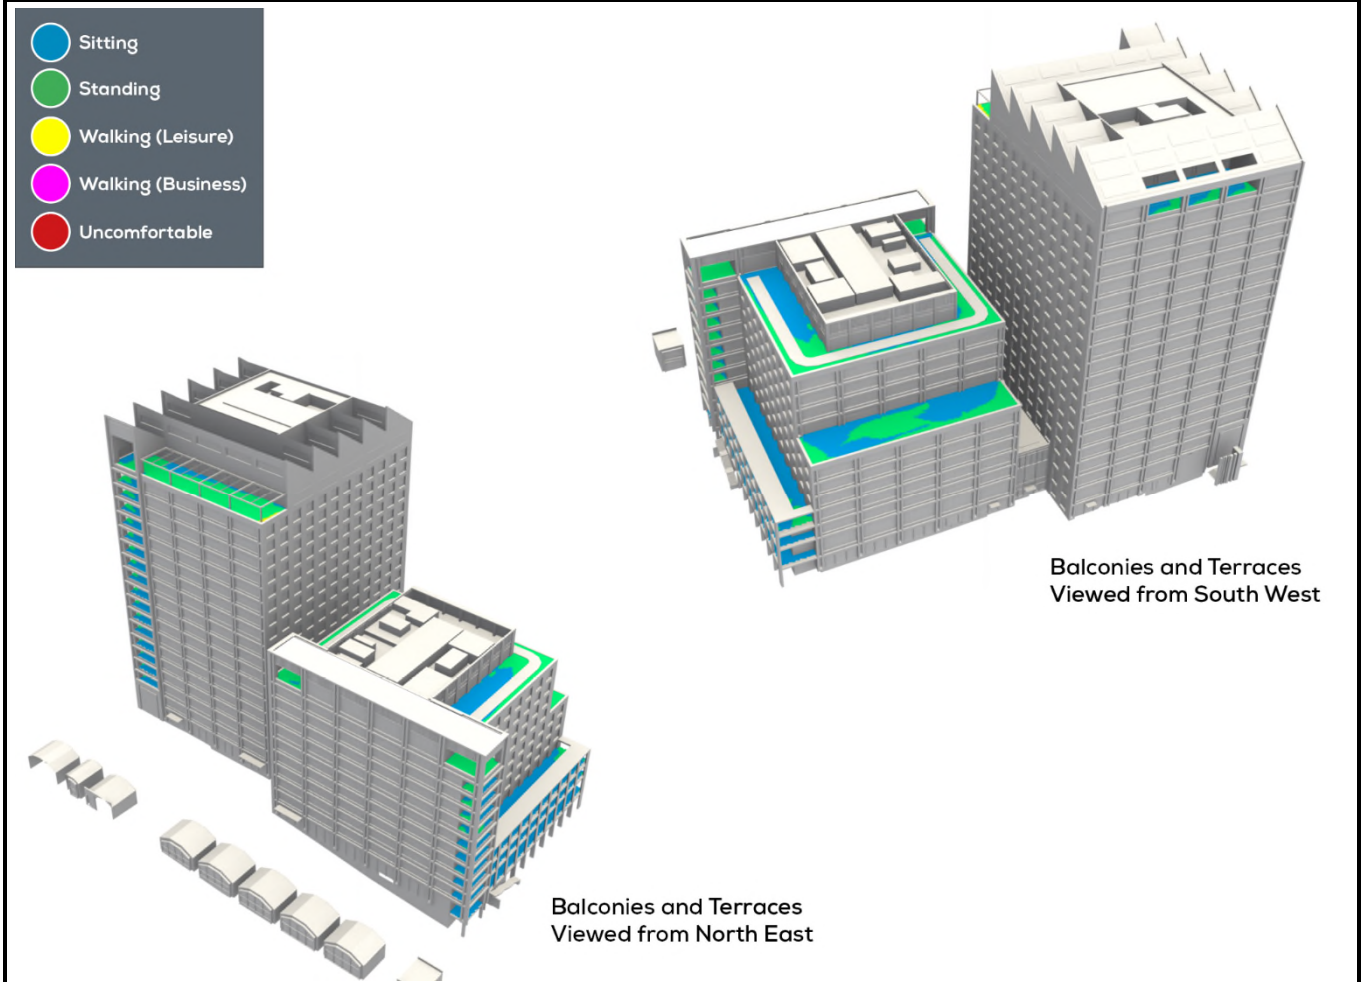


	Figure:	10.16		
	Title:	Summer Comfort at Elevated Levels, Sc. 5		
	Project:	Plot C, Manchester		
	Date:	April 2025	Scale:	Scale /NTS

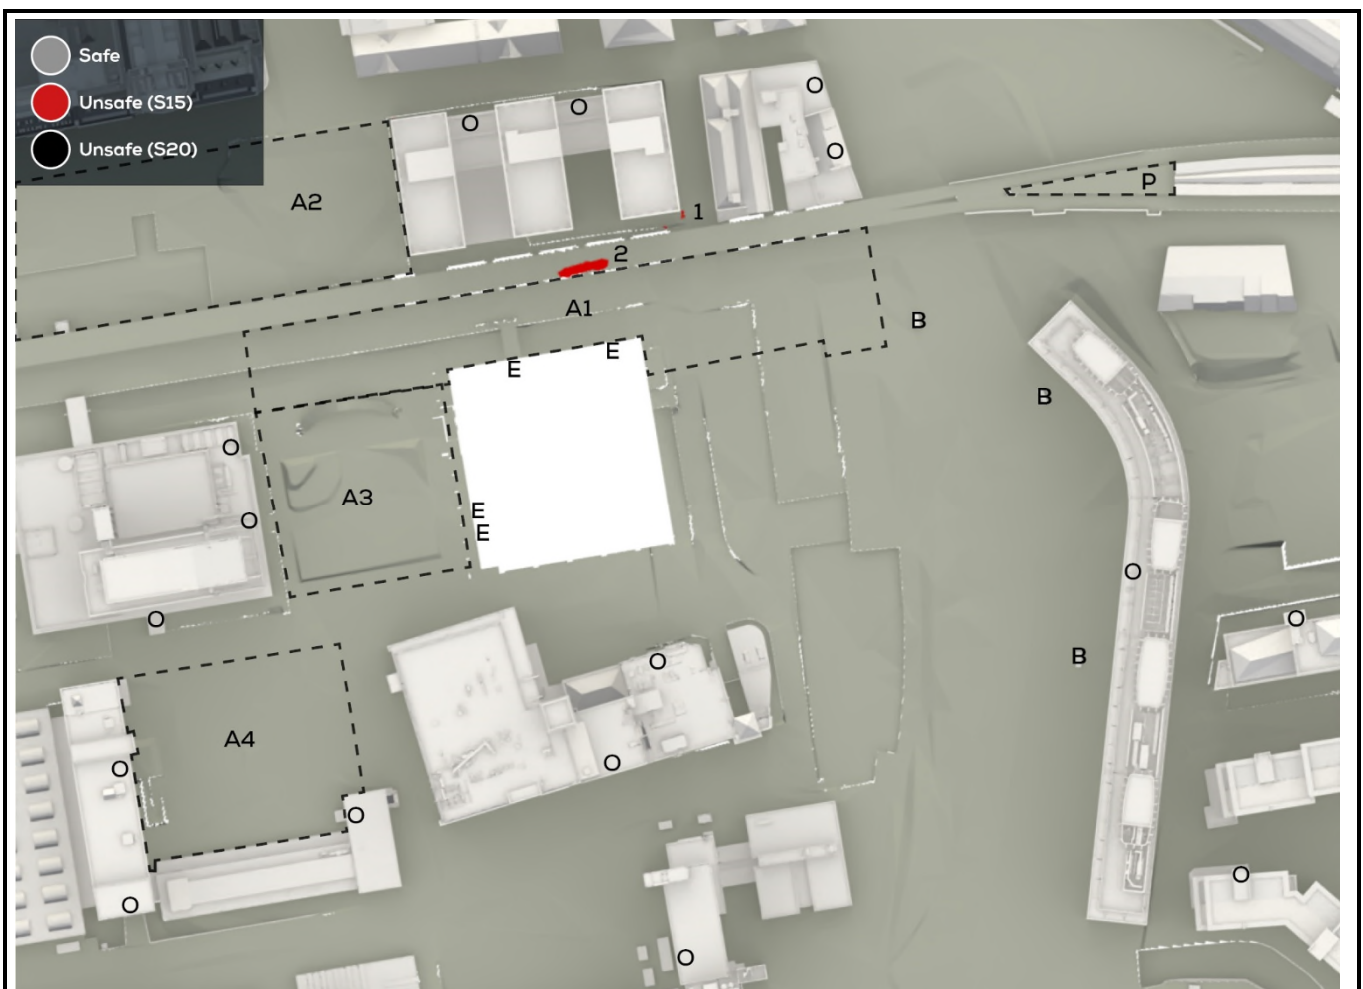


	Figure:	10.17		
	Title:	Strong Winds at Ground Level, Sc. 3		
	Project:	Plot C, Manchester		
	Date:	April 2025	Scale:	Scale /NTS

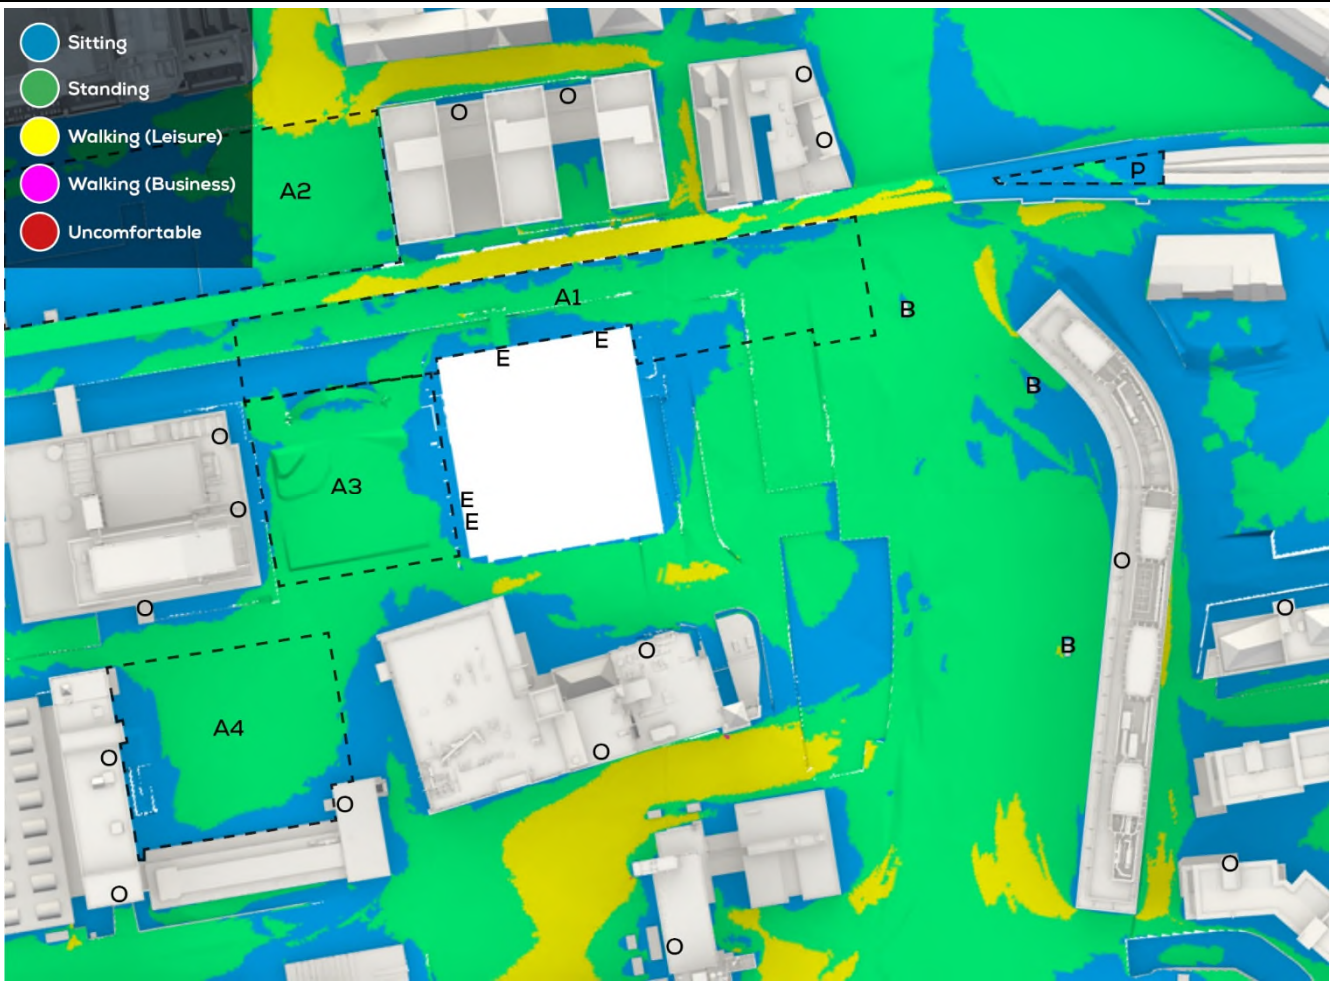


	Figure:	10.18		
	Title:	Winter Comfort at Ground Level, Sc. 3		
	Project:	Plot C, Manchester		
	Date:	April 2025	Scale:	Scale /NTS

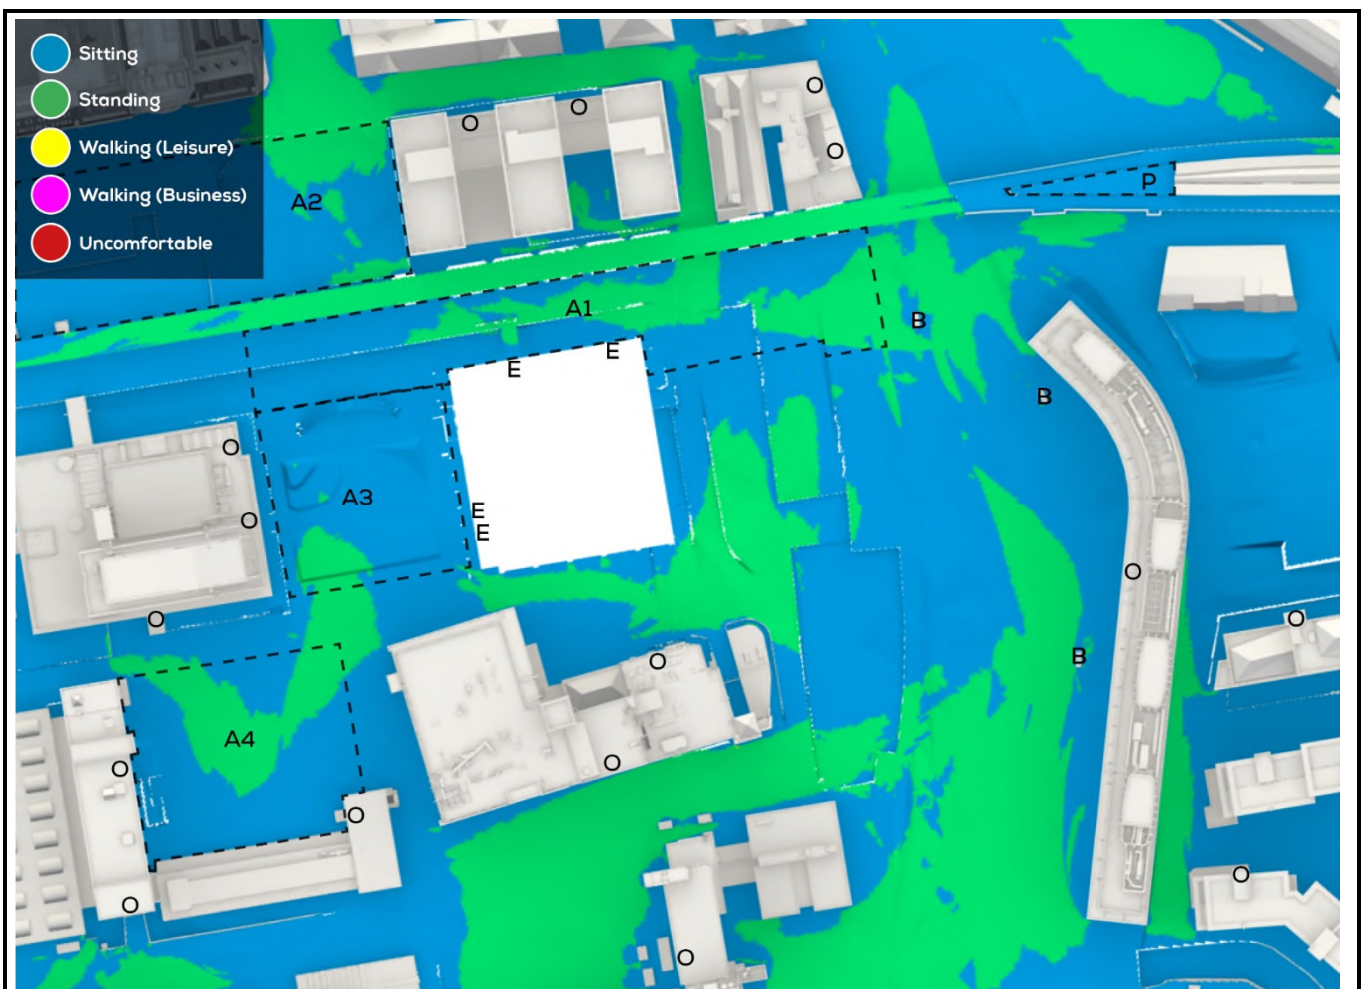


	Figure:	10.19		
	Title:	Summer Comfort at Ground Level, Sc. 3		
	Project:	Plot C, Manchester		
	Date:	April 2025	Scale:	Scale /NTS

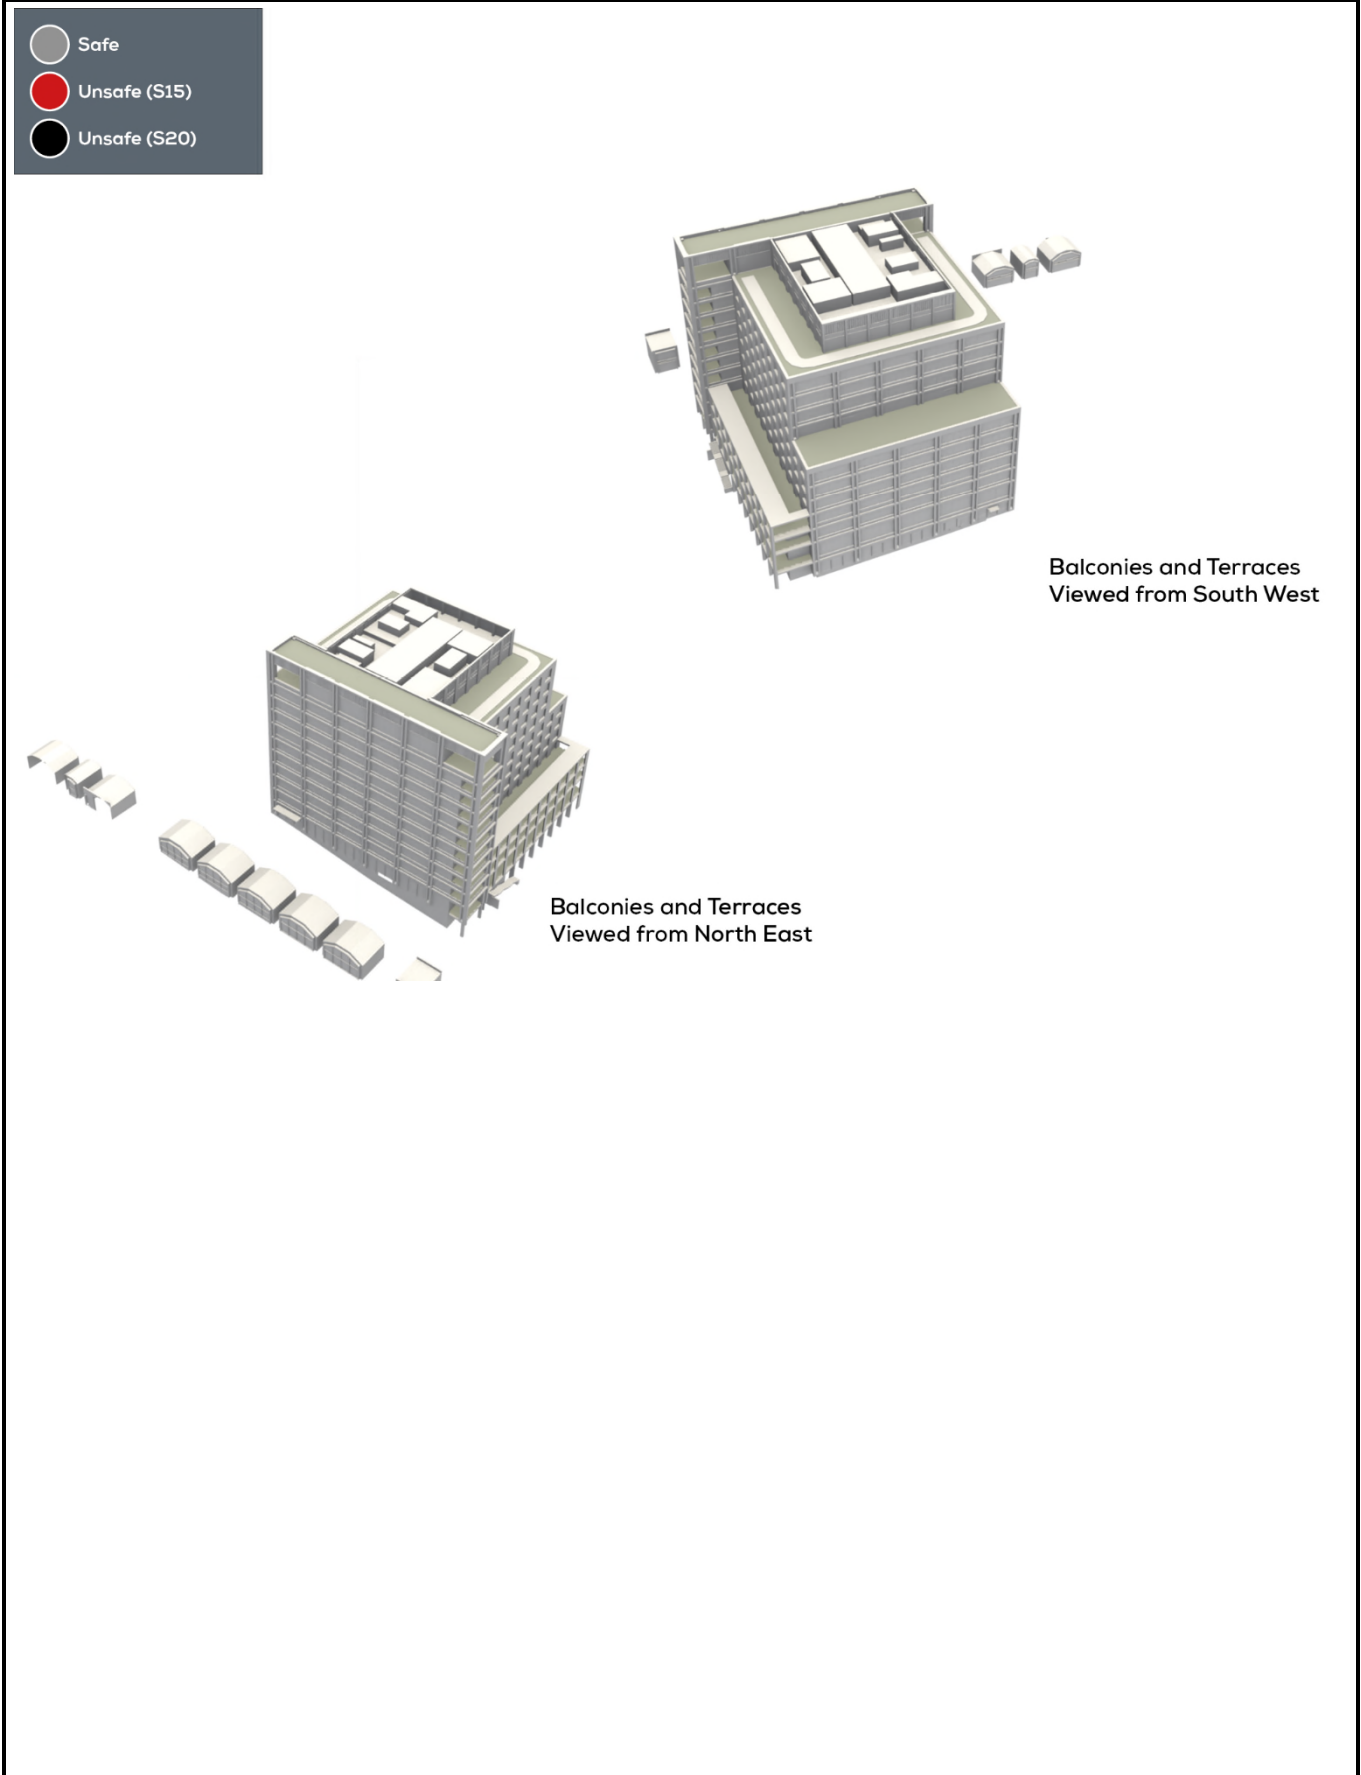


	Figure:	10.20		
	Title:	Strong Winds at Elevated Levels, Sc. 3		
	Project:	Plot C, Manchester		
	Date:	April 2025	Scale:	Scale /NTS

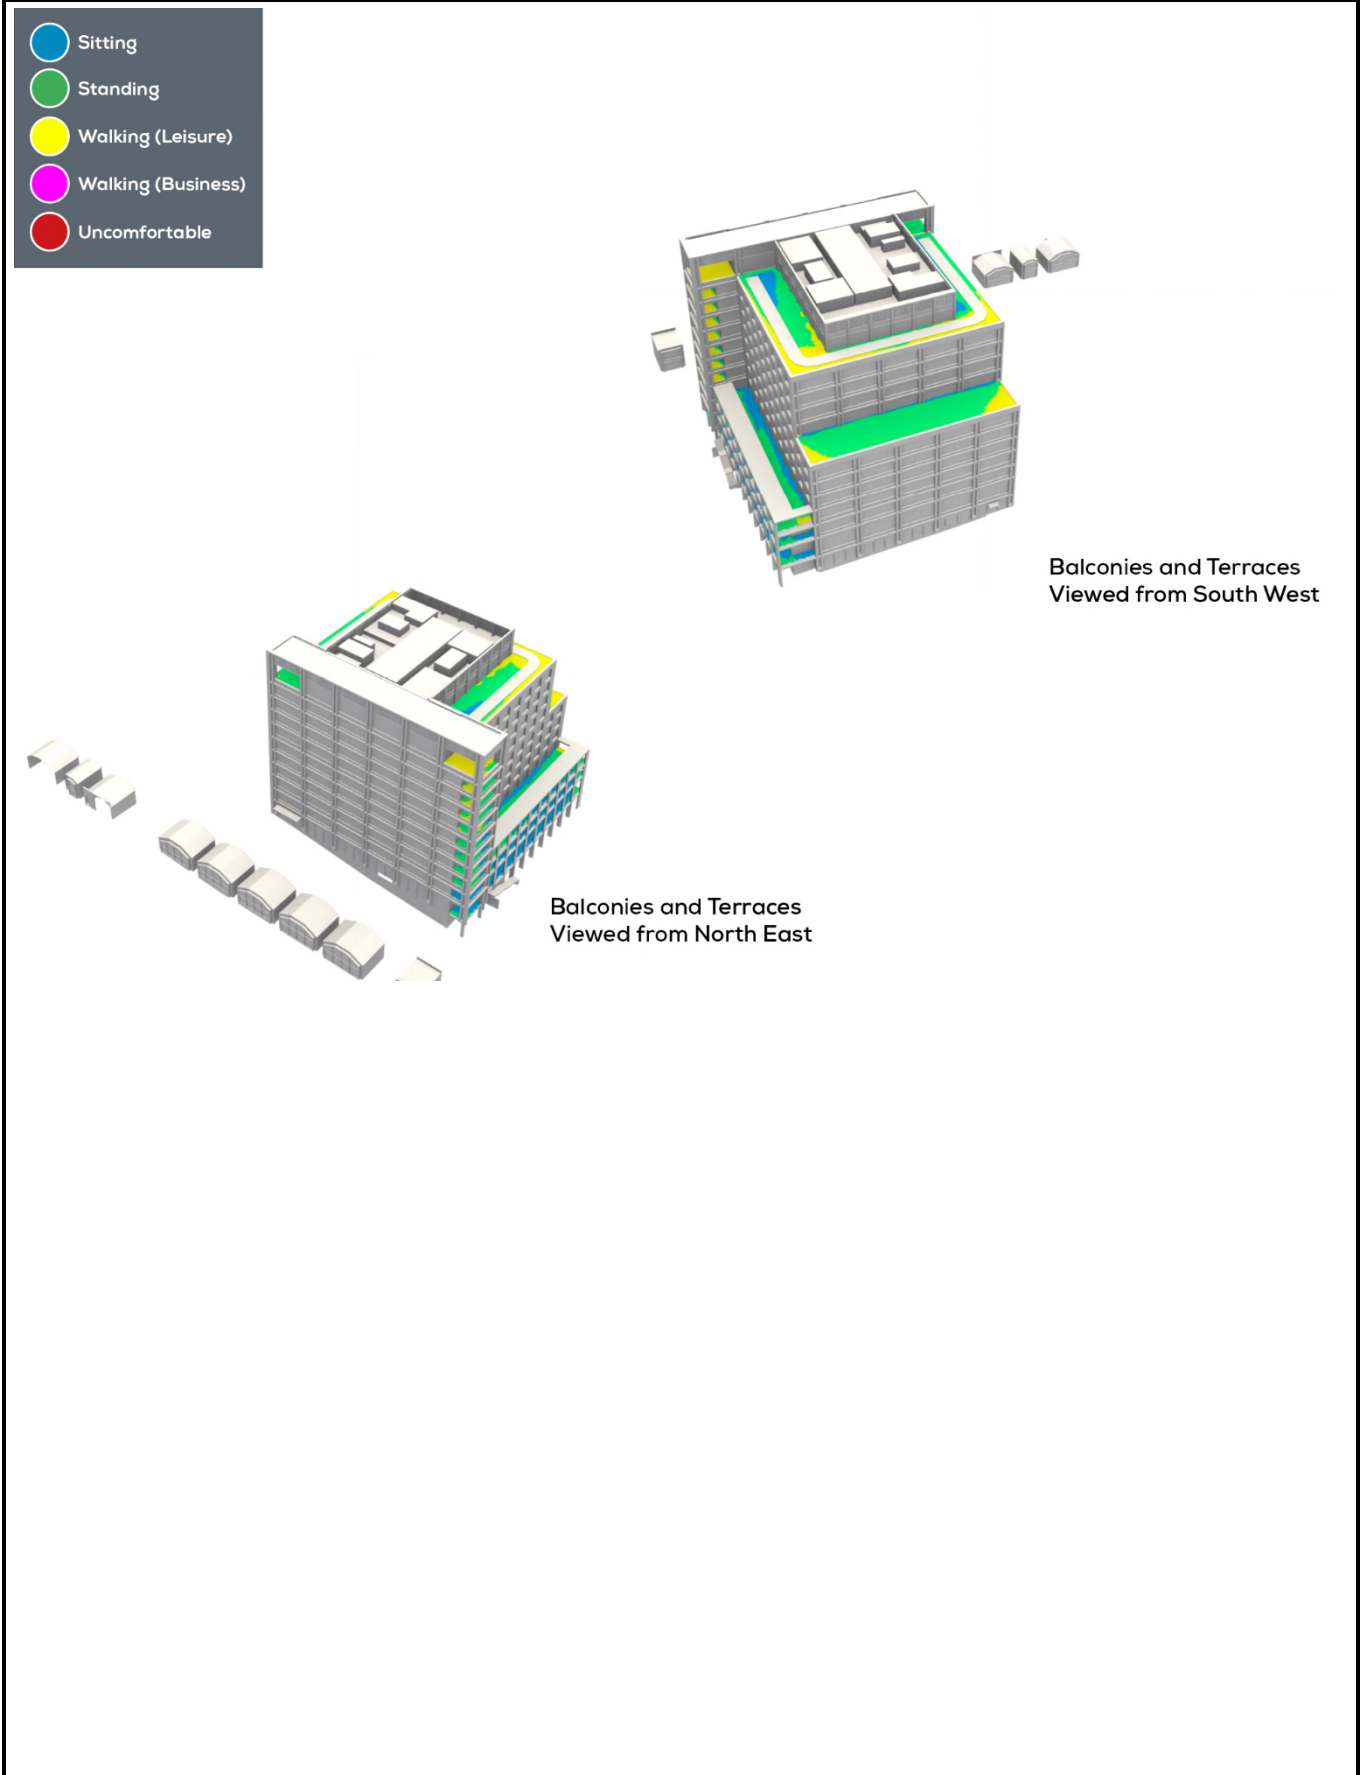
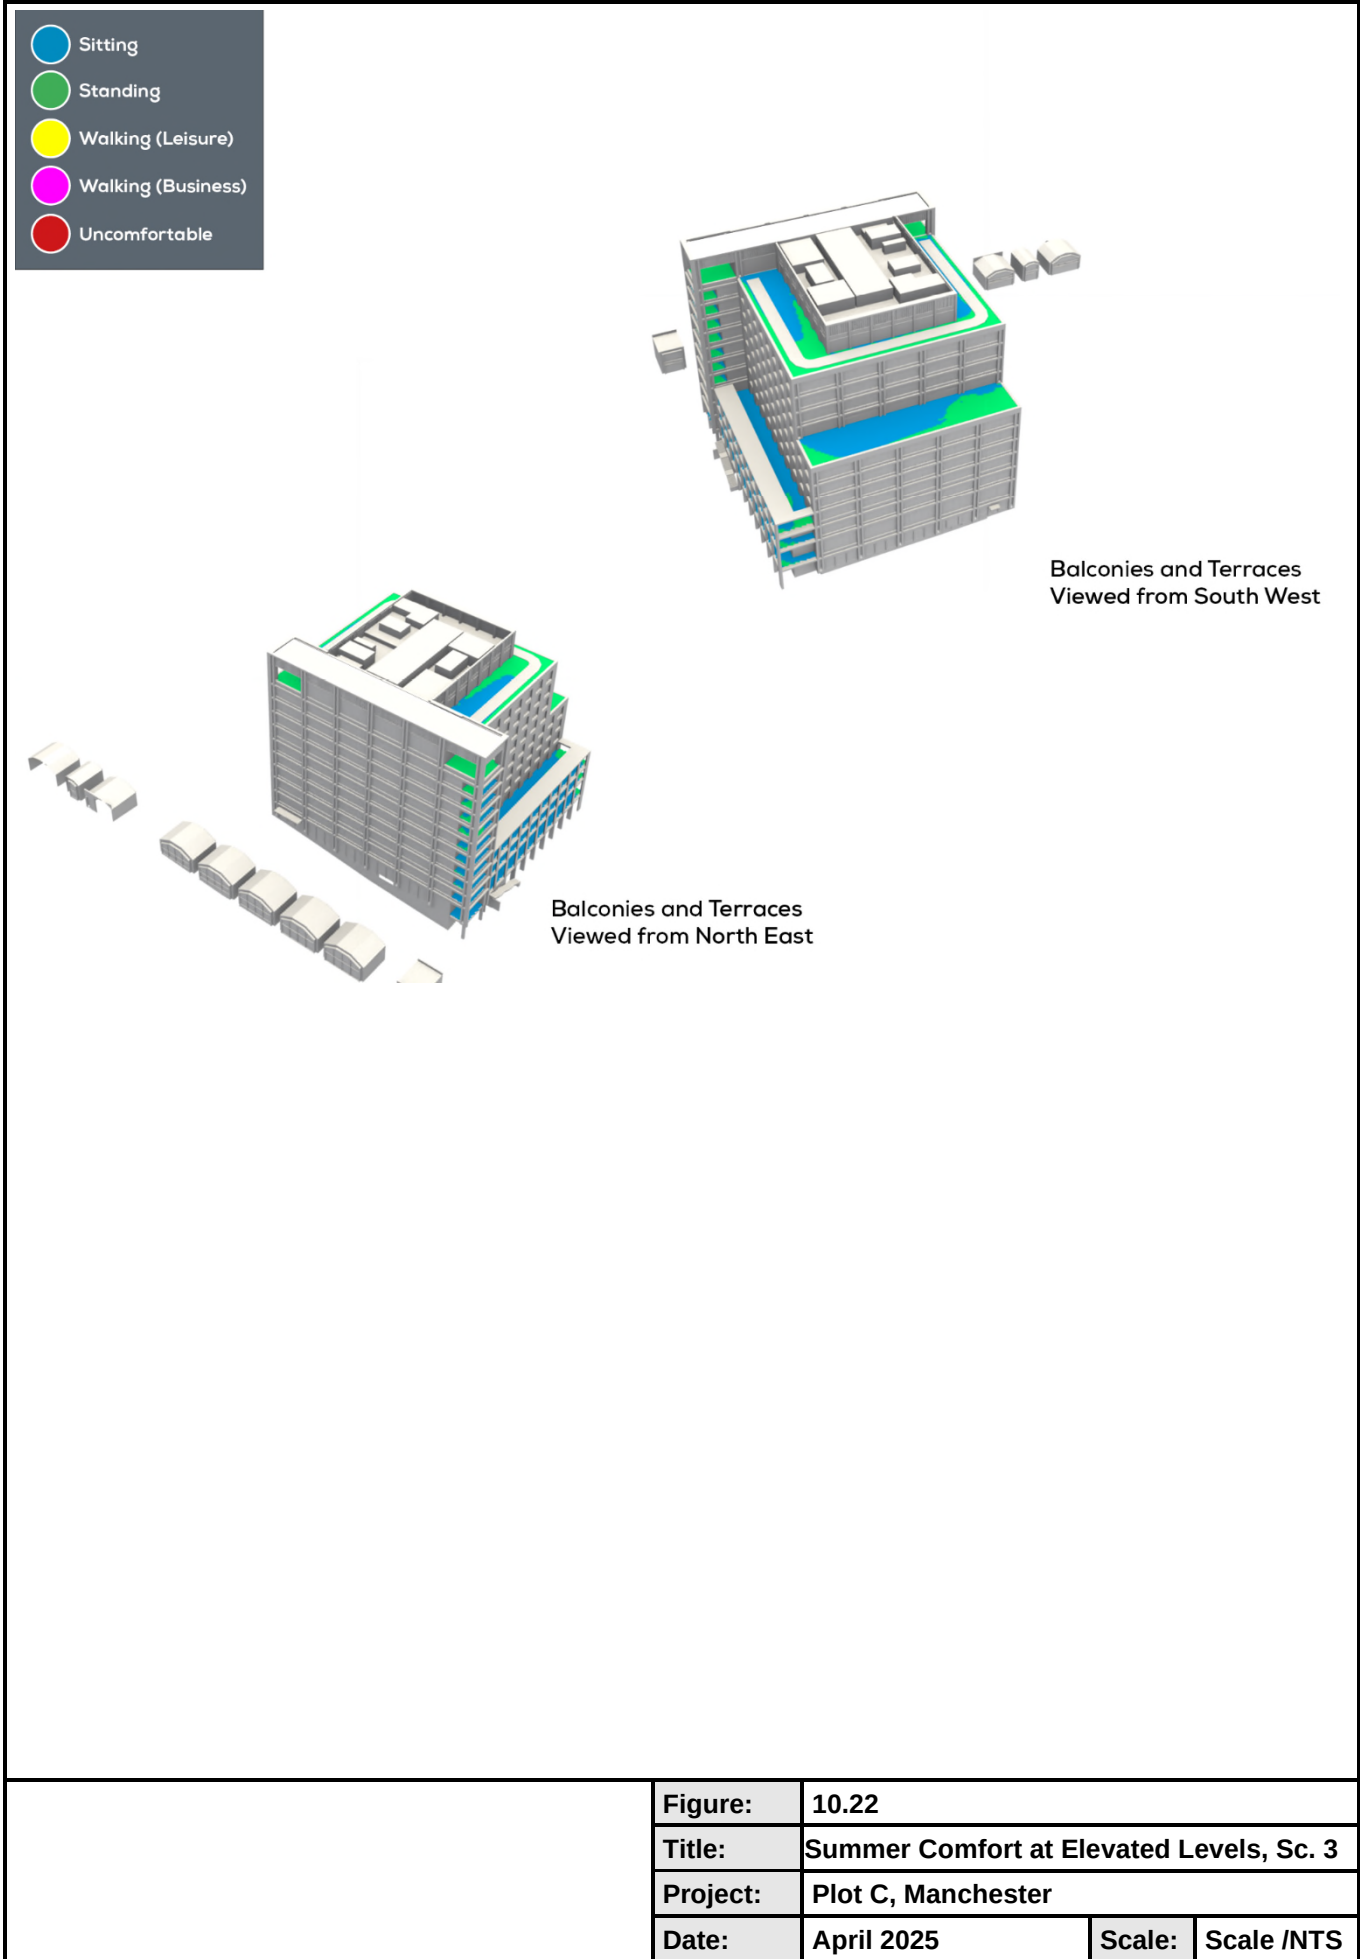


	Figure:	10.21		
	Title:	Winter Comfort at Elevated Levels, Sc. 3		
	Project:	Plot C, Manchester		
	Date:	April 2025	Scale:	Scale /NTS



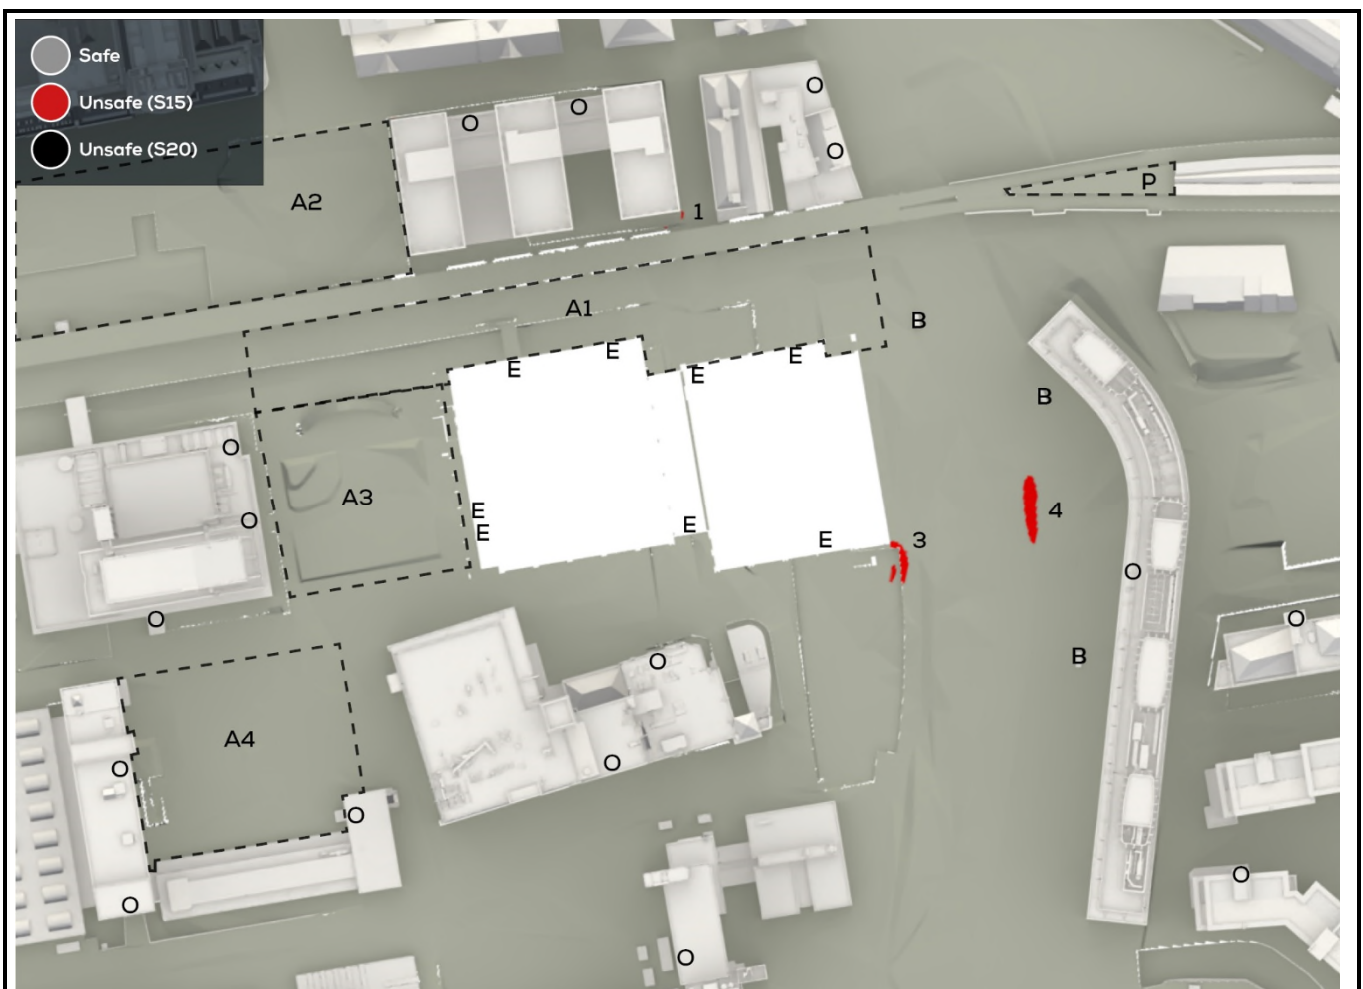


	Figure:	10.23		
	Title:	Strong Winds at Ground Level, Sc. 6		
	Project:	Plot C, Manchester		
	Date:	April 2025	Scale:	Scale /NTS

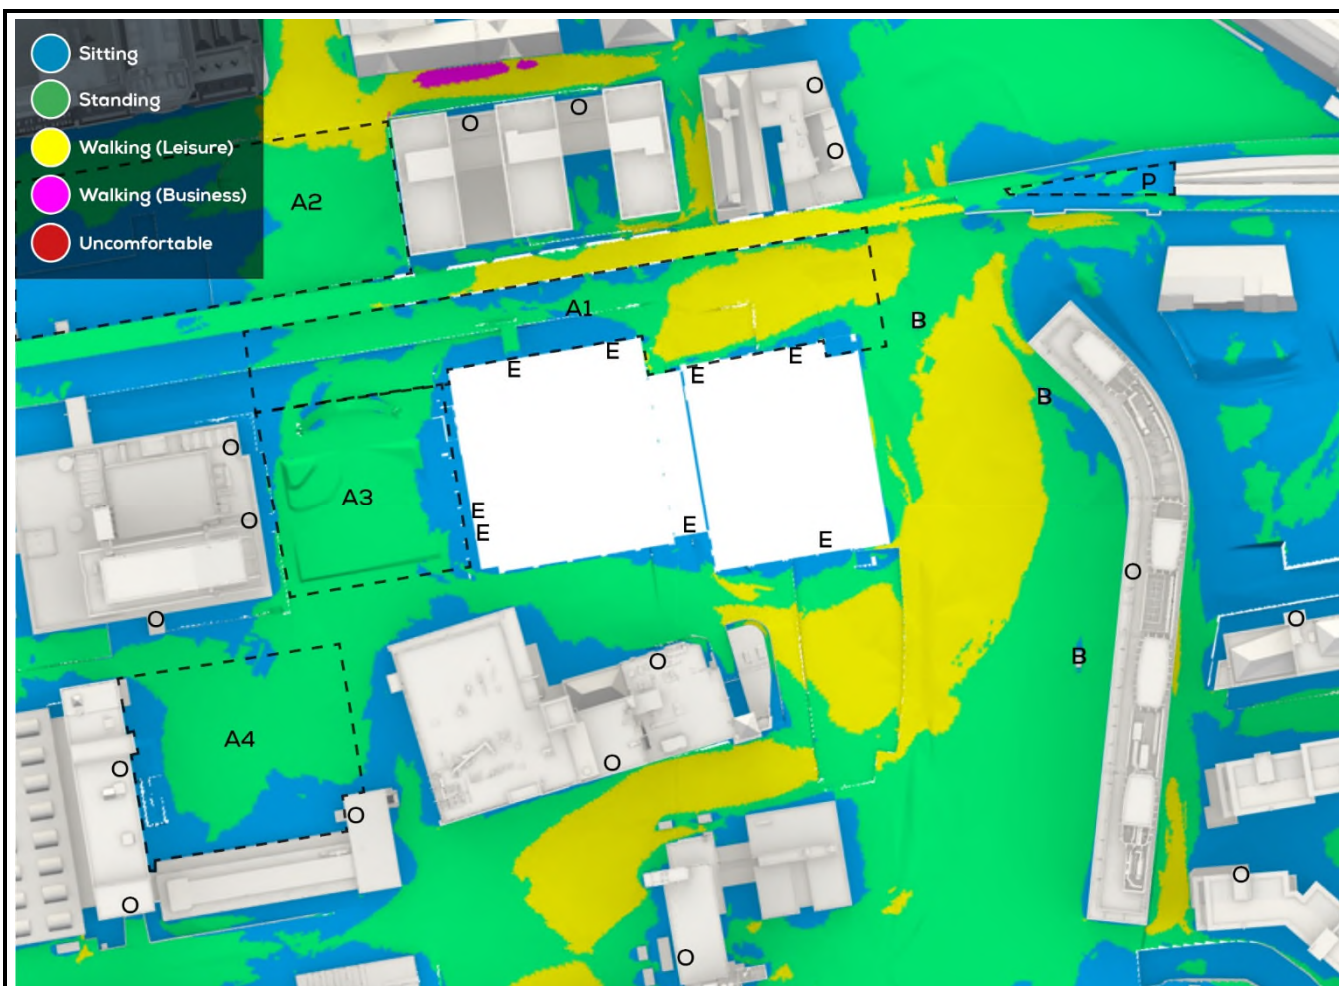


Figure:	10.24		
Title:	Winter Comfort at Ground Level, Sc. 6		
Project:	Plot C, Manchester		
Date:	April 2025	Scale:	Scale /NTS

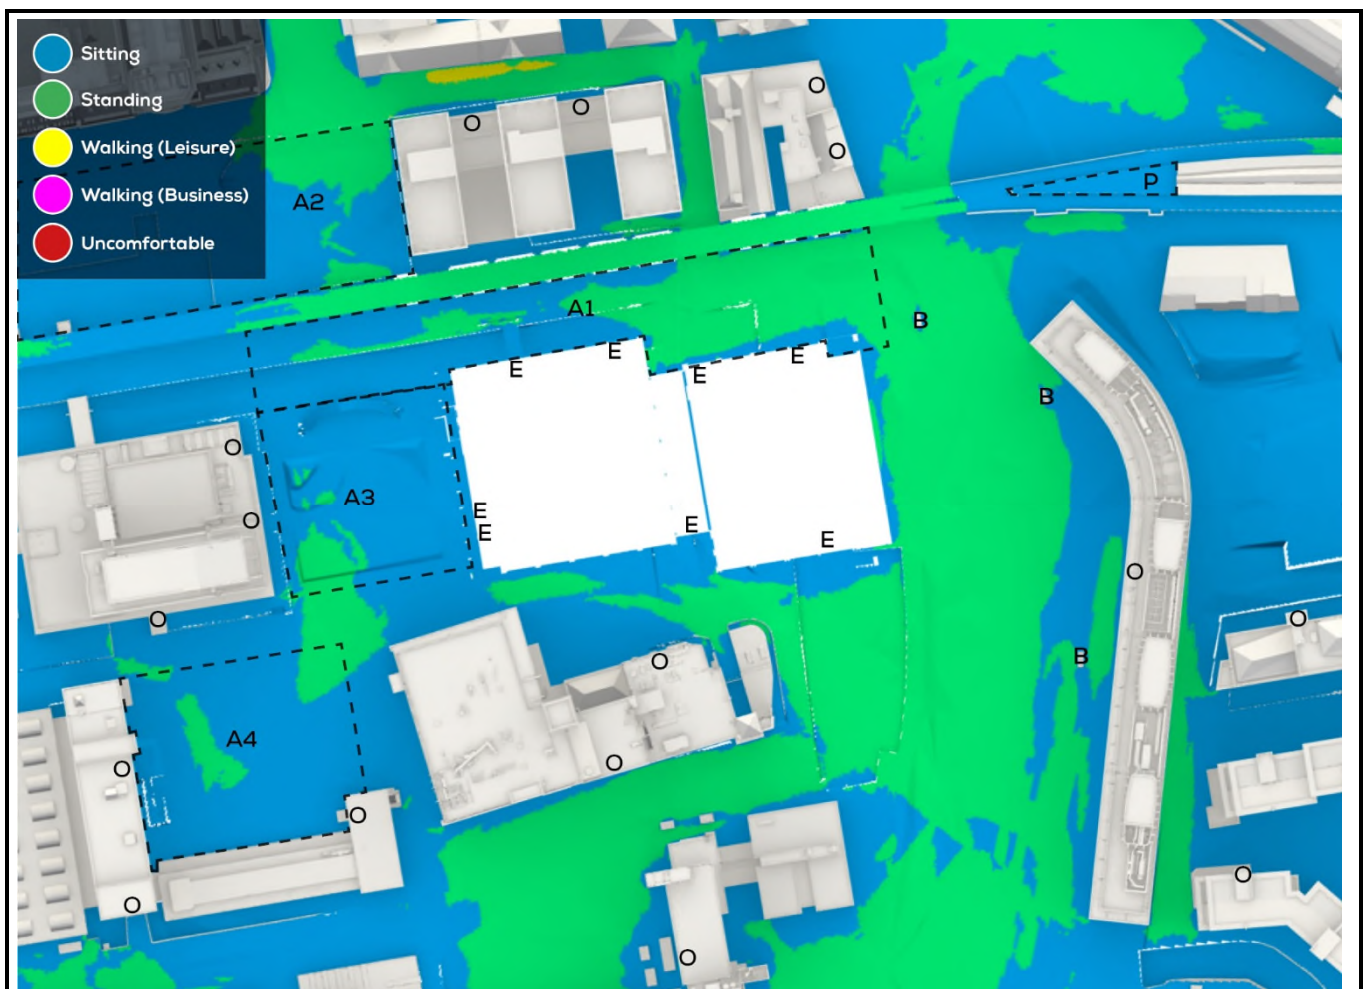


	Figure:	10.25		
	Title:	Summer Comfort at Ground Level, Sc. 6		
	Project:	Plot C, Manchester		
	Date:	April 2025	Scale:	Scale /NTS

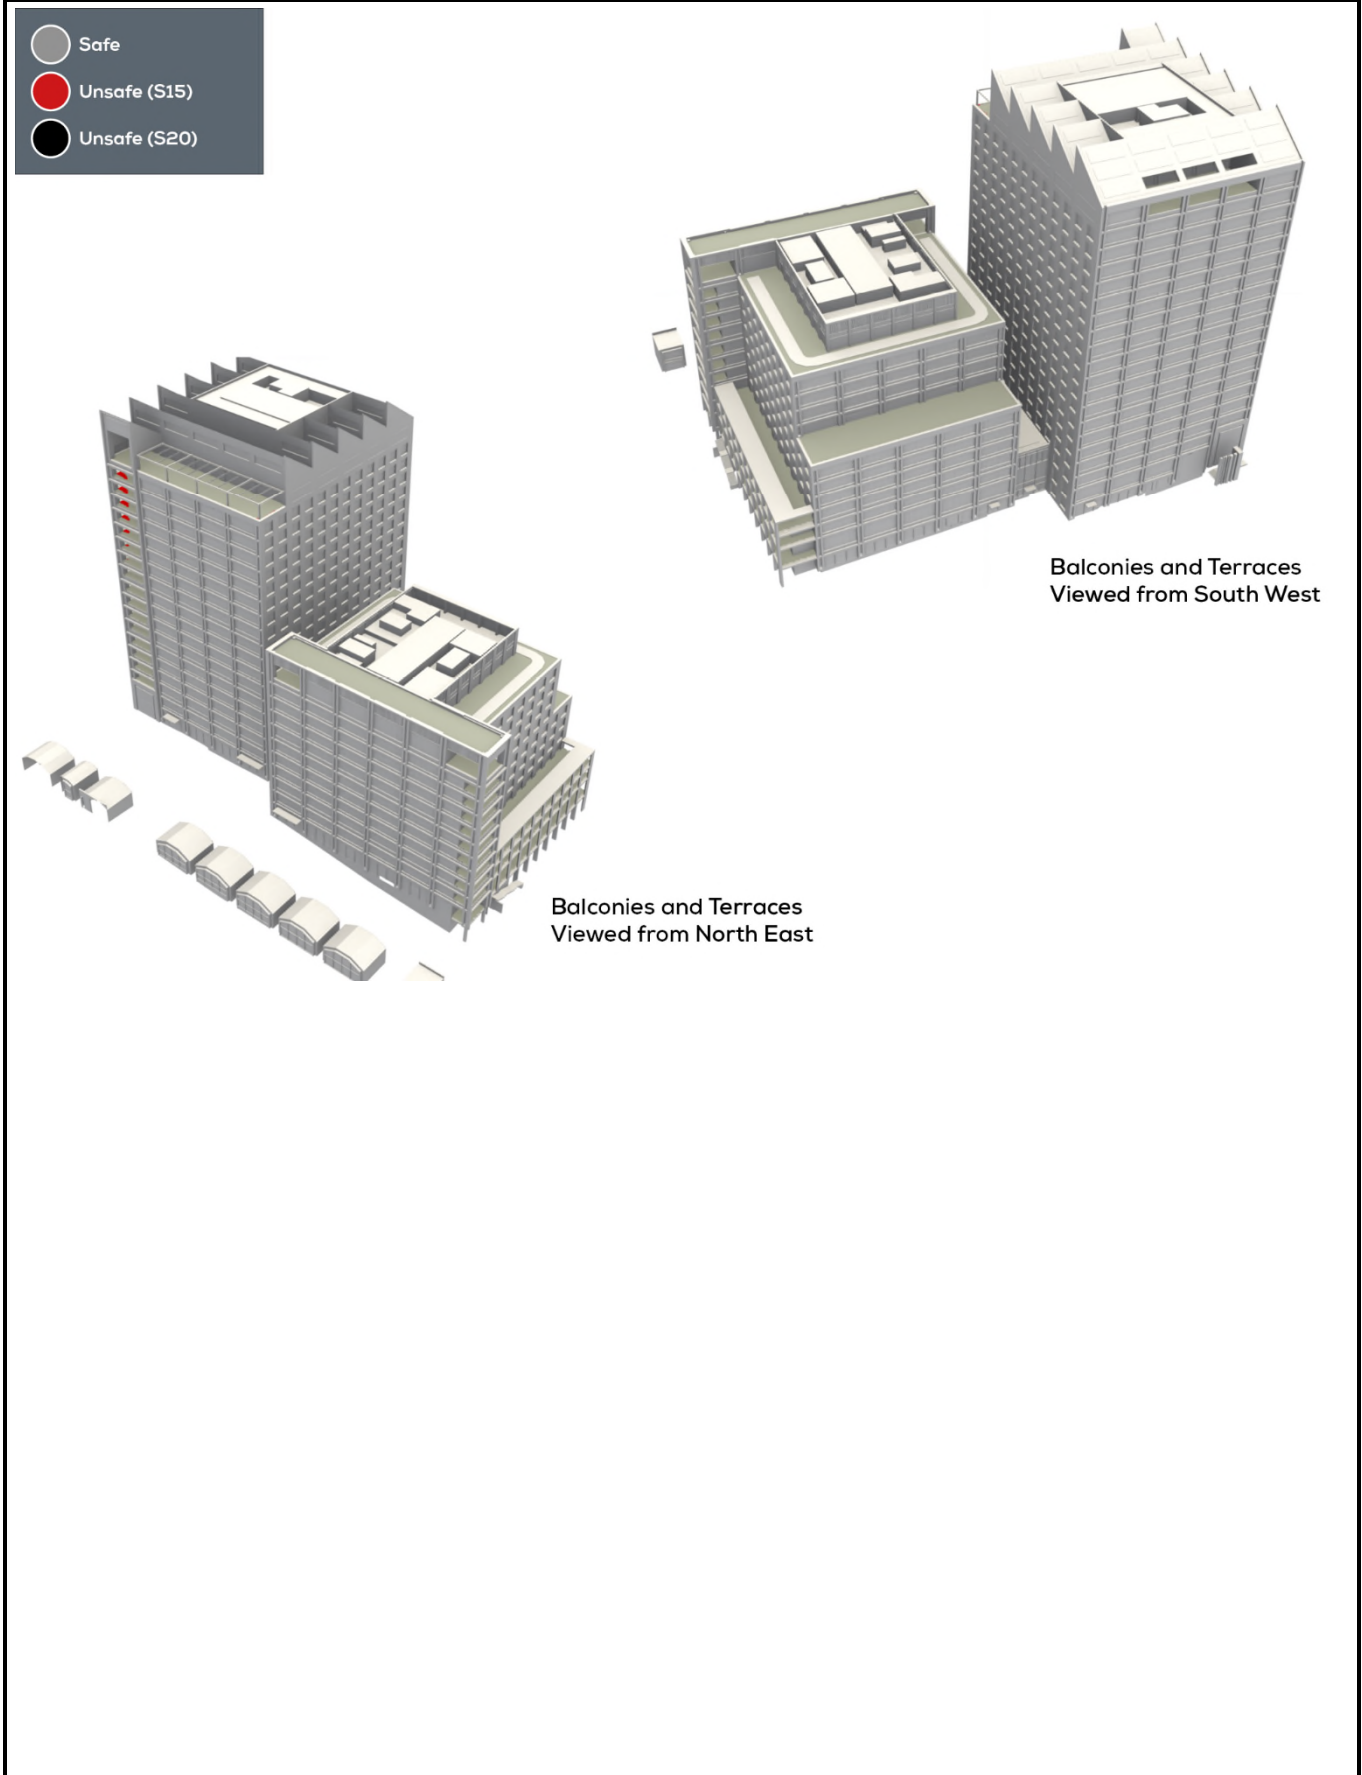


	Figure:	10.26		
	Title:	Strong Winds at Elevated Levels, Sc. 6		
	Project:	Plot C, Manchester		
	Date:	April 2025	Scale:	Scale /NTS

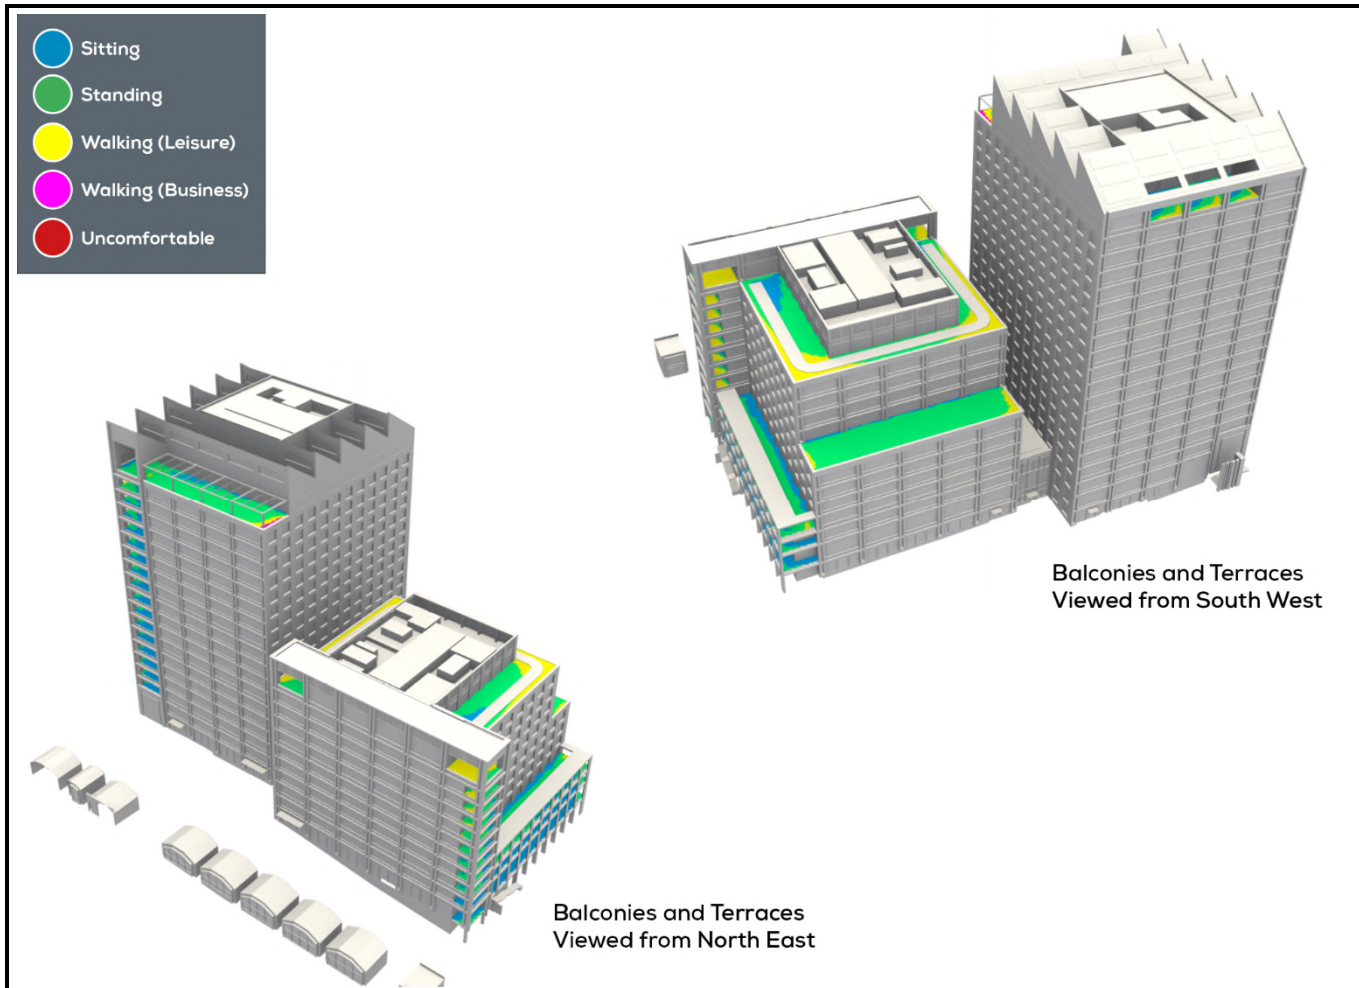


	Figure:	10.27		
	Title:	Winter Comfort at Elevated Levels, Sc. 6		
	Project:	Plot C, Manchester		
	Date:	April 2025	Scale:	Scale /NTS

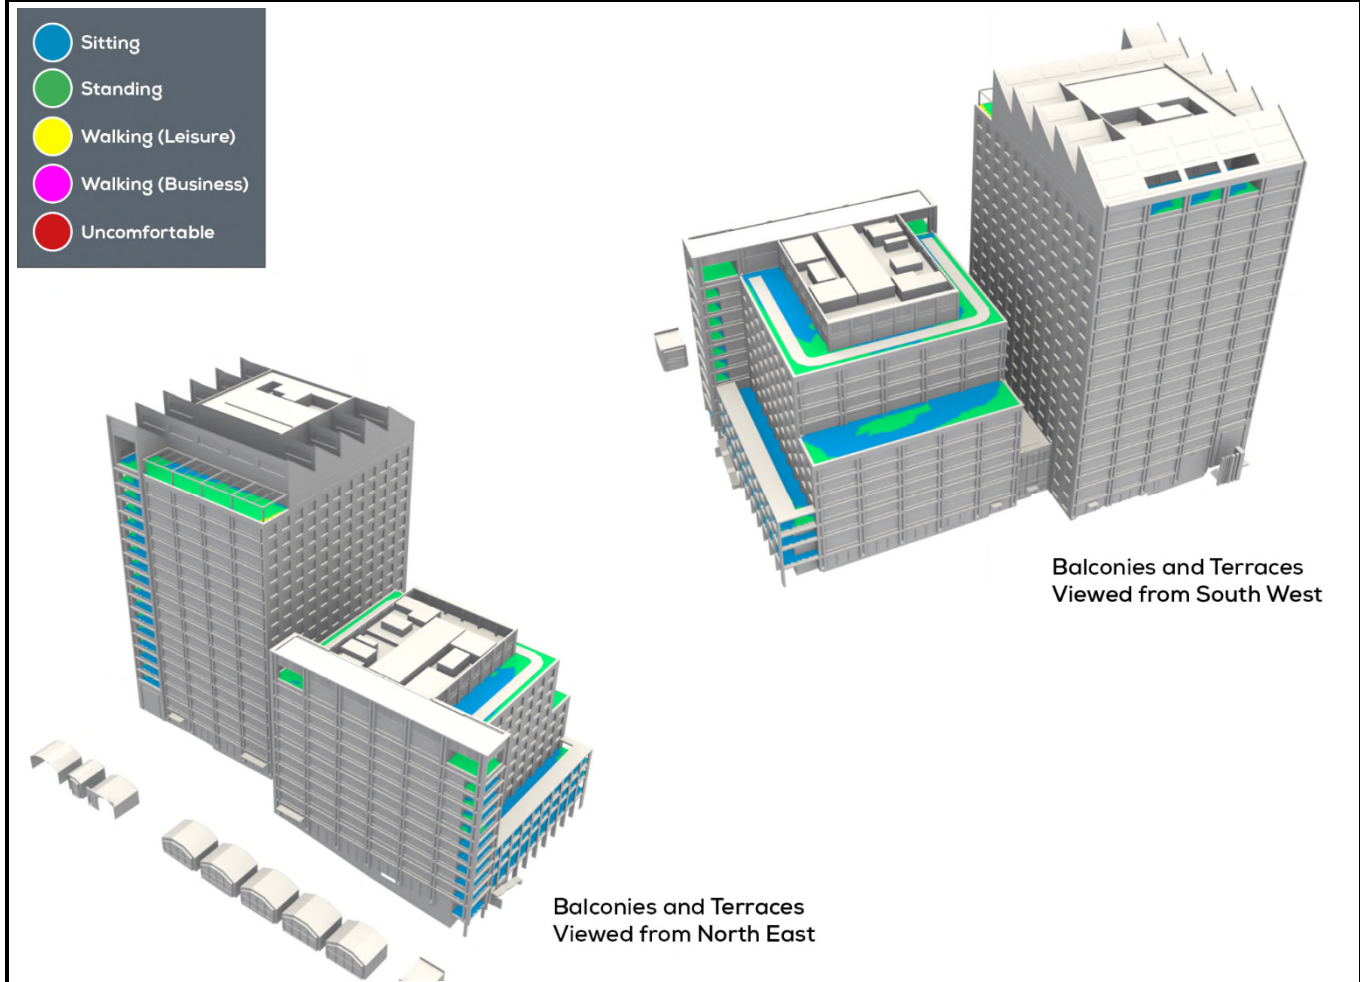


	Figure:	10.28		
	Title:	Summer Comfort at Elevated Levels, Sc. 6		
	Project:	Plot C, Manchester		
	Date:	April 2025	Scale:	Scale /NTS



	Figure:	10.29		
	Title:	Strong Winds at Ground Level, Sc. 5a		
	Project:	Plot C, Manchester		
	Date:	April 2025	Scale:	Scale /NTS

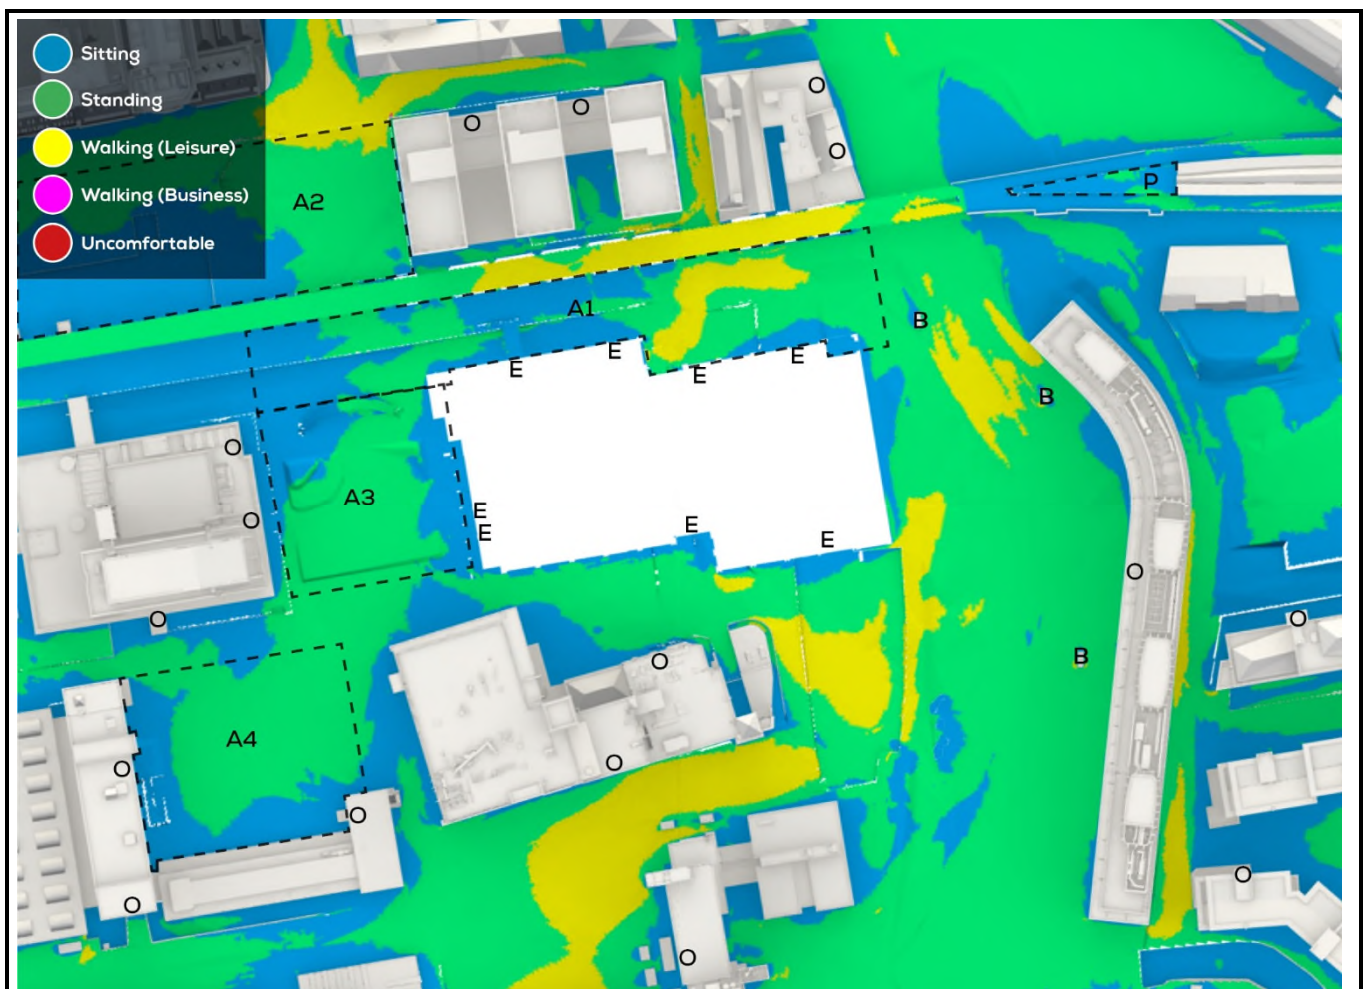


Figure:	10.30		
Title:	Winter Comfort at Ground Level, Sc. 5a		
Project:	Plot C, Manchester		
Date:	April 2025	Scale:	Scale /NTS

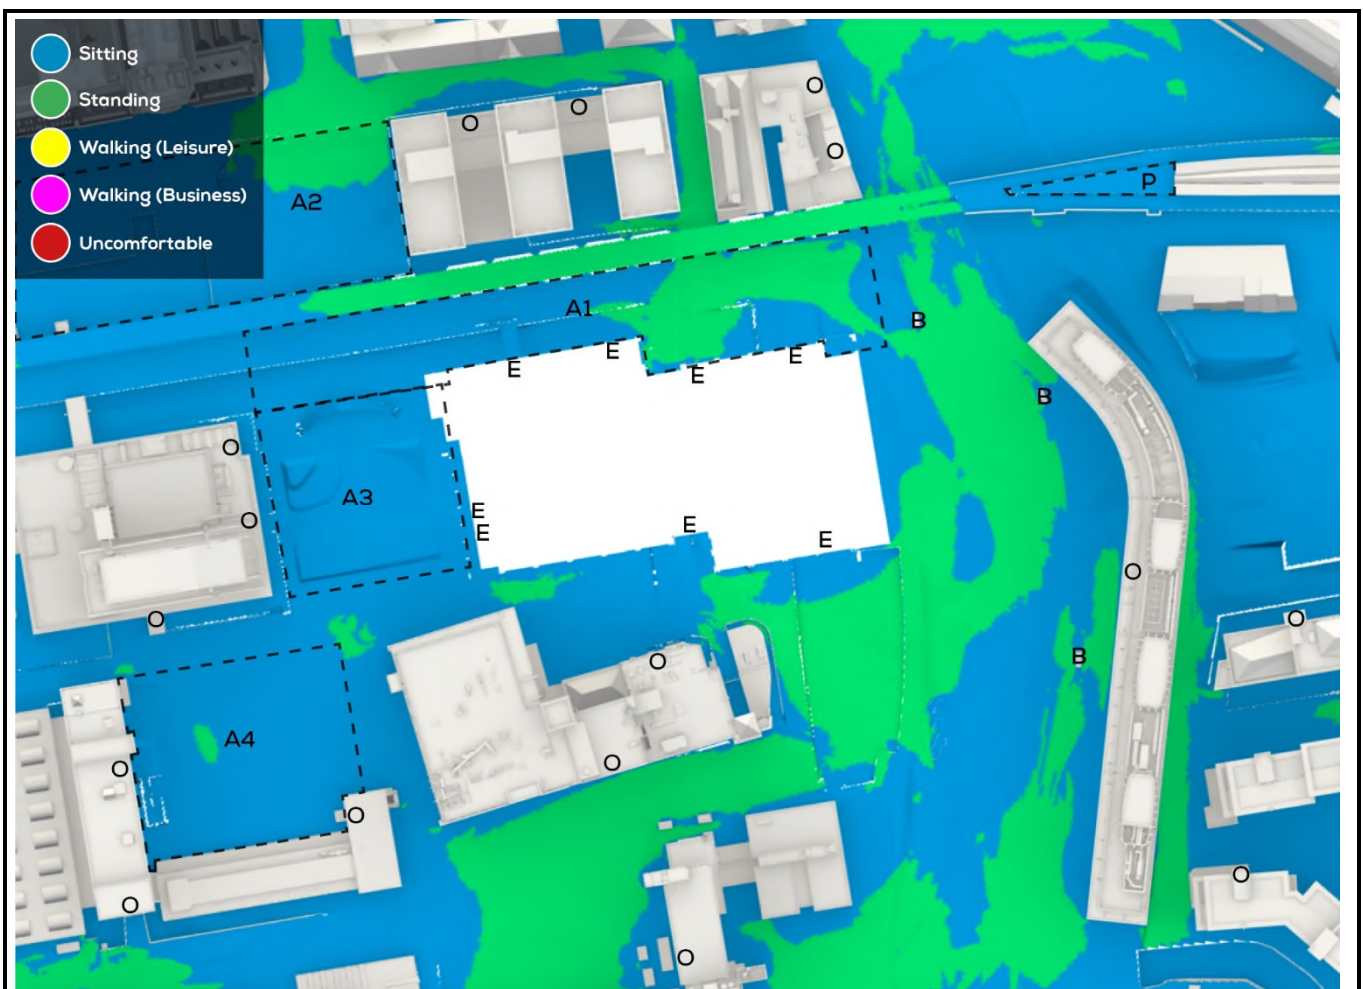


	Figure:	10.31		
	Title:	Summer Comfort at Ground Level, Sc. 5a		
	Project:	Plot C, Manchester		
	Date:	April 2025	Scale:	Scale /NTS

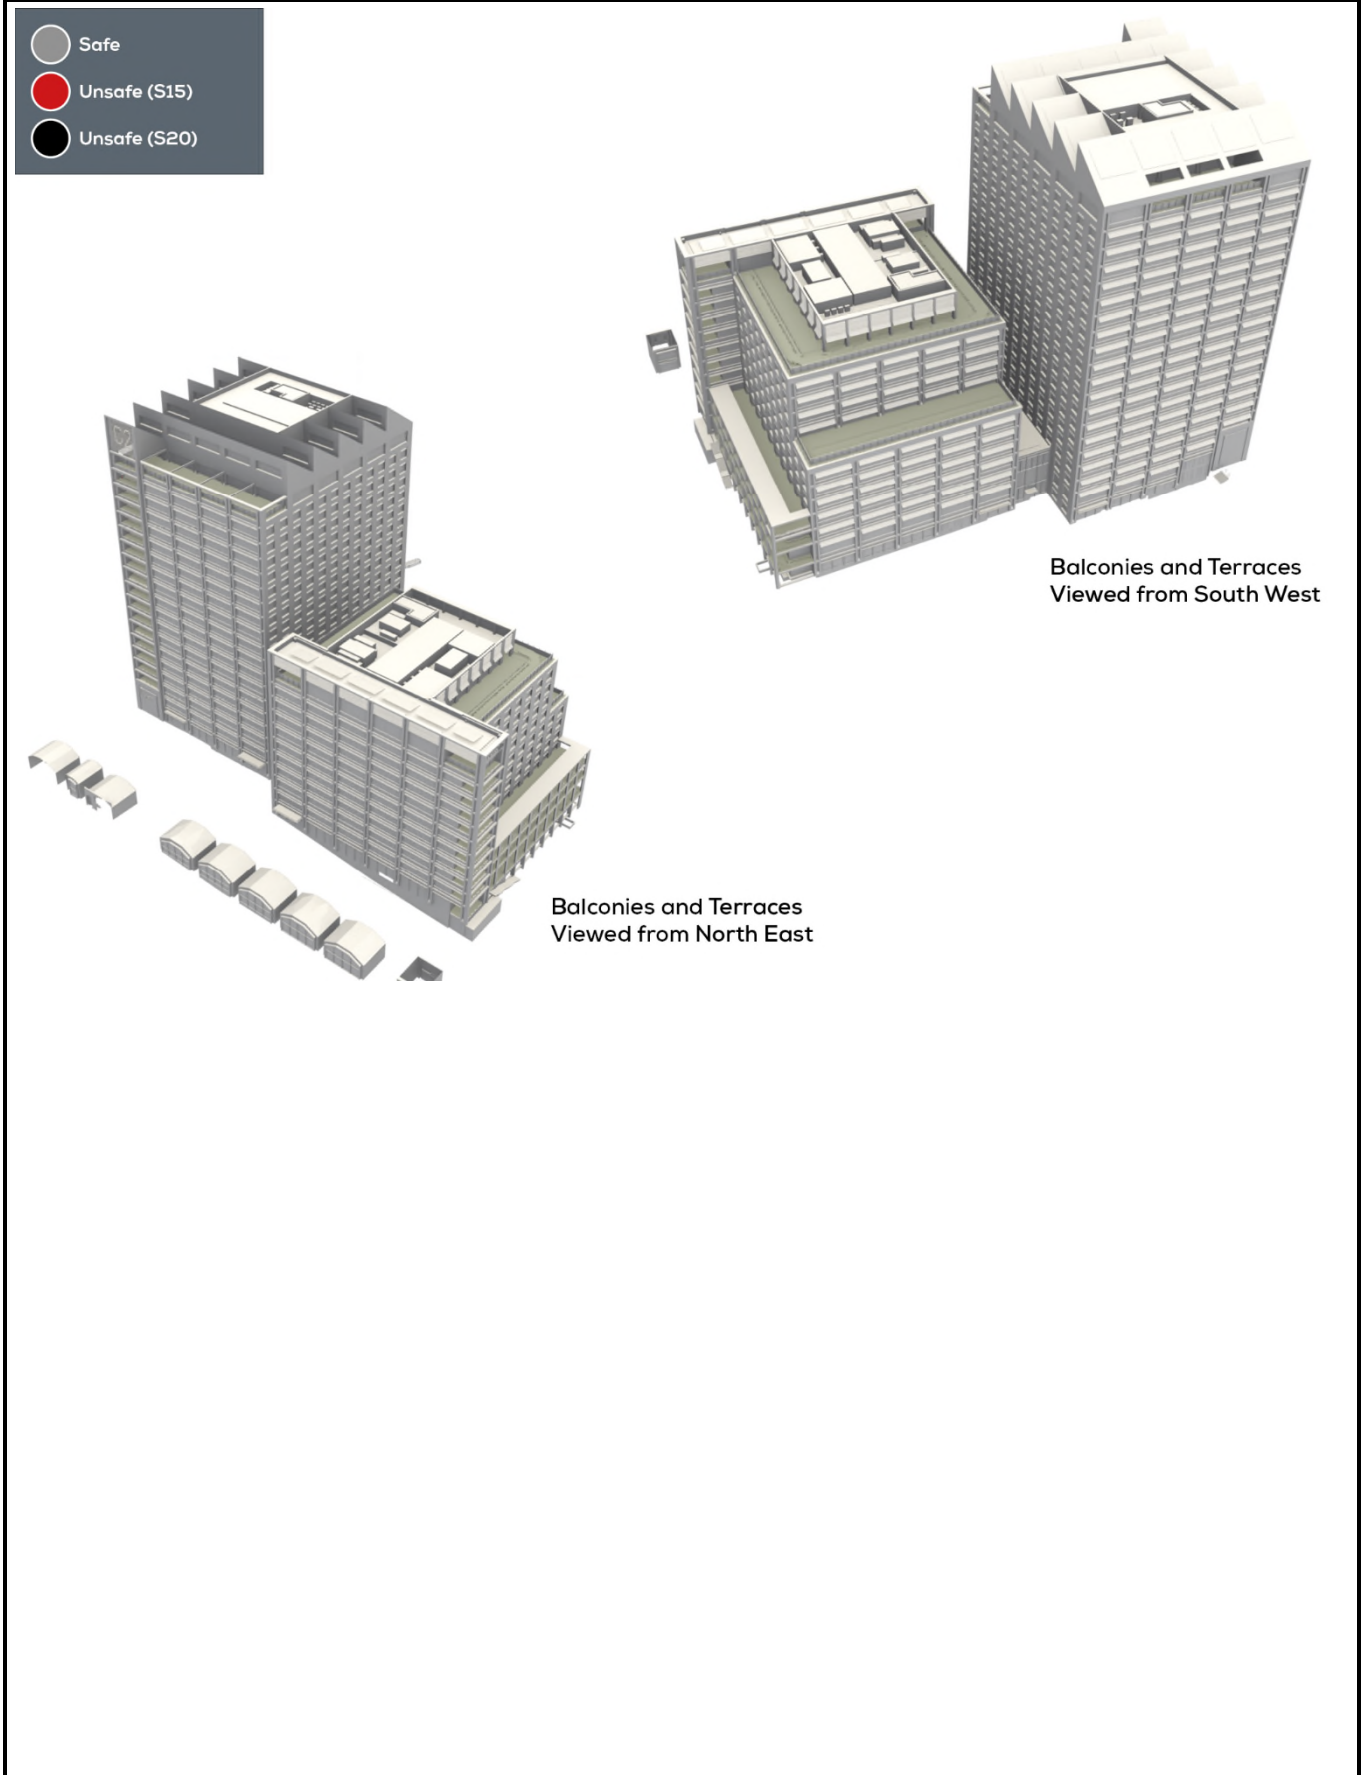


	Figure:	10.32		
	Title:	Strong Winds at Elevated Levels, Sc. 5a		
	Project:	Plot C, Manchester		
	Date:	April 2025	Scale:	Scale /NTS

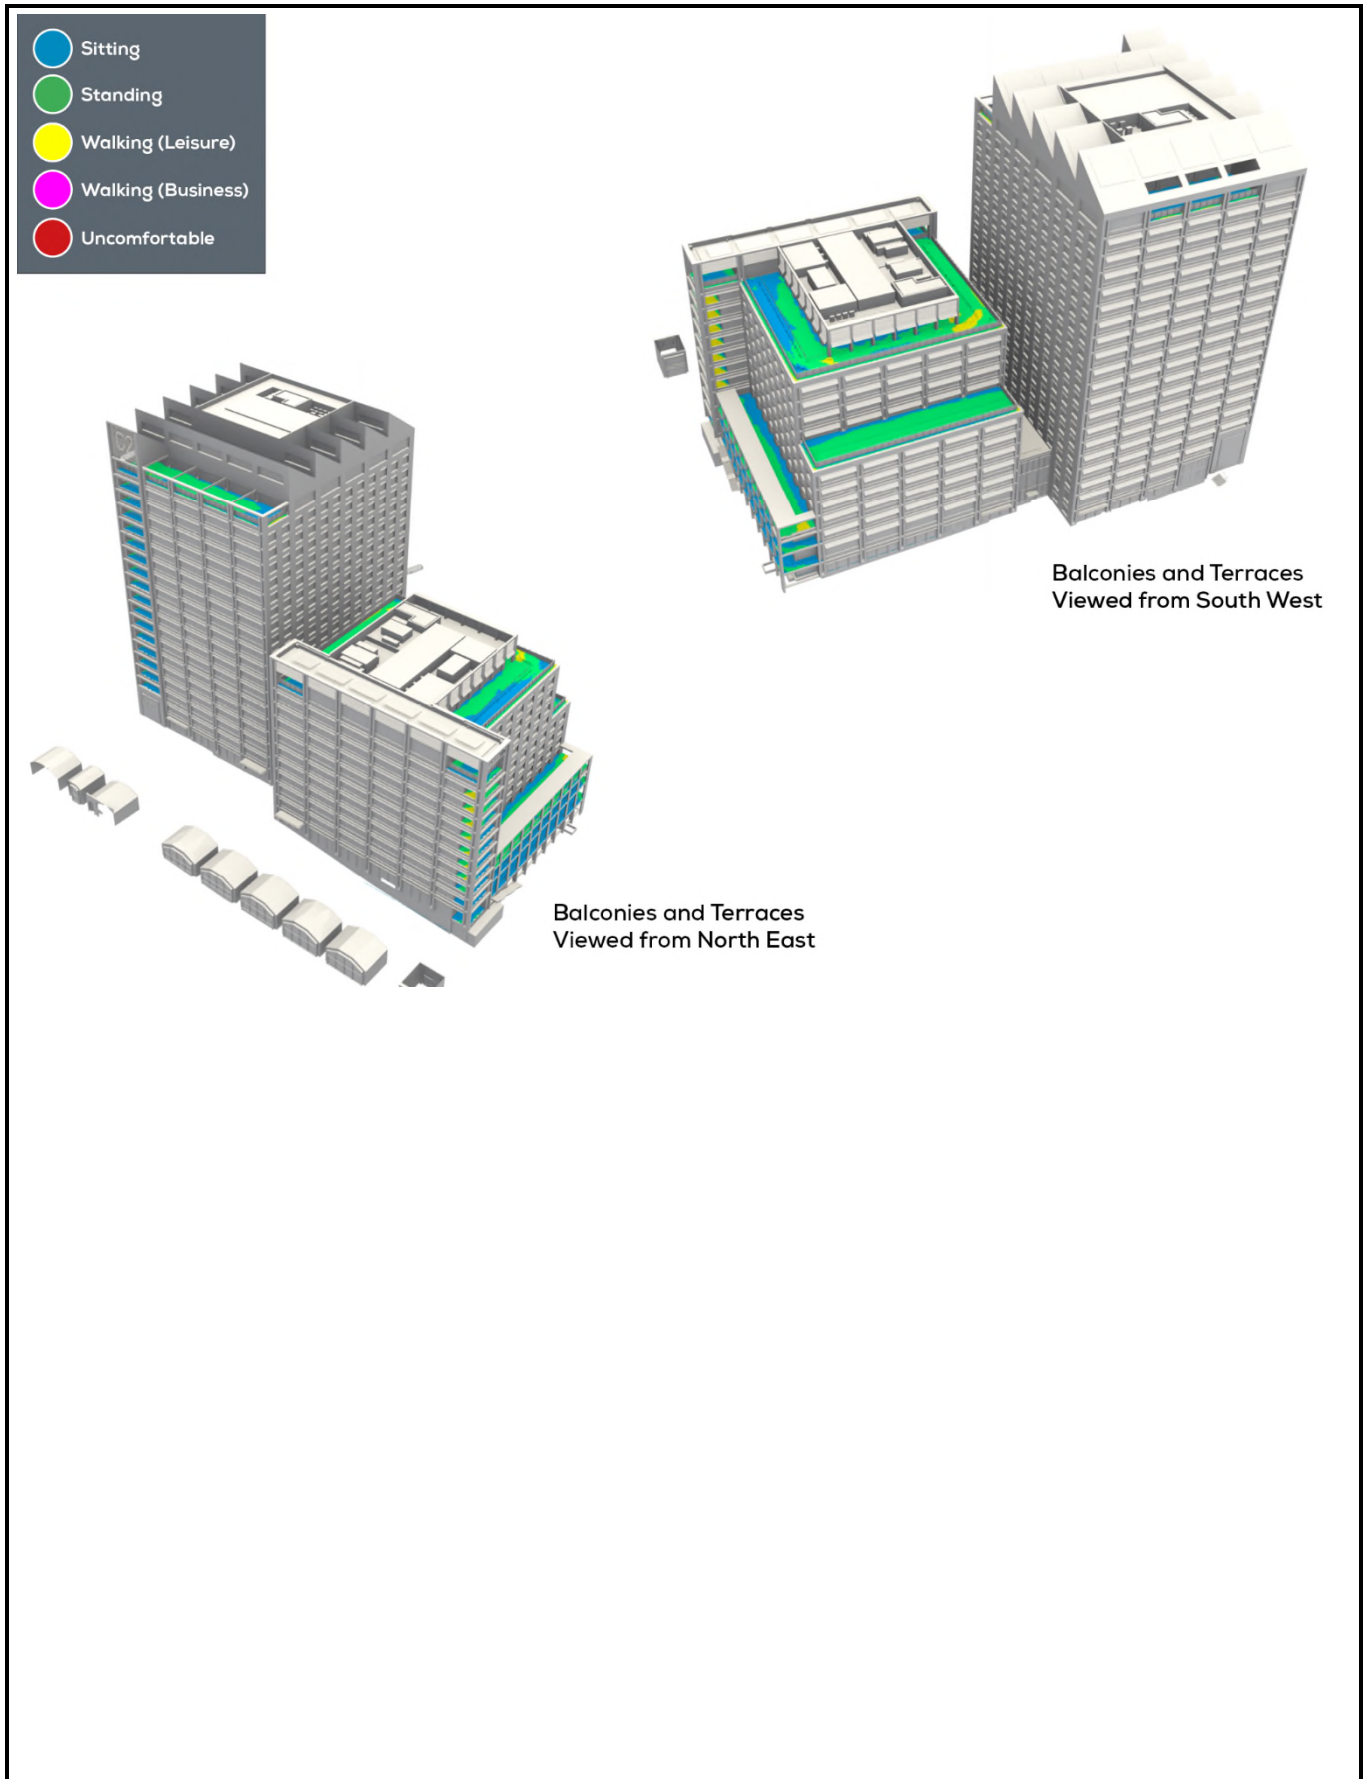


	Figure:	10.33		
	Title:	Winter Comfort at Elevated Levels, Sc. 5a		
	Project:	Plot C, Manchester		
	Date:	April 2025	Scale:	Scale /NTS

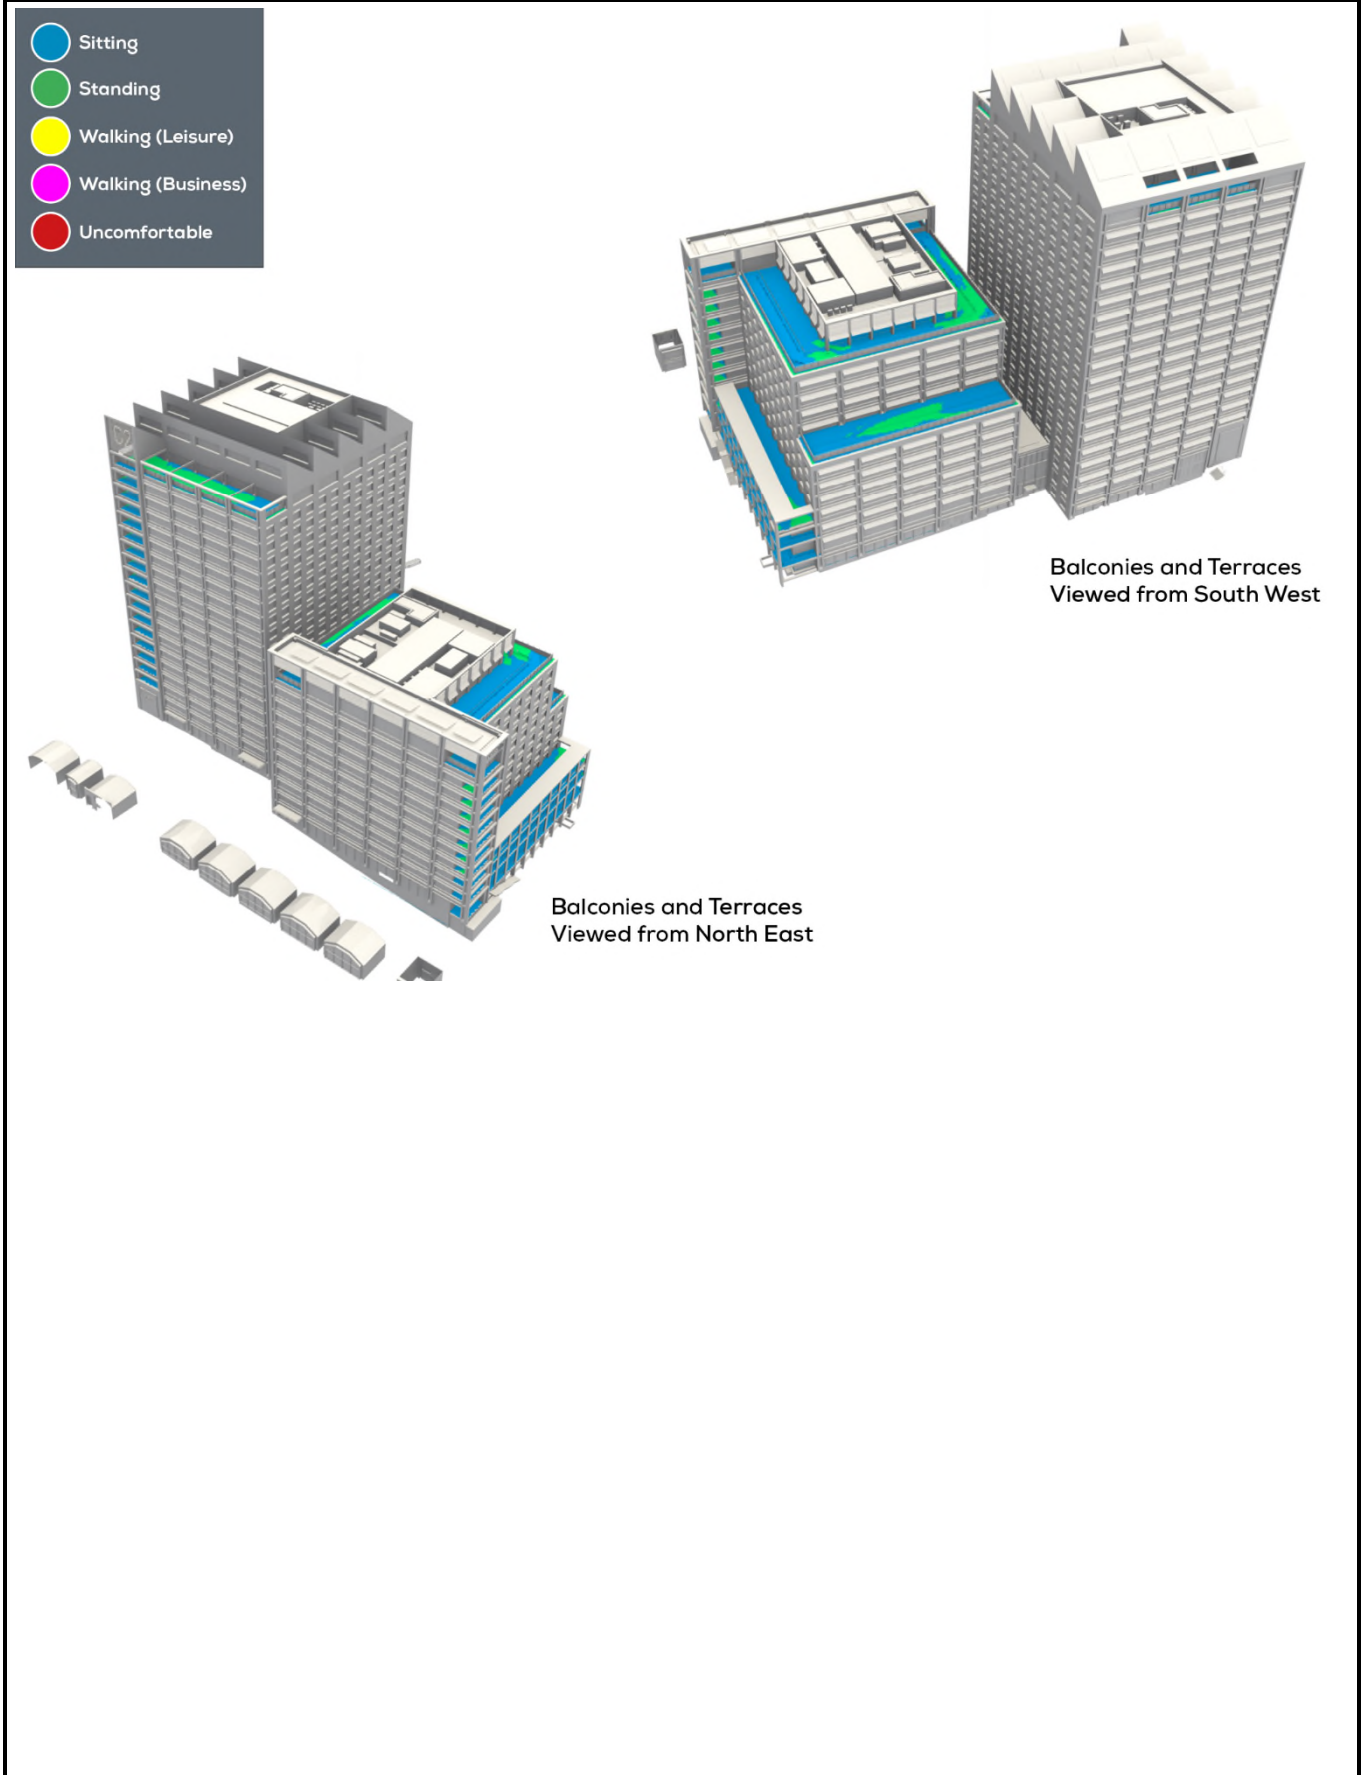


	Figure:	10.34		
	Title:	Summer Comfort at Elevated Levels, Sc.5a		
	Project:	Plot C, Manchester		
	Date:	April 2025	Scale:	Scale /NTS



	Figure:	10.35		
	Title:	Strong Winds at Ground Level, Sc. 6a		
	Project:	Plot C, Manchester		
	Date:	April 2025	Scale:	Scale /NTS

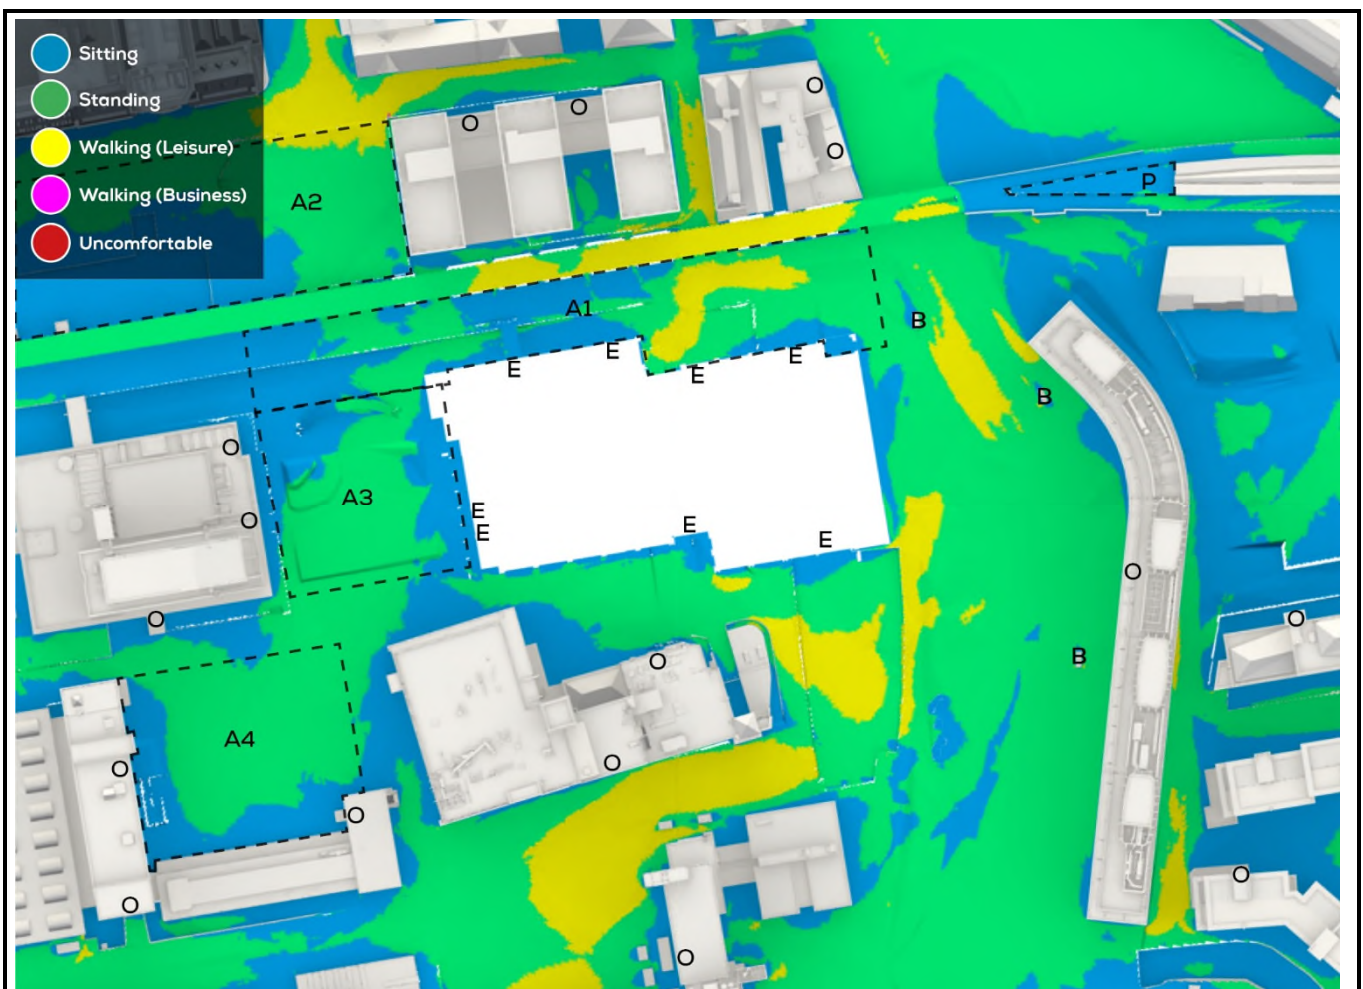


Figure:	10.36		
Title:	Winter Comfort at Ground Level, Sc. 6a		
Project:	Plot C, Manchester		
Date:	April 2025	Scale:	Scale /NTS

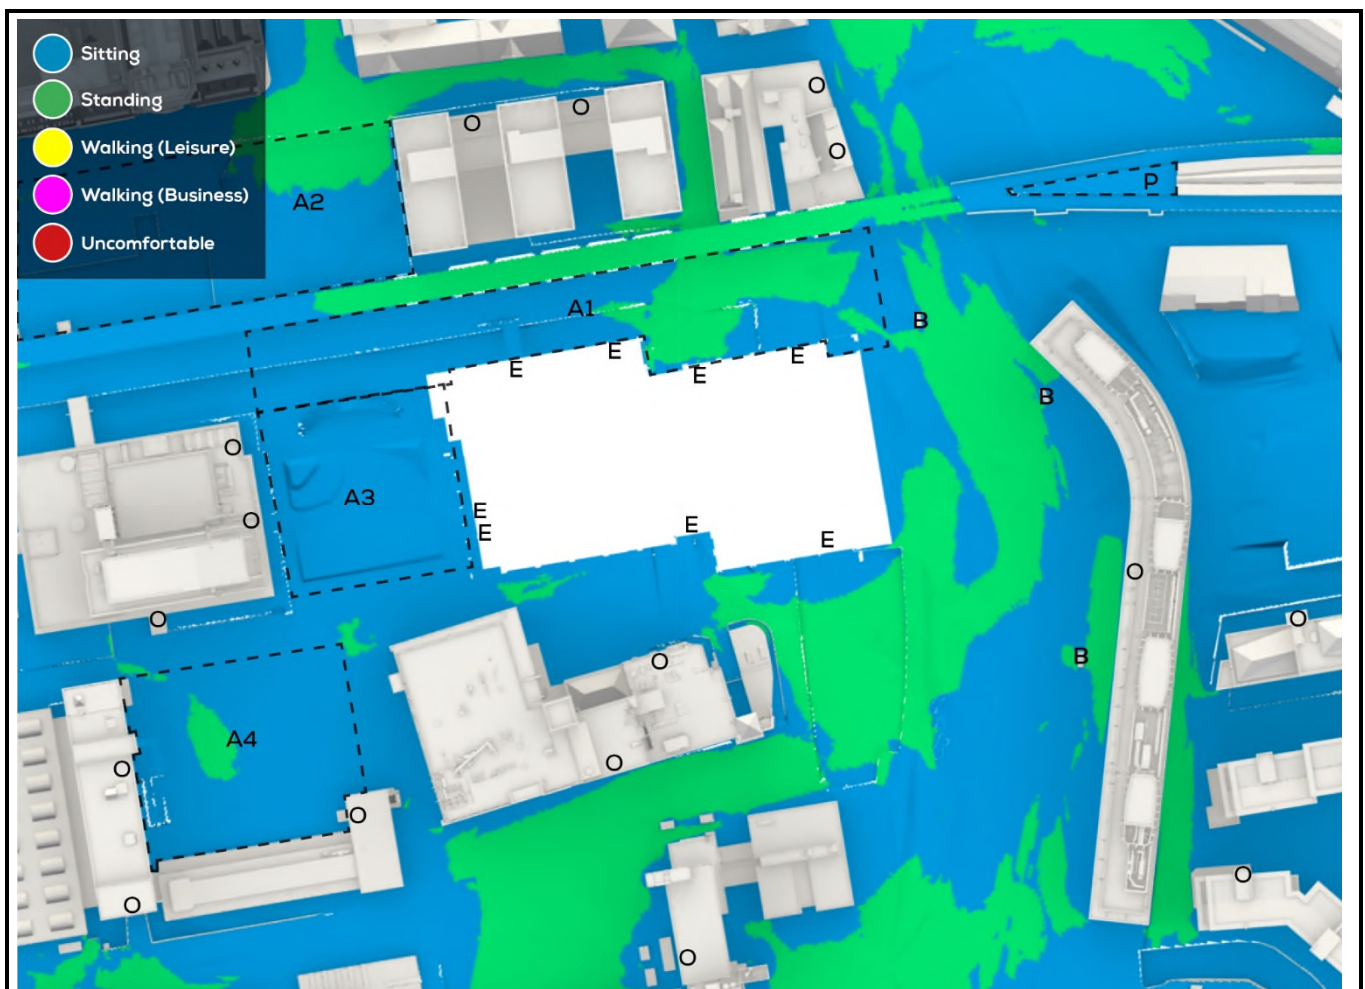


Figure:	10.37		
Title:	Summer Comfort at Ground Level, Sc. 6a		
Project:	Plot C, Manchester		
Date:	April 2025	Scale:	Scale /NTS

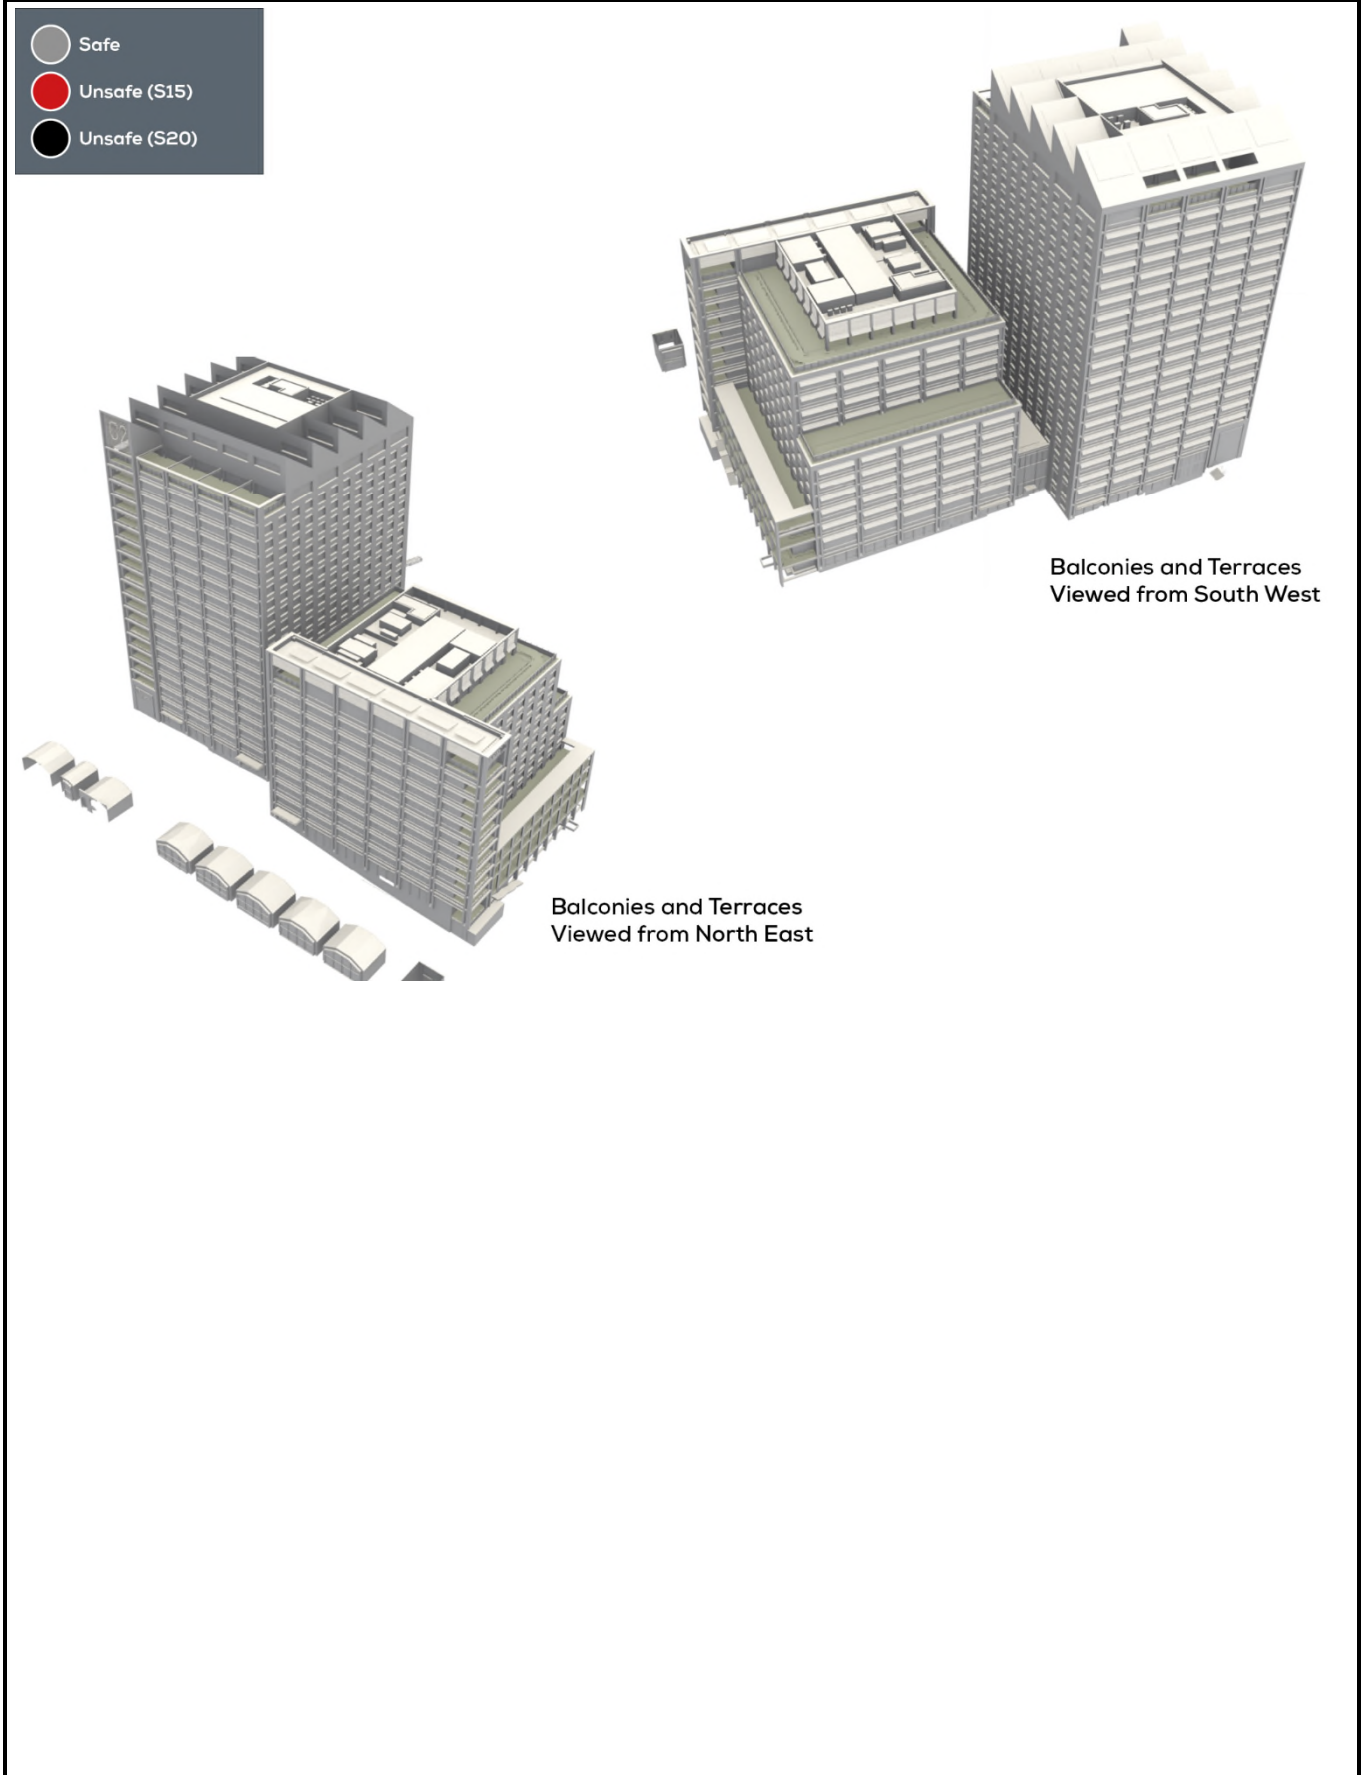


	Figure:	10.38		
	Title:	Strong Winds at Elevated Levels, Sc. 6a		
	Project:	Plot C, Manchester		
	Date:	April 2025	Scale:	Scale /NTS

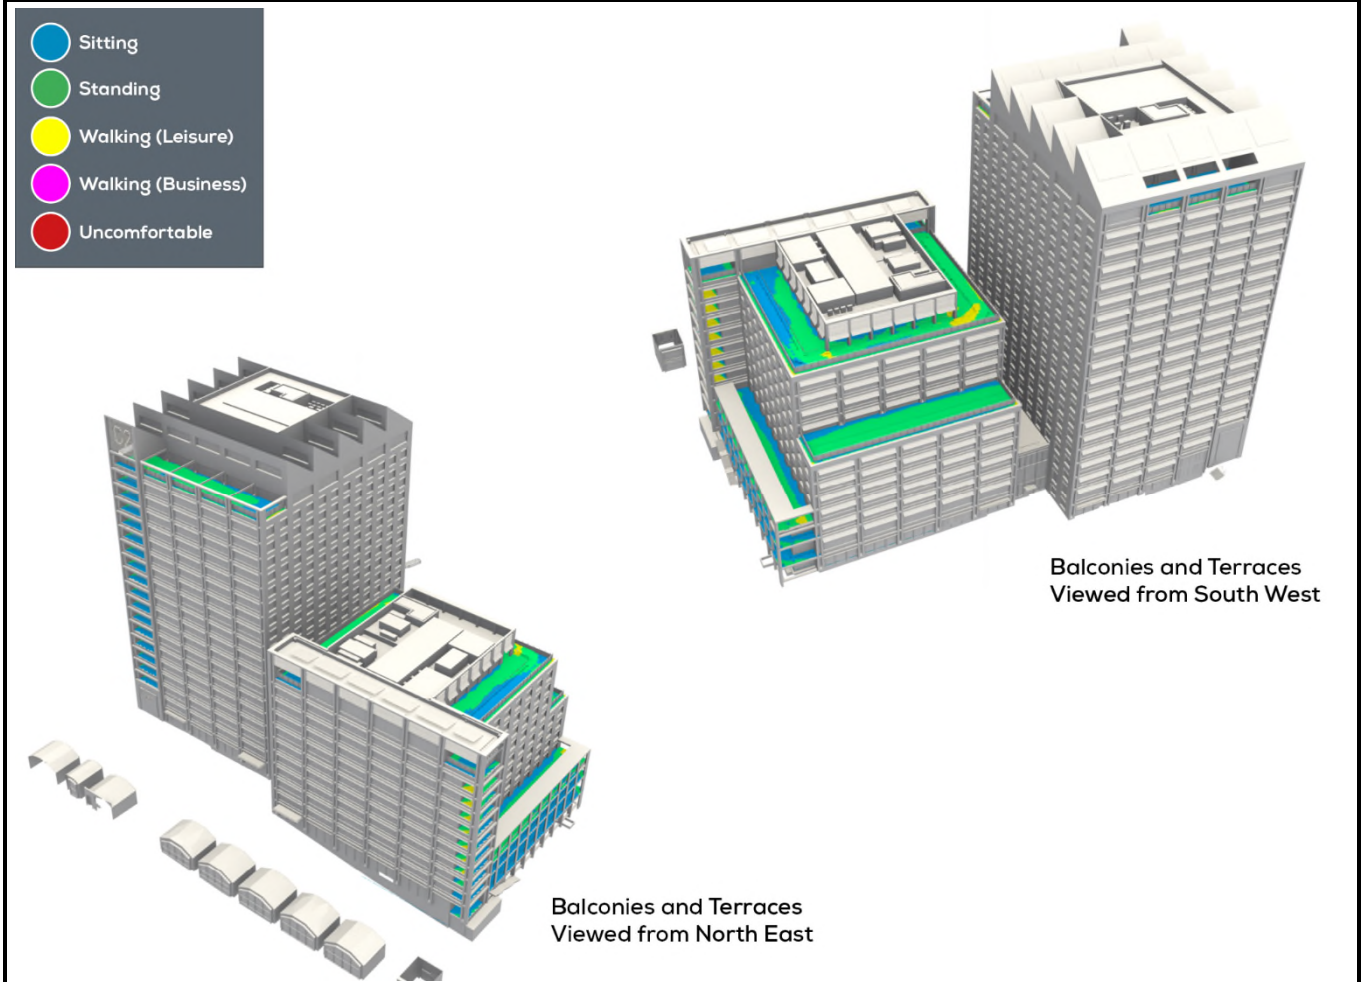


	Figure:	10.39		
	Title:	Winter Comfort at Elevated Levels, Sc. 6a		
	Project:	Plot C, Manchester		
	Date:	April 2025	Scale:	Scale /NTS

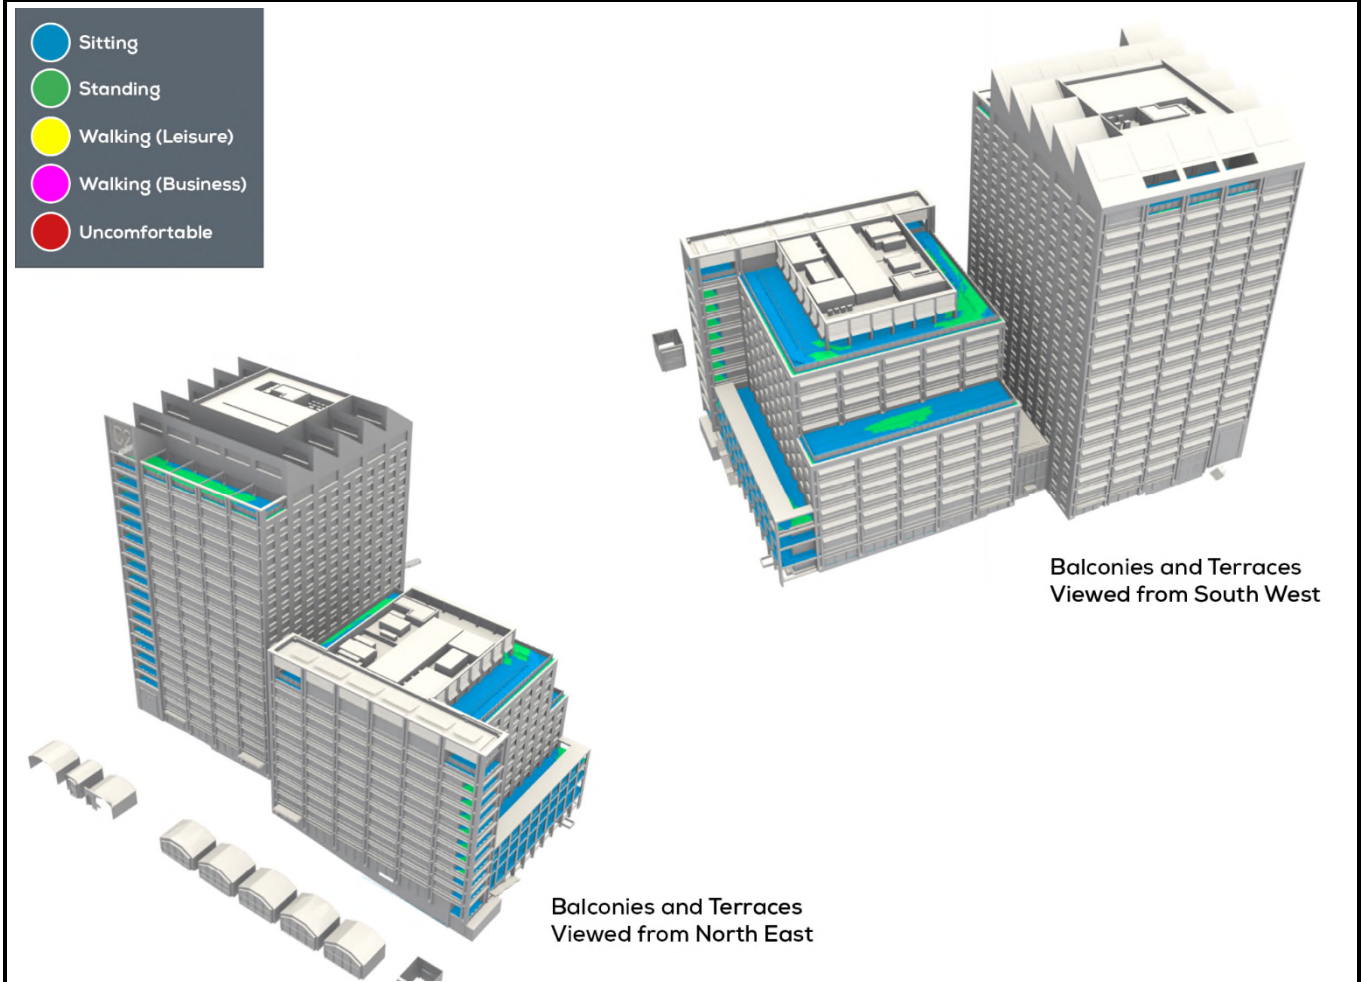


	Figure:	10.40		
	Title:	Summer Comfort at Elevated Levels, Sc.6a		
	Project:	Plot C, Manchester		
	Date:	April 2025	Scale:	Scale /NTS