


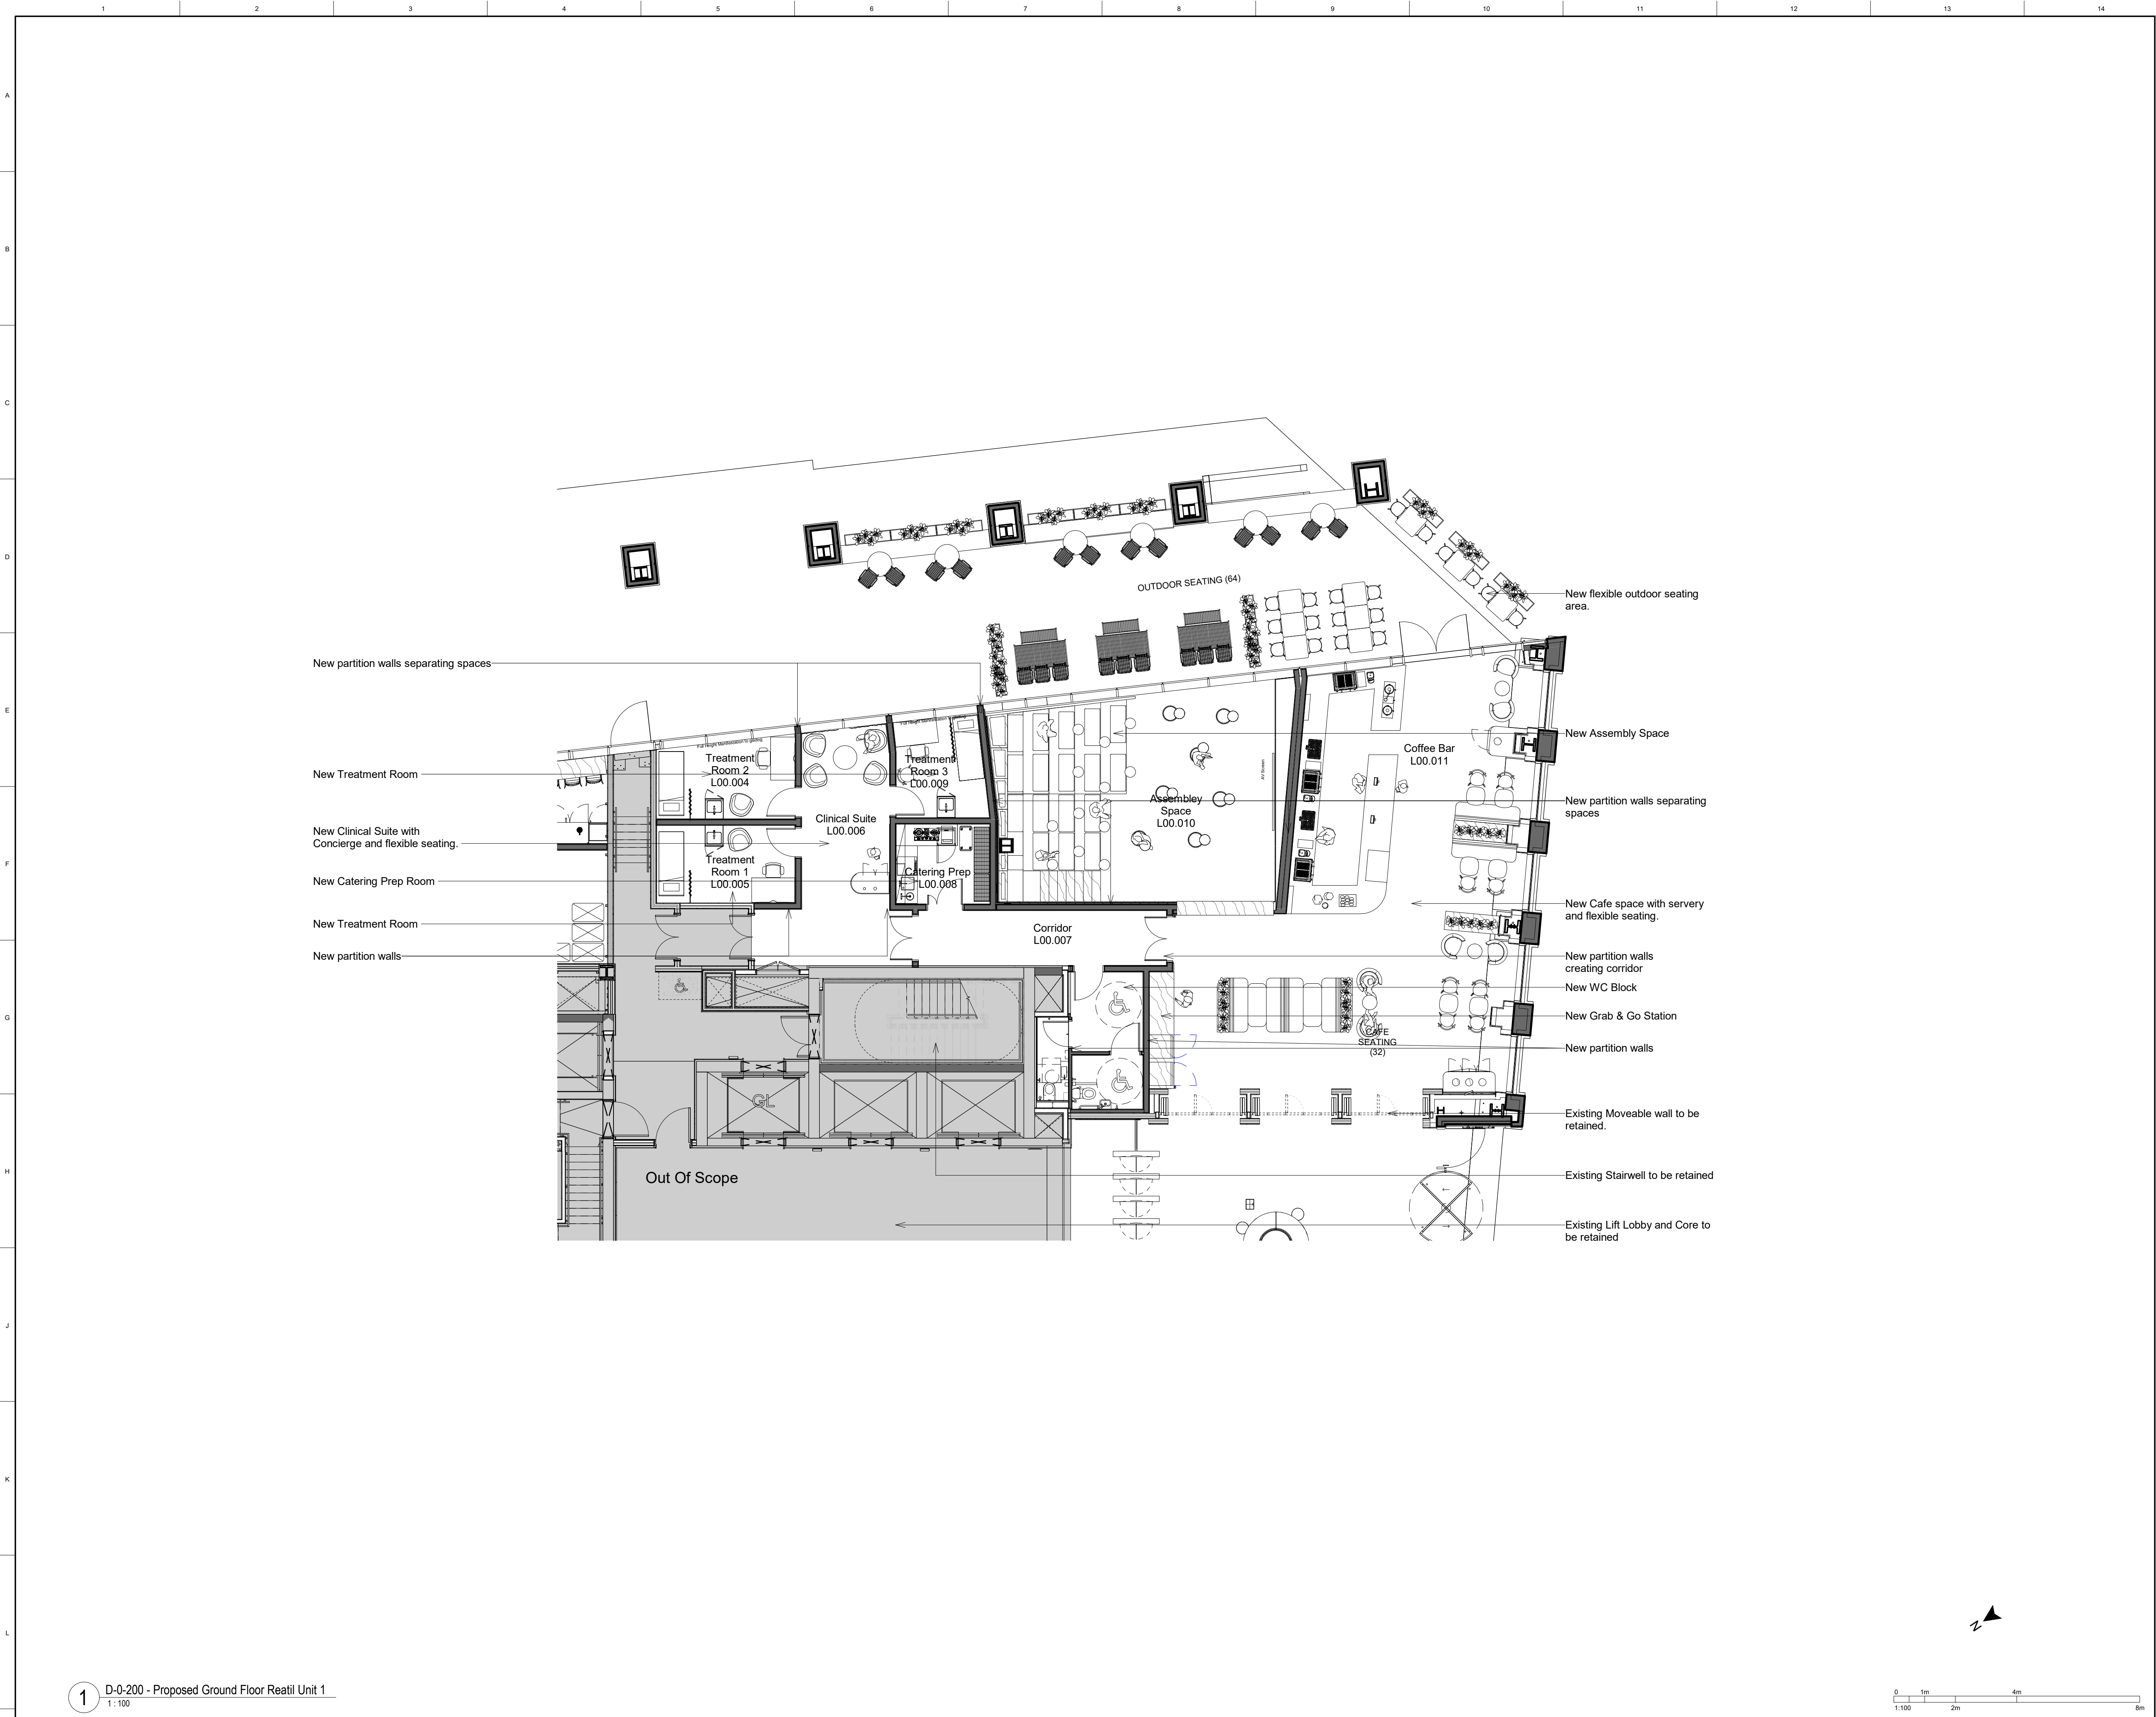


Client Name
Bank of New York

Structural Engineer Name
Buro Happold

Services Engineer Name
Buro Happold

Consultant Name
Walker Sime

Key plan

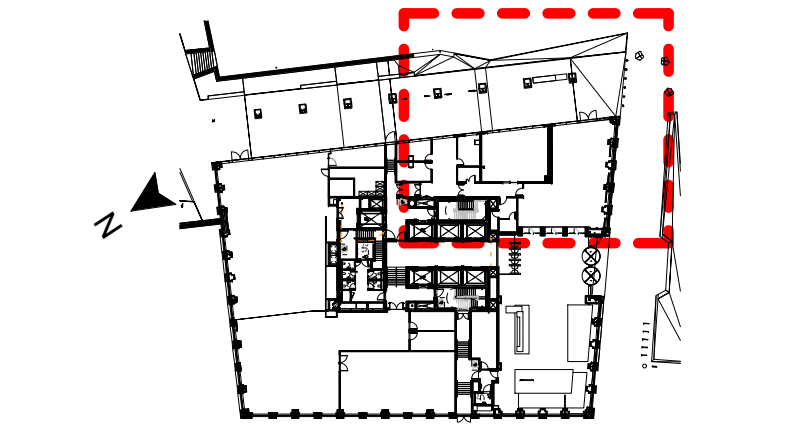

NOTES:
Do not scale. Figured dimensions only to be taken from this drawing. Check dimensions on site & report discrepancies to the architect.
This Drawing is protected by copyright. ©
All areas have been measured from current drawings. They may vary because of (EG) survey, design development, construction tolerances, statutory requirements or re-definition of the areas to be measured.

T1	26/06/2025	First Issue	JHW	WOO
No.	Date	Comment	Drawn	Checked
Revs				
Issue Purpose				
Tender				
tp bennett				
Royal Mills Unit 2B 17 Redhill Street Manchester M4 5BA UK +44 (0) 161 694 7700 www.tpbennt.com				
Project				
Bank of New York				
4 Angel Square M4 4FW				
Manchester				
Drawing Title				
Proposed				
Ground Floor Cafe and Assembly Space				
Drawn Date Scale @ A1				
KBH	17/02/2025	1 : 100		
tp bennett Project No. Drawing Number Rev				
U8881	D 0 200	T1		