1 SITE SET UP PLAN

SCALED @ 1:150

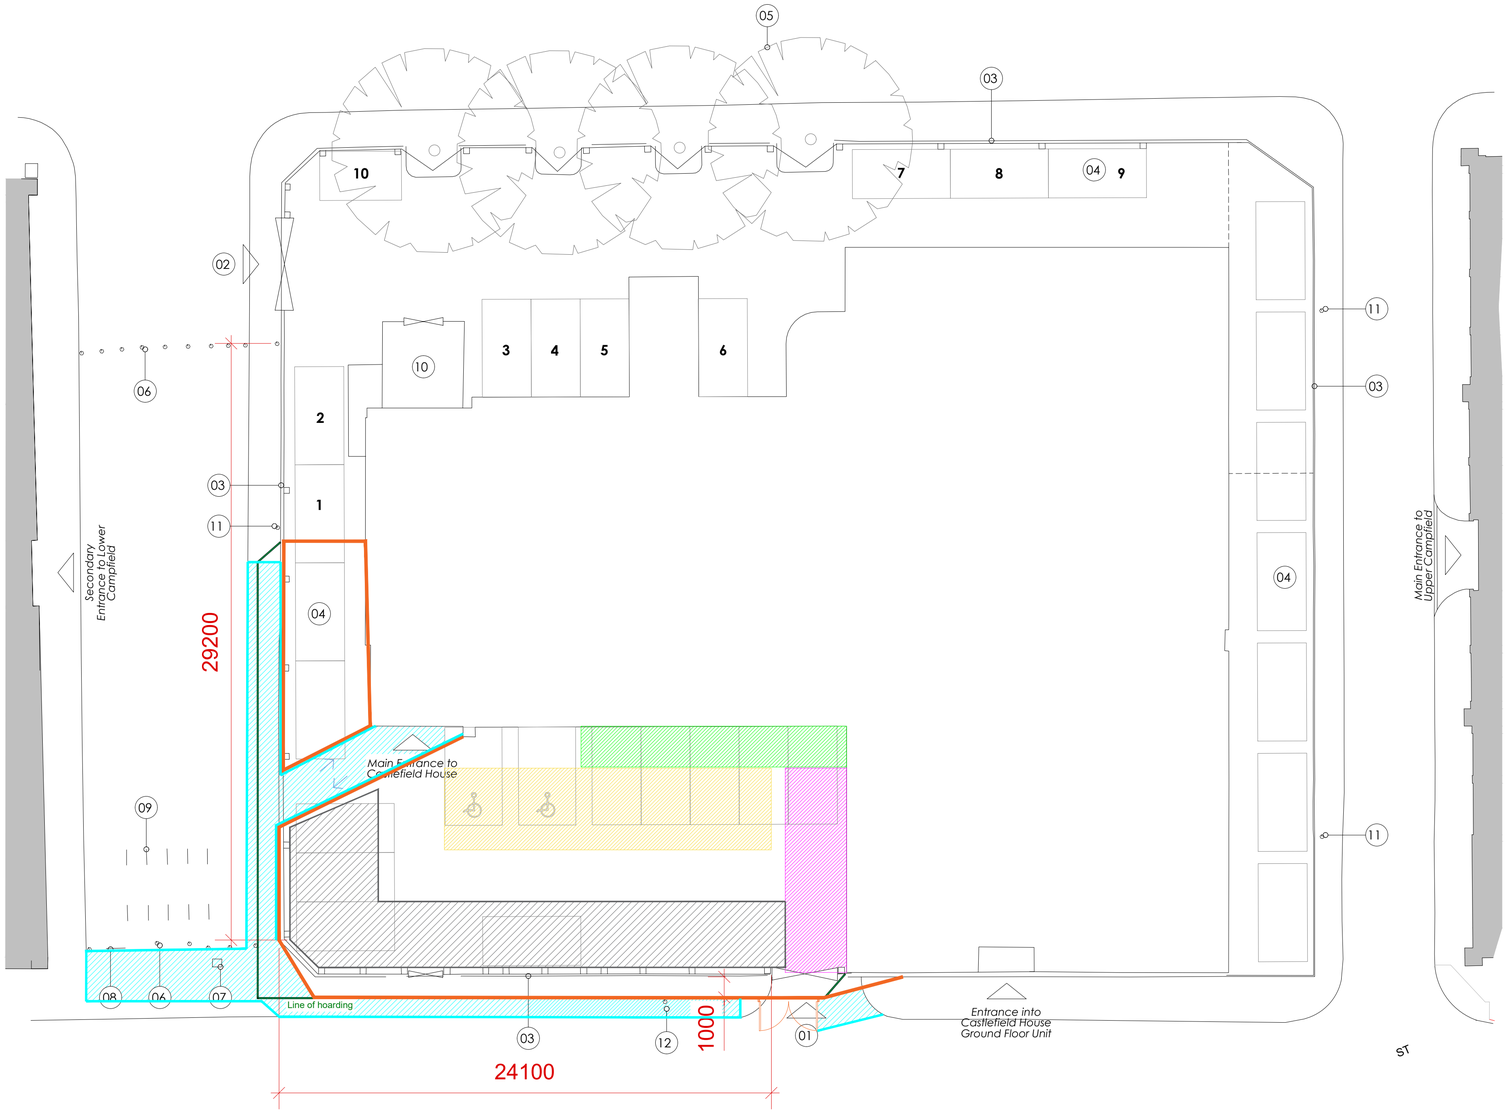

Drawing Key:

01 Vehicle access off Liverpool Road, through a sliding gate
02 Vehicle access off Byrom Street, through a sliding gate
03 Railings around the full site boundary
04 30no. Existing car parking spaces, a number of which are inaccessible and/or unusable
05 Existing trees
06 Existing bollards
07 Existing CCTV camera
08 Existing information board
09 10no. Existing Sheffield cycle stands
10 Existing bin store
11 Existing lamp post
12 Existing bus stop

LOADING/UNLOADING AREA

PEDESTRIAN/OFFICE TENANTS WALKWAY

HOARDING LINE–ENTRANCE/EGRESS GATES

MATERIAL STORAGE

WASTE STORAGE

WORKING AREA

0 5 10 M

THIS DRAWING IS COPYRIGHT AND SHOULD NOT BE REPRODUCED WITHOUT WRITTEN PERMISSION.

DO NOT SCALE OFF THIS DRAWING SHOWN DIMENSIONS ARE APPROXIMATE

ALL CONTRACTORS MUST VISIT THE SITE AND BE RESPONSIBLE FOR TAKING AND CHECKING ALL DIMENSIONS RELATIVE TO THEIR WORK.

REV.	DESCRIPTION	DATE

P R O P O S E D

CLIENT
TJM PROJECTS LTD

PROJECT
CASTLEFIELD HOUSE

DRAWING TITLE
SITE SET UP PLAN

PROJECT NO.	3522	DATED	04.06.2025
DRAWN BY	EM	SCALE	1:150 @ A1
DRAWING NO.	3522.F05	REV.	

10 WESTSIDE INDUSTRIAL ESTATE, JACKSON STREET
SAINT HELENS, MERSEYSIDE, WA9 3AT