


KEY PLAN

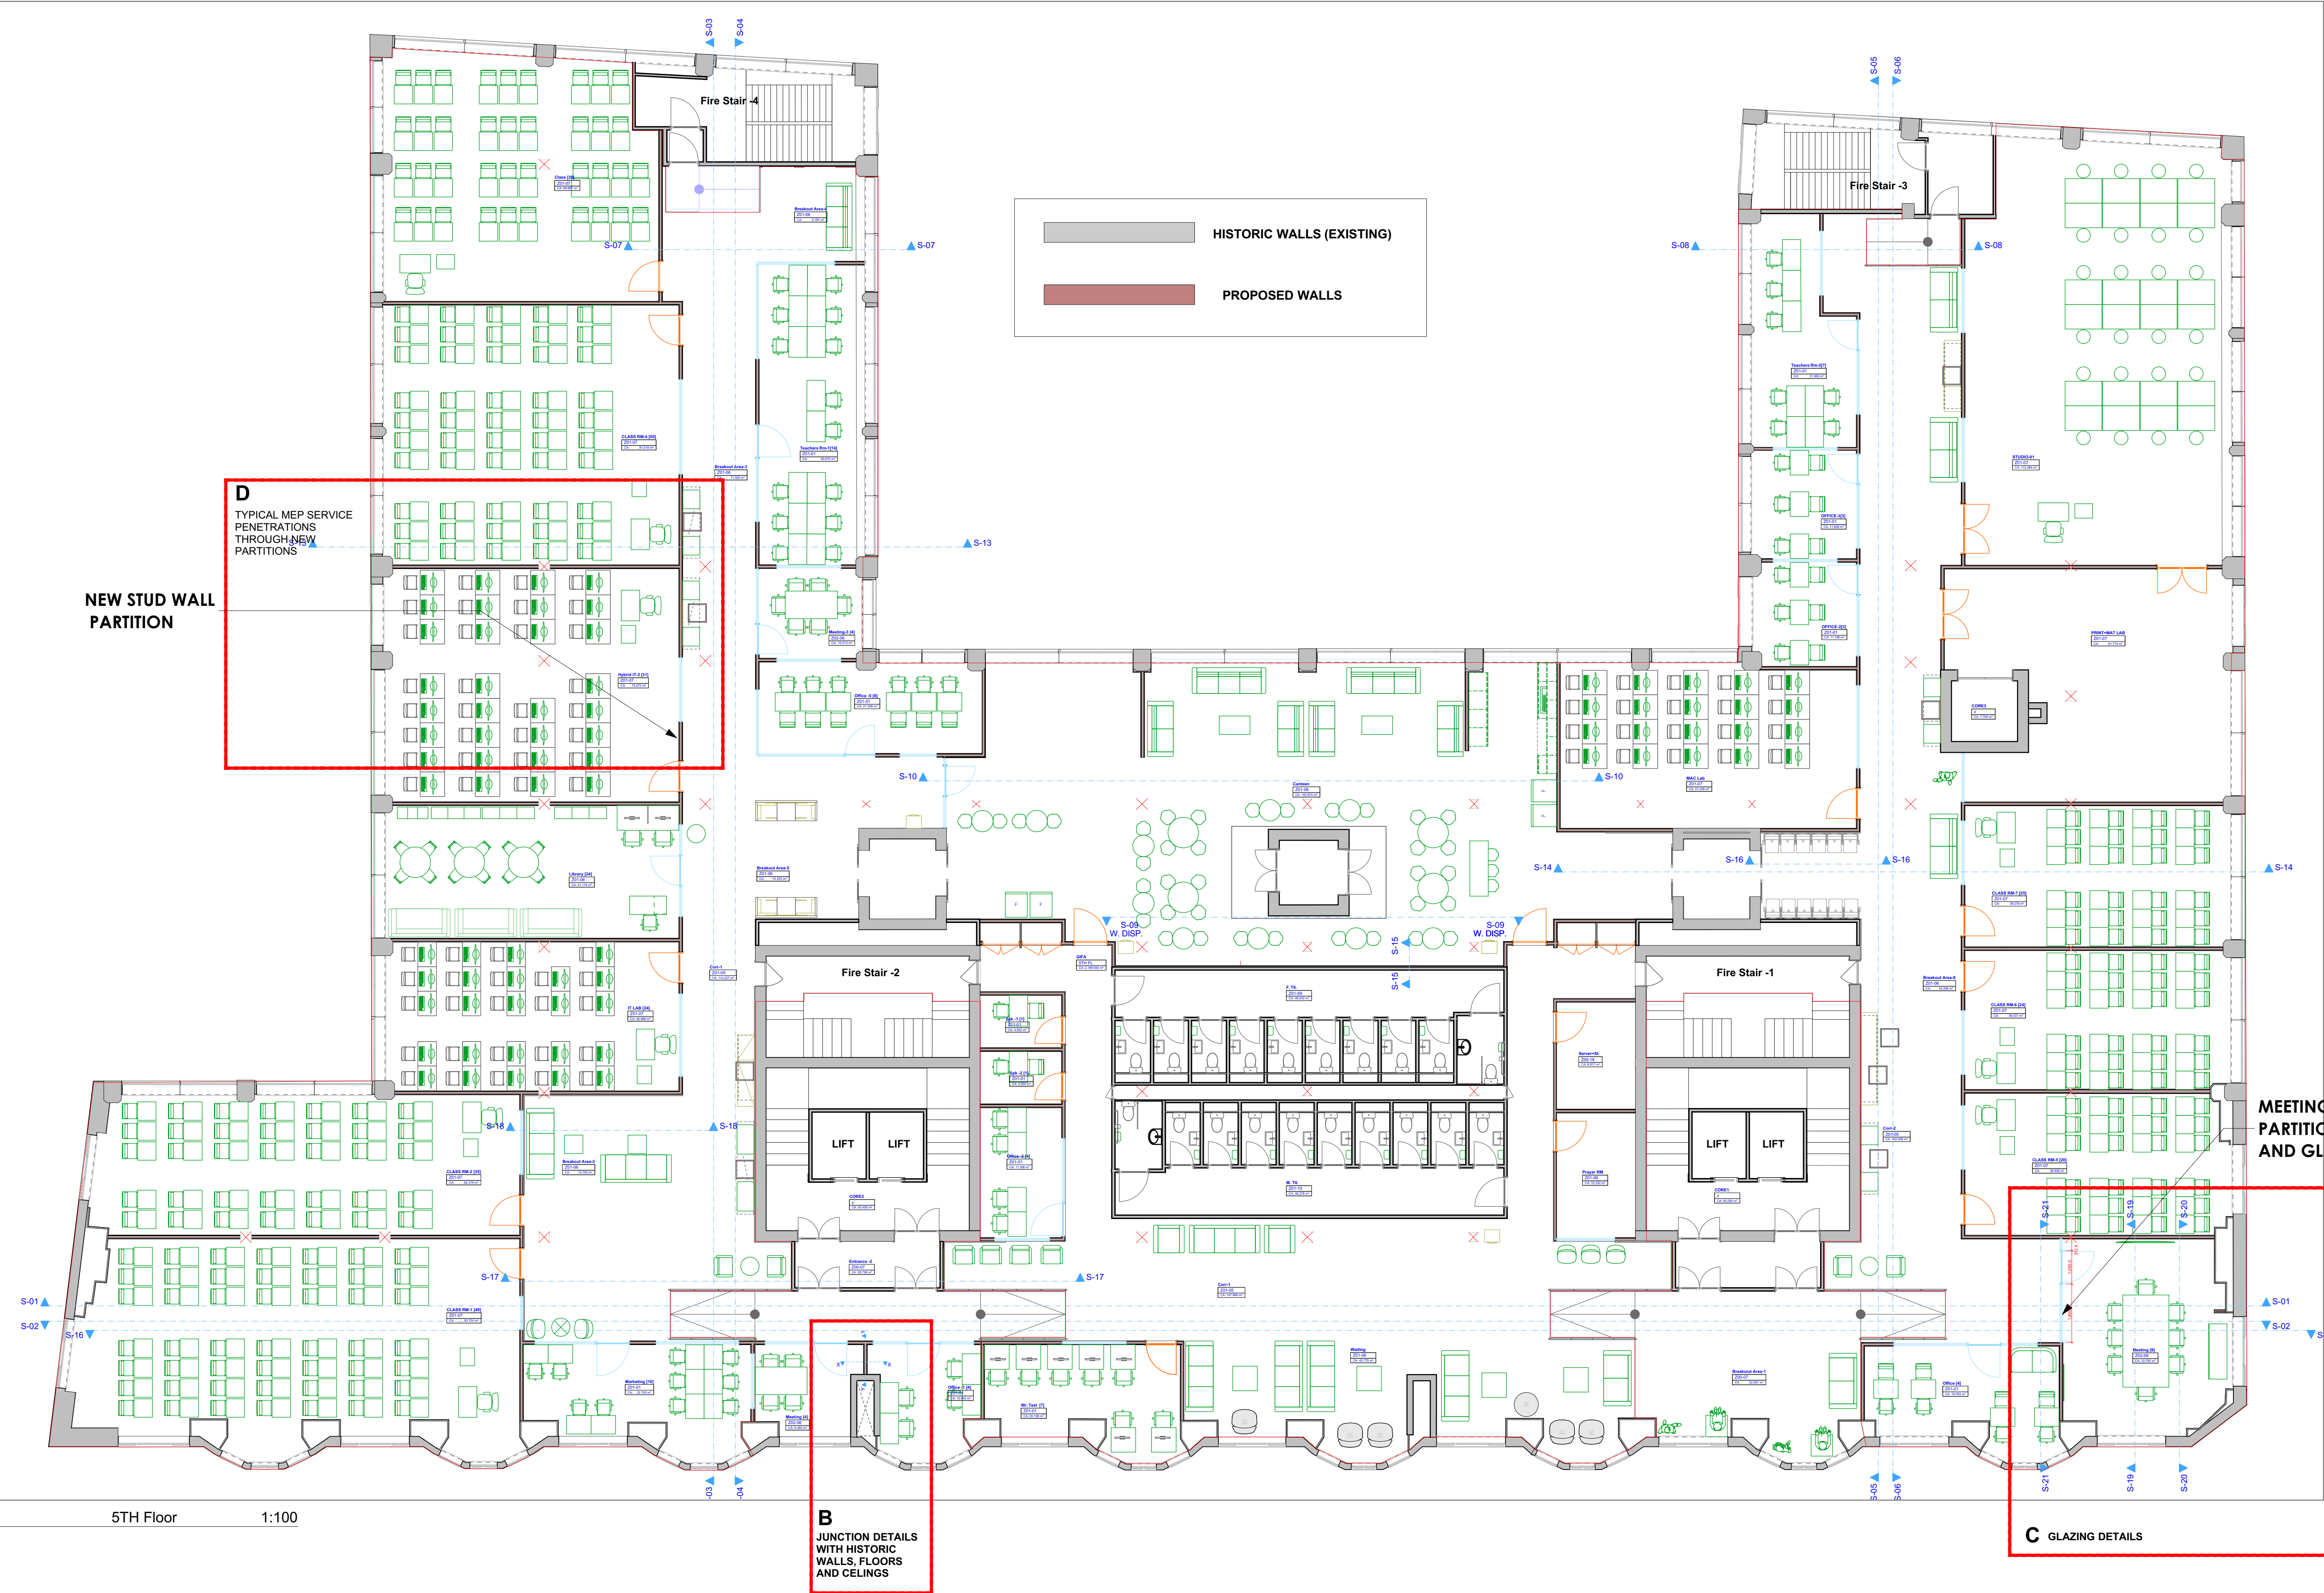

1 5TH Floor 1:100

B
JUNCTION DETAILS
WITH HISTORIC
WALLS, FLOORS
AND CEILINGS

C GLAZING DETAILS

**MEETING ROOM GLASS
PARTITION
AND GLASS DOOR**

NOTES:
Construction work should not commence until planning permission is approved by the Planning Authority.
Drawings should not be used for Land registry purposes.
Party wall notices is to be served by either the owner/main contractor. No liability is taken to any Third Party relying on information contained in this drawing.
All dimensions must be verified on site before commencing any work or shop drawing.






Project **VCAD - MANCHESTER
Manchester M1 6LT**
Client **Mr Md Faruki**
Project No. **2024-02**
Project Status **Design**

Layout Title **Key Plan**
Layout No. **A011.1**
Scales @ A1 **1:100** Date **16/07/2024**
Revision **R2** Revision Date **20/09/2024**



Contact Person **Khondoker Rahman
Sadeque Alam**
Contact Number **07538513571
07515 558788**
Contact Email **mdrahman@gmail.com,
sadeque@cdc.construction**
Address **Creative Design and Construction Ltd
434 Cranbrook Road, Gants Hill,
Essex IG2 6LL**







A. Internal Elevations - Proposed

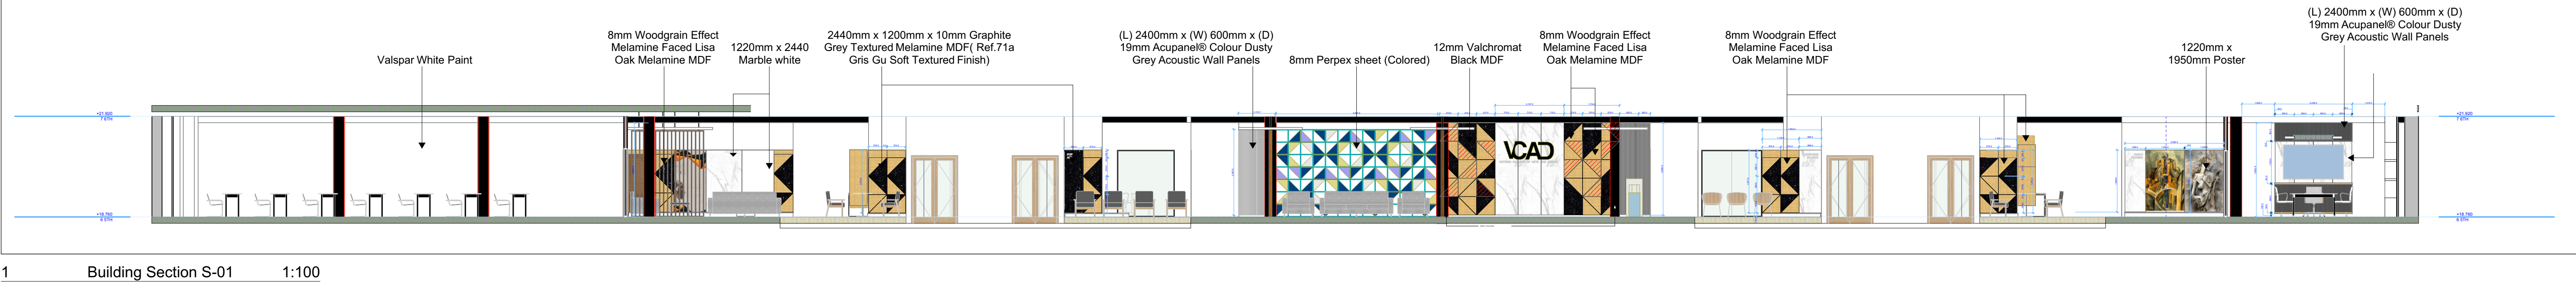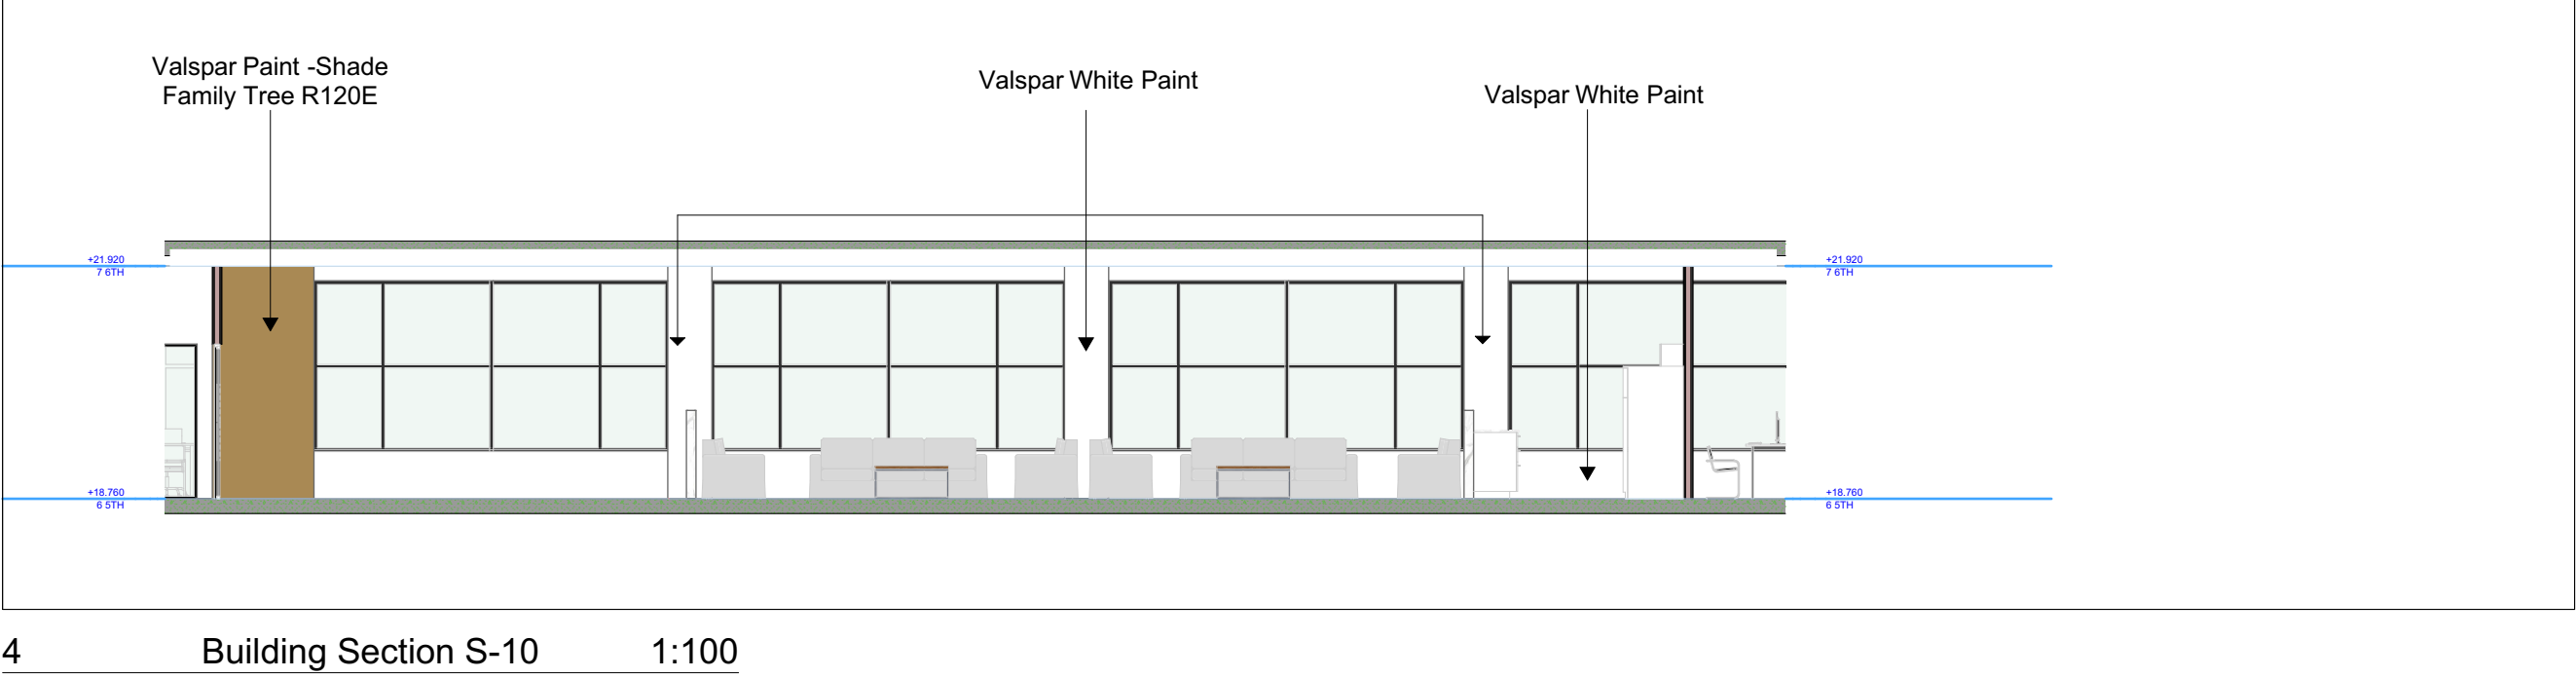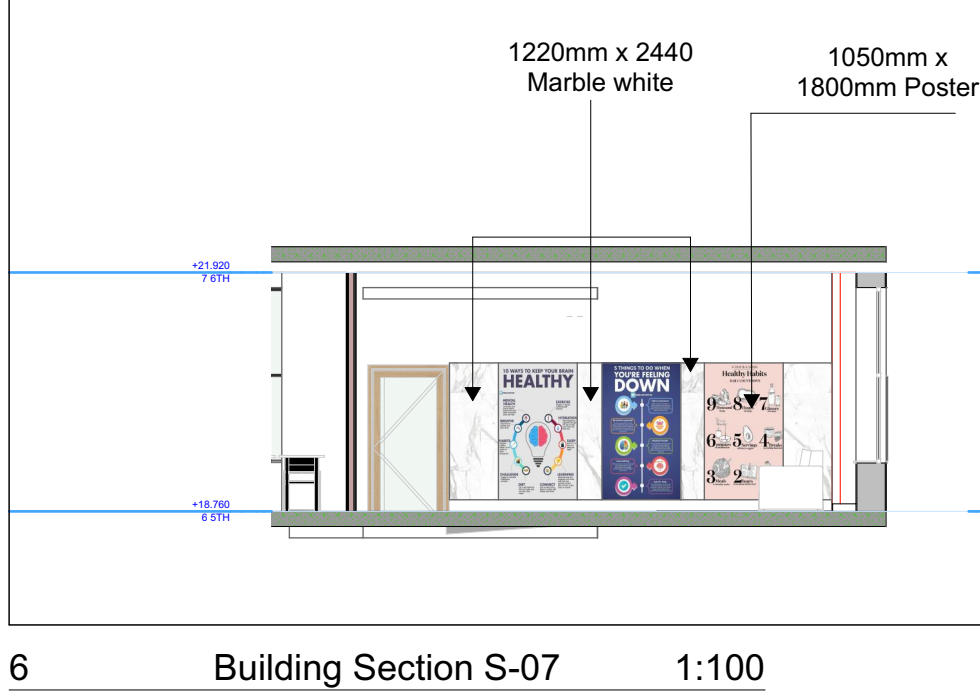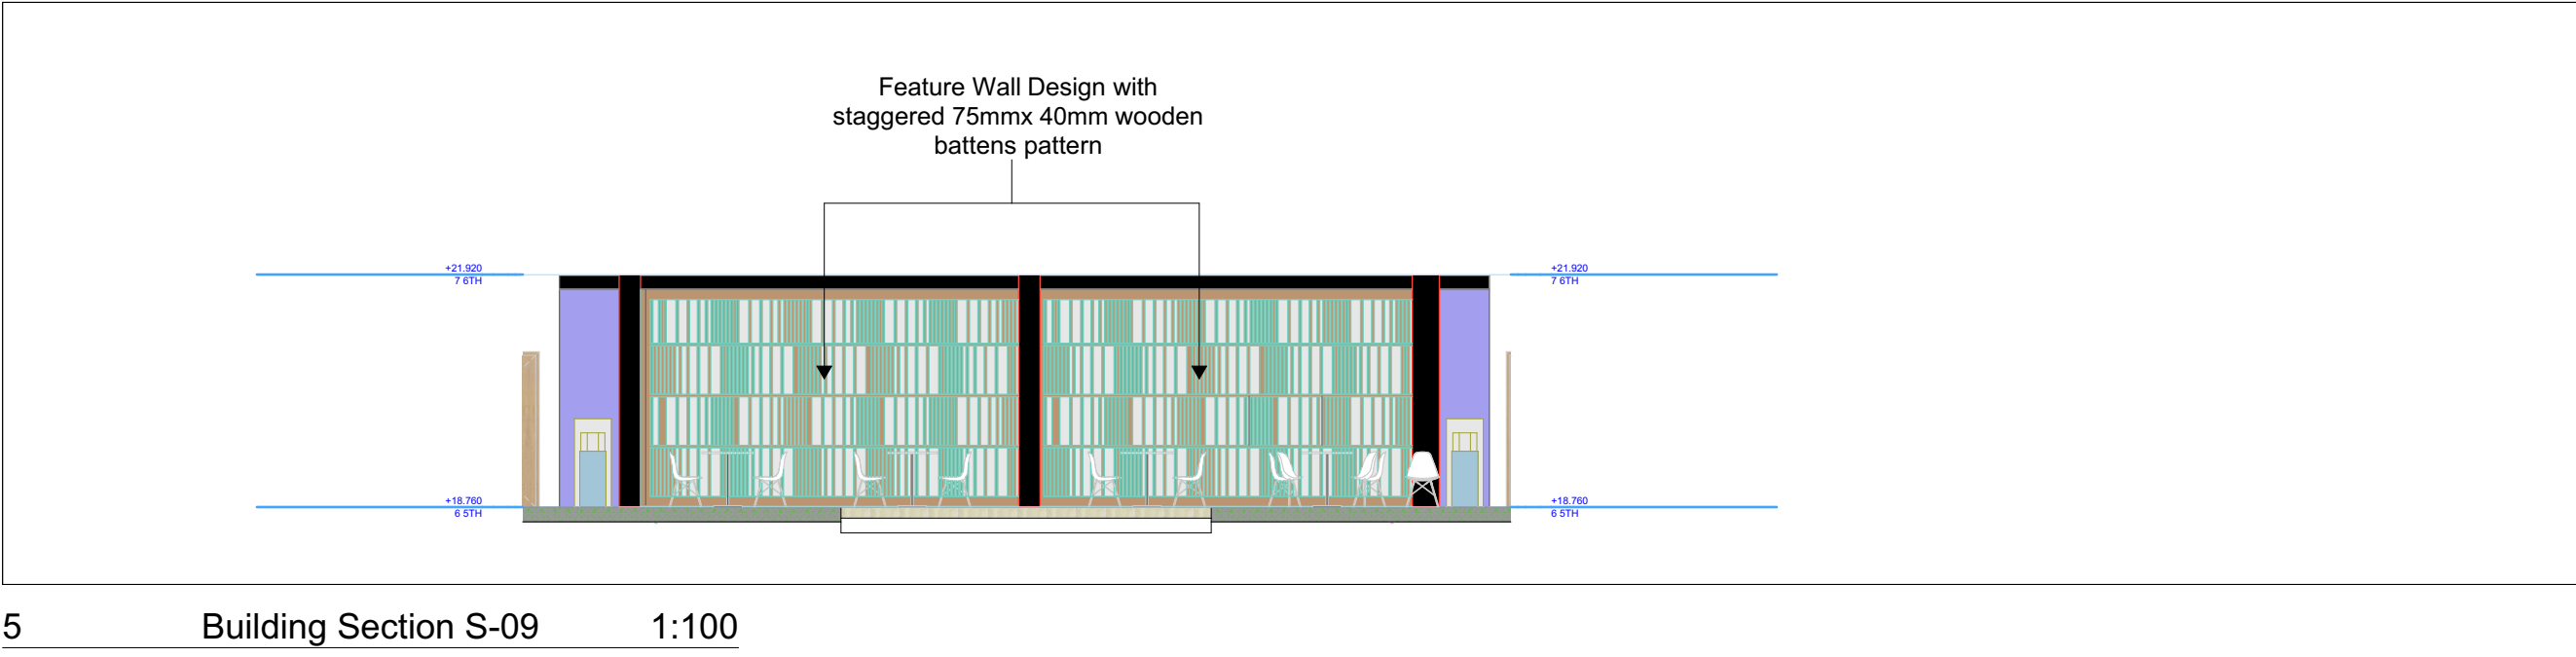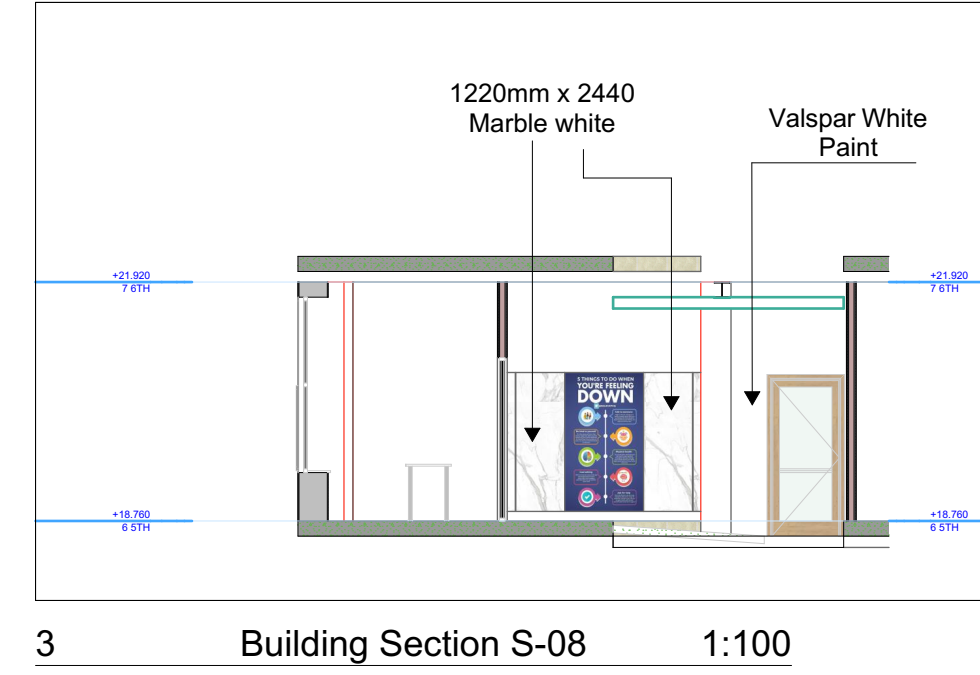

Sections With Existing Services

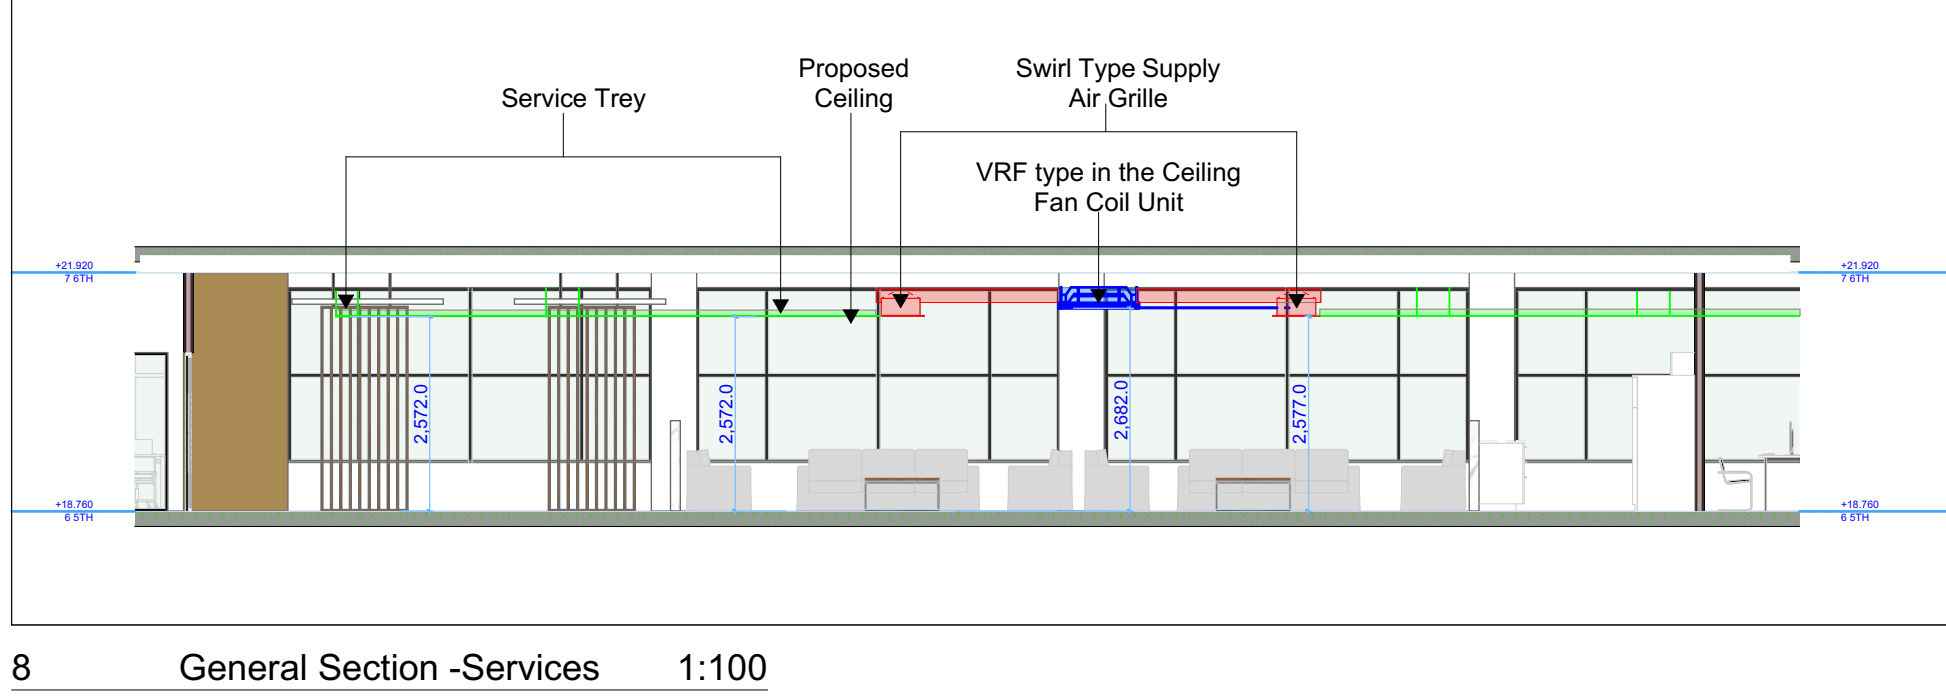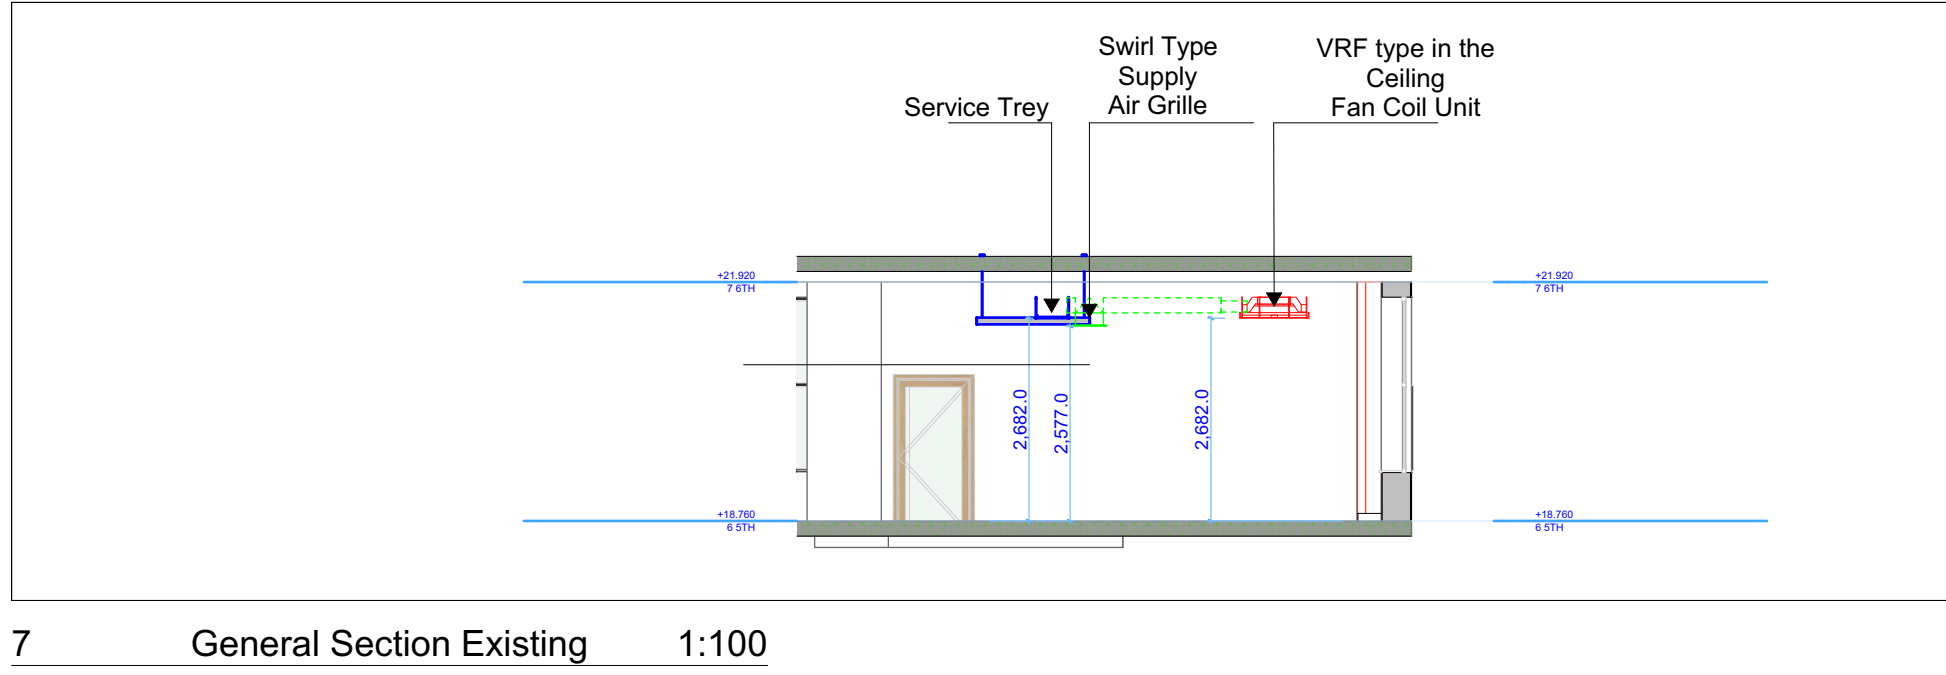

A. Internal Elevations - Proposed

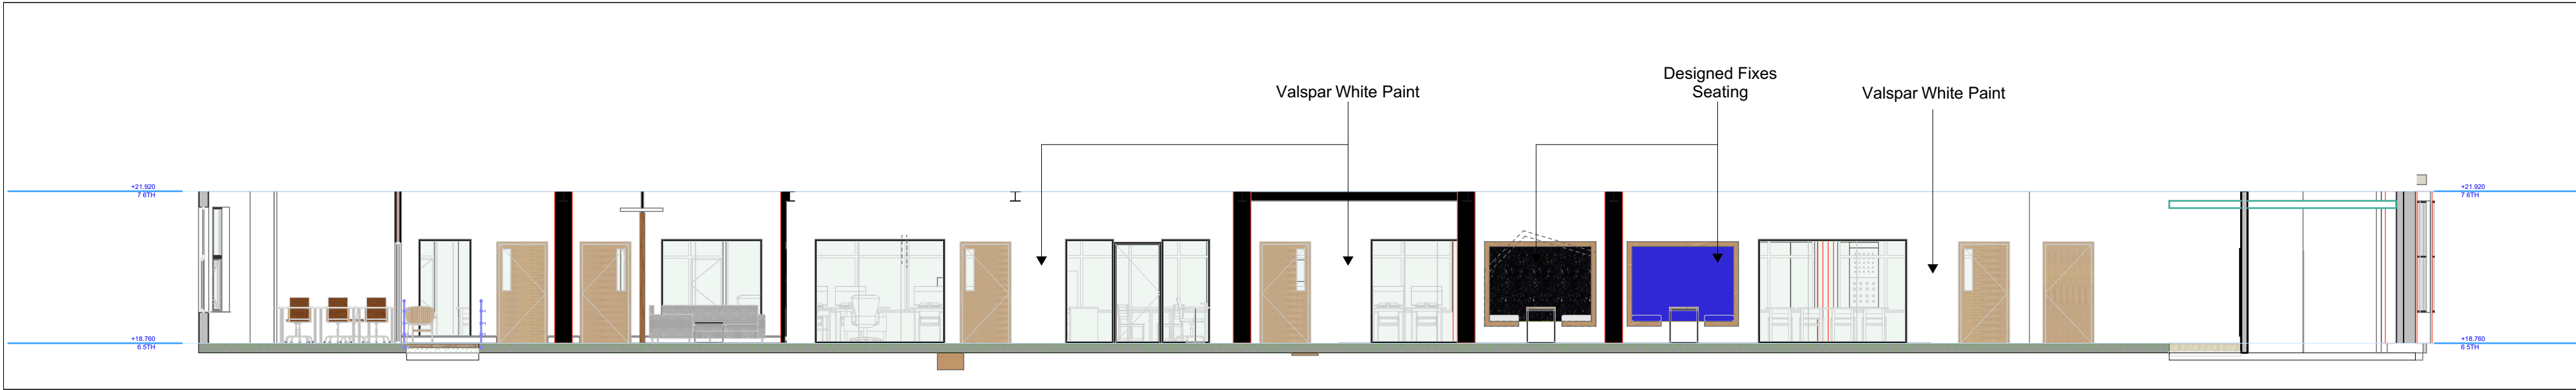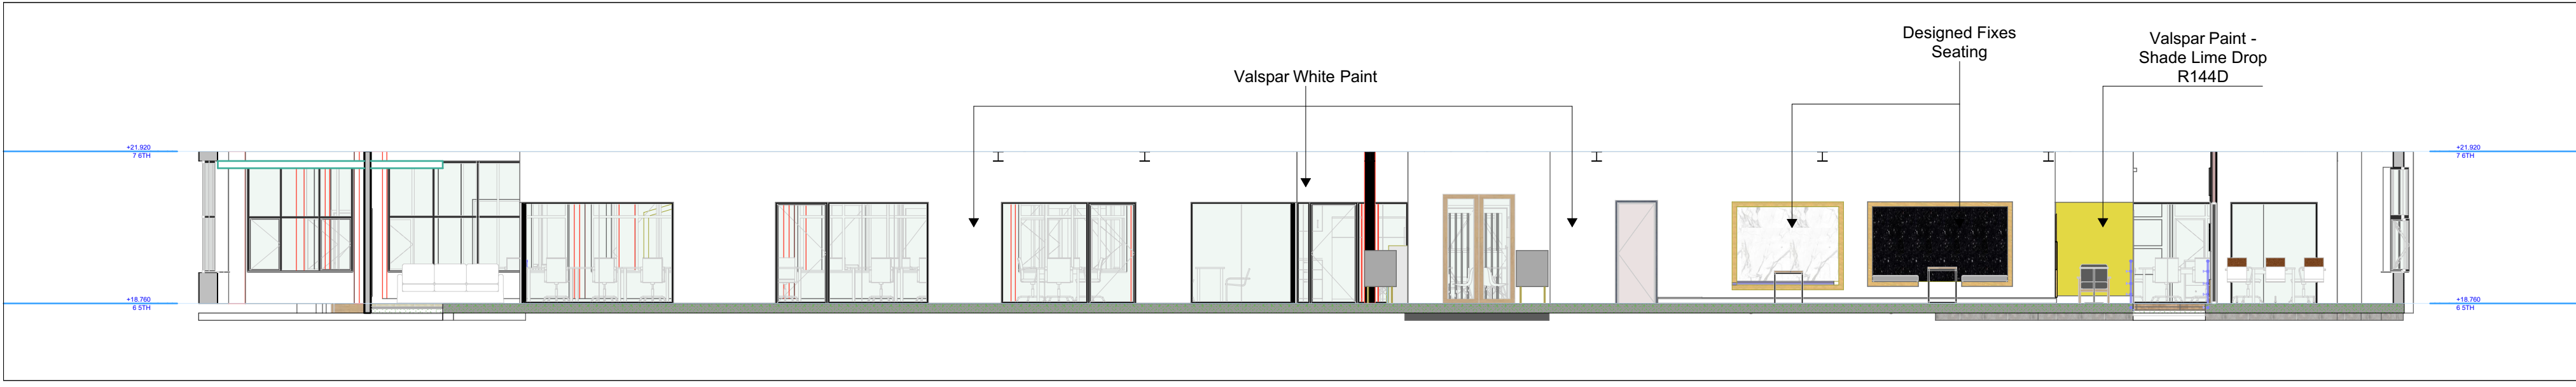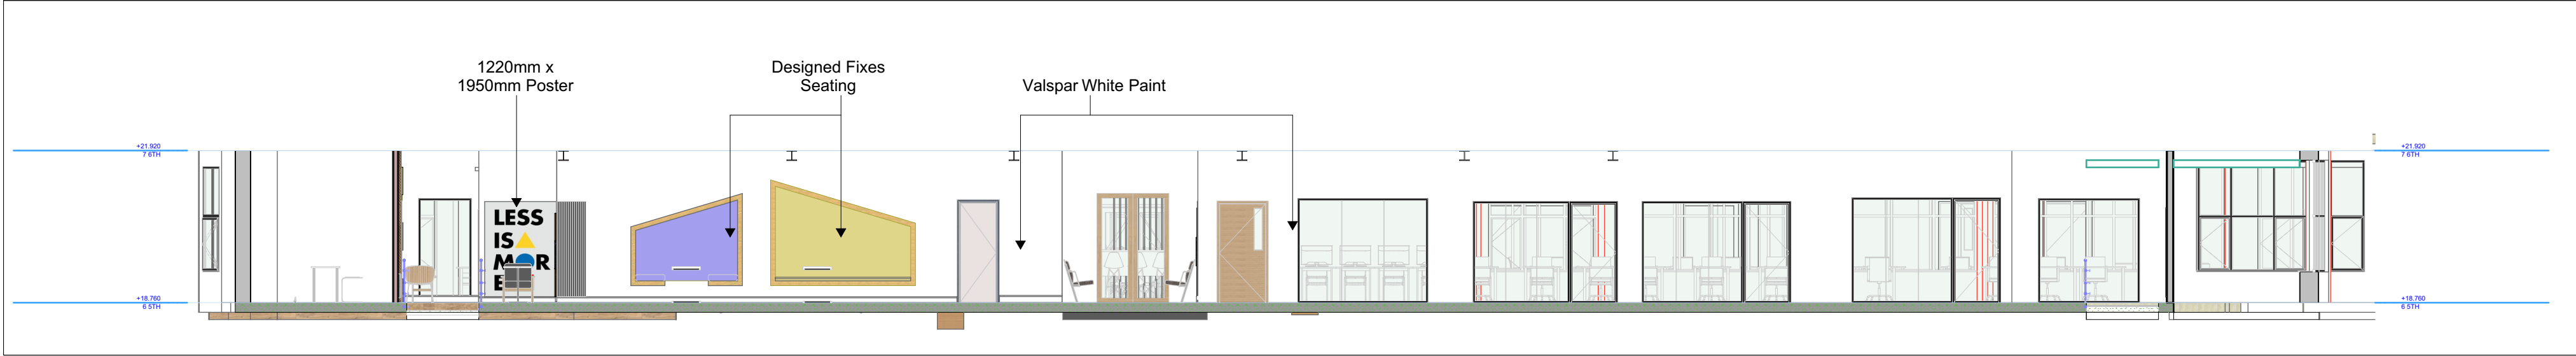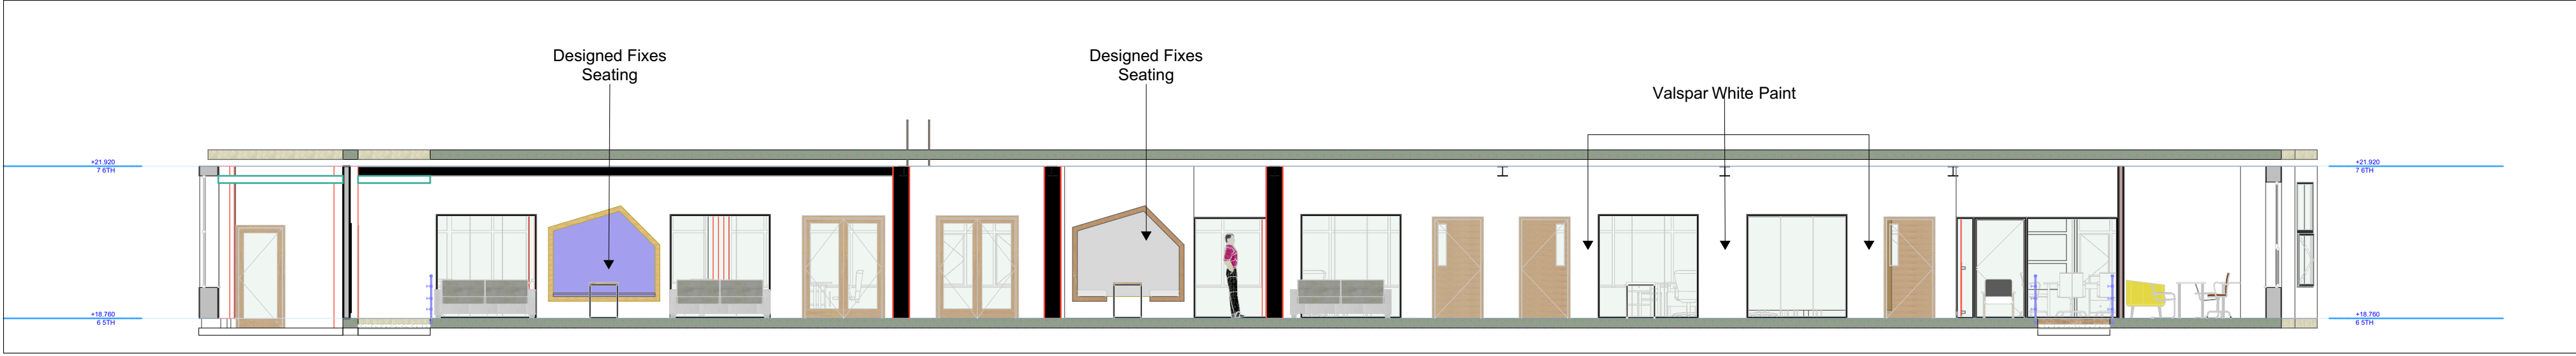

NOTES:
Construction work should not commence until planning permission is approved by the Planning Authority.
Drawings should not be used for Land registry purposes.
Party wall notices is to be served by either the owner/main contractor. No liability is taken to any Third Party relying on information contained in this drawing.
All dimensions must be verified on site before commencing any work or shop drawing.





Project **VCAD - MANCHESTER**
Client **Manchester M1 6LT**
Project No. **2024-02**
Project Status **Design**

Layout Title **Int.Elevation S-04 and S-05**
Layout No. **A006**
Scales @ A1 **1:100** Date **16/07/2024**
Revision **R2** Revision Date **20/09/2024**


Contact Person **Khondoker Rahman**
Contact Number **0753831371**
Contact Email **khondoker@gmail.com**
Address **Creative Design and Construction Ltd**
434 Cranbrook Road, Gants Hill,
Essex IG2 6LL



B. TYPICAL JUNCTION DETAILS WITH HISTORIC WALLS- SECTIONS

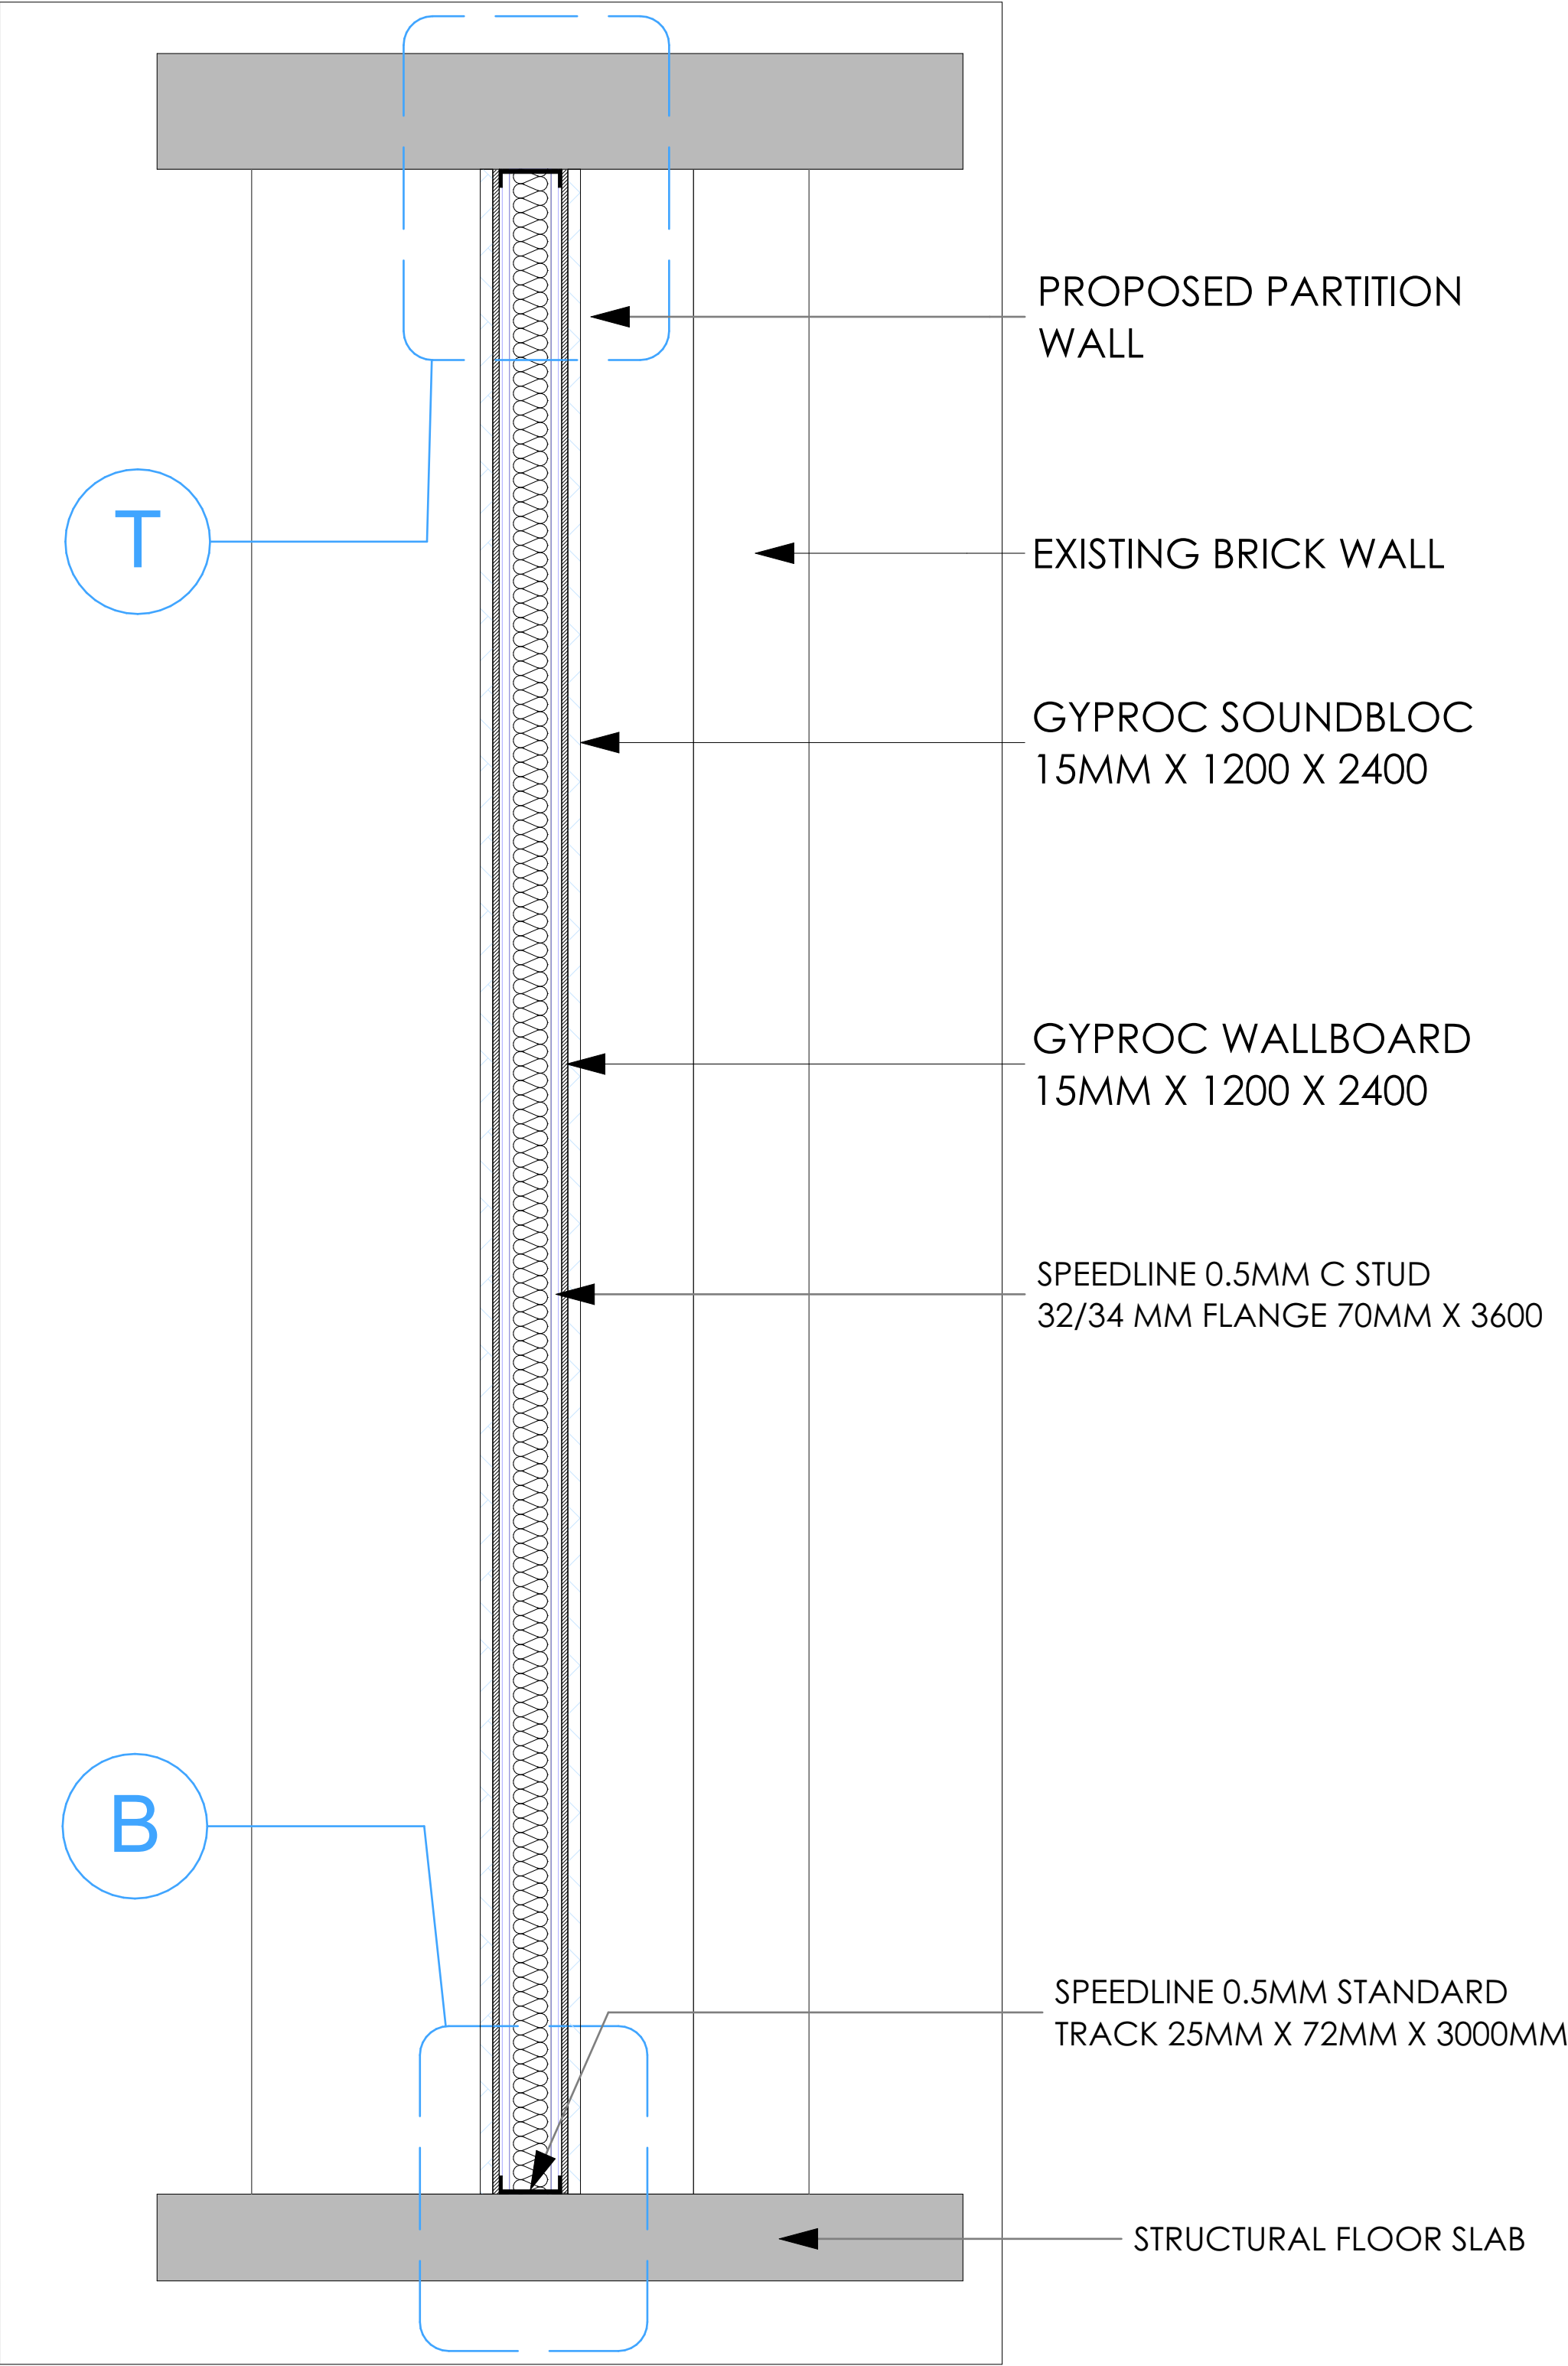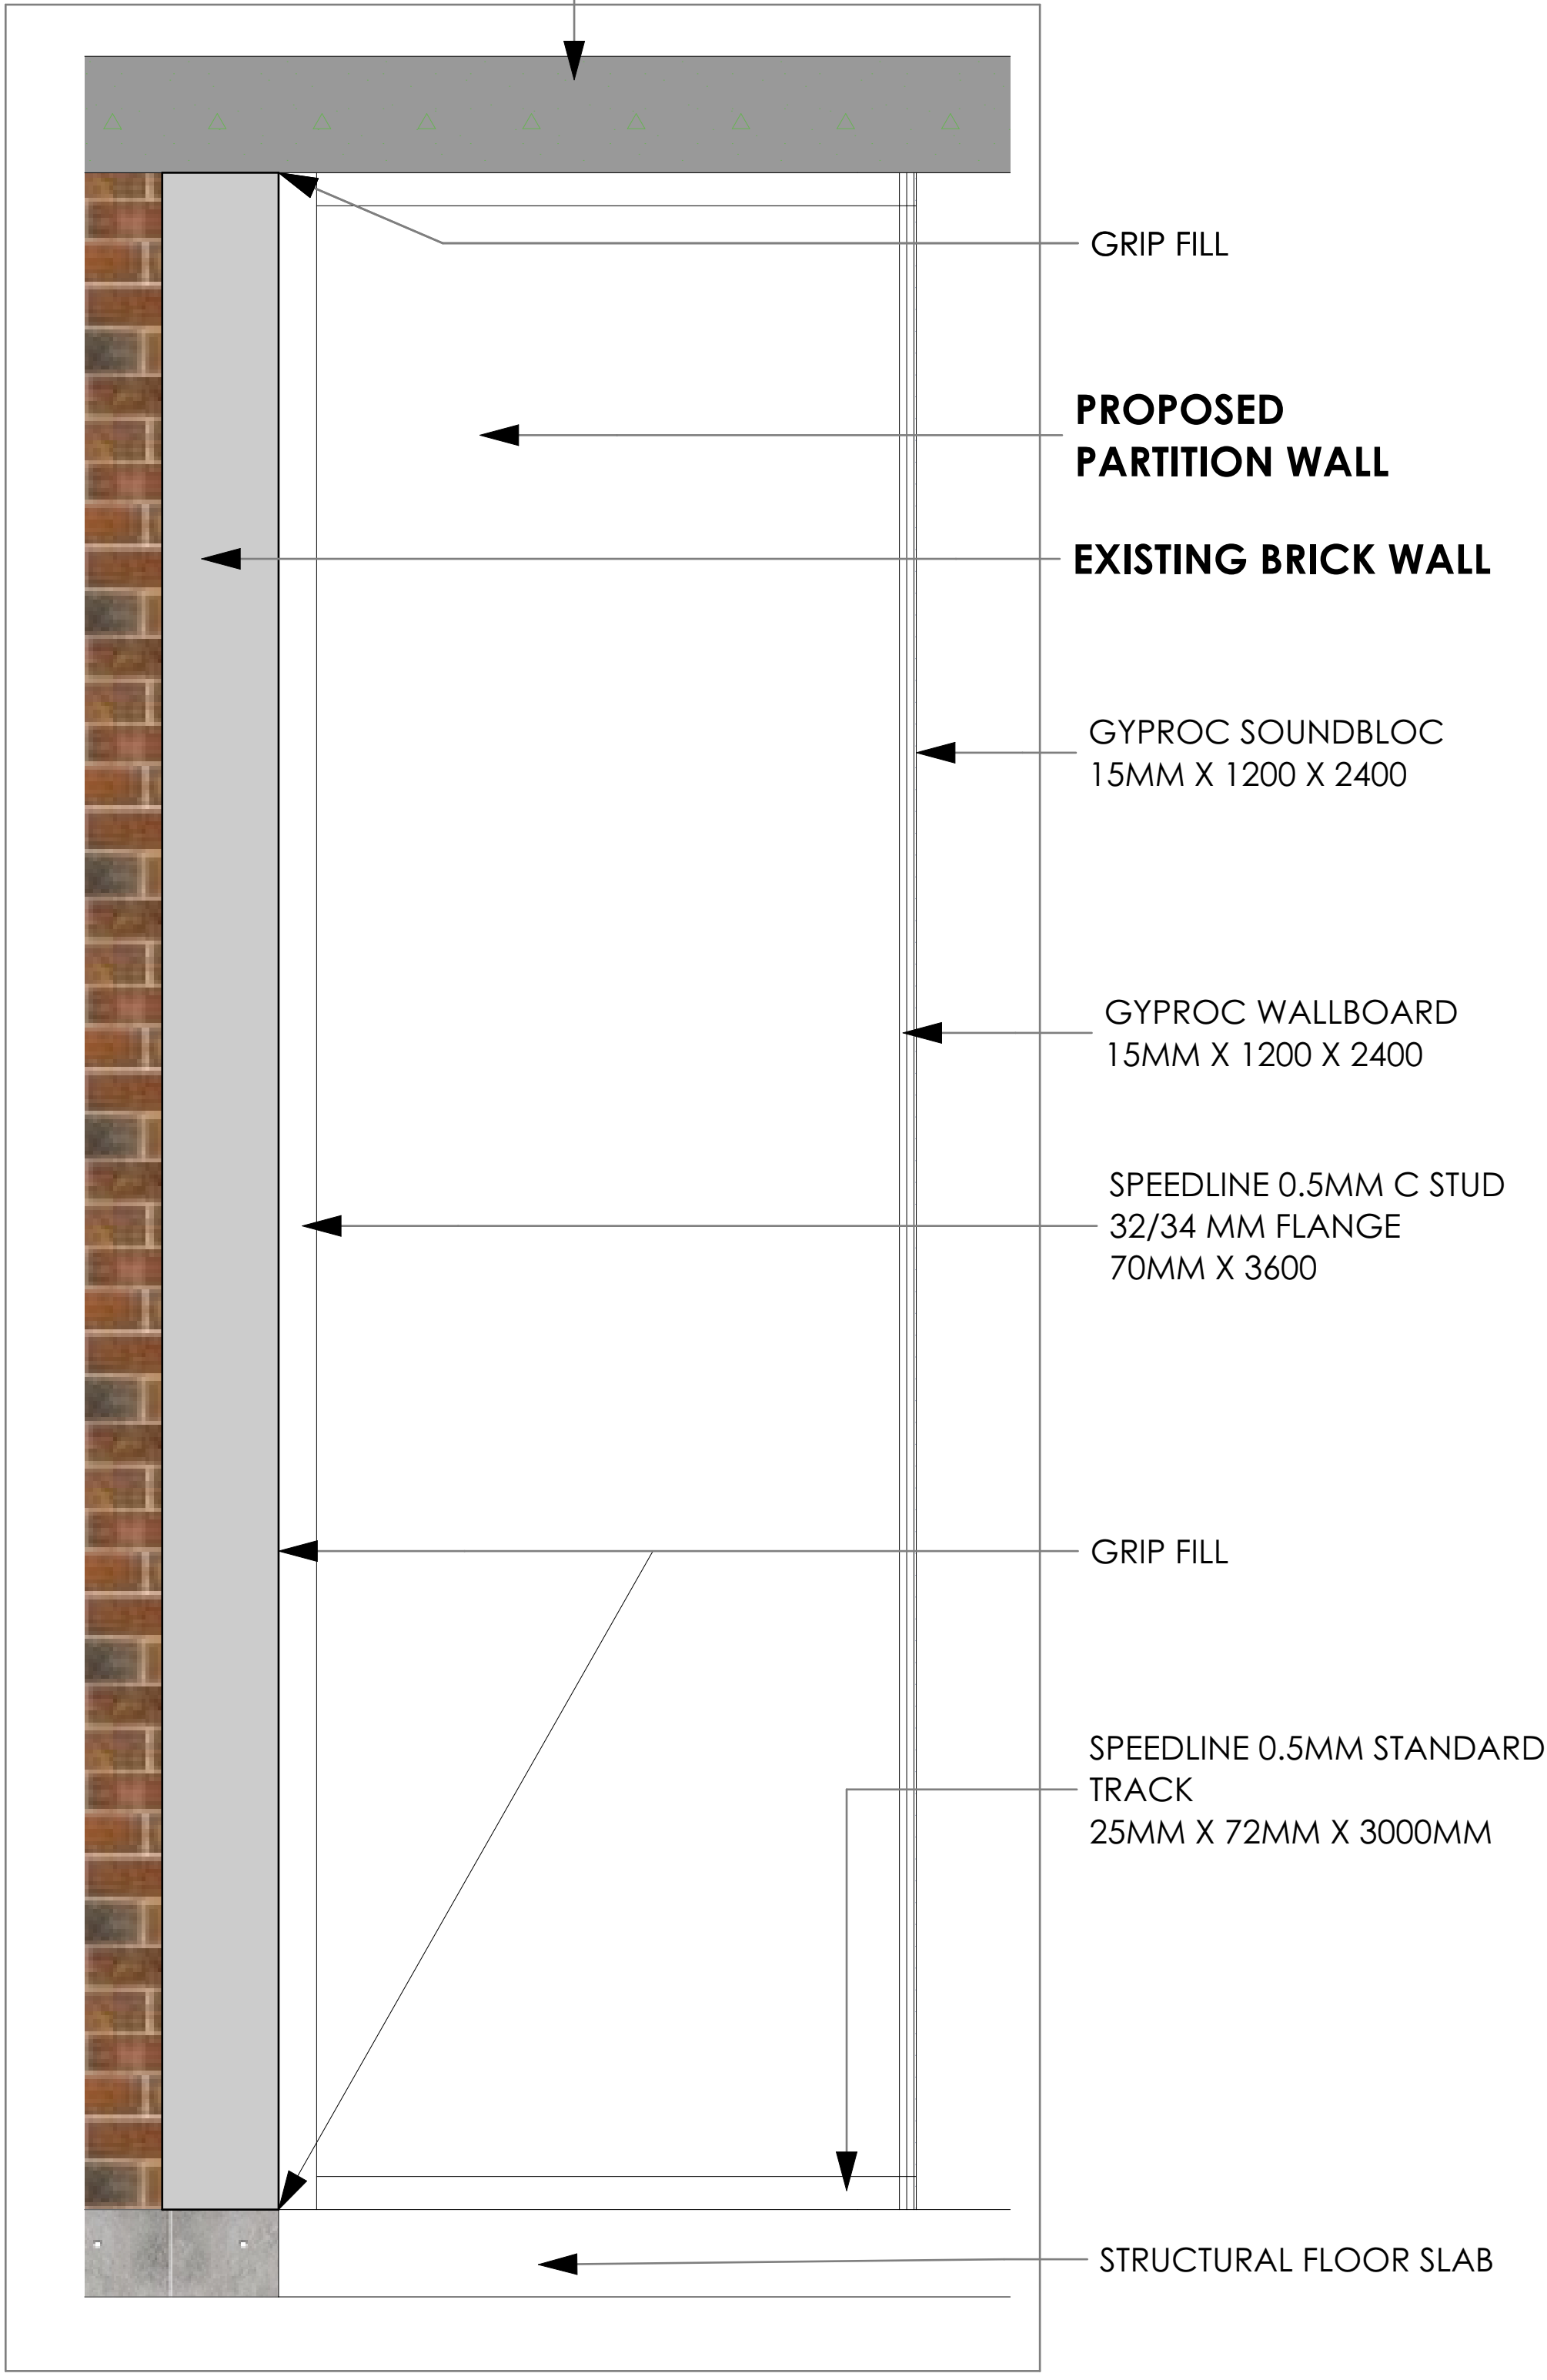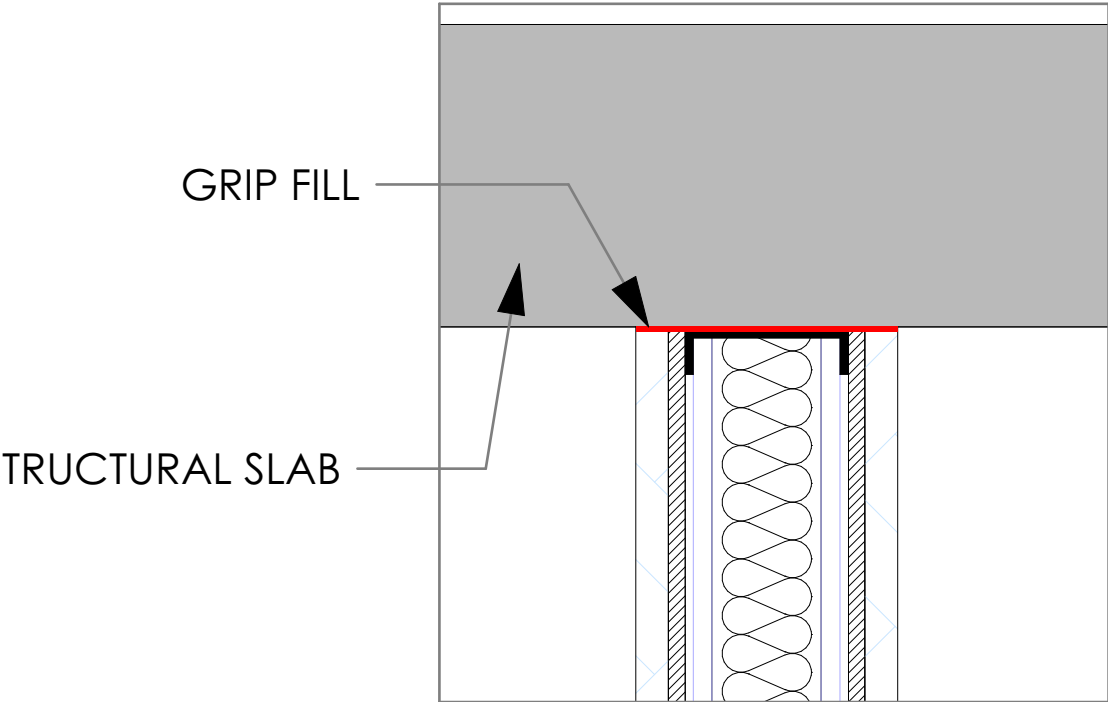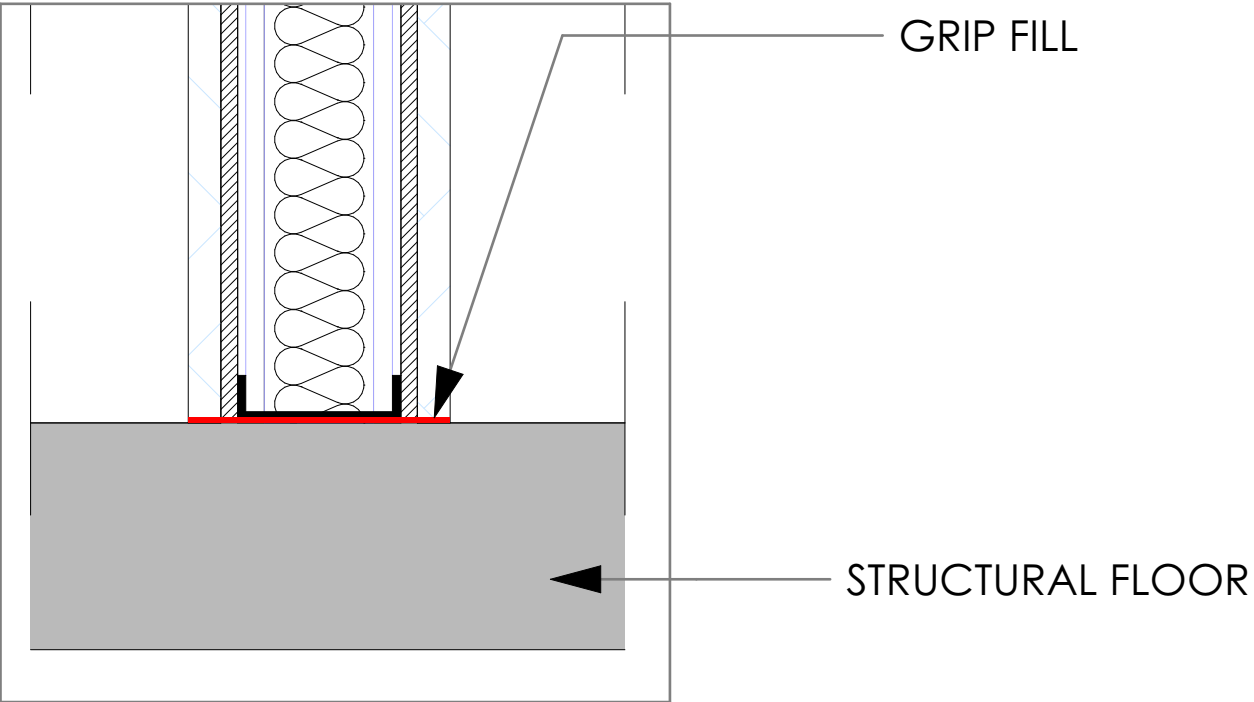

B. TYPICAL JUNCTION DETAILS WITH HISTORIC WALLS - TYPICAL CASE

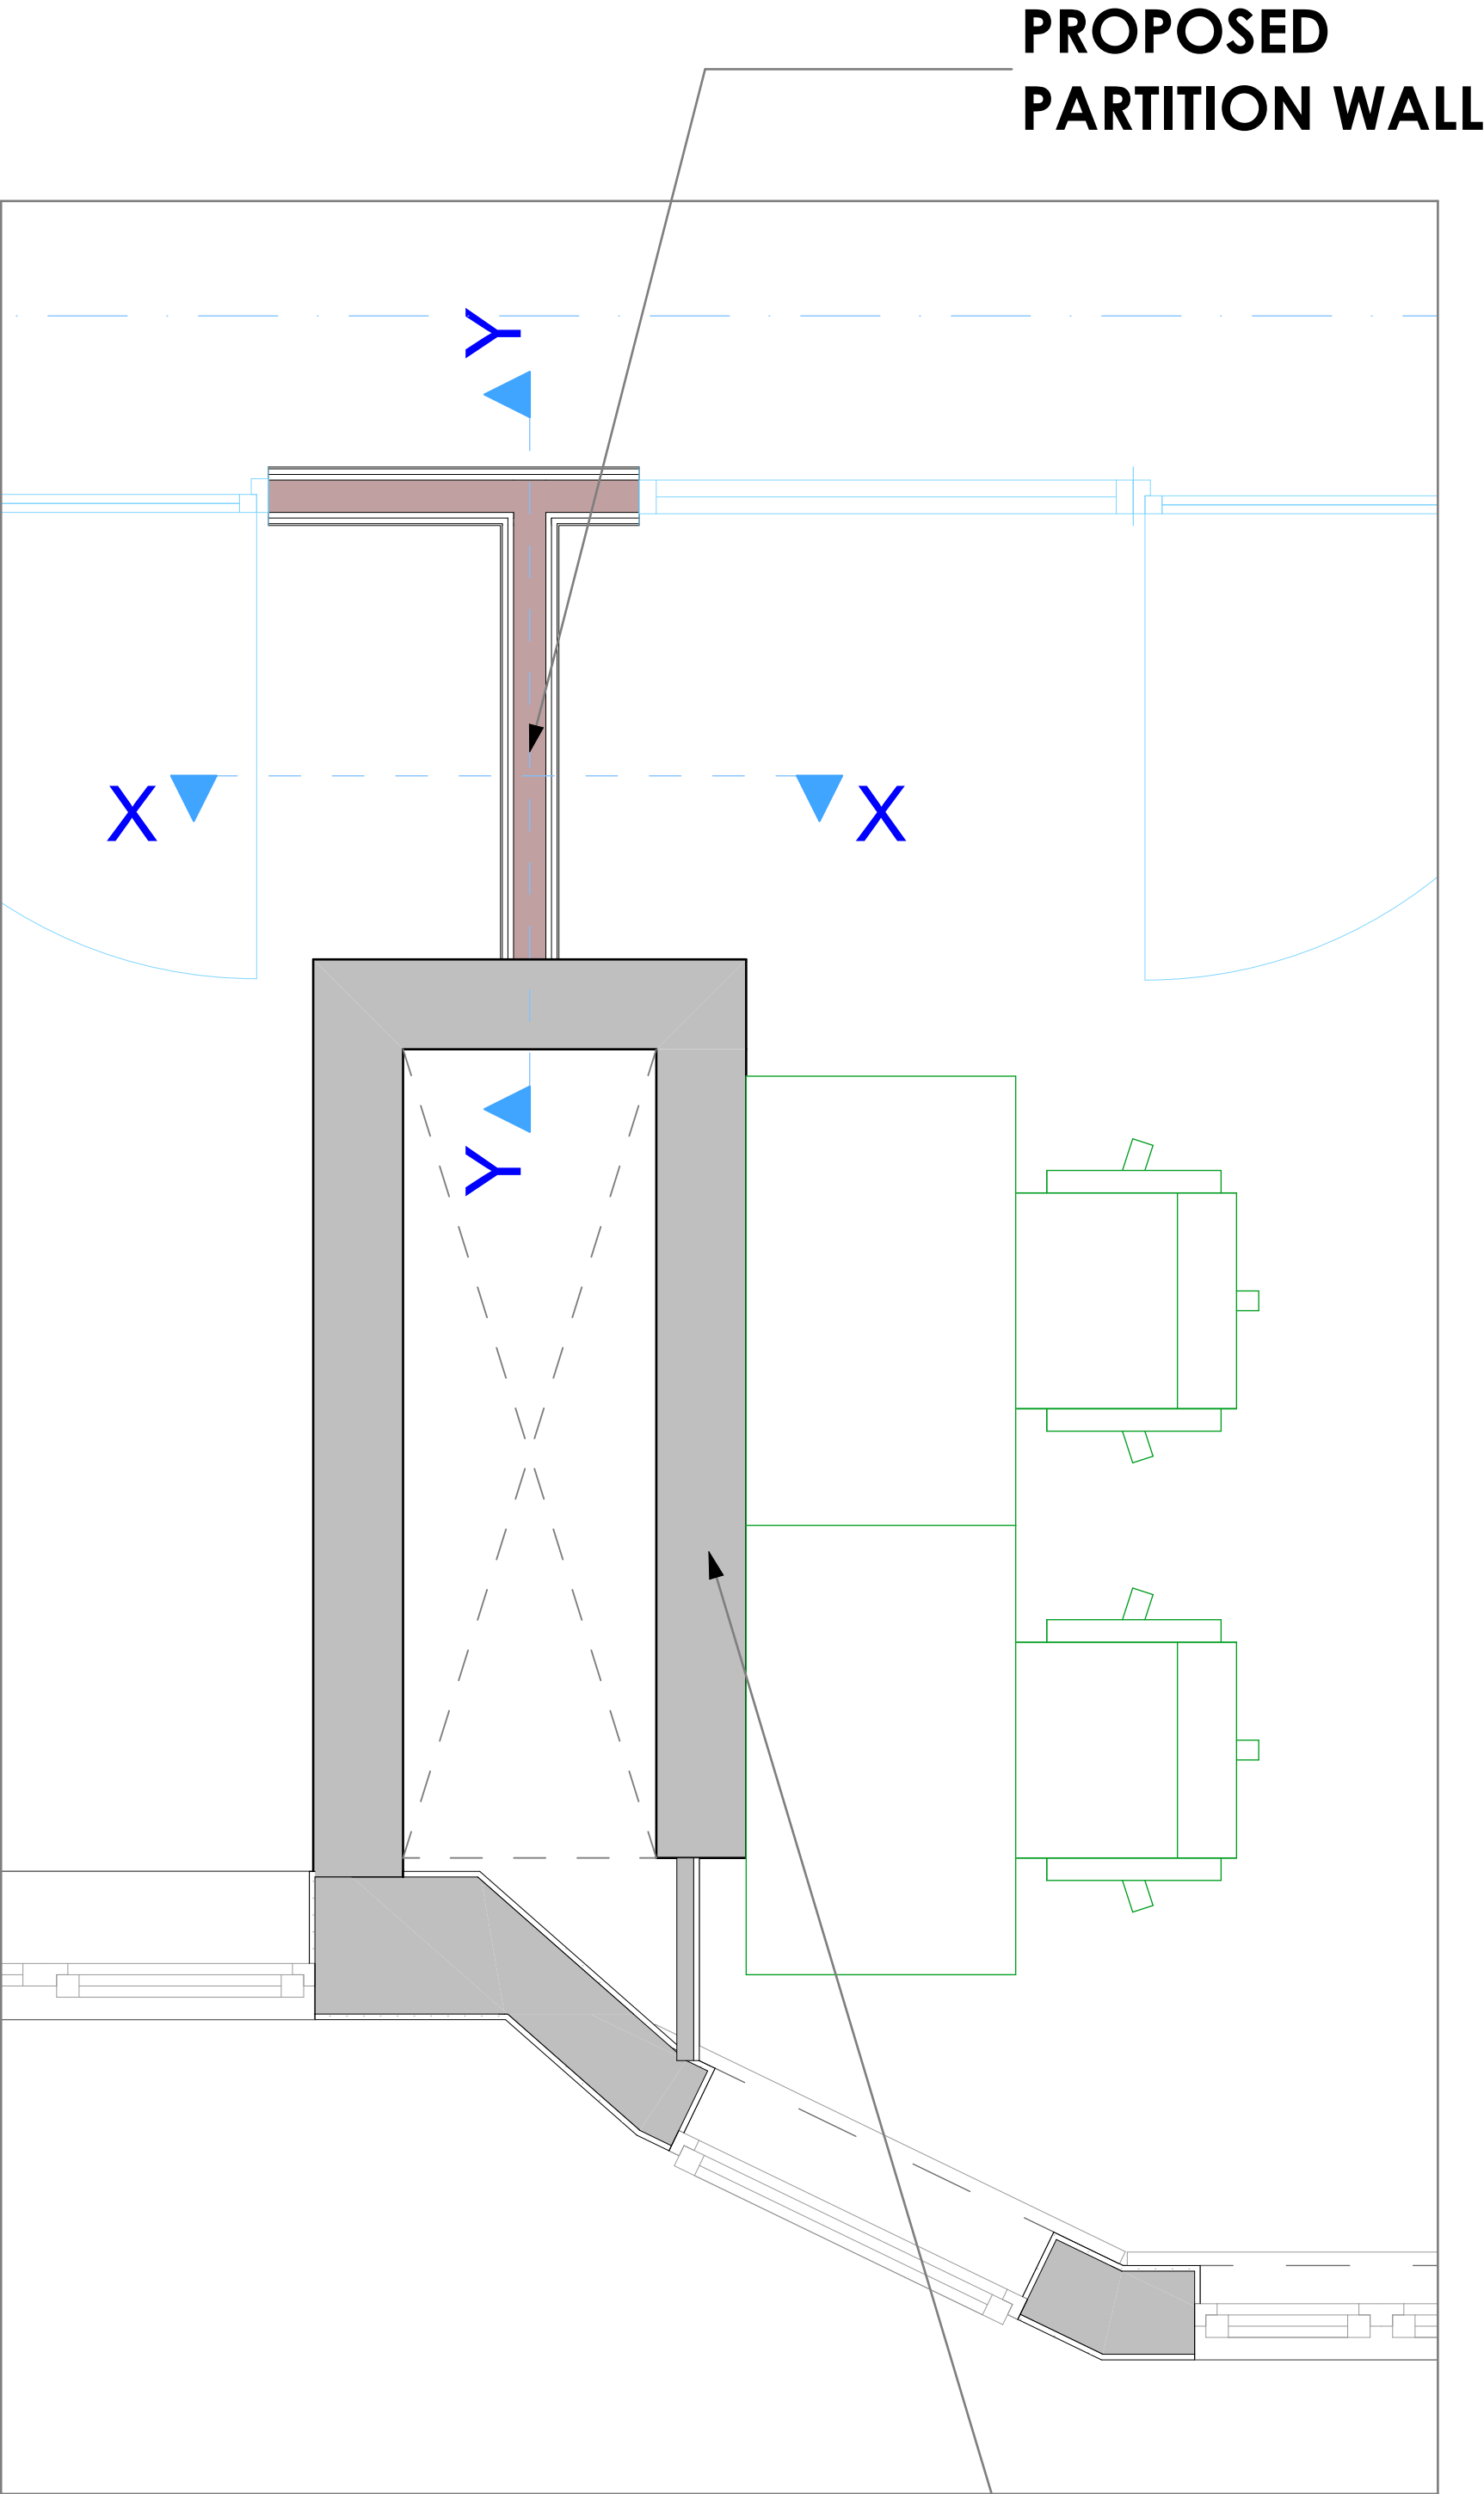

B.1 SLAB DETAIL

EXISTING
BRICK WALL

NOTES:
Construction work should not commence until planning permission is approved by the Planning Authority.
Drawings should not be used for Land registry purposes.
Party wall notices is to be served by either the owner/main contractor. No liability is taken to any Third Party relying on information contained in this drawing.
All dimensions must be verified on site before commencing any work or shop drawing.



Project	VCAD - MANCHESTER Manchester M1 6LT
Client	Mr Md Faruki
Project No.	2024-02
Project Status	Design

Layout Title	Typical Junction Details with Historic walls
Layout No.	A011.2
Scales @ A1	1:14.48, 1:190, 1:20, 16/07/2024
Revision	R2
Revision Date	20/09/2024

Contact Person	Khondoker Rahman Sadeequl Alam
Contact Number	07538513571 07515 558788
Contact Email	ms@msdc@gmail.com, sadeequl@msdc.construction
Address	Creative Design and Construction Ltd 434 Cranbrook Road, Gants Hill, Essex IG2 6LL



C. TYPICAL GLAZING DETAILS

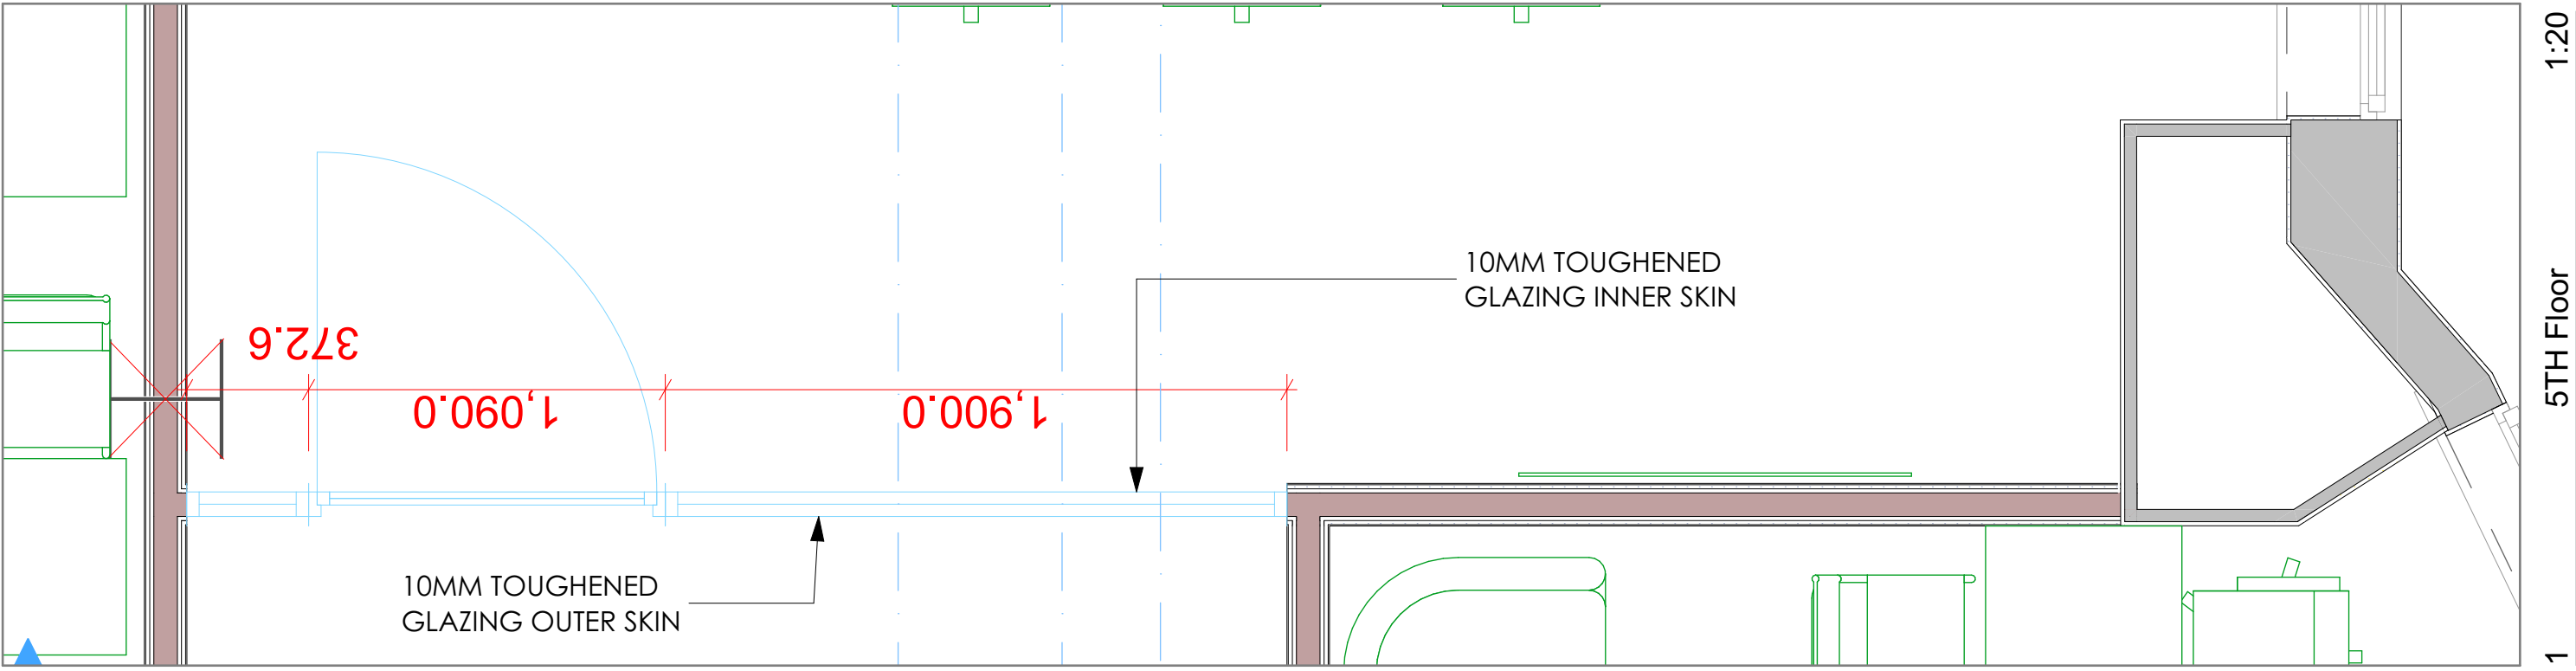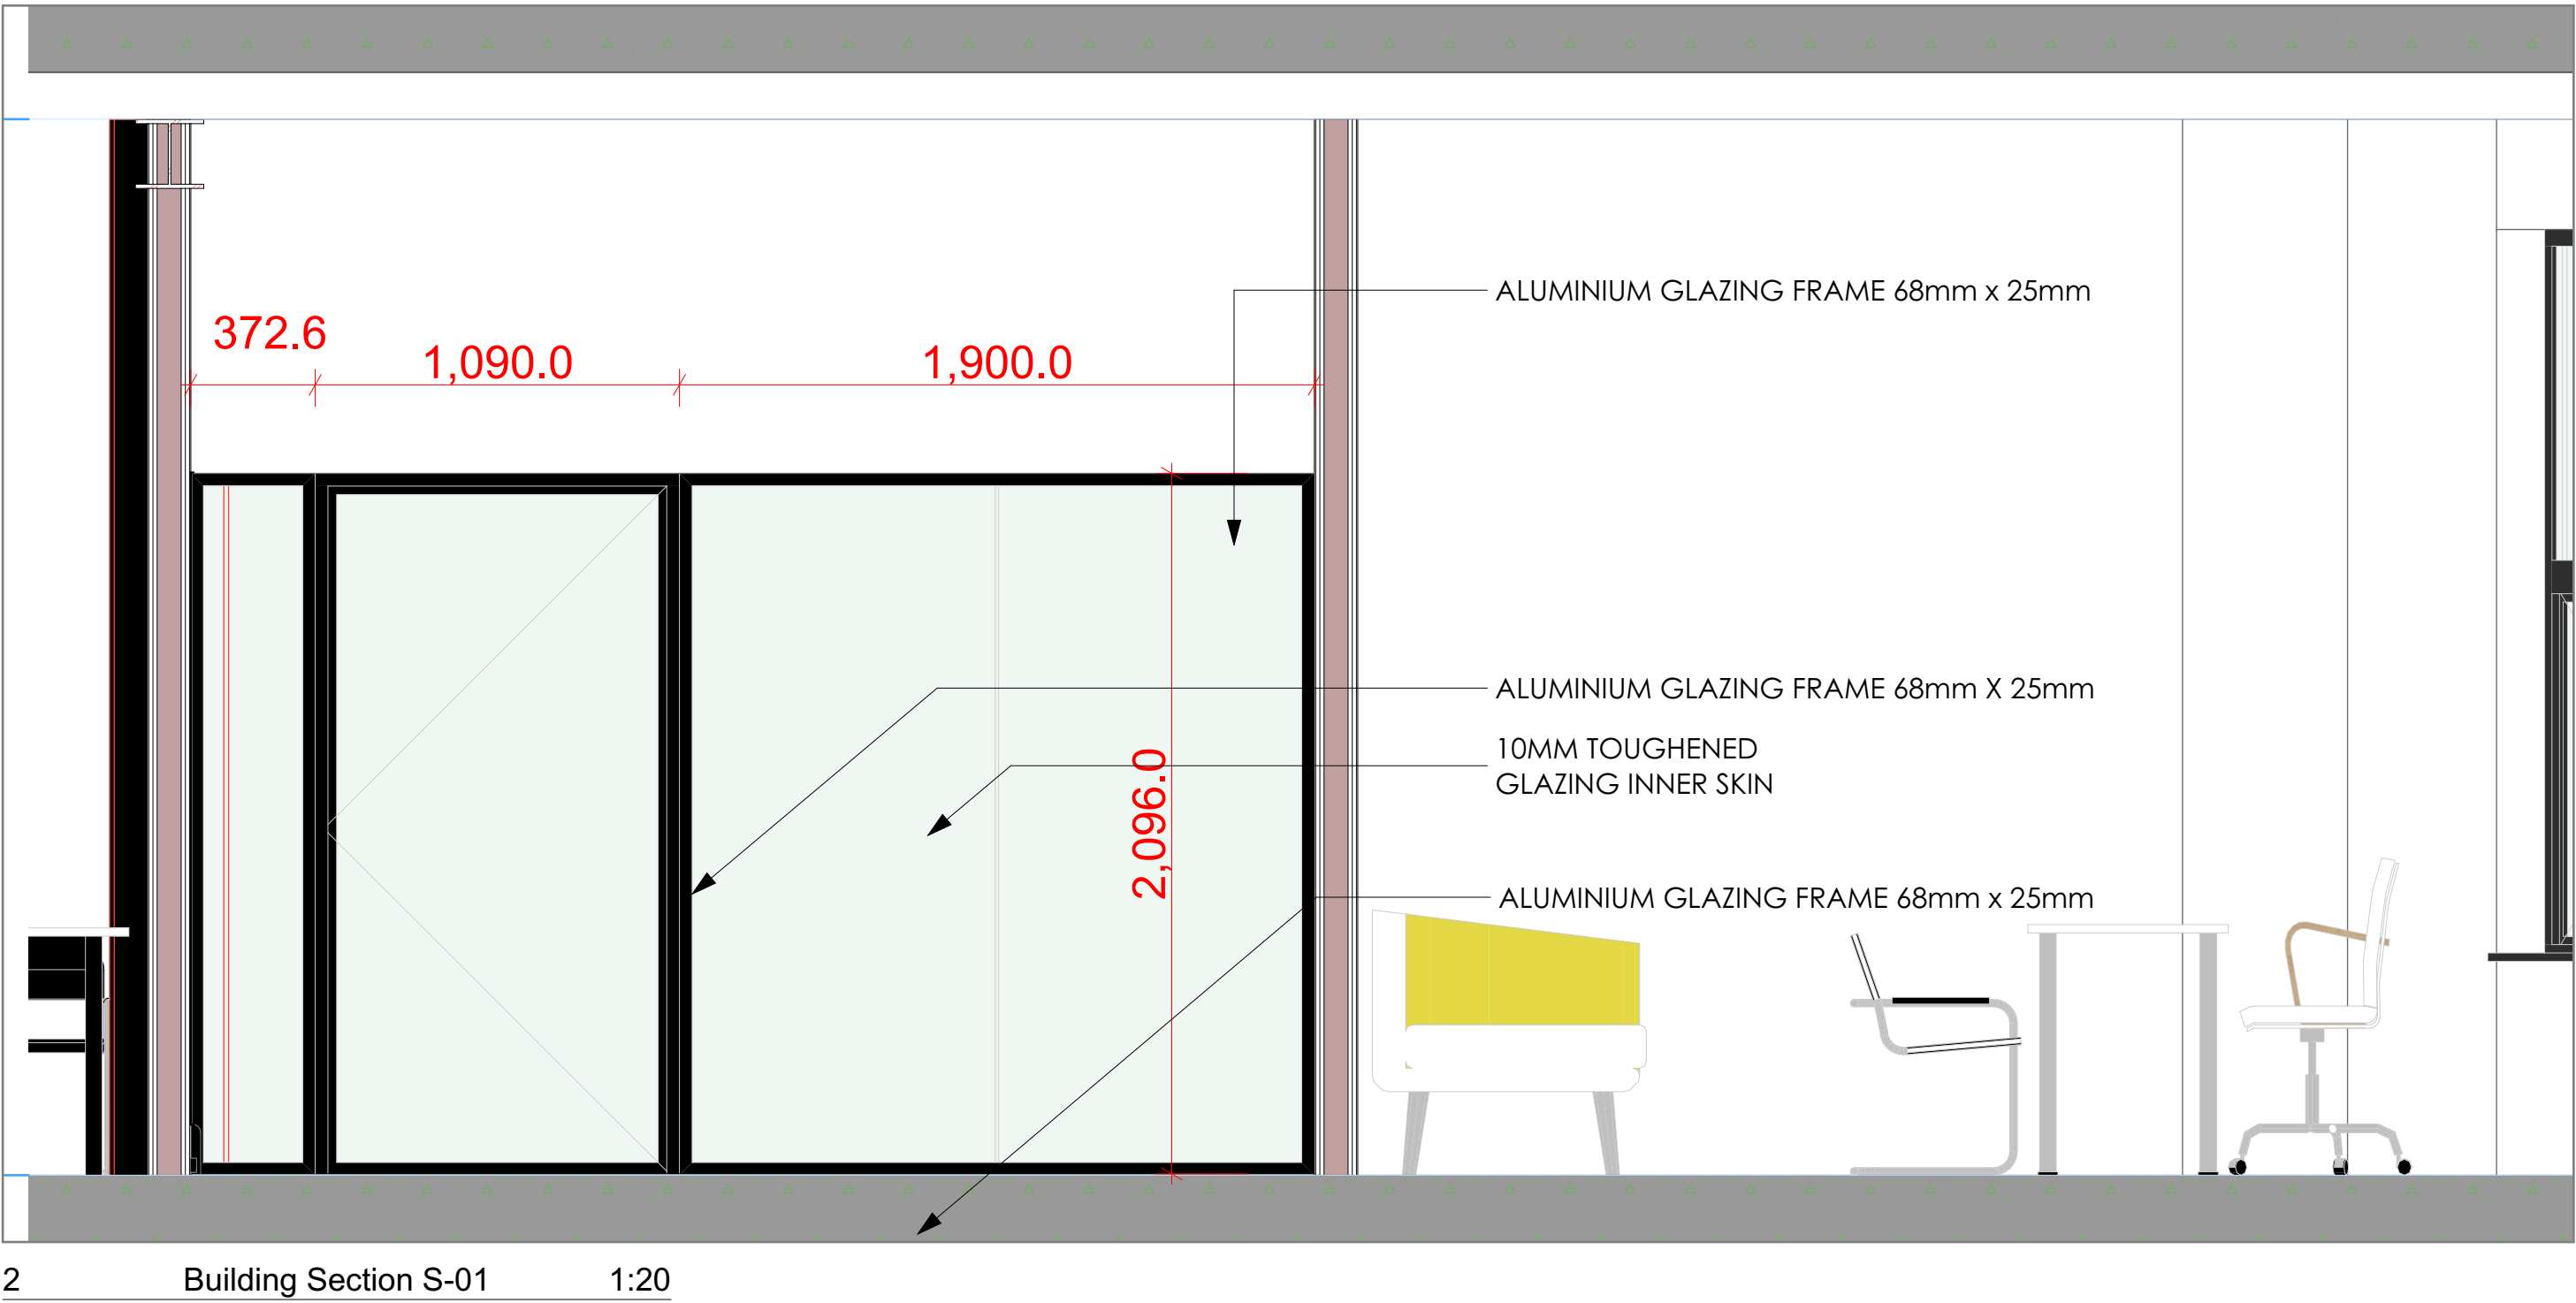

DOUBLE GLAZED PARTITION - QIC




10 MM TOUGHENED GLAZING
OUTER SKIN

10 MM TOUGHENED GLAZING
INNER SKIN

NEOPRENE GASKET 8MM X 5MM

ALUMINIUM GLAZING FRAME
68MM X 25MM

SINGLE GLAZED DOOR

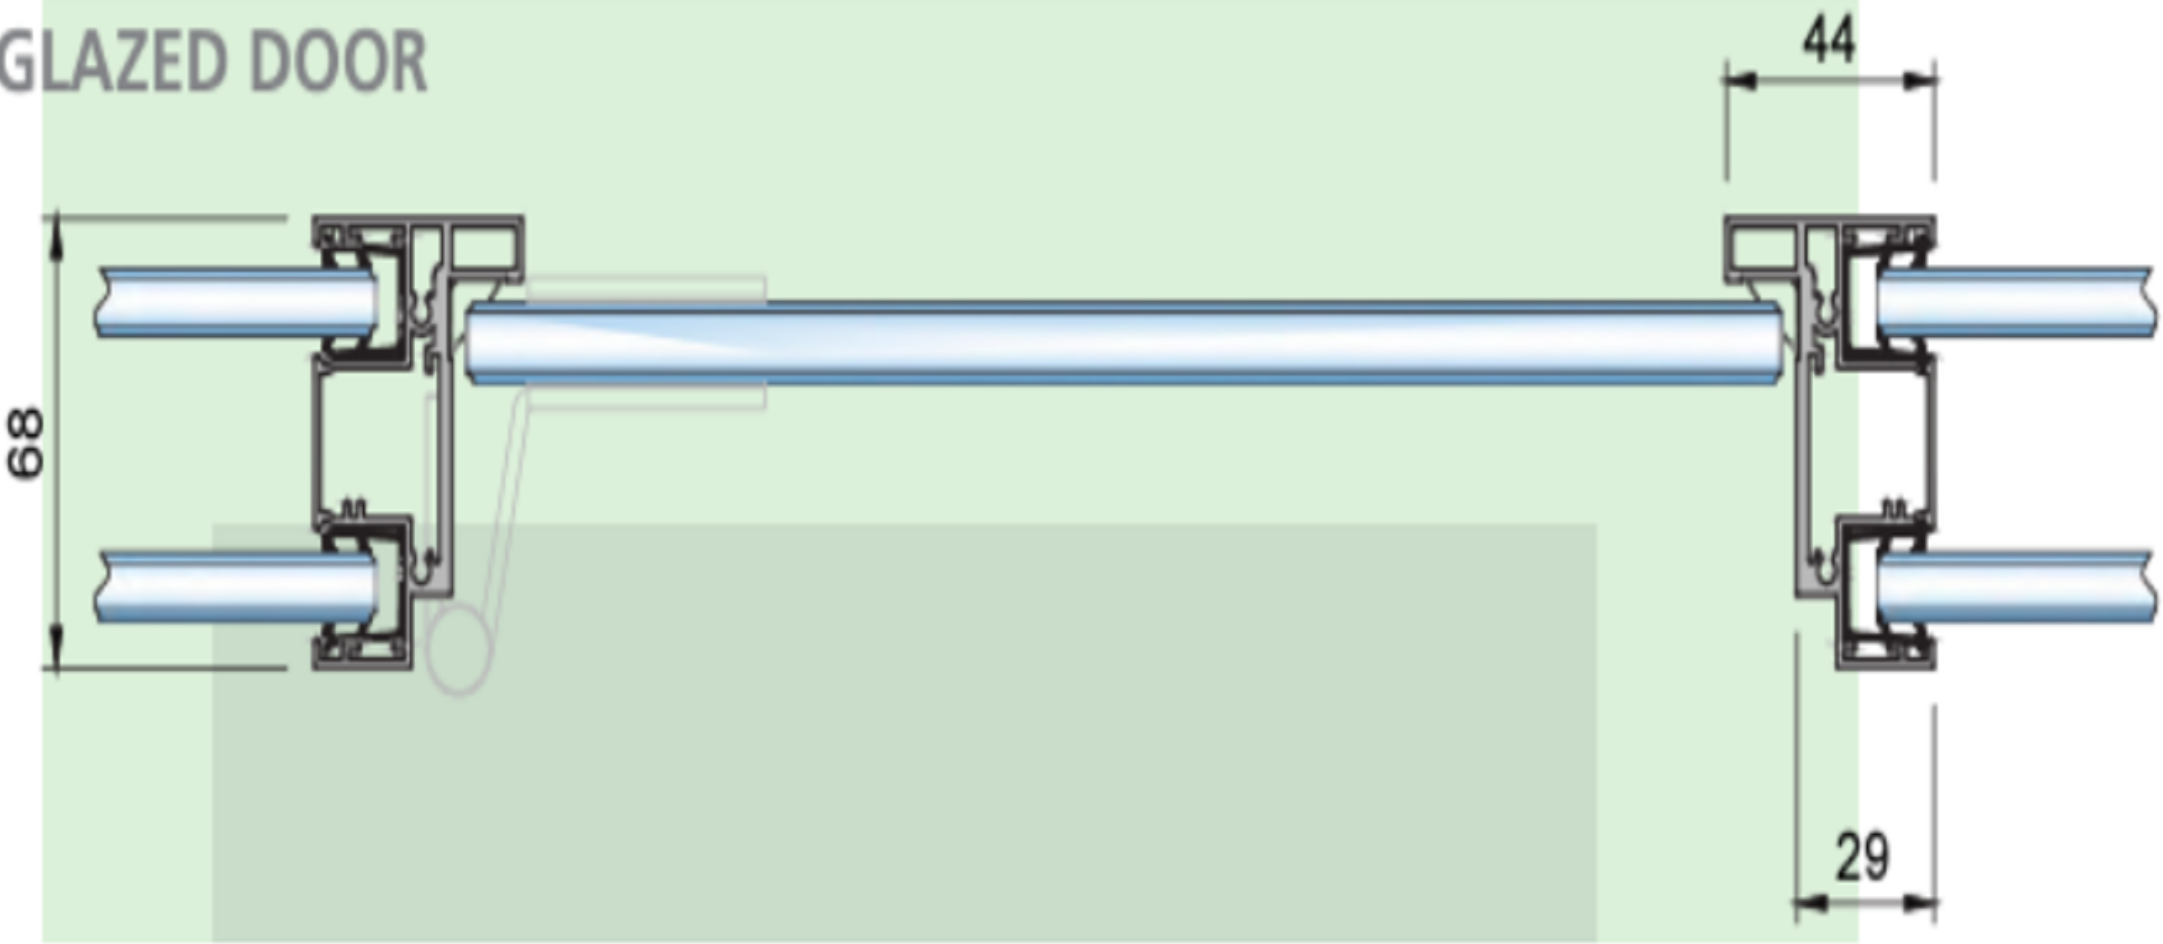

SINGLE GLAZED DOOR DETAIL

NOTES:	
Construction work should not commence until planning permission is approved by the Planning Authority.	
Drawings should not be used for Land registry purposes.	
Party wall notices is to be served by either the owner/main contractor. No liability is taken to any Third Party relying on information contained in this drawing.	
All dimensions must be verified on site before commencing any work or shop drawing.	

Project	VCAD - MANCHESTER Manchester M1 6LT
Client	Mr Md Faruki
Project No.	2024-02
Project Status	Design



Layout Title	Typical Glazing Details
Layout No.	A011.3
Scales @ A1	1:20
Revision	R2
Date	16/07/2024
Revision Date	20/09/2024

Contact Person	Khondoker Rahman
Contact Number	07538513571
Contact Email	075315 658788 rahminkd@gmail.com, asadequ@cdc.construction
Address	Creative Design and Construction Ltd 434 Cranbrook Road, Gants Hill, Essex IG2 6LL



D.TYPICAL MEP SERVICE PENETRATIONS THROUGH NEW PARTITIONS

TYPICAL CASE OF PENETRATION THROUGH NEW WALL - PLAN

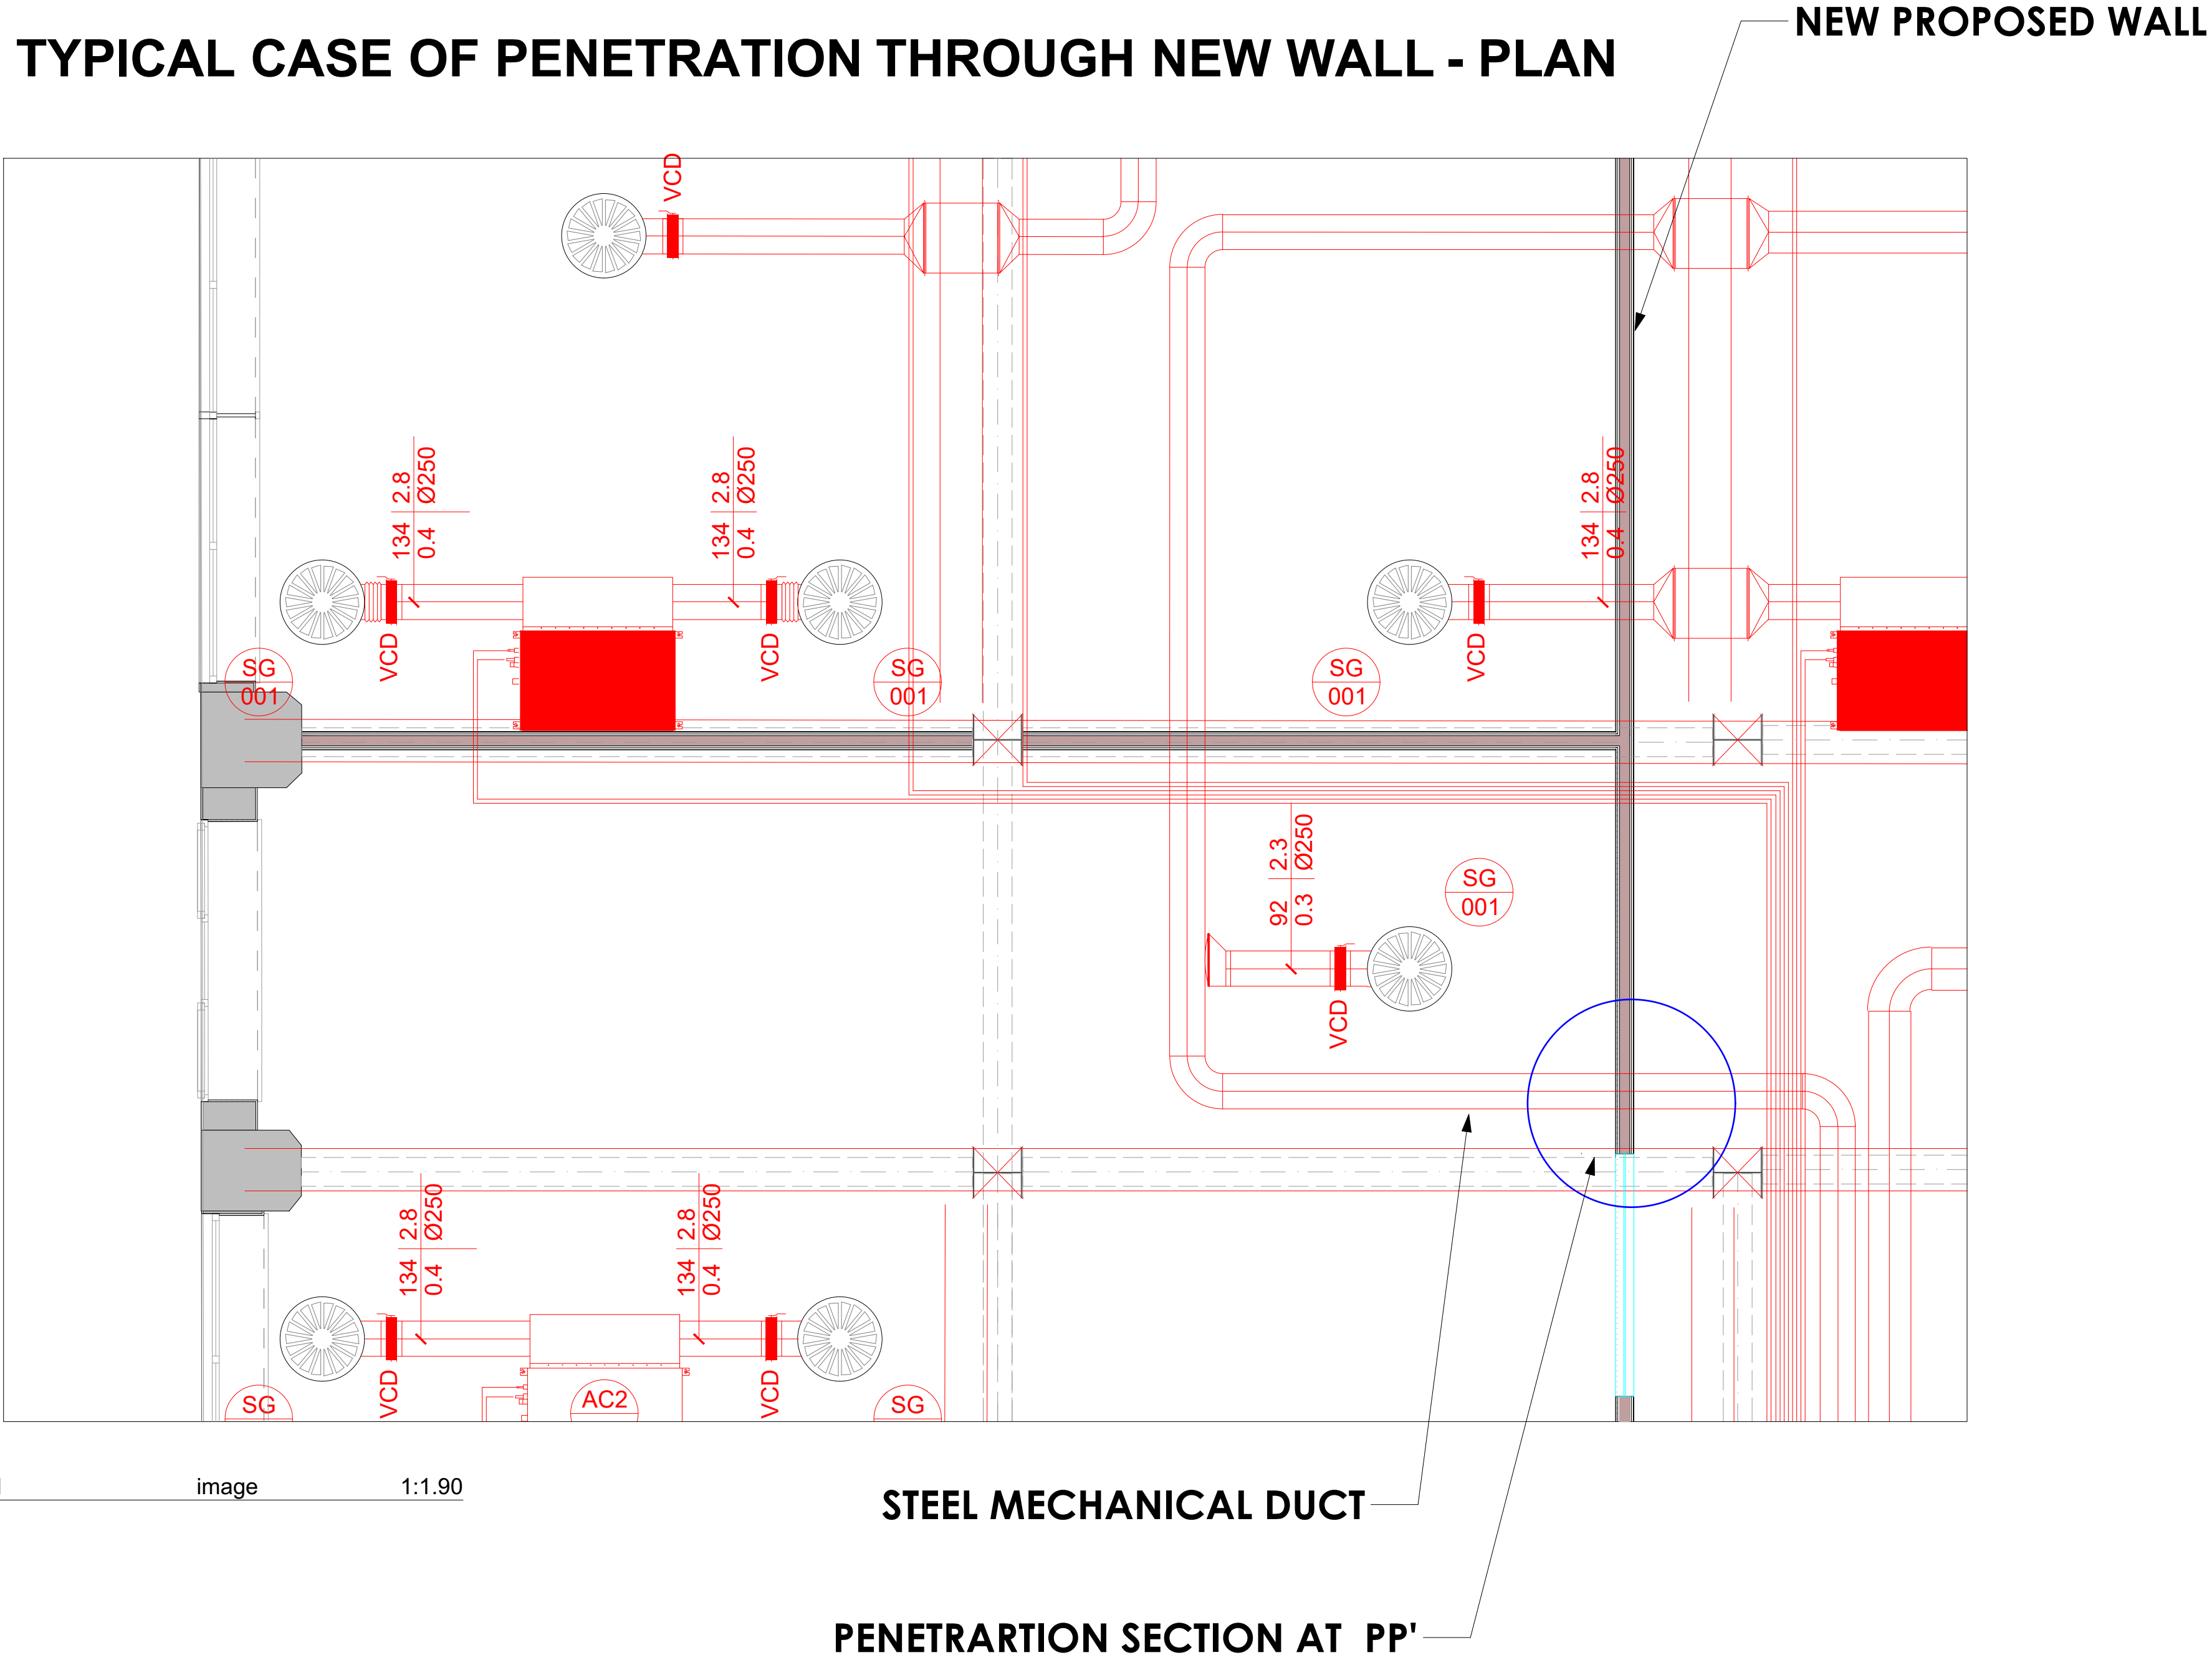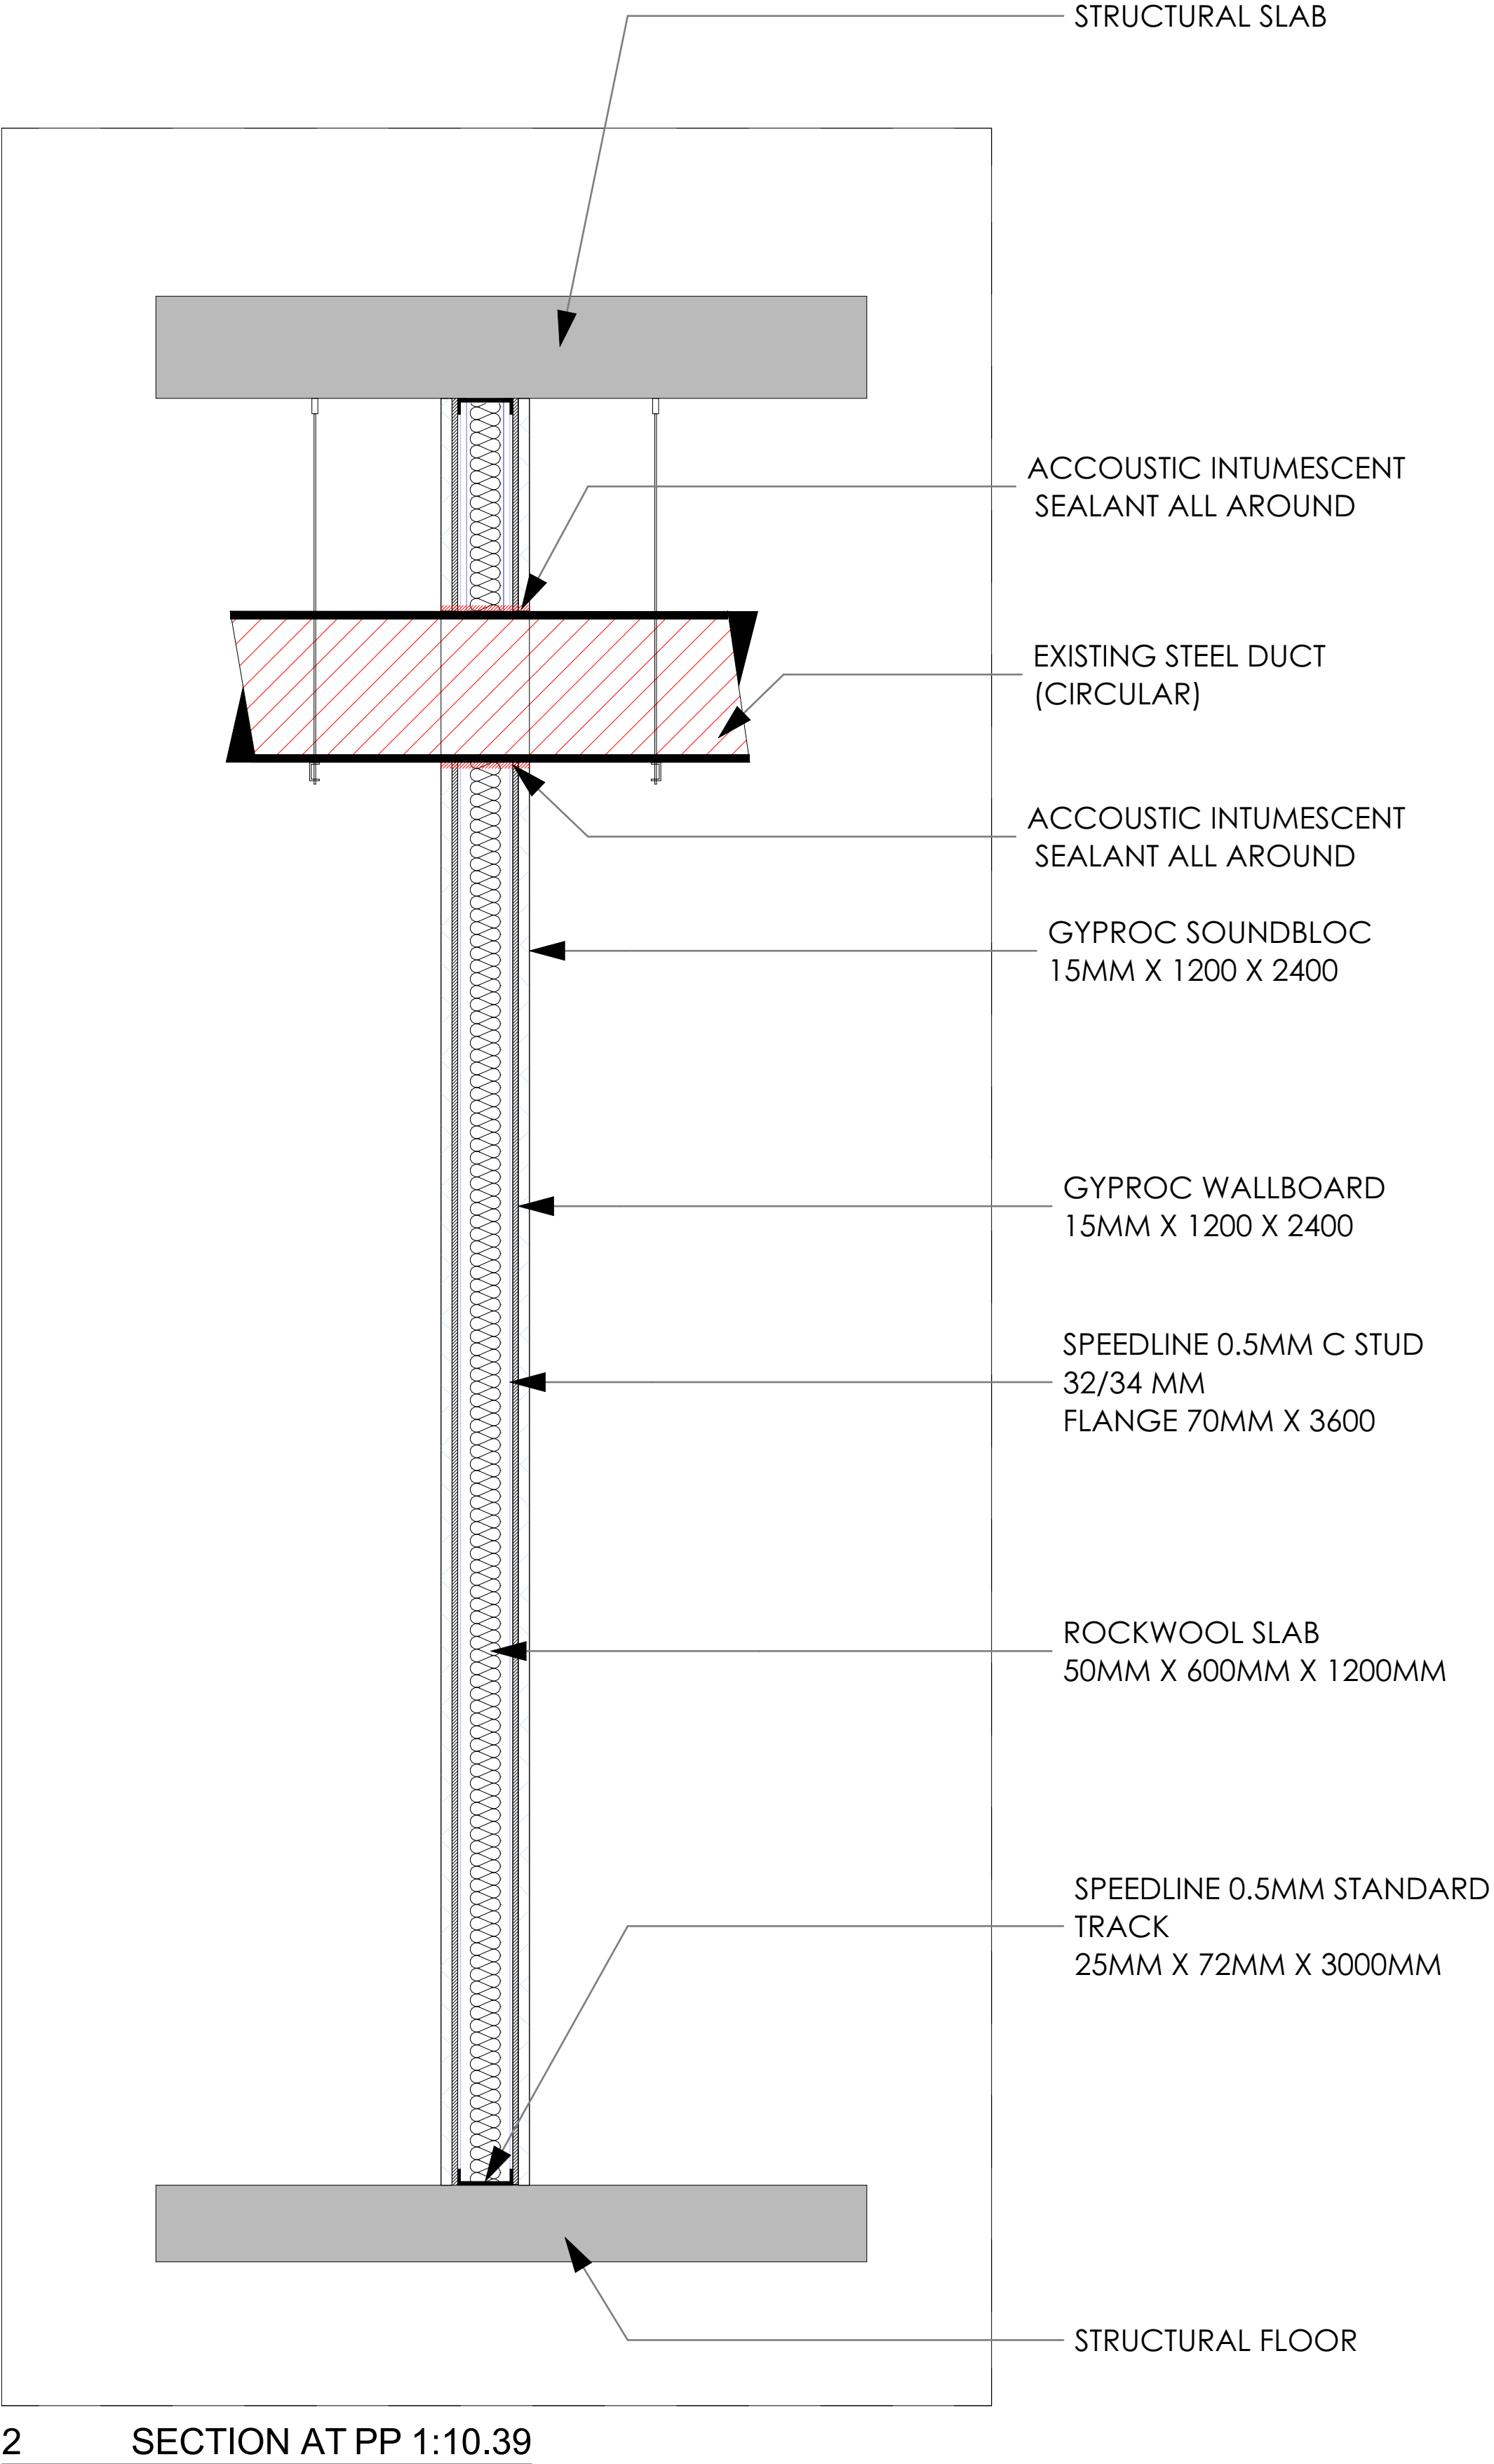

TYPICAL MEP SERVICE PENETRATIONS SECTION THROUGH NEW PARTITIONS

NOTES:
Construction work should not commence until planning permission is approved by the Planning Authority.
Drawings should not be used for Land registry purposes.
Party wall notices is to be served by either the owner/main contractor. No liability is taken to any Third Party relying on information contained in this drawing.
All dimensions must be verified on site before commencing any work or shop drawing.


Project **VCAD - MANCHESTER**
Manchester M1 6LT
Client **Mr Md Faruki**
Project No. **2024-02**
Project Status **Design**

Layout Title **Typical MEP Service Penetration Details**
Layout No. **A011.4**
Scales @ A1 **1:1.90, 1:10.39, 16/07/2024**
Revision **R2** Revision Date **20/09/2024**

Contact Person **Khondoker Rahman**
Sadeequl Alam
Contact Number **07538513571**
Contact Email **ms@msdc@gmail.com, sadeequl@msdc.construction**
Address **Creative Design and Construction Ltd**
434 Cranbrook Road, Gants Hill, Essex IG2 6LL




E.REFLECTED CELING PLAN

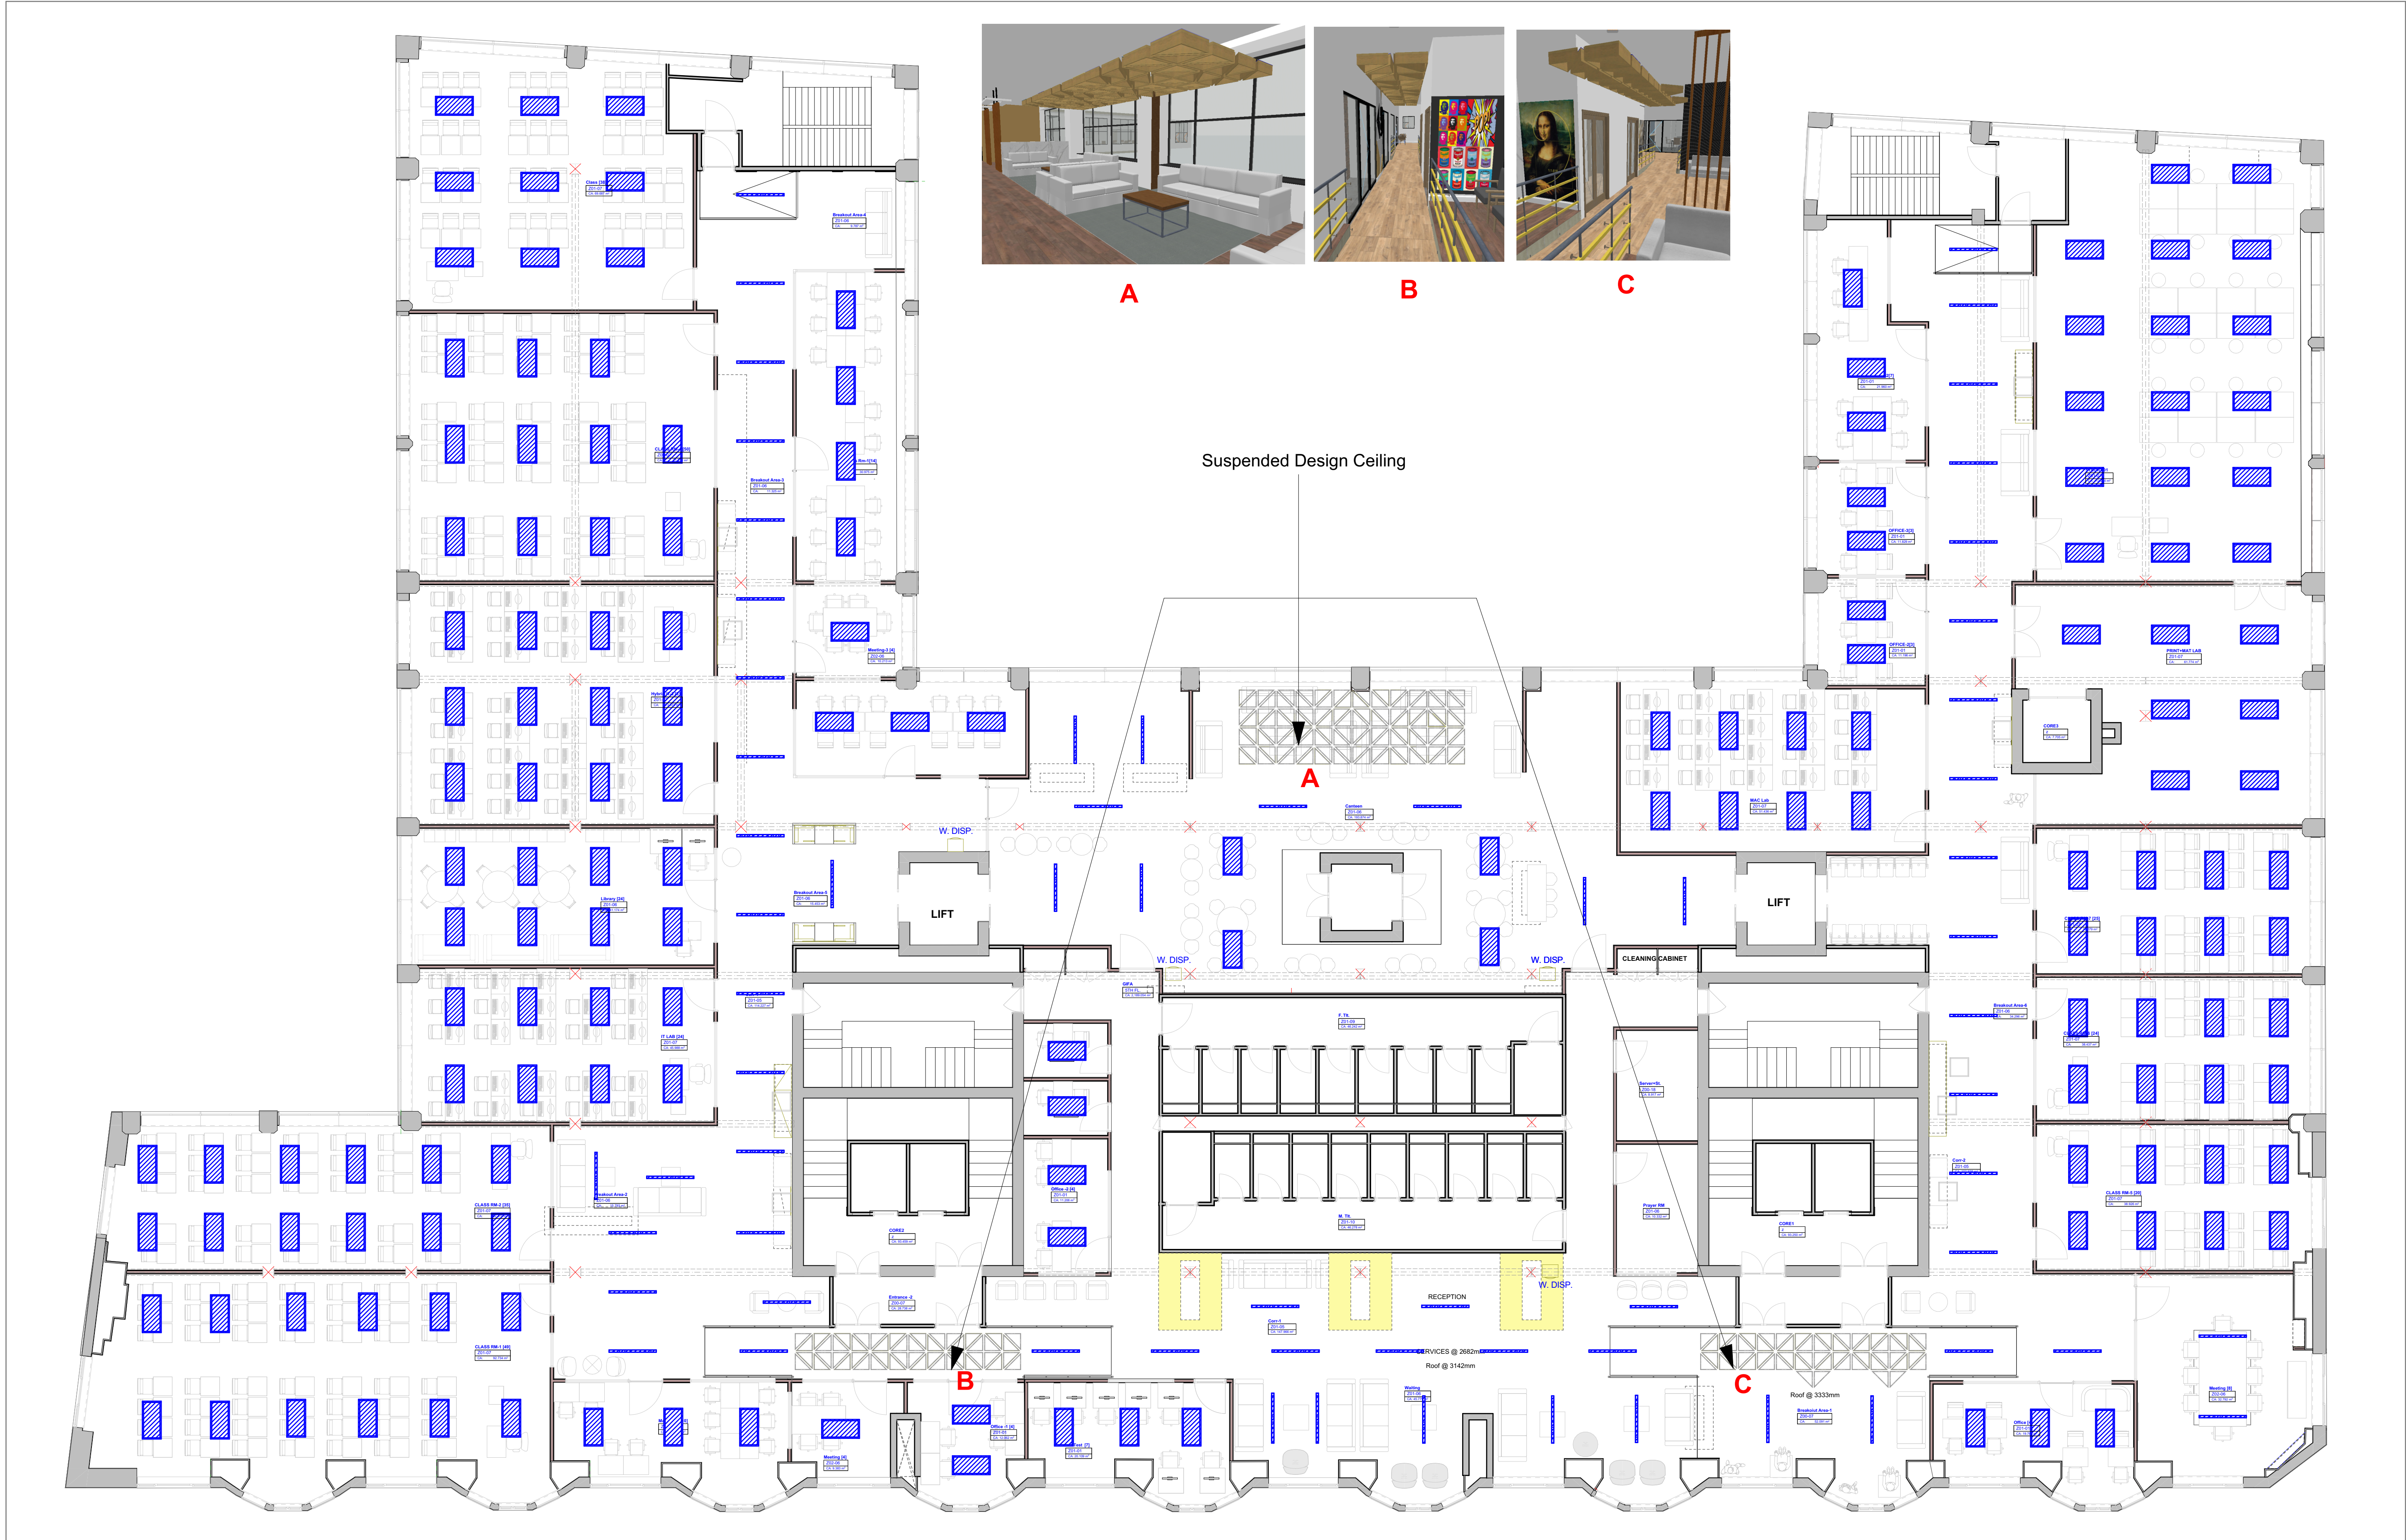

1 5TH (6) 1:100

LEGEND

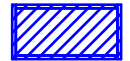-  1200mm x 600 mm Suspended Panel Light
-  1500mm x 75mm x 90mm Suspended Linear Light

NOTES:
Construction work should not commence until planning permission is approved by the Planning Authority.
Drawings should not be used for Land registry purposes.
Party wall notices is to be served by either the owner/main contractor. No liability is taken to any Third Party relying on information contained in this drawing.
All dimensions must be verified on Site before commencing any work or shop drawing.


Project: **VCAD - MANCHESTER**
Client: **Mr Md Faruki**
Project No: **2024-02**
Project Status: **Design**

Layout Title: **Reflected Ceiling Layout Plan**
Layout No: **A011.5**
Scales @ A1: **1:100, 1:89/32**
Revision: **R2**

Contact Person: **Khondokar Rahman**
Contact Number: **0753831371**
Contact Email: **rahman@cds.construction**
Address: **Creative Design and Construction Ltd**
434 Cranbrook Road, Gants Hill,
Essex IG2 8LL



E.1. FLOOR FINISHES PLAN

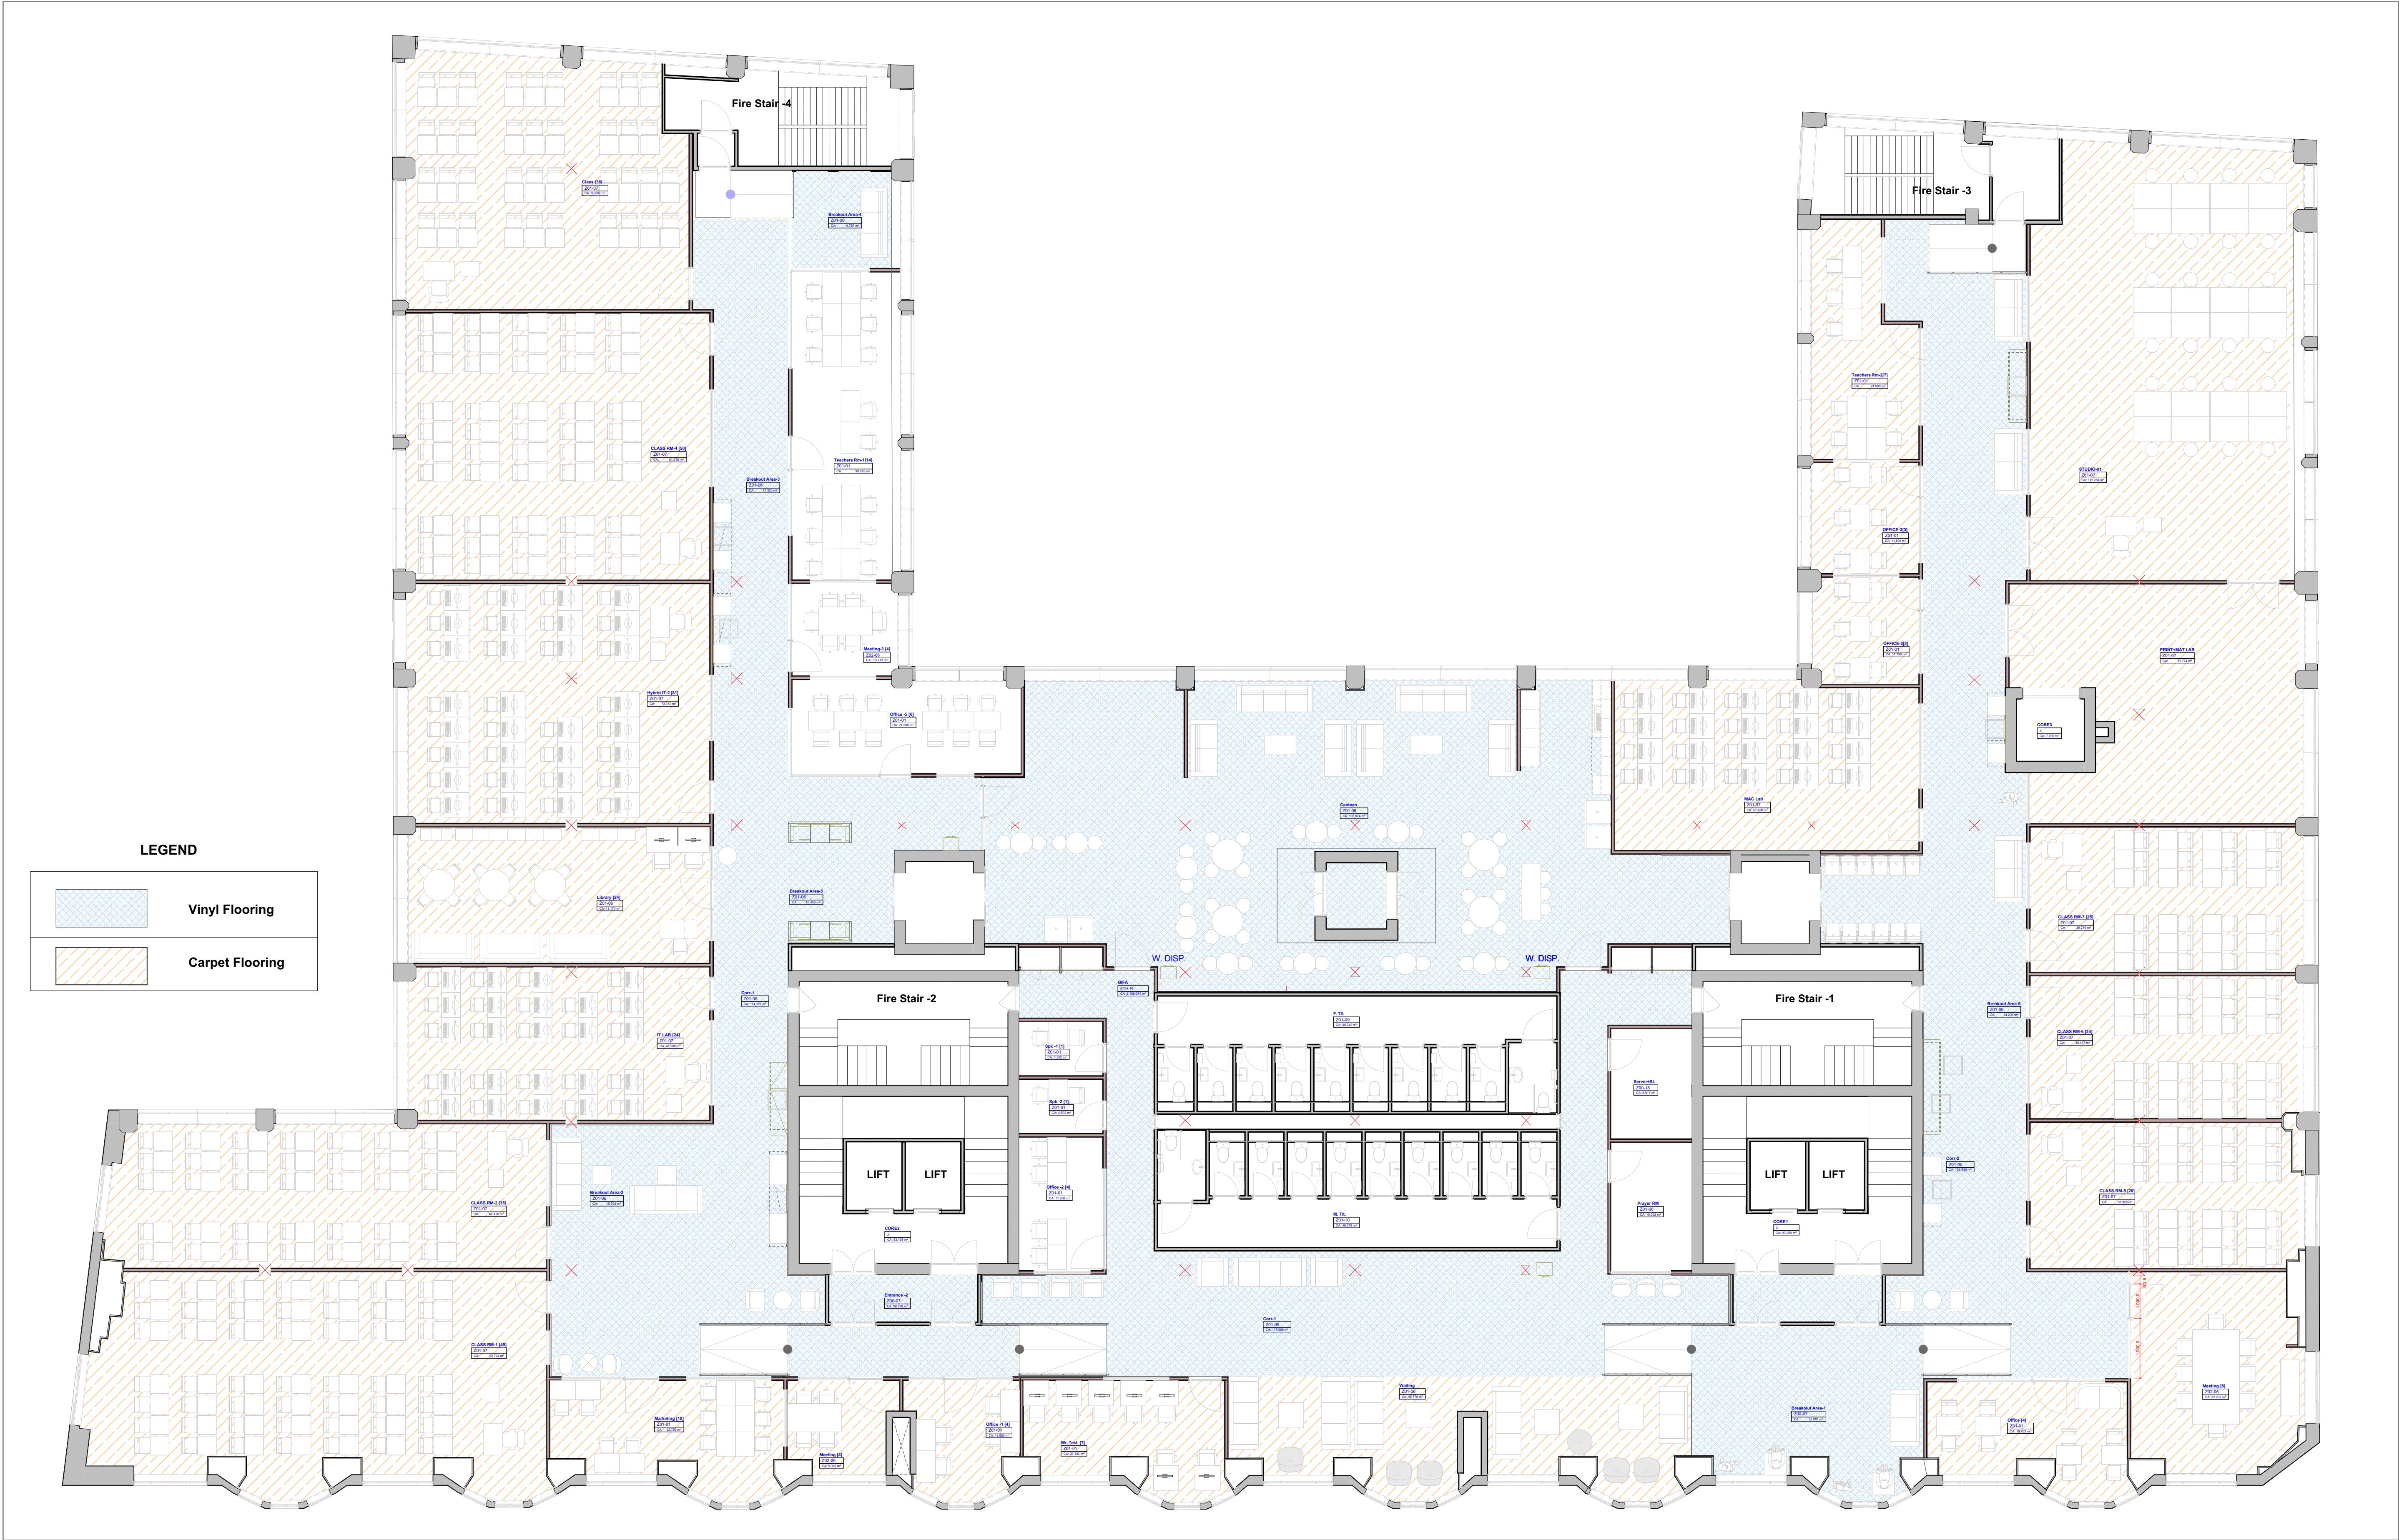

1 5TH (7) 1:100

NOTES:
Construction work shall not commence until planning permission is approved by the Planning Authority.
Drawings should not be used for Land registry purposes.
Party wall notices is to be served by either the owner/main contractor. No liability is taken to any Third Party relying on information contained in this drawing.
All dimensions must be verified on site before commencing any work or shop drawing.

Project: **VCAD - MANCHESTER**
Manchester M1 6LT
Client: **Mr Md Faruki**
Project No: **2024-02**
Project Status: **Design**

Layout Title: **E. Floor Finish Plan**
Layout No: **A011.6**
Scales @ A1: **1:100, 1:100/45**
Revision: **R2**
Revision Date: **20/09/2024**

Contact Person: **Khondoker Rahman**
Sadequeul Alam
Contact Number: **07538513571**
Contact Email: **msadequ@icloud.com, sadequ@cds.construction**
Address: **Creative Design and Construction Ltd**
434 Cranbrook Road, Gants Hill,
Essex IG2 6LL

