




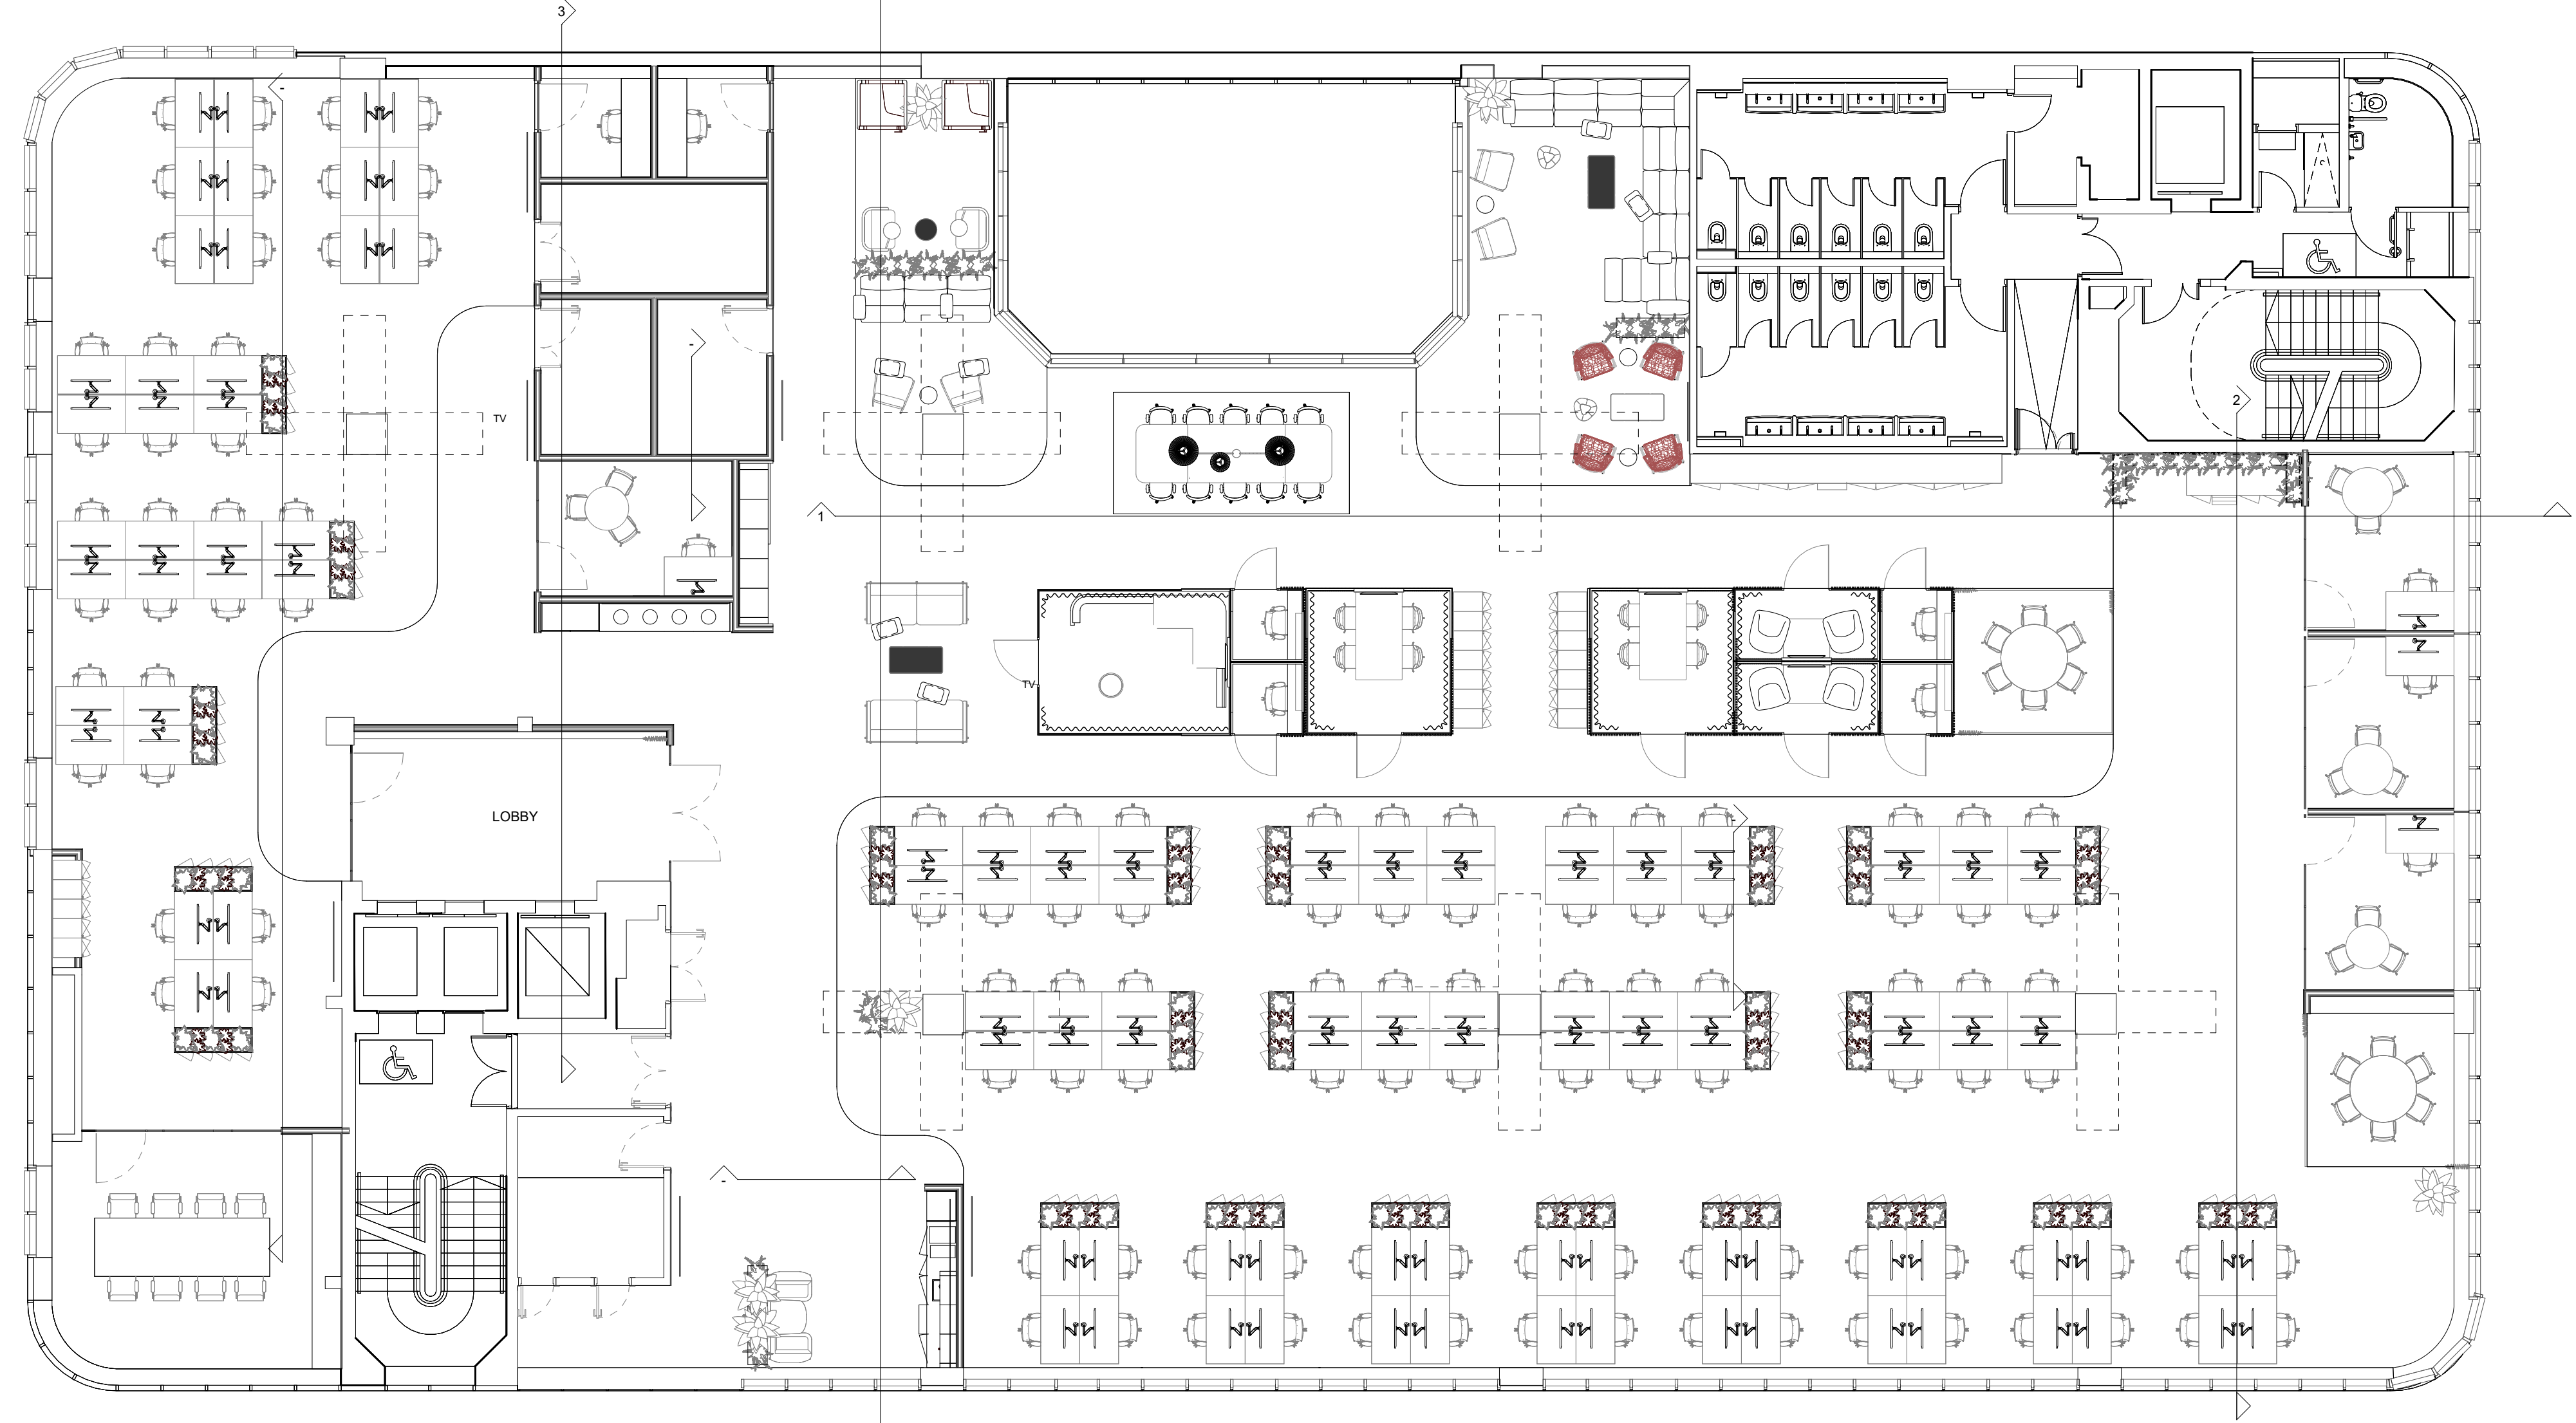


3rd Floor Section Location Plan
Scale 1 : 100

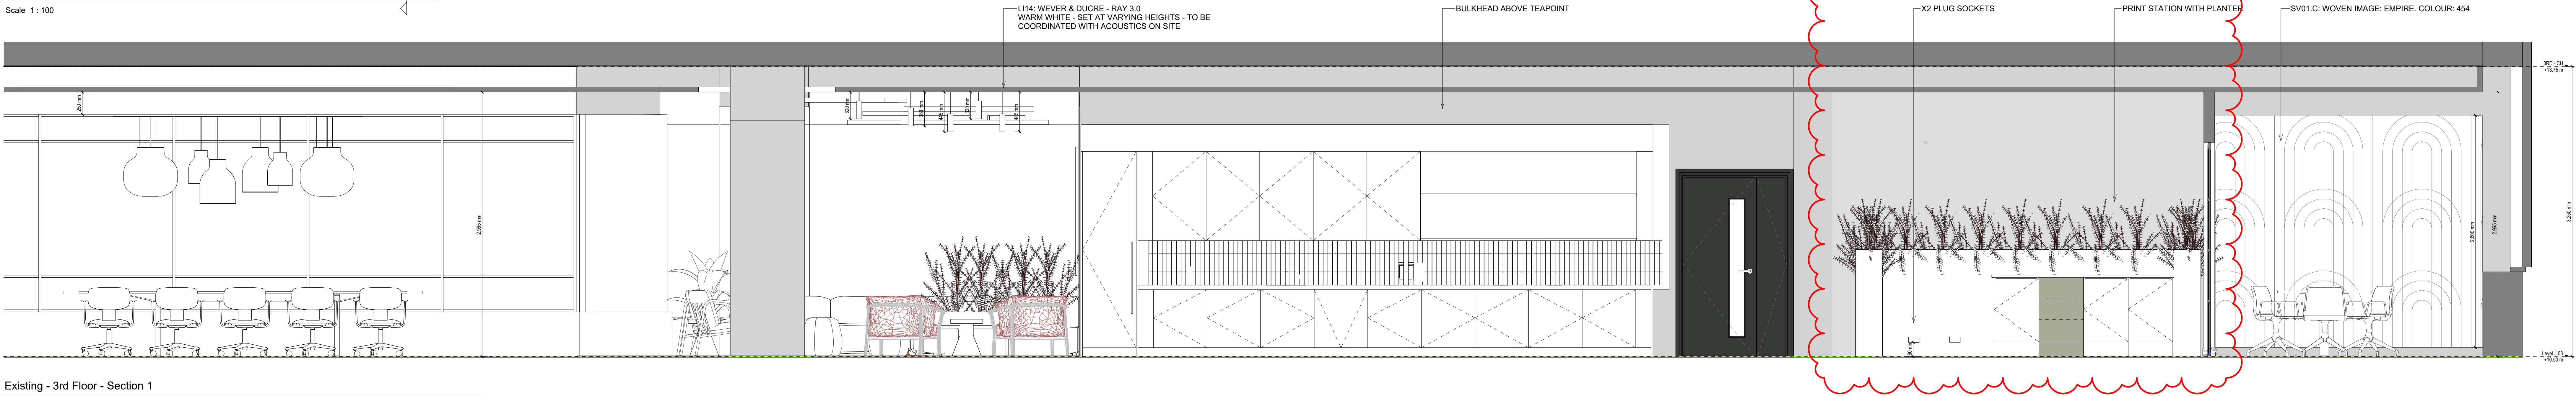

Existing - 3rd Floor - Section 1
Scale 1 : 25

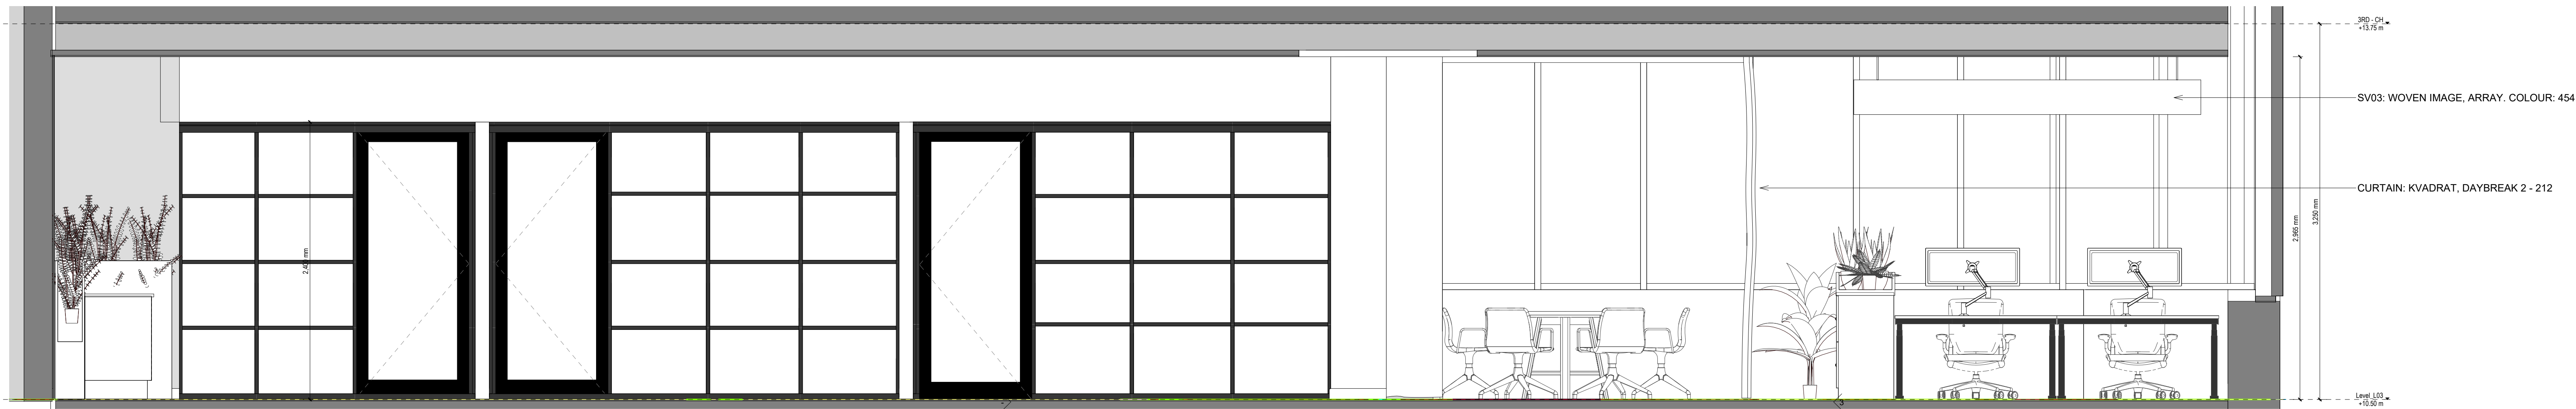

Existing - 3rd Floor - Section 2
Scale 1 : 25

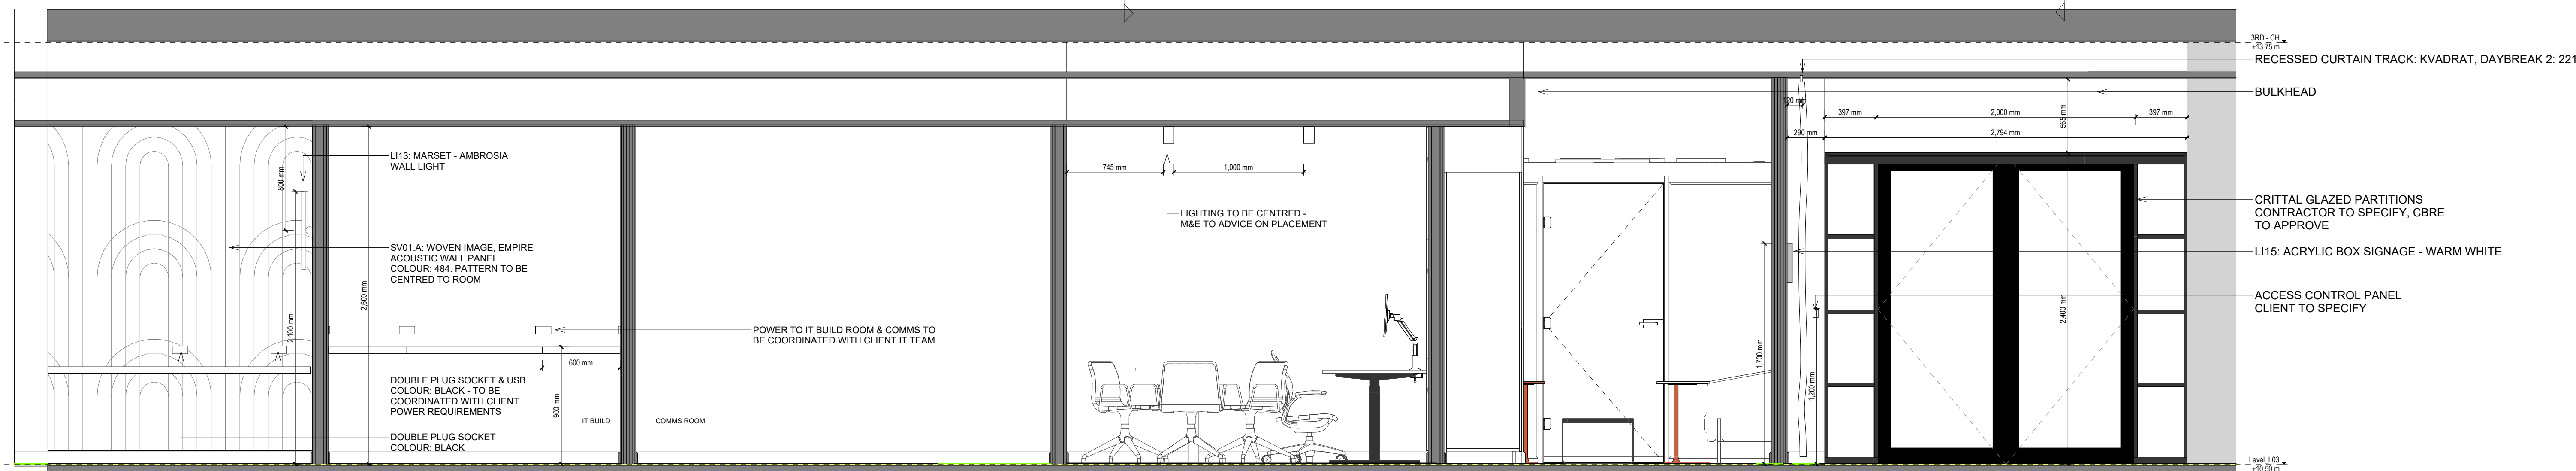

3rd Floor - Section 3
Scale 1 : 25

To be read in conjunction with
Outline Specification & Lighting
Schedule / RCP / Wall Finishes /
Partitions Drawings

02	Amended Design	04/07/2023
01	Amended Glazed Partitions	11/06/2023
00	Stage 4 Issue	20/05/2023

REVISION No DESCRIPTION DATE

CBRE

ONE ST PETERS SQUARE, MANCHESTER
TEL: 1462 161 400
www.cbre.co.uk

CLIENT

DF Capital

PROJECT

EXPRESS BUILDING - DFC

SHEET NAME

Proposed - General Sections - 3rd Floor

SCALE PROJECT No REVISION

As indicated 596133 02

SHEET No

596133_2A060_SHT_PR_S02