


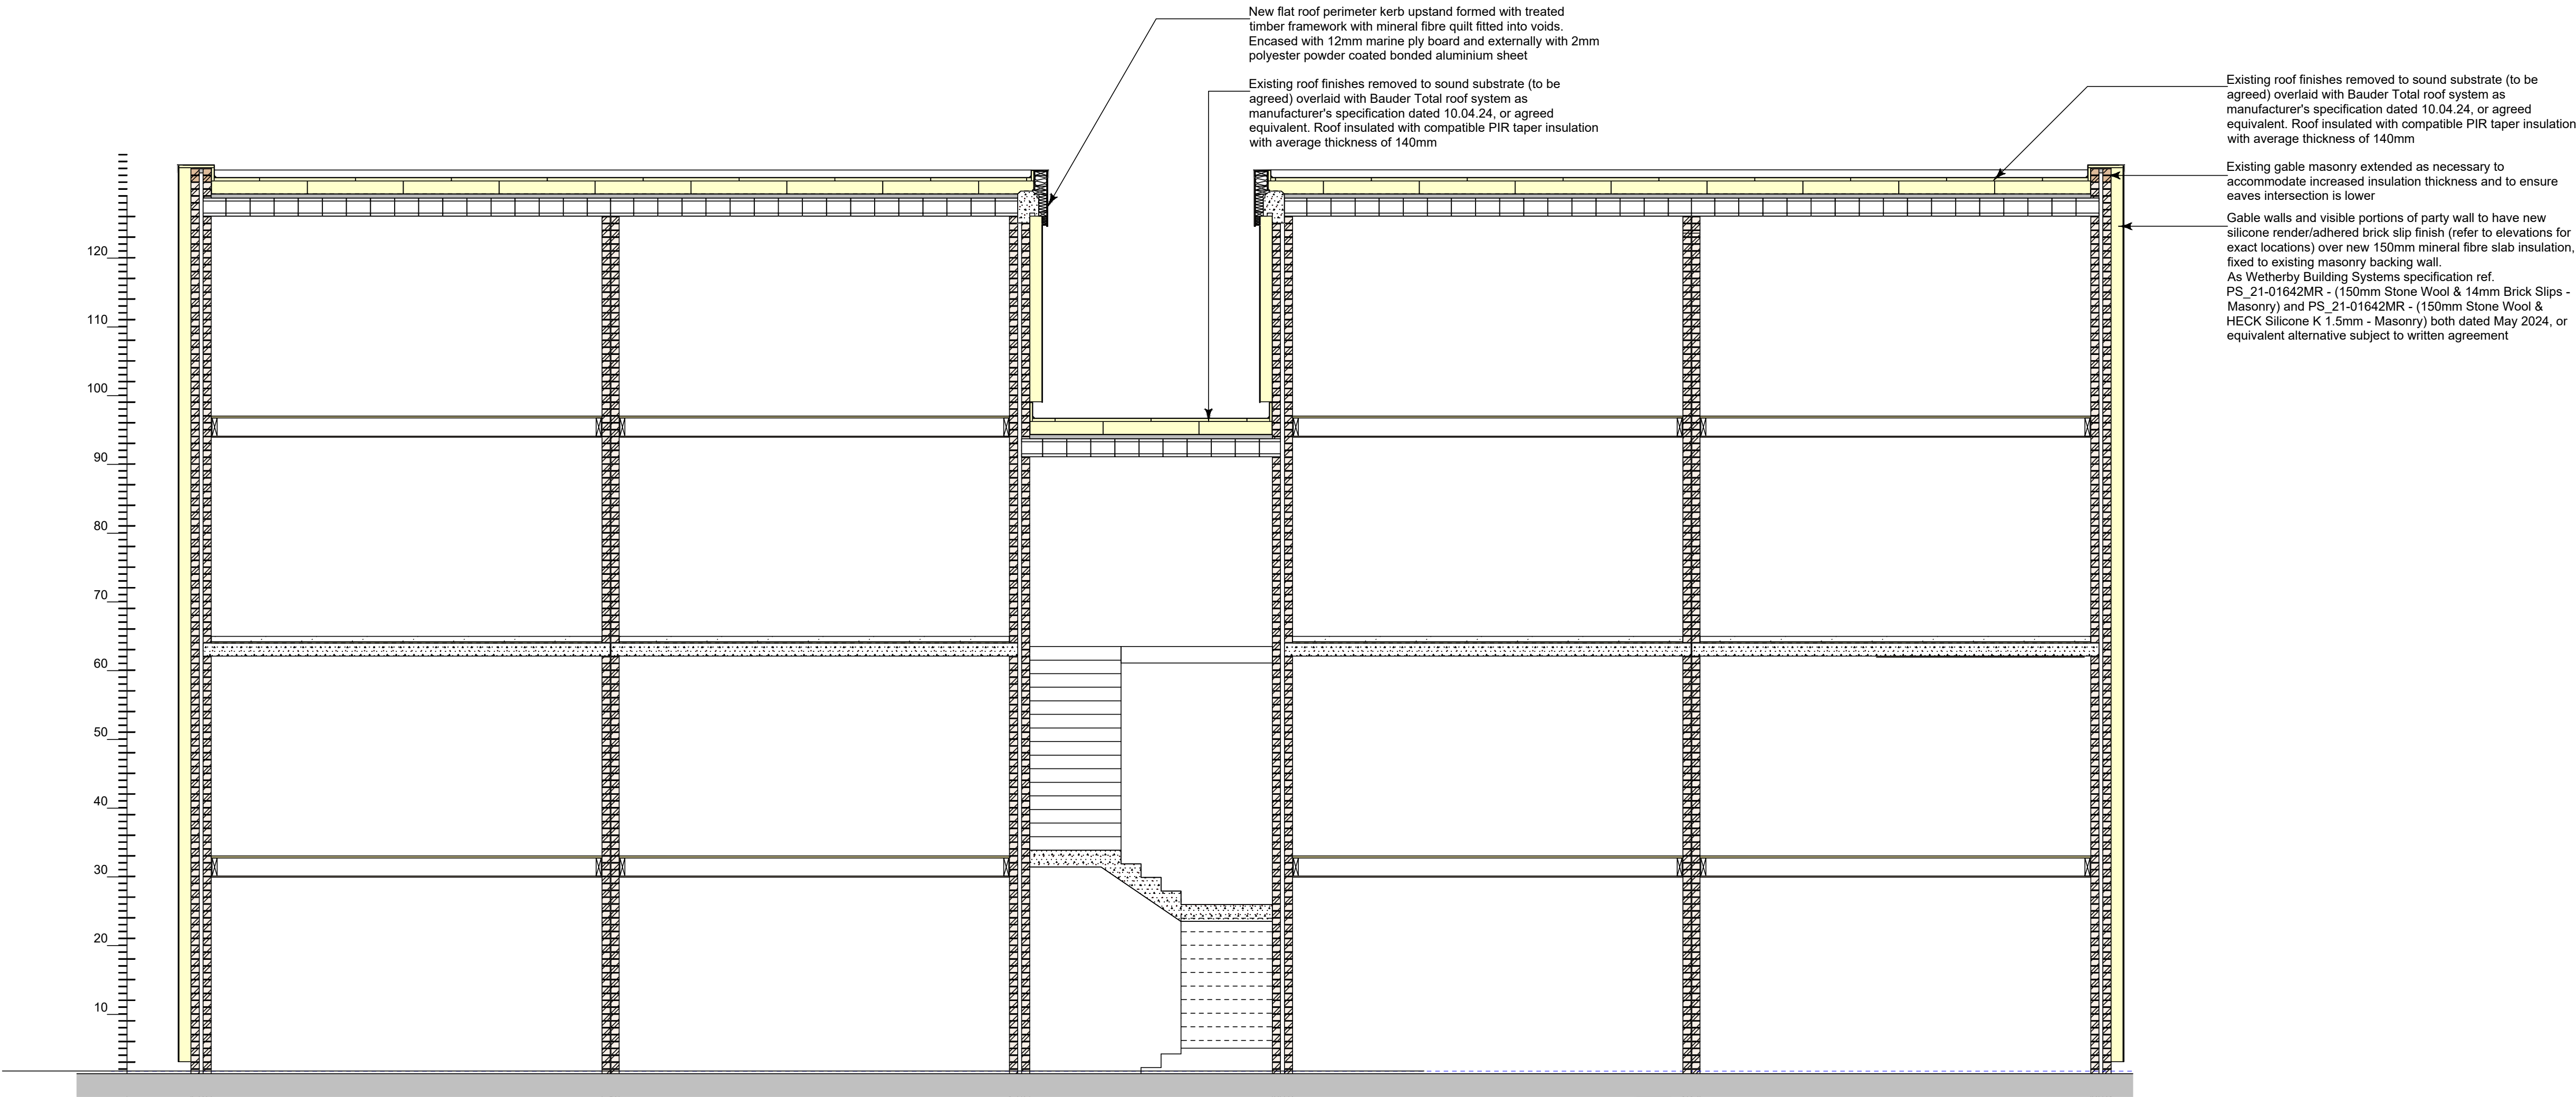

SECTION C-C - MAISONETTE CROSS SECTION (8 UNITS)