
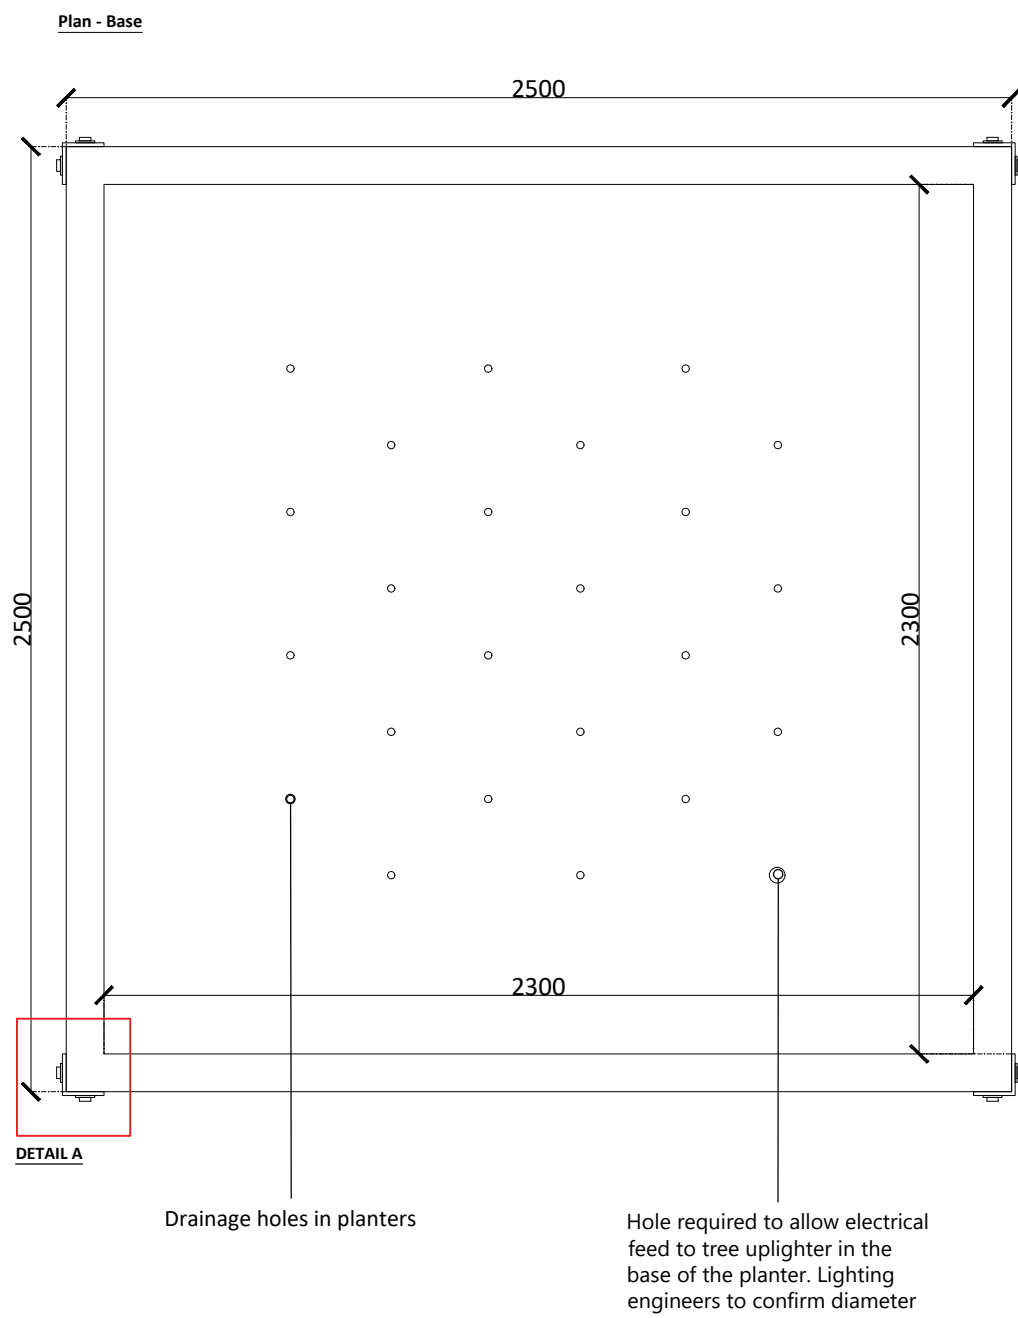


FEATURE PLANTER
SCALE 1:20

PLAN - TOP

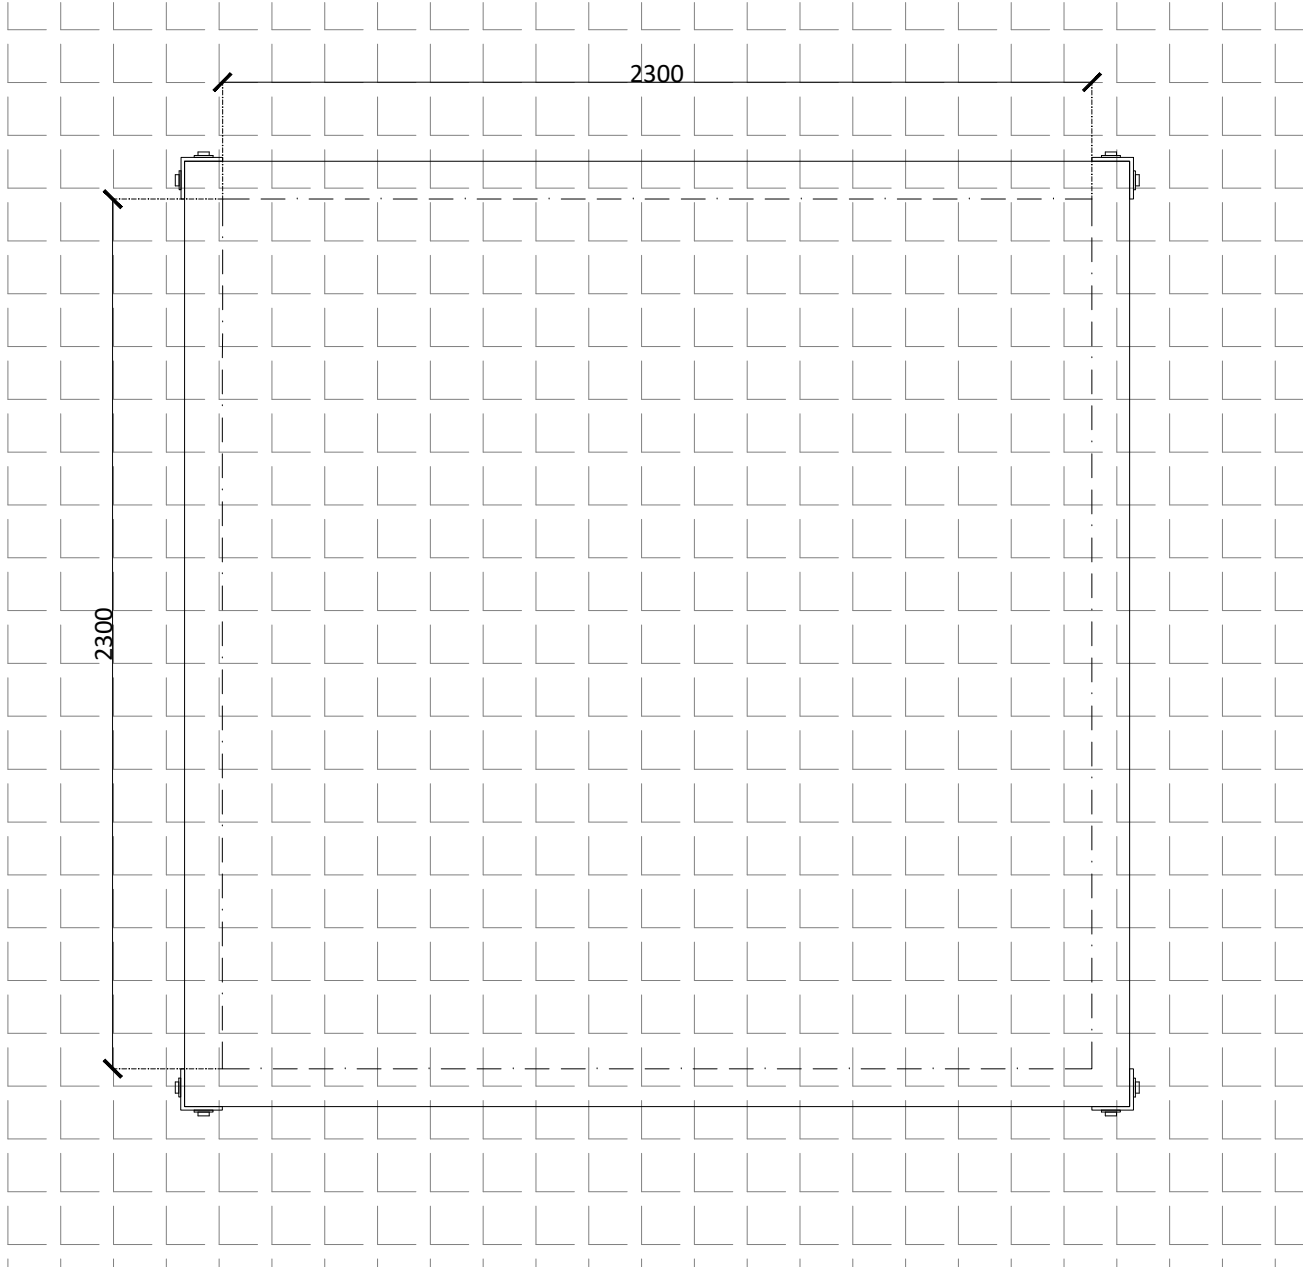

Typical Tree Pit Section



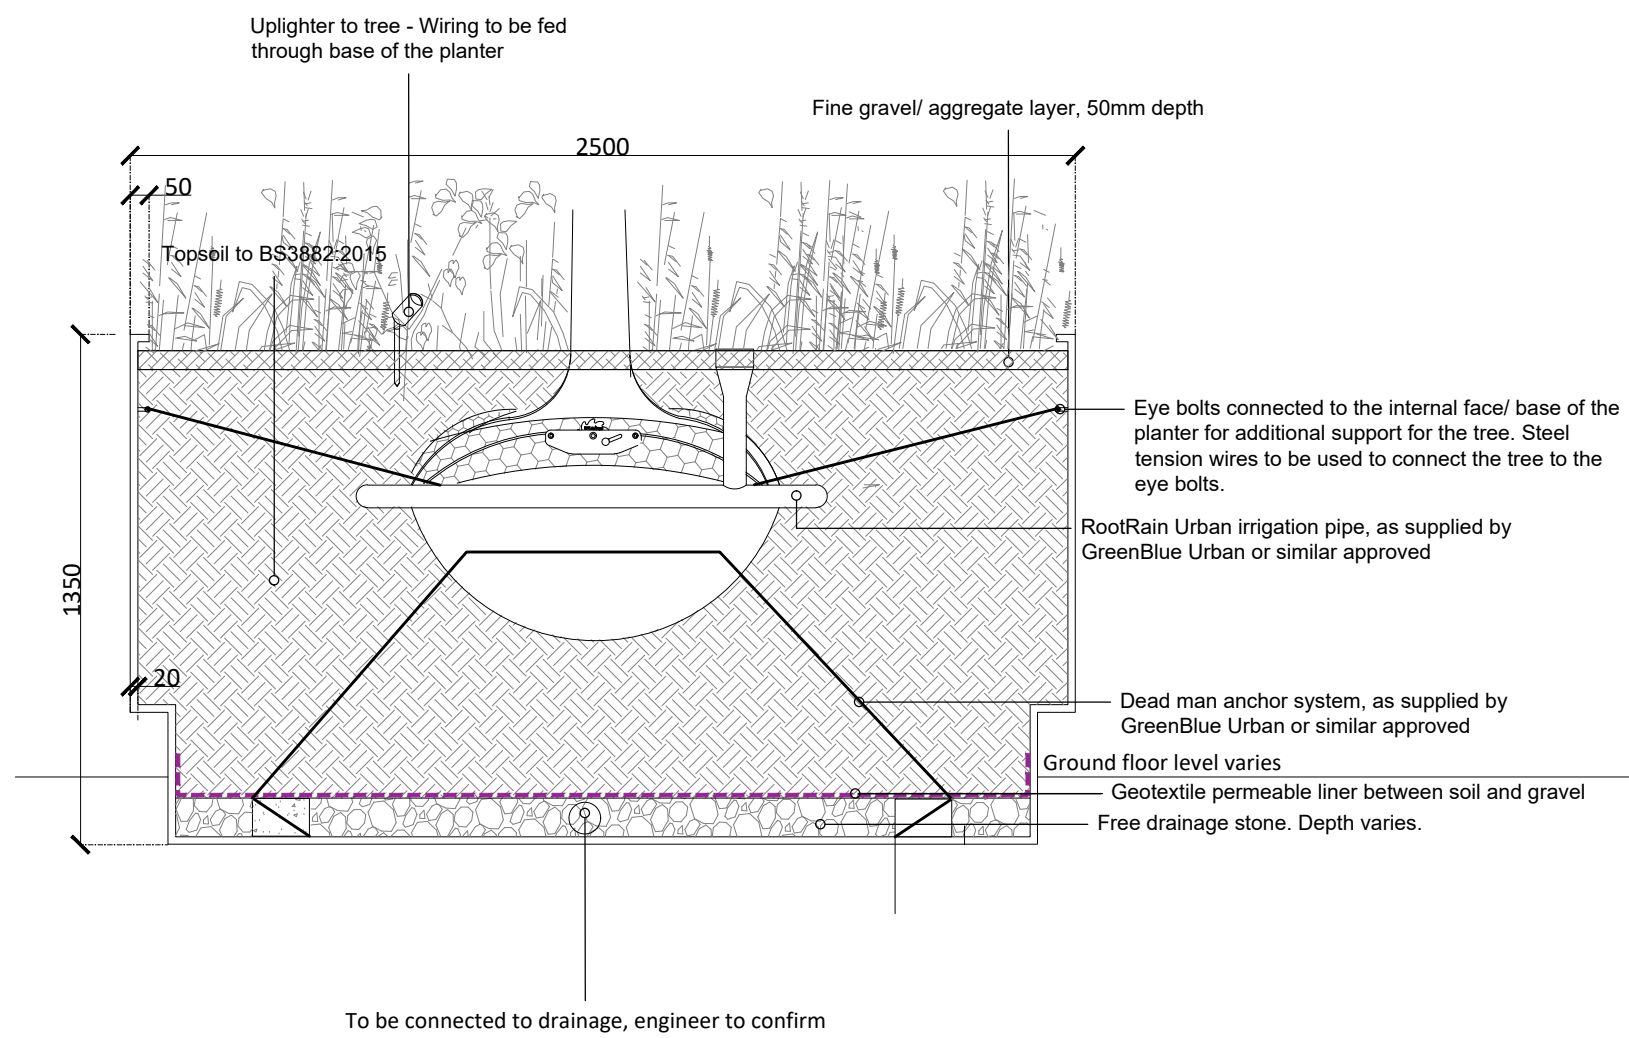



IMAGE EXAMPLE

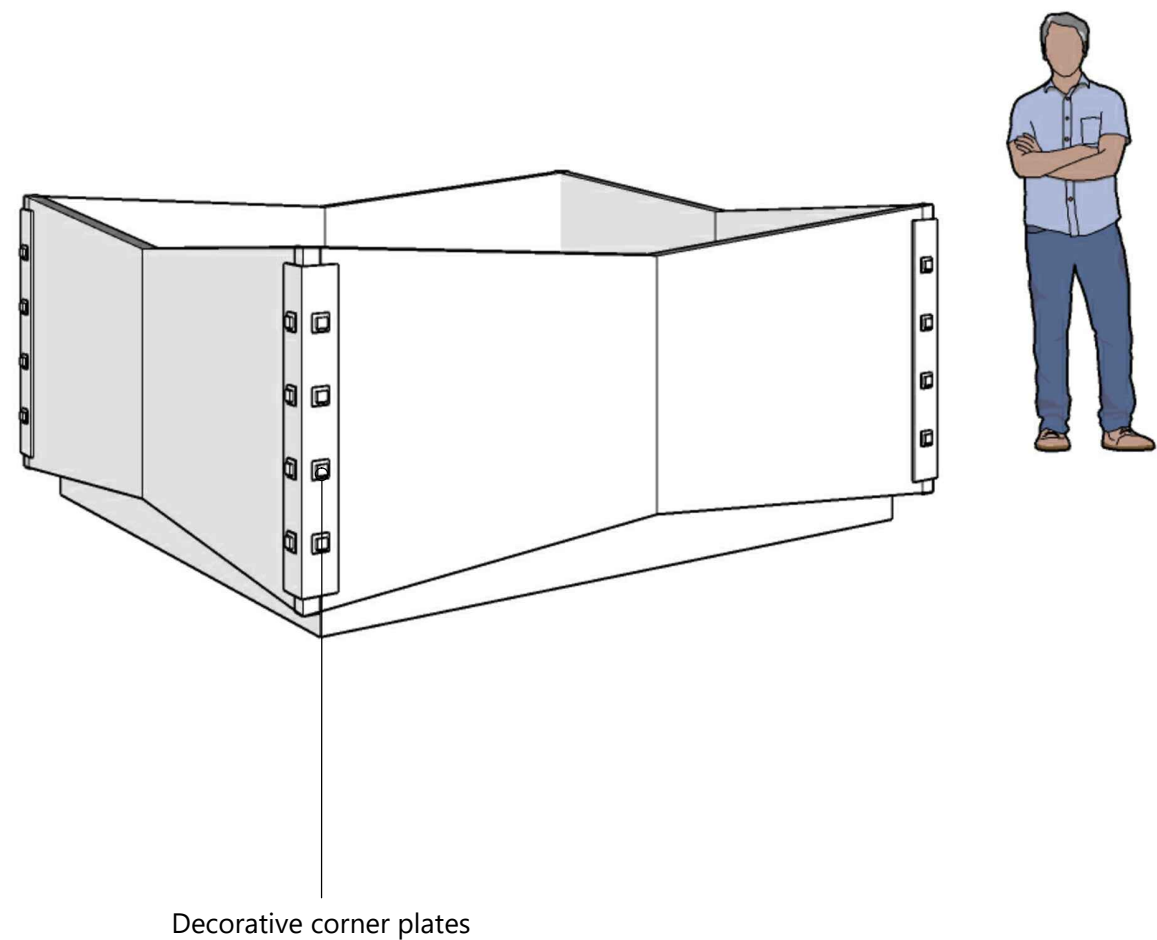


Elevation 1

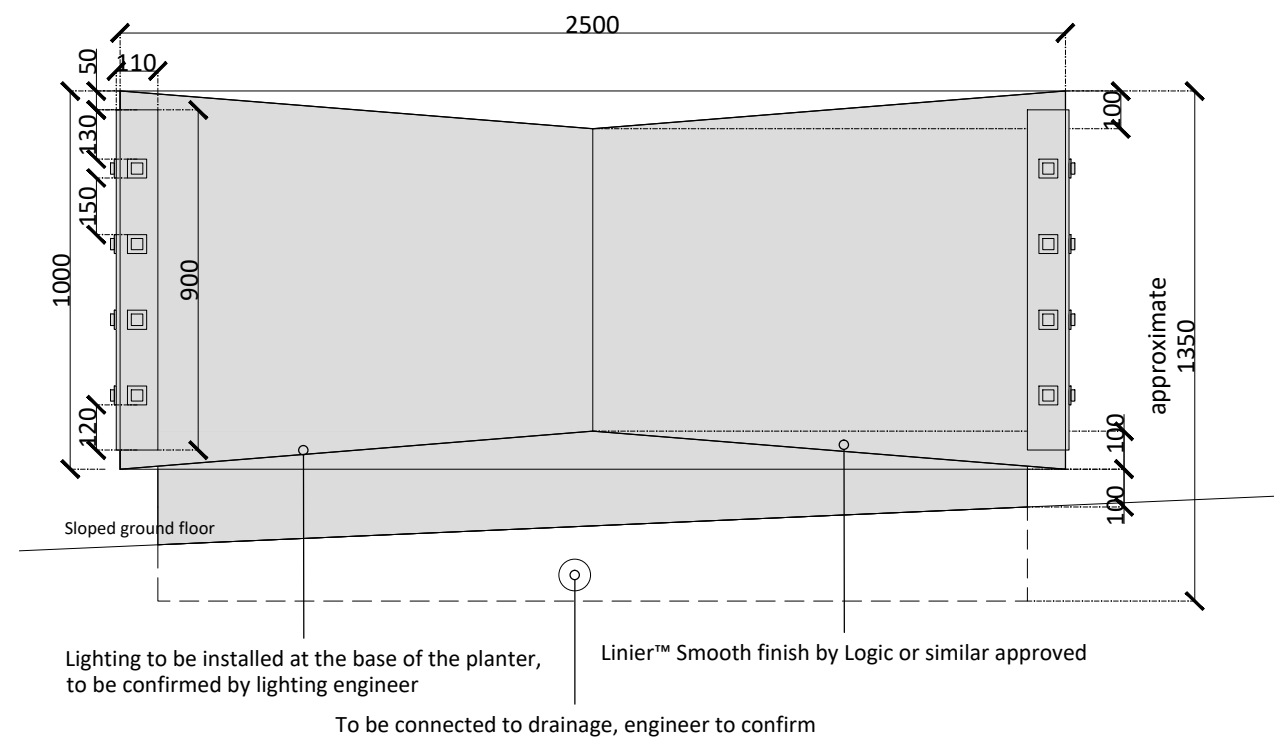

Elevation 2

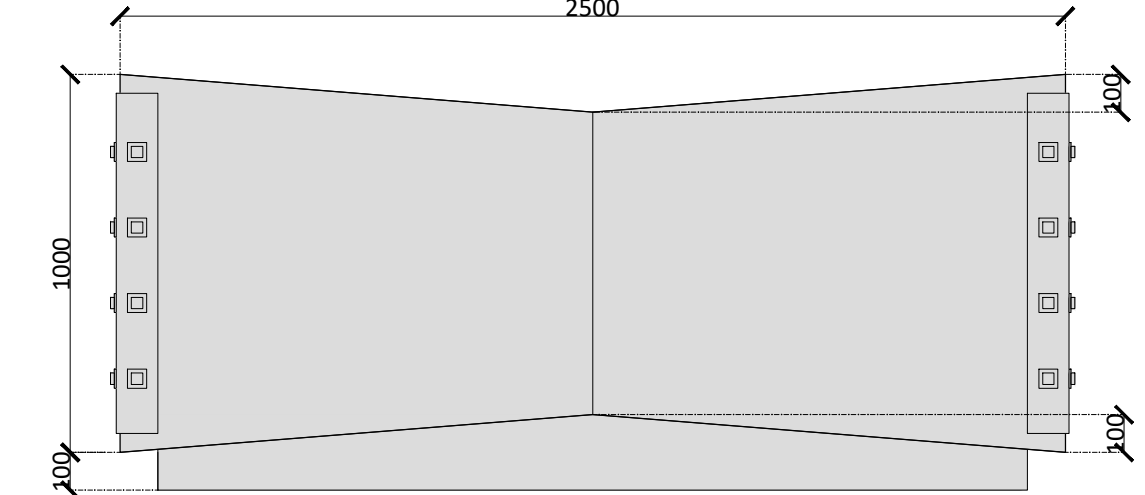


DETAIL A - Feature Fixing
SCALE 1:5

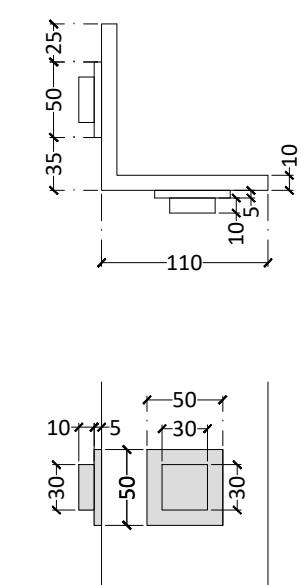



DETAIL A Reference Image

KEY MAP

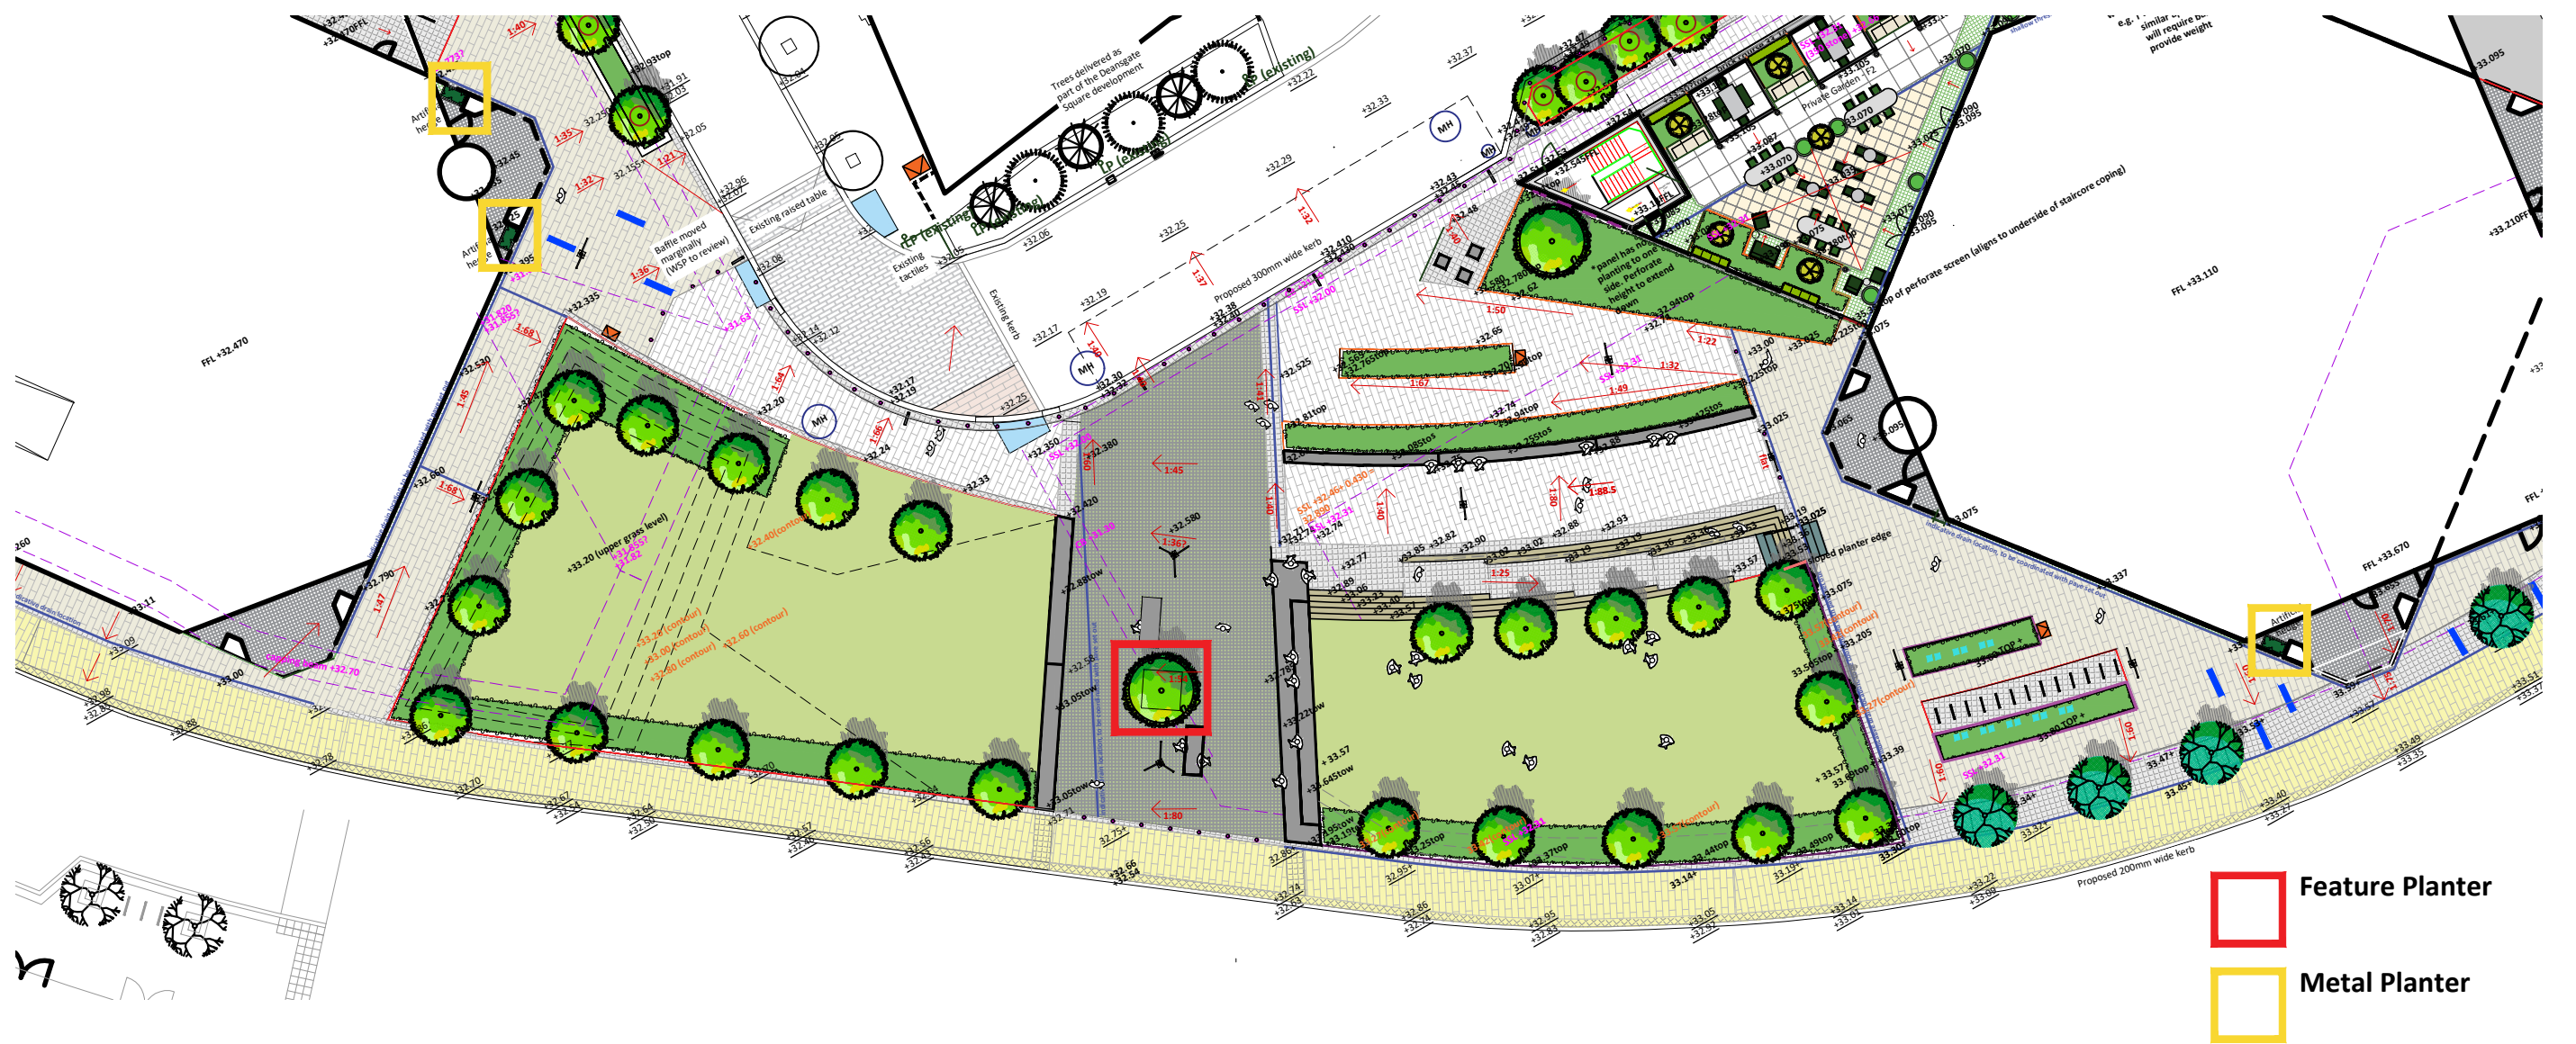


ARTIFICIAL HEDGE PLANTER
SCALE 1:20


PLAN - TOP

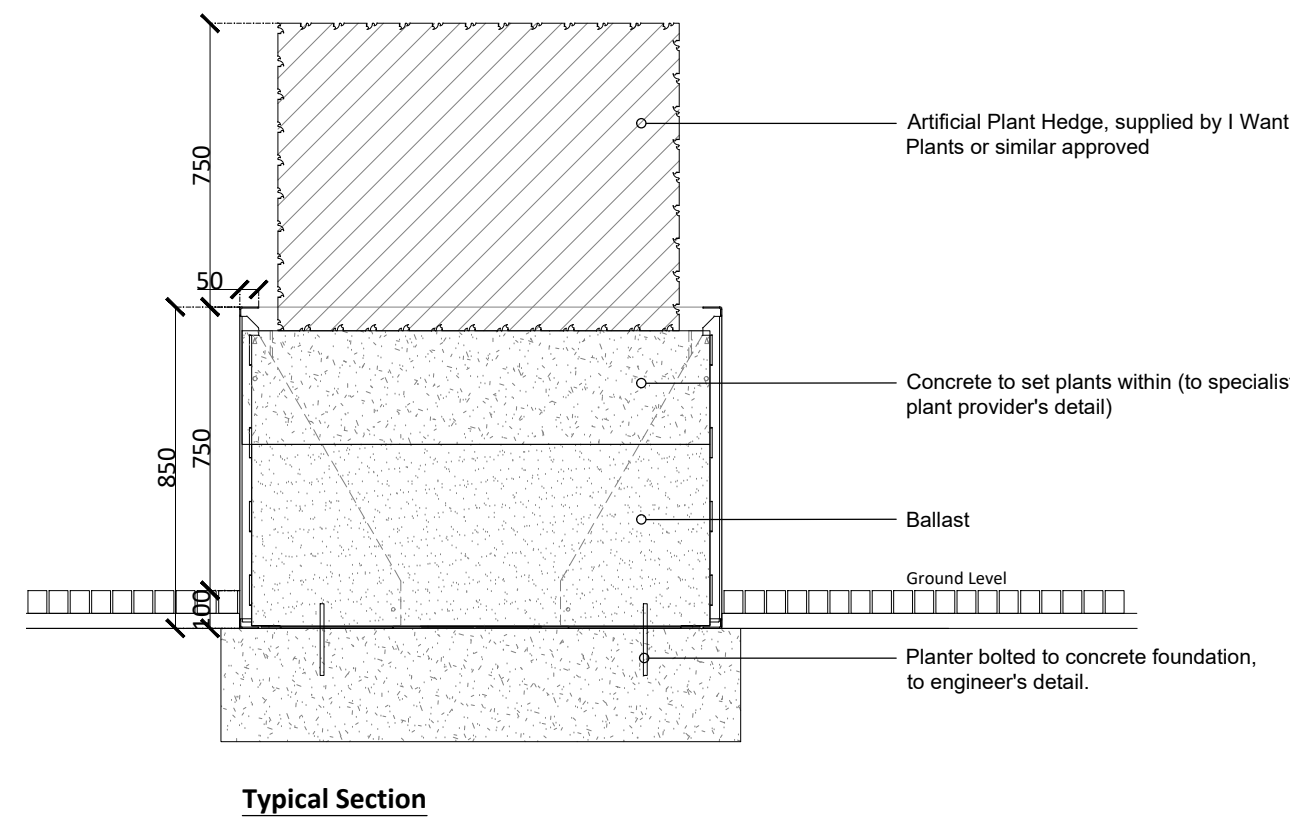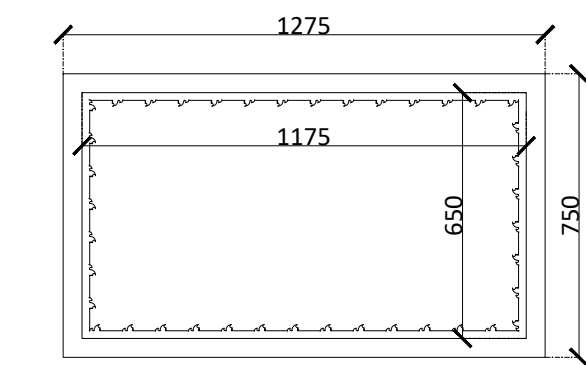

Typical Section

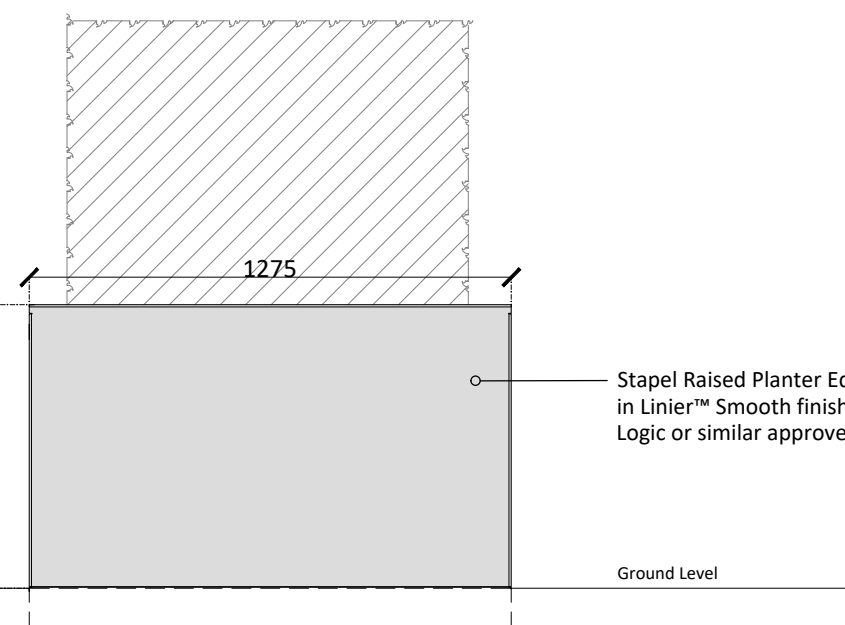

Elevation 1

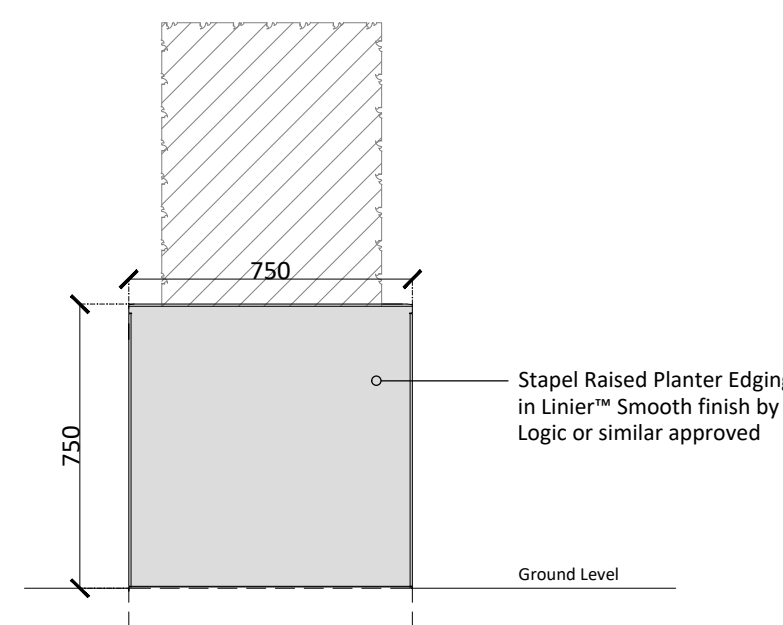

Elevation 2

REVISION NOTES

Rev	By	Description	Date
P2	RN	Addition of planter detail	13.02.25
P1	JS	First Issue	16.04.24

Client
Renaker Build Ltd

Project
Plot F, Manchester

Description
Feature Planter Details

Status
For Comment

Scale @ A2
1:20
Drawing number
Z1-TPM-G710-DE-XX-3851 401

Drawn
JS
Checked
KH
Date
16.04.24
Revision
P2