




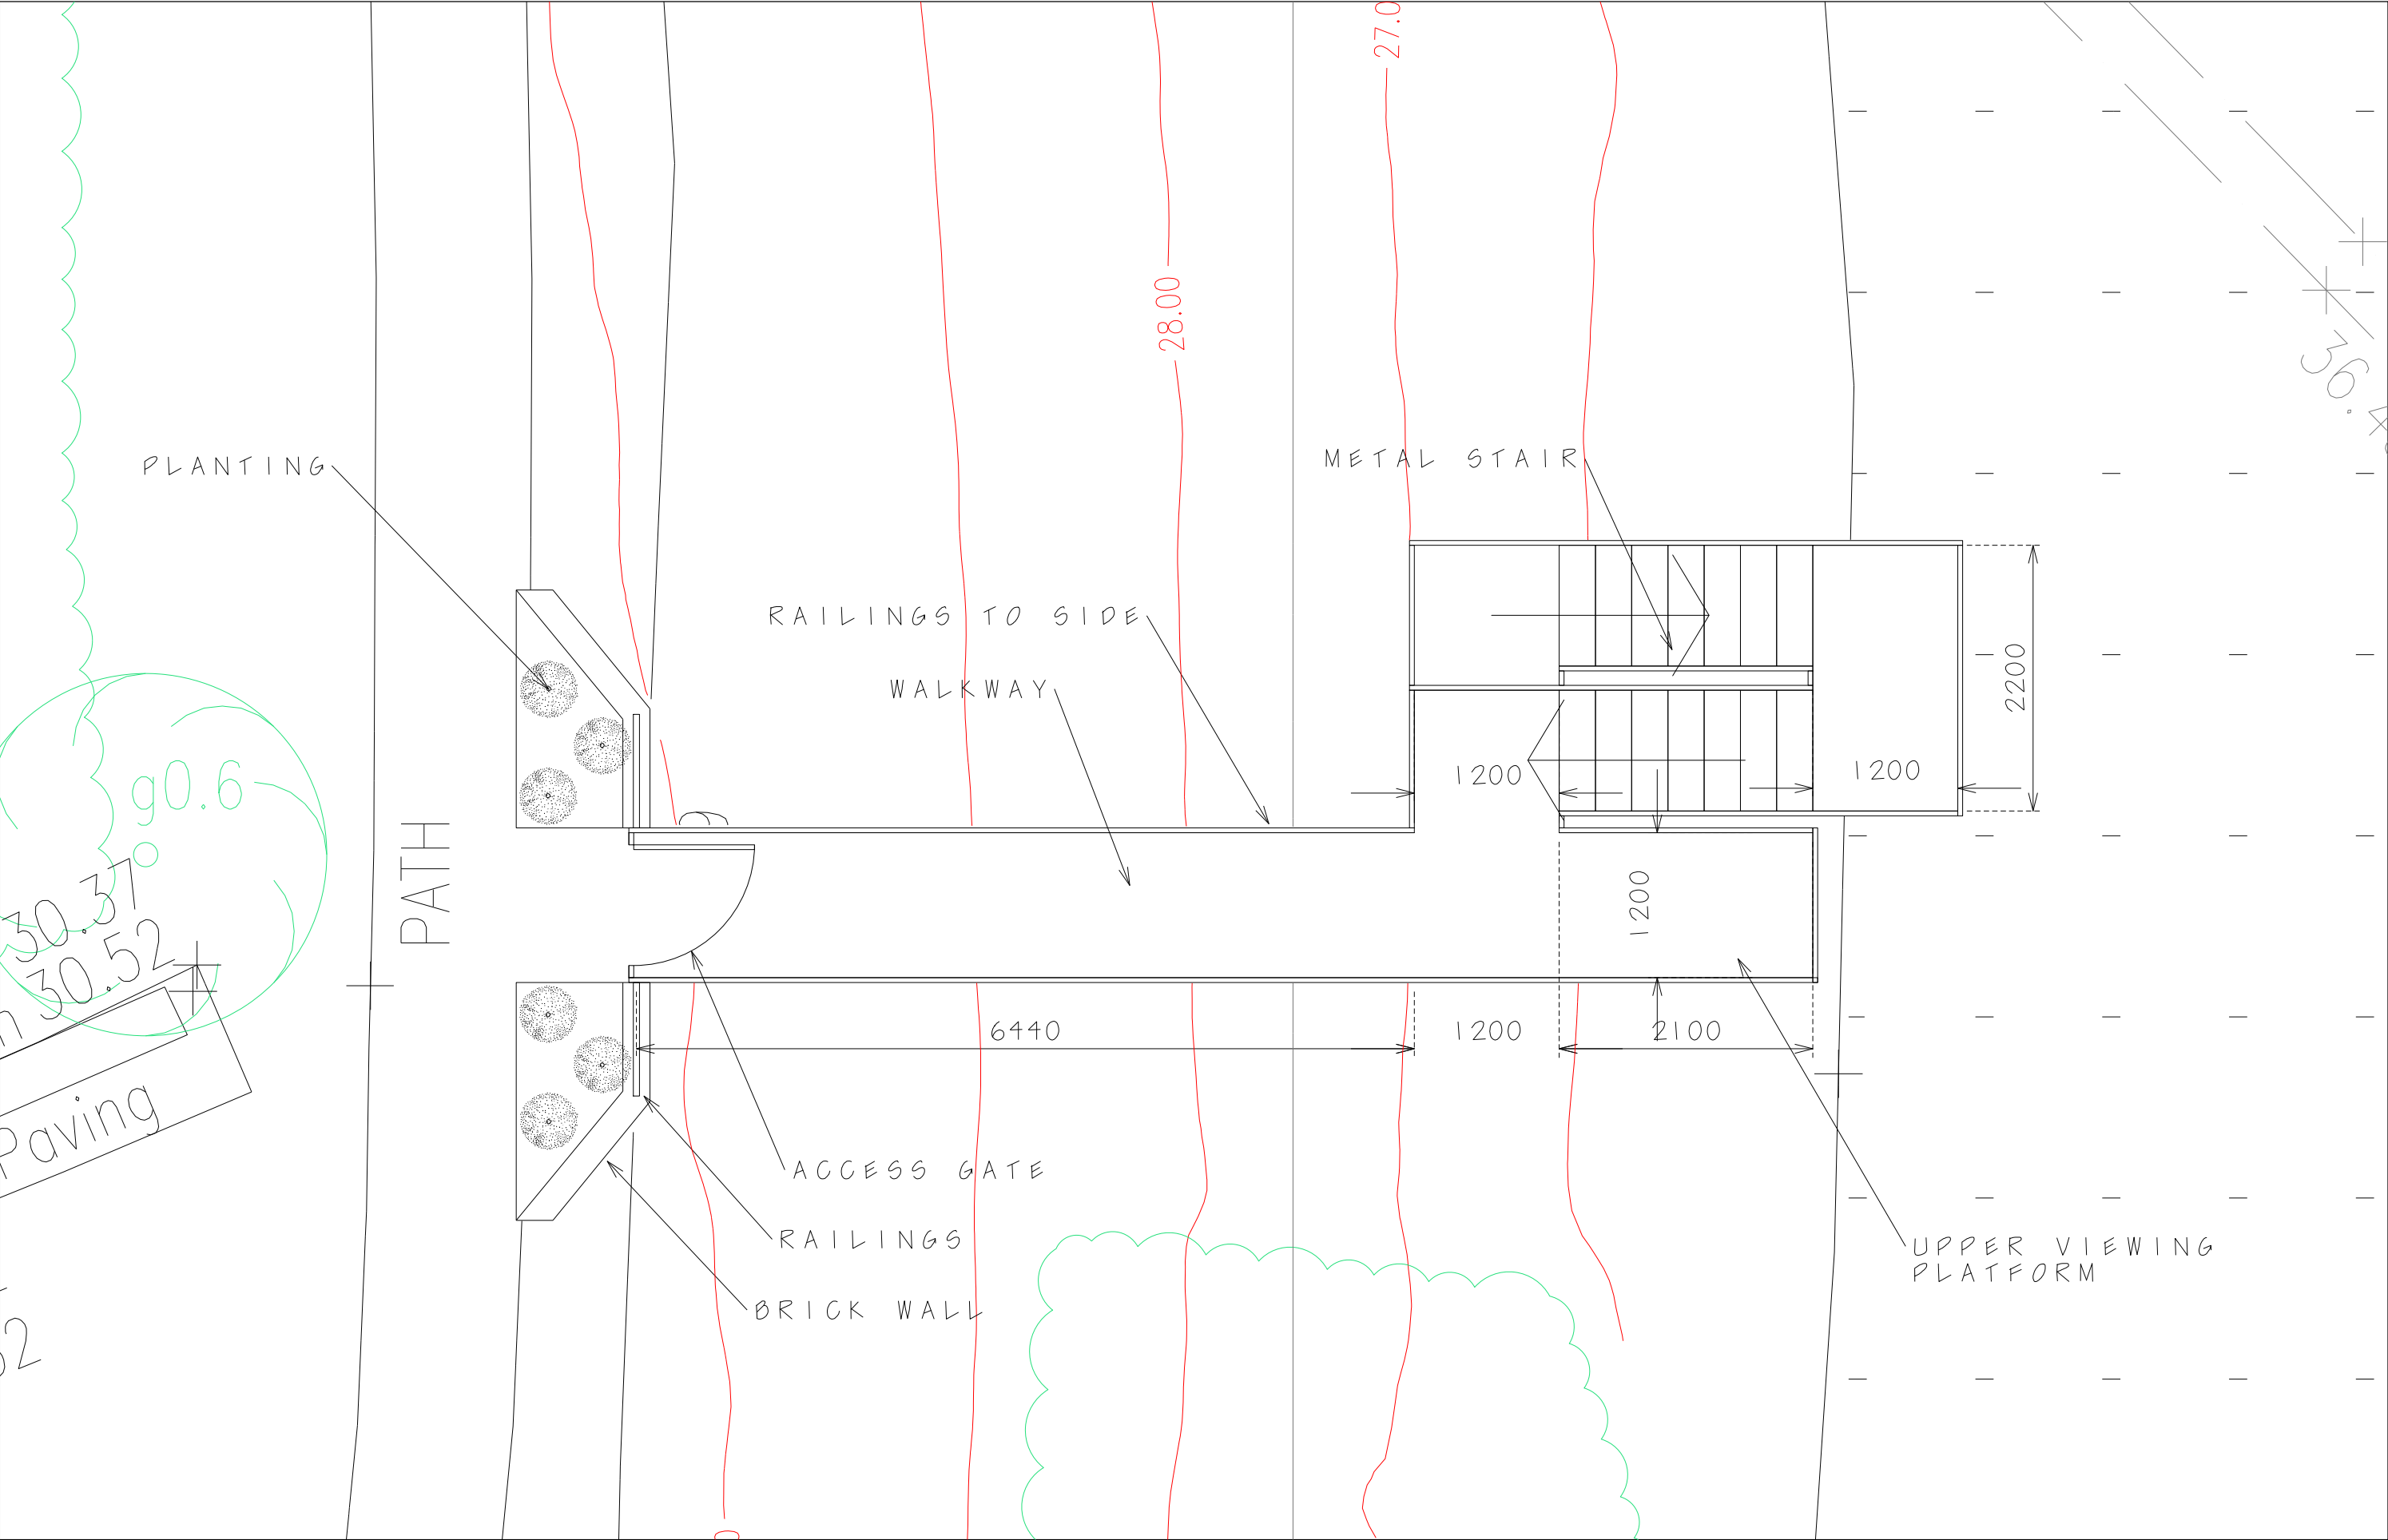


Access - footpath level plan 1:50

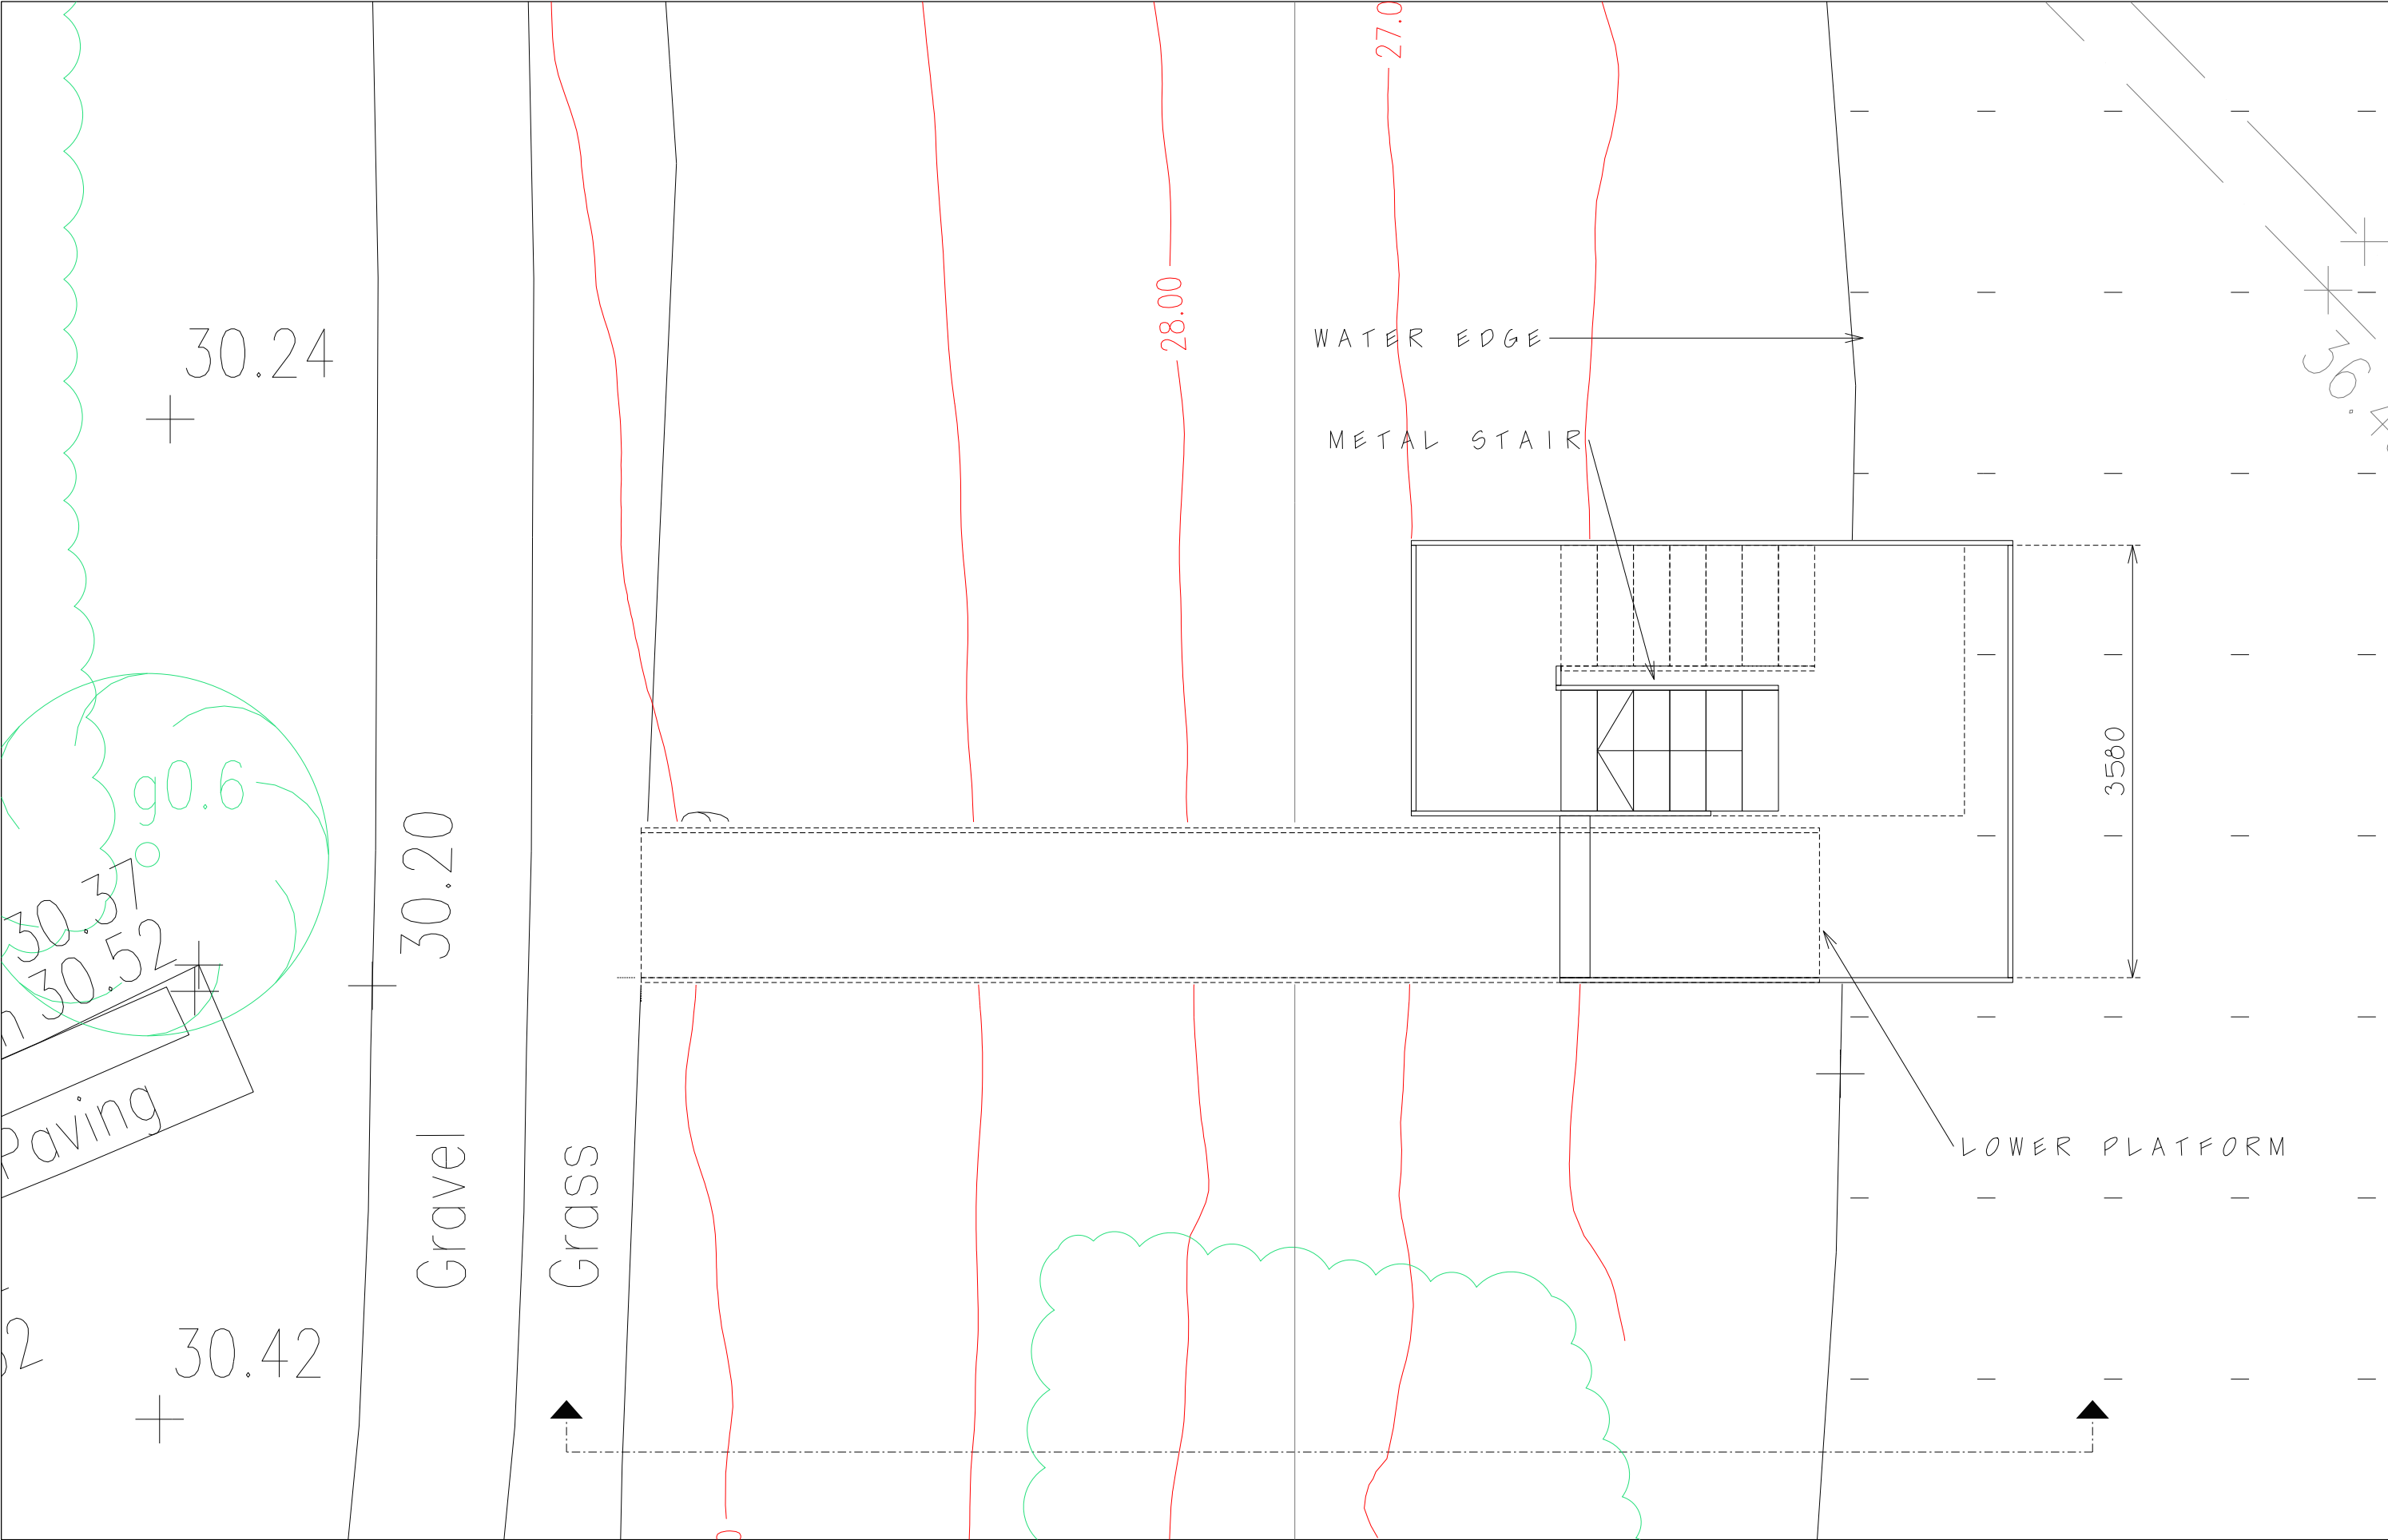


Jetty - lower level plan 1:50

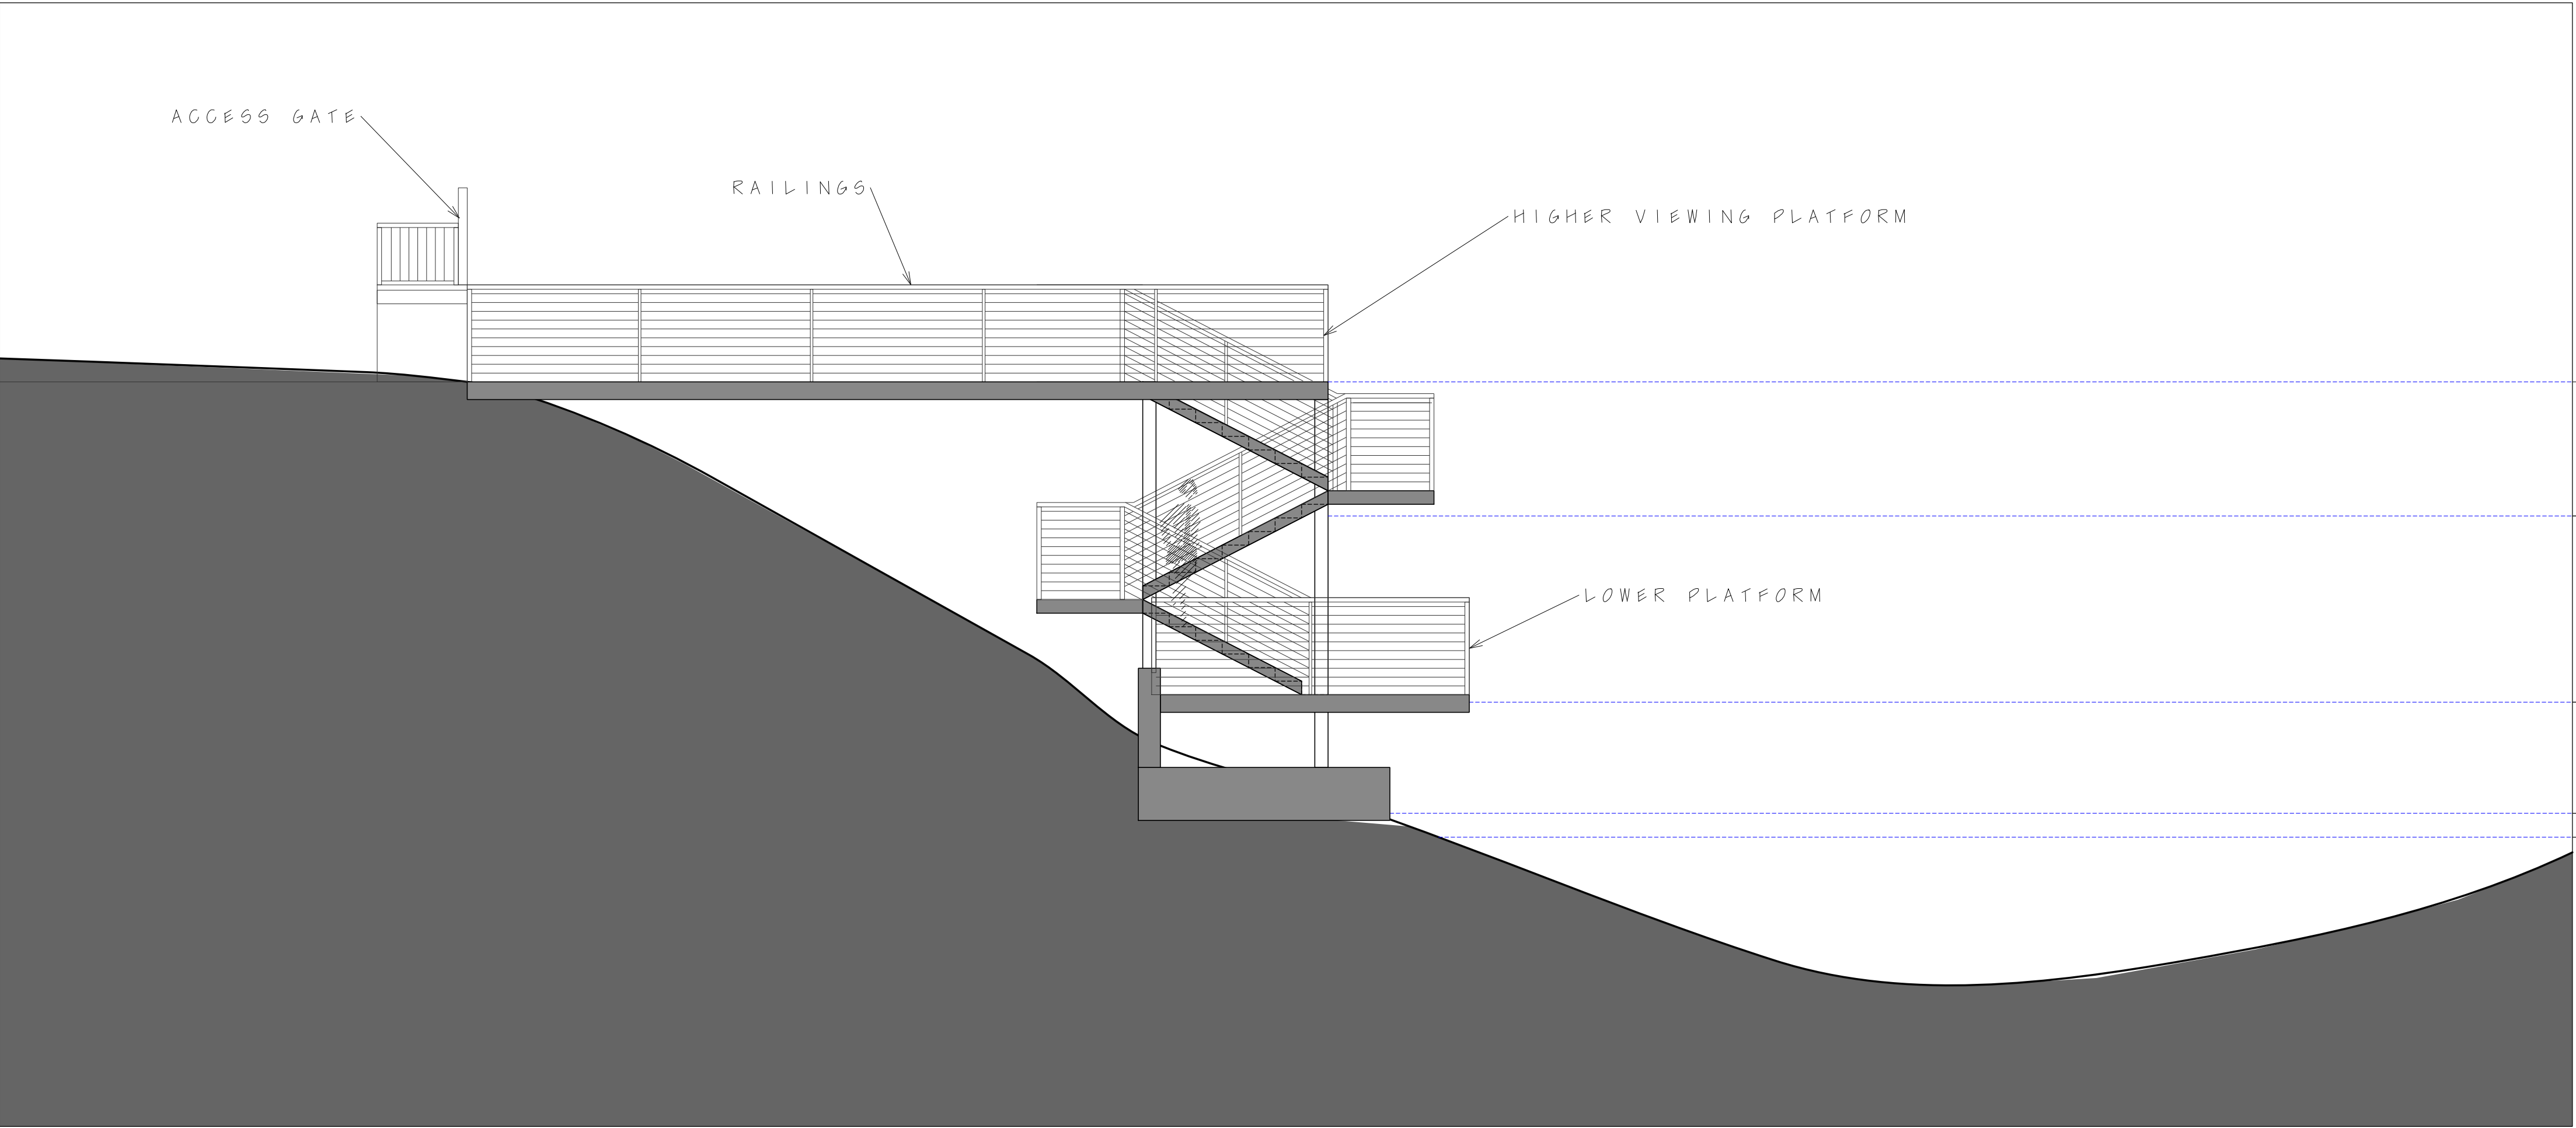

Side Elevation
1:50

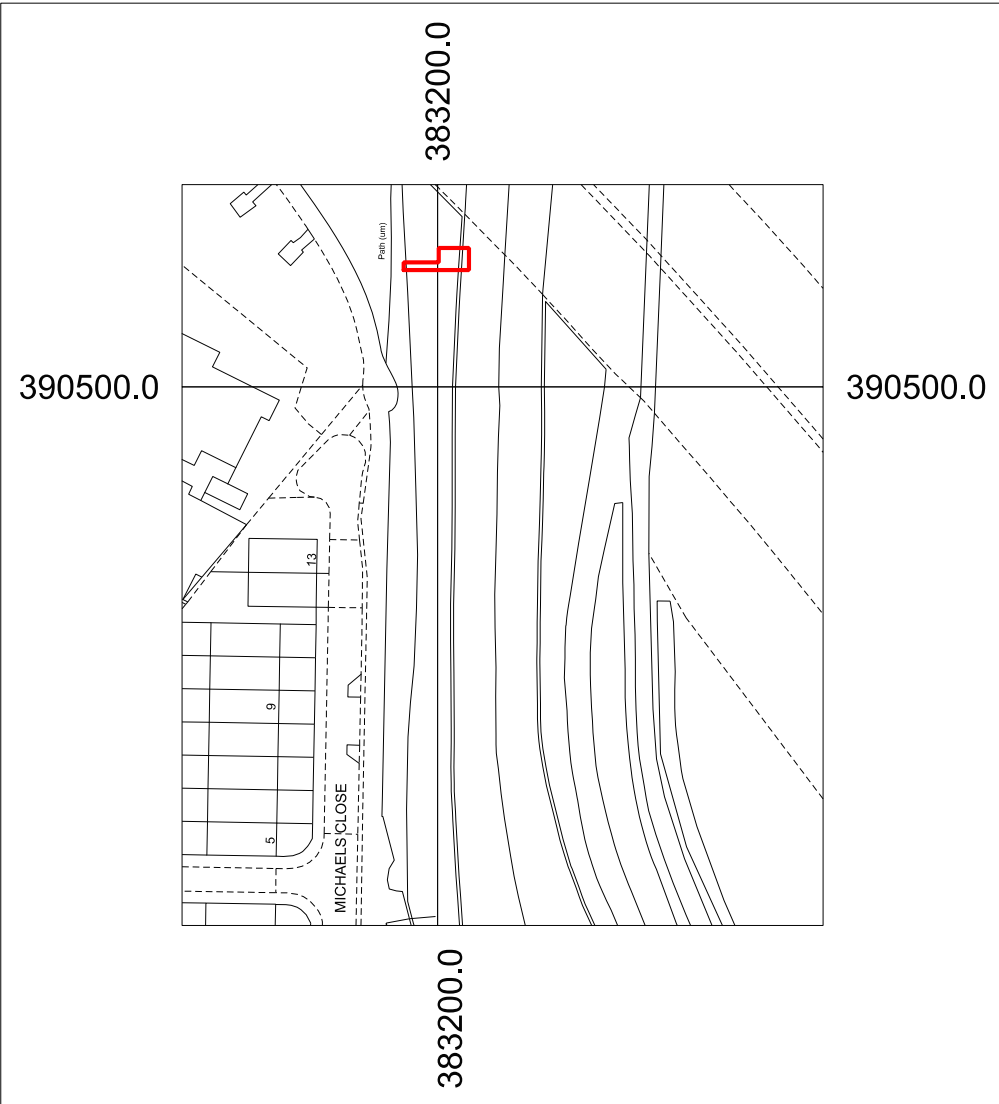

location plan 1 : 1250

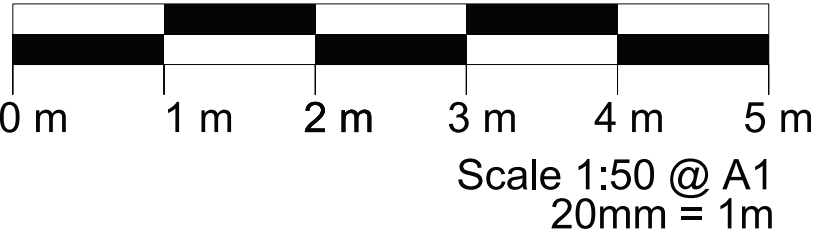

A. Planning Application 08-06-25	
Linberg Design	
Linberg Design Associates Limited	
Suite A, Unit 10 Century Park, Capden Road, Altrincham, Cheshire, WA14 2PL Tel: 0161 820 9966 Fax: 0161 820 9967 Email: info@linberg.co.uk Website: www.linberg.co.uk	
Project Title	
SHANTIR - Jetty Project Northenden Riverside Park Off Mill Lane, Northenden, Manchester	
Drawing Title	
Proposed Plans and Section	
Dwg. No.	Revision
PP01	A.
Scale	Drawn By
1 : 50 @ A1	JML