


Scale Bars to be used as guidance only - refer to sheet size below									
1:100	mm	1000	3000	5000	7000				
1:200	mm	500	1500	2500	3500	5000	7000	10000	14000
1:500	m	10	30	50	70	100	140	200	280
1:1250	m	2	6	10	14	20	28	40	56

Notes:
Drawings are based on survey data and may not accurately represent what is physically present.
Do not scale from this drawing. All dimensions are to be verified on site before proceeding with the work.
All dimensions are in millimeters unless noted otherwise.
Purcell shall be notified in writing of any discrepancies.

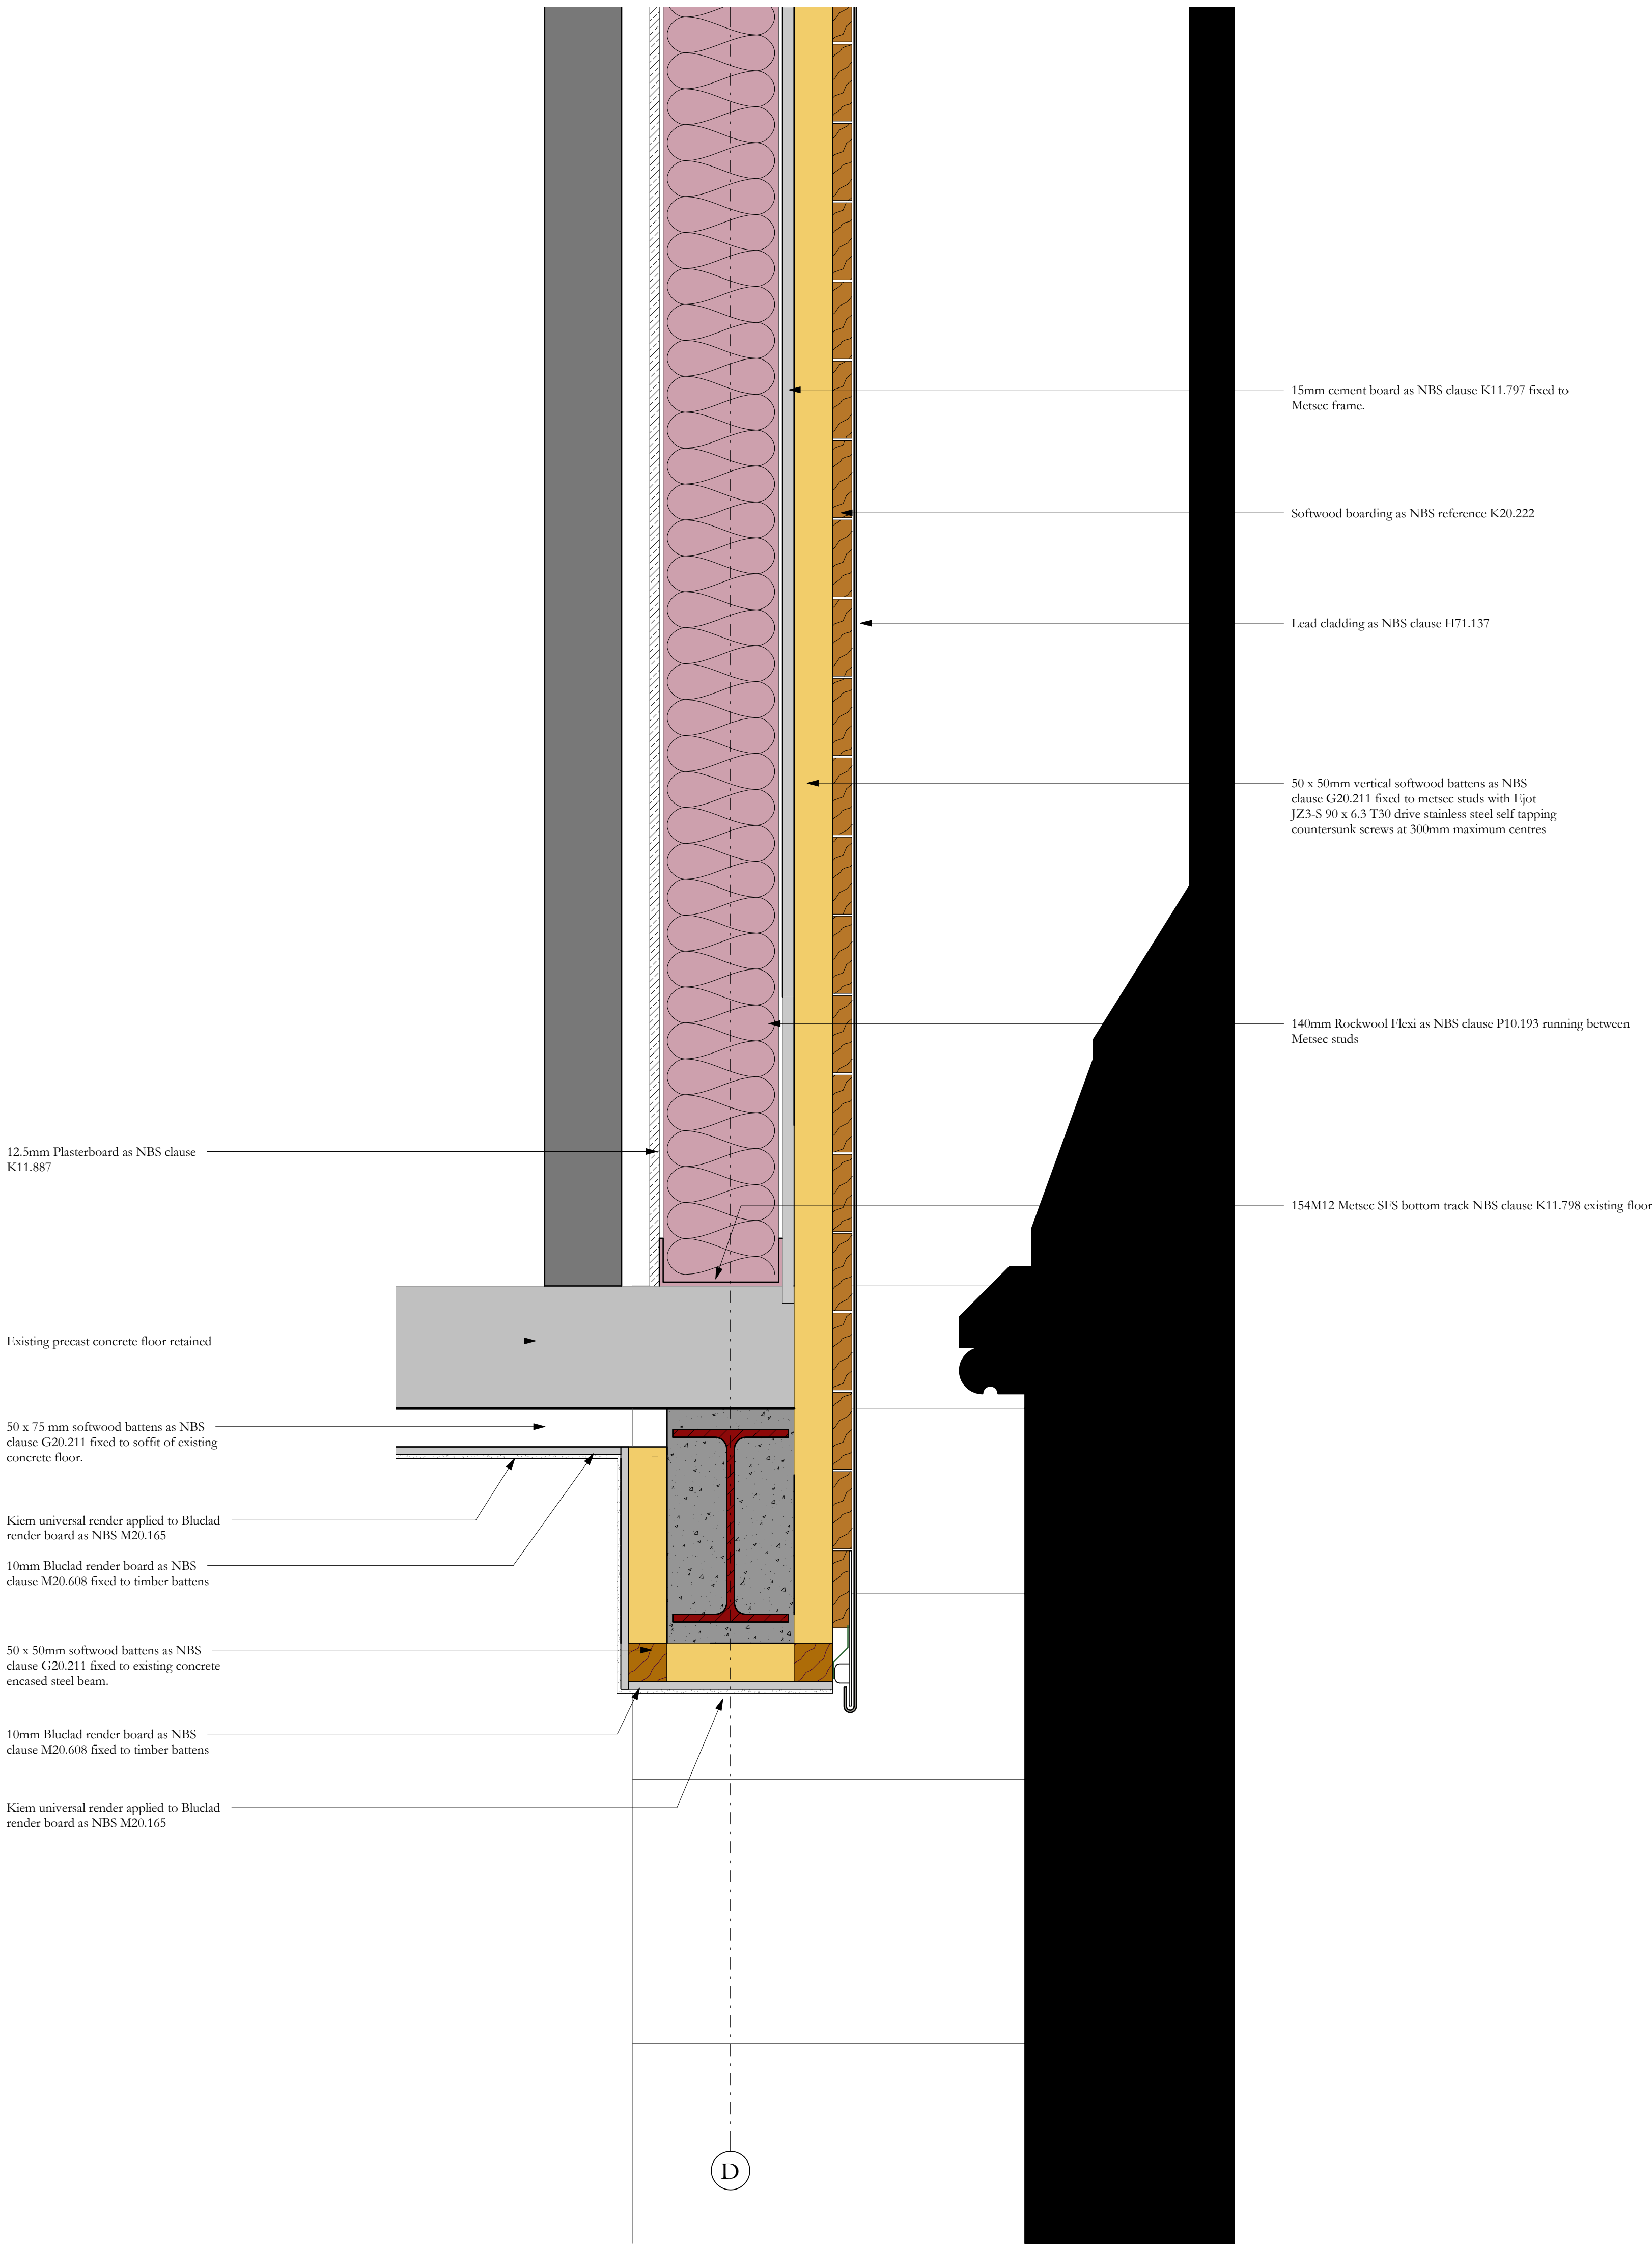

Revision 03: Fixing details added for timber battens

Revision 02: Drawing updated to Construction issue. Terracotta cladding omitted from SW wall and substituted with lead cladding

Revision 01: Updated following structural co-ordination

03	05/09/2022	JC	GR	See note in revision cloud
02	22/07/2022	JC	GR	See note in revision cloud
01	28/08/2020	GR	TK	Reissued for Tender refer to cloud
-	09/04/2020	GR	TK	First Issue
ISSUE	DATE	APPROVED	DRAWN	DESCRIPTION



OUR
TOWN
HALL
PROJECT



PURCELL

Project Office, Town Hall, MANCHESTER M60 2L1
+44 (0) 7970 097 432
www.purcelluk.com

PROJECT STATUS	RIBA STAGE 5
CLIENT	MANCHESTER CITY COUNCIL
PROJECT	OUR TOWN HALL
DRAWING TITLE	Link bridge extension soffit detail to SW gable and bridge interface
SIZE & SCALE	
DRAWING STATUS	S4 - Construction
JOB NUMBER	236959
DRAWING NO.	REV
OTH-PUR-EX-ZZ-DWG-A-7319 03	
© PURCELL 2019. PURCELL IS THE TRADING NAME OF PURCELL ARCHITECTURE LTD.	

