


South Terracotta Elevation 01
1 : 20

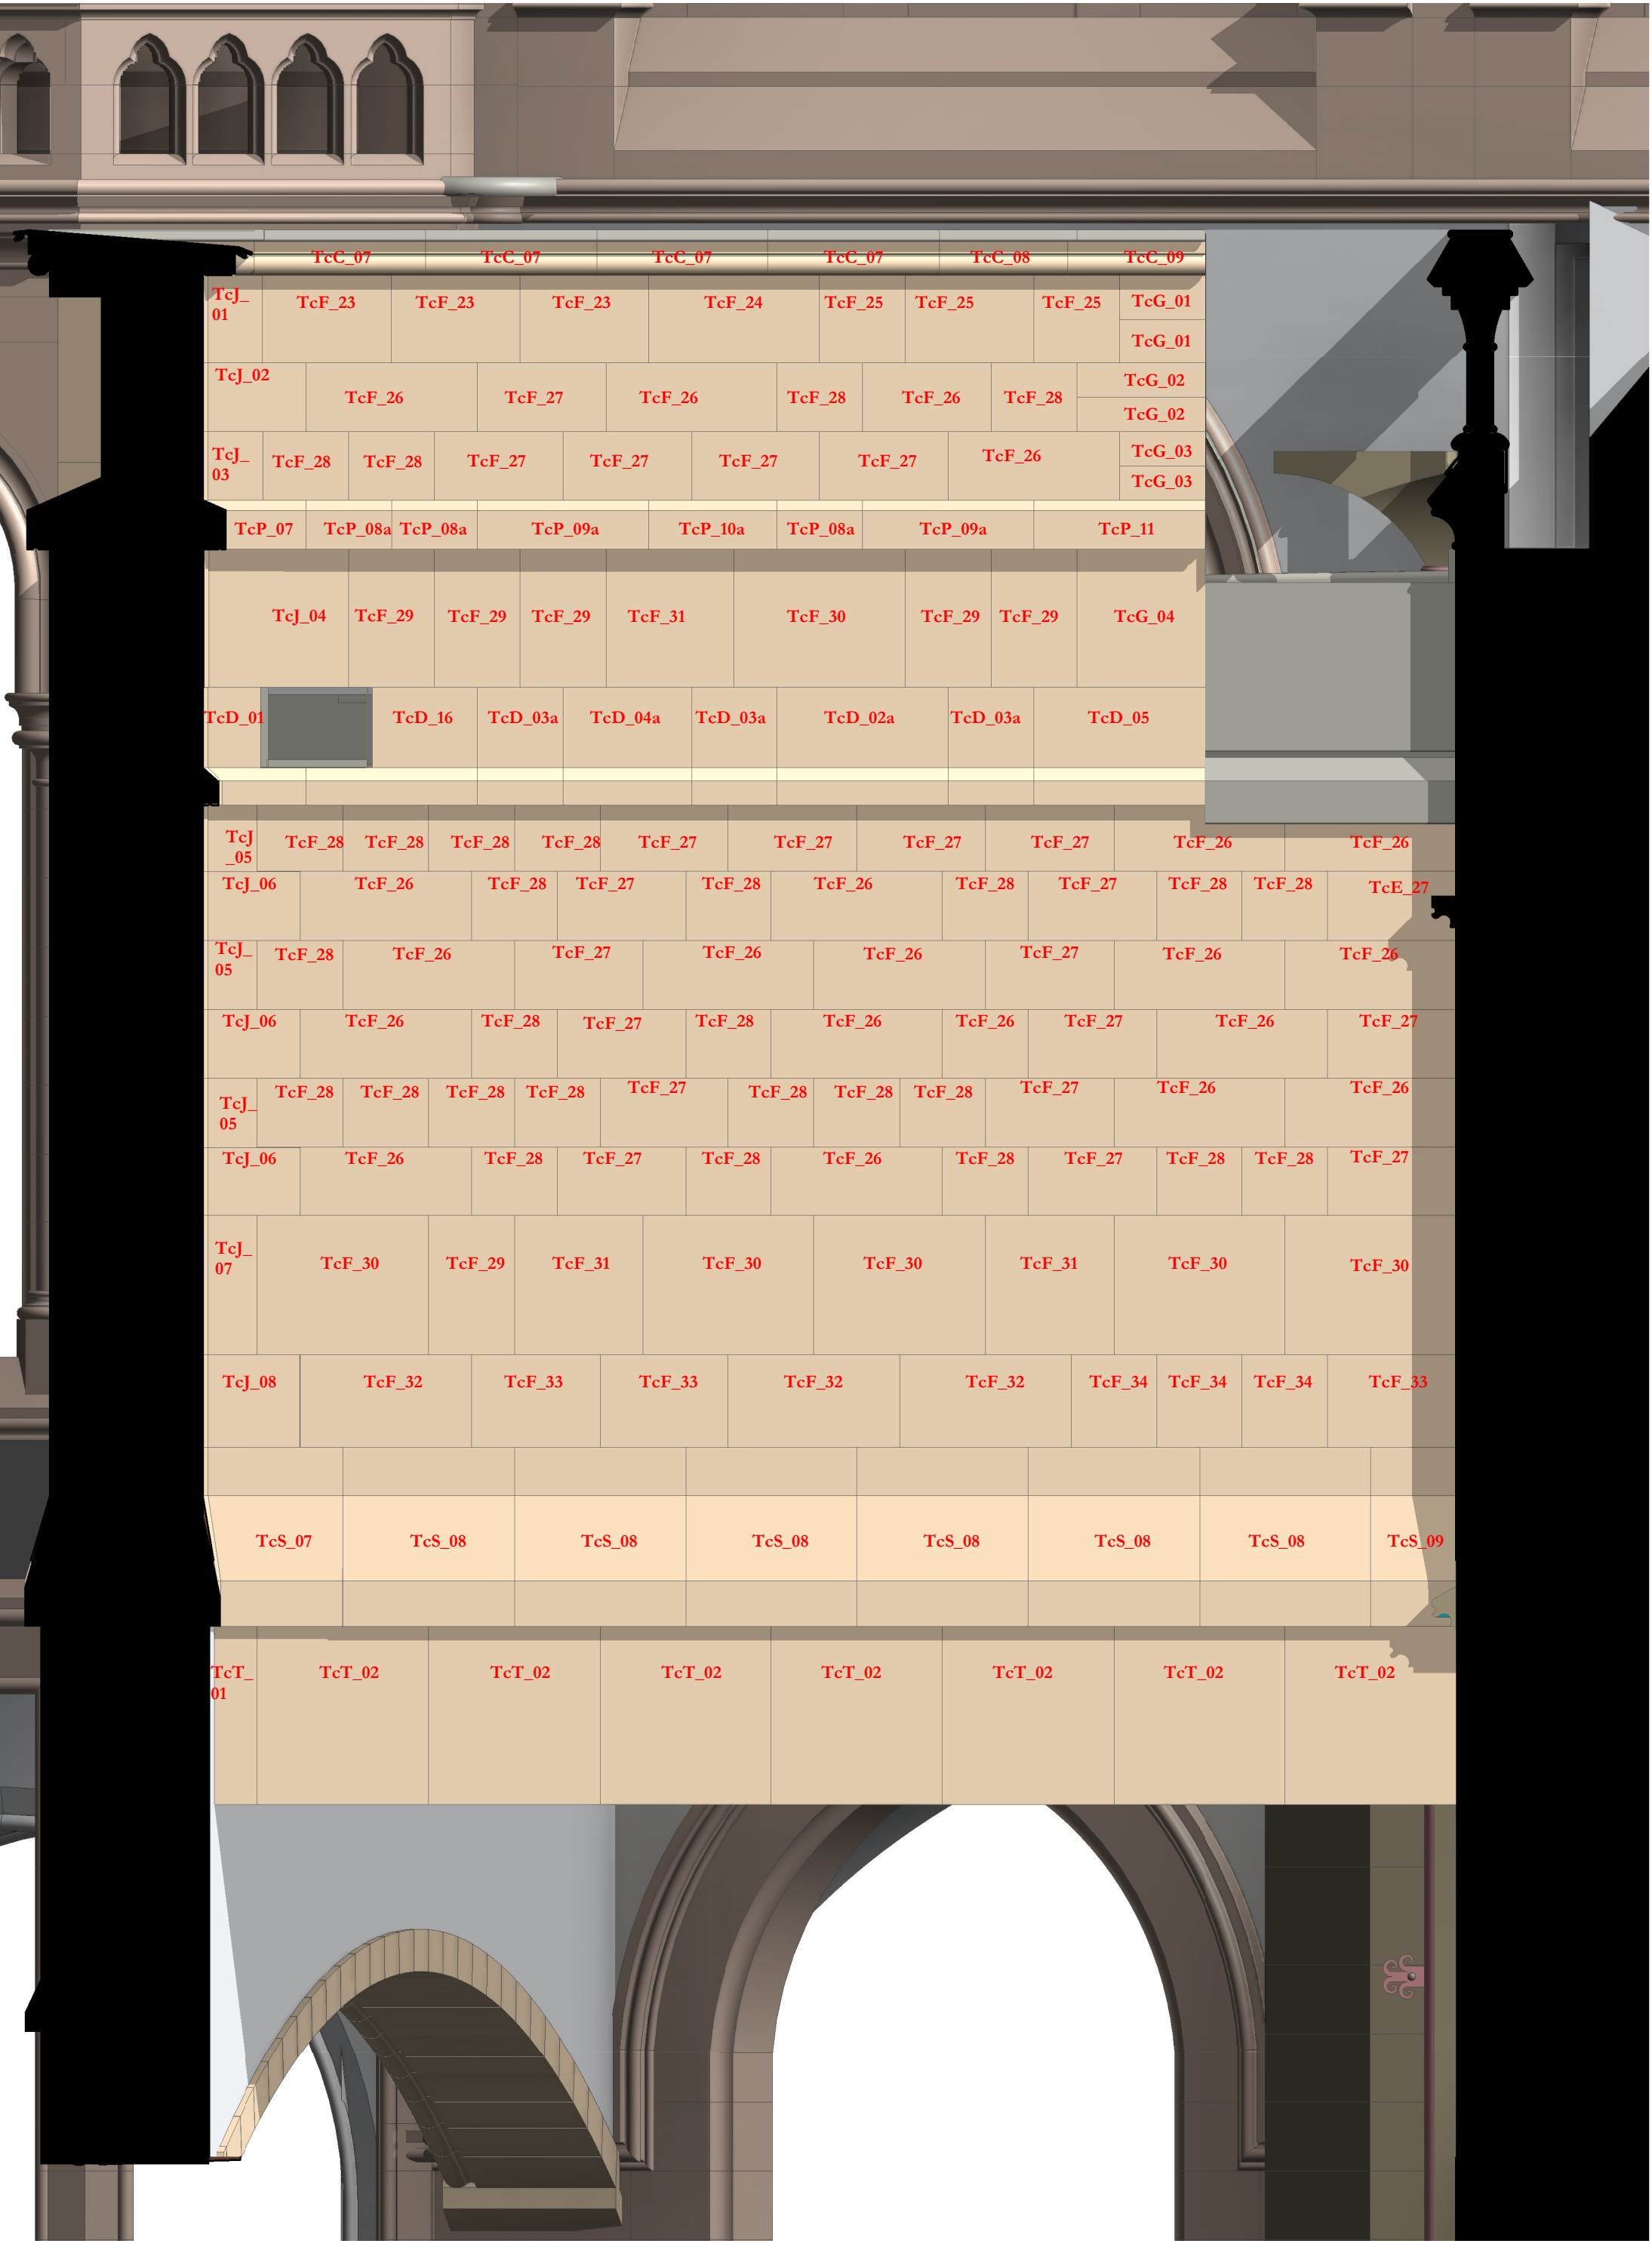

South Terracotta Elevation 02
1 : 20




South Terracotta Elevation 03
1 : 20

Scale Bars to be used as guidance only - refer to sheet size below									
1:100	mm	1000	2000	3000	4000	5000	6000	7000	8000
1:200	mm	1000	2000	3000	4000	5000	6000	7000	8000
1:500	M	10	20	30	40	50	60	70	80
1:1250	M	10	20	30	40	50	60	70	80

Notes:
Drawings are based on survey data and may not accurately represent what is physically present.
Do not scale from this drawing. All dimensions are to be verified on site before proceeding with the work.
All dimensions are in millimeters unless noted otherwise.
Purcell shall be notified in writing of any discrepancies.

Key Plan

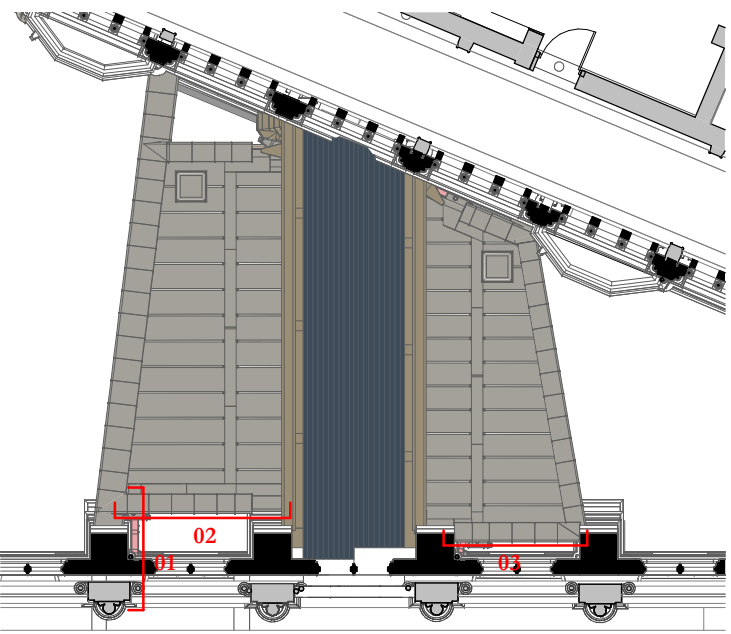


Link Bridge Terracotta Key Plan - South
1 : 200

Notes
Key drawings to be read in conjunction with detailed component drawings, OTH_PUR_EX_ZZ_DWG_A_7500 to OTH_PUR_EX_ZZ_DWG_A_7595

ISSUE	DATE	APPROVED	DRAWN	DESCRIPTION
-	16/06/2021	GR	TK	First issue



OUR
TOWN
HALL
PROJECT

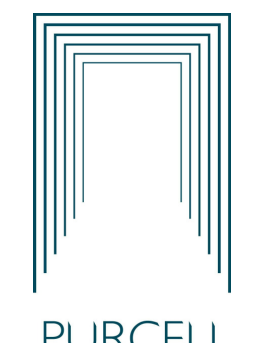

PURCELL

Project Office, Town Hall, MANCHESTER M60 2L1
+44 (0) 7970 097 432
www.purcelluk.com

PROJECT STATUS	RIBA STAGE 5
CLIENT	MANCHESTER CITY COUNCIL
PROJECT	OUR TOWN HALL
DRAWING TITLE	Link Bridge Extension Terracotta Key Elevation 02
SIZE & SCALE	A1:As indicated
DRAWING STATUS	D2 - Suitable for Tender
JOB NUMBER	236959
DRAWING NO.	OTH-PUR-EX-ZZ-DWG-A-4296
REV	-