

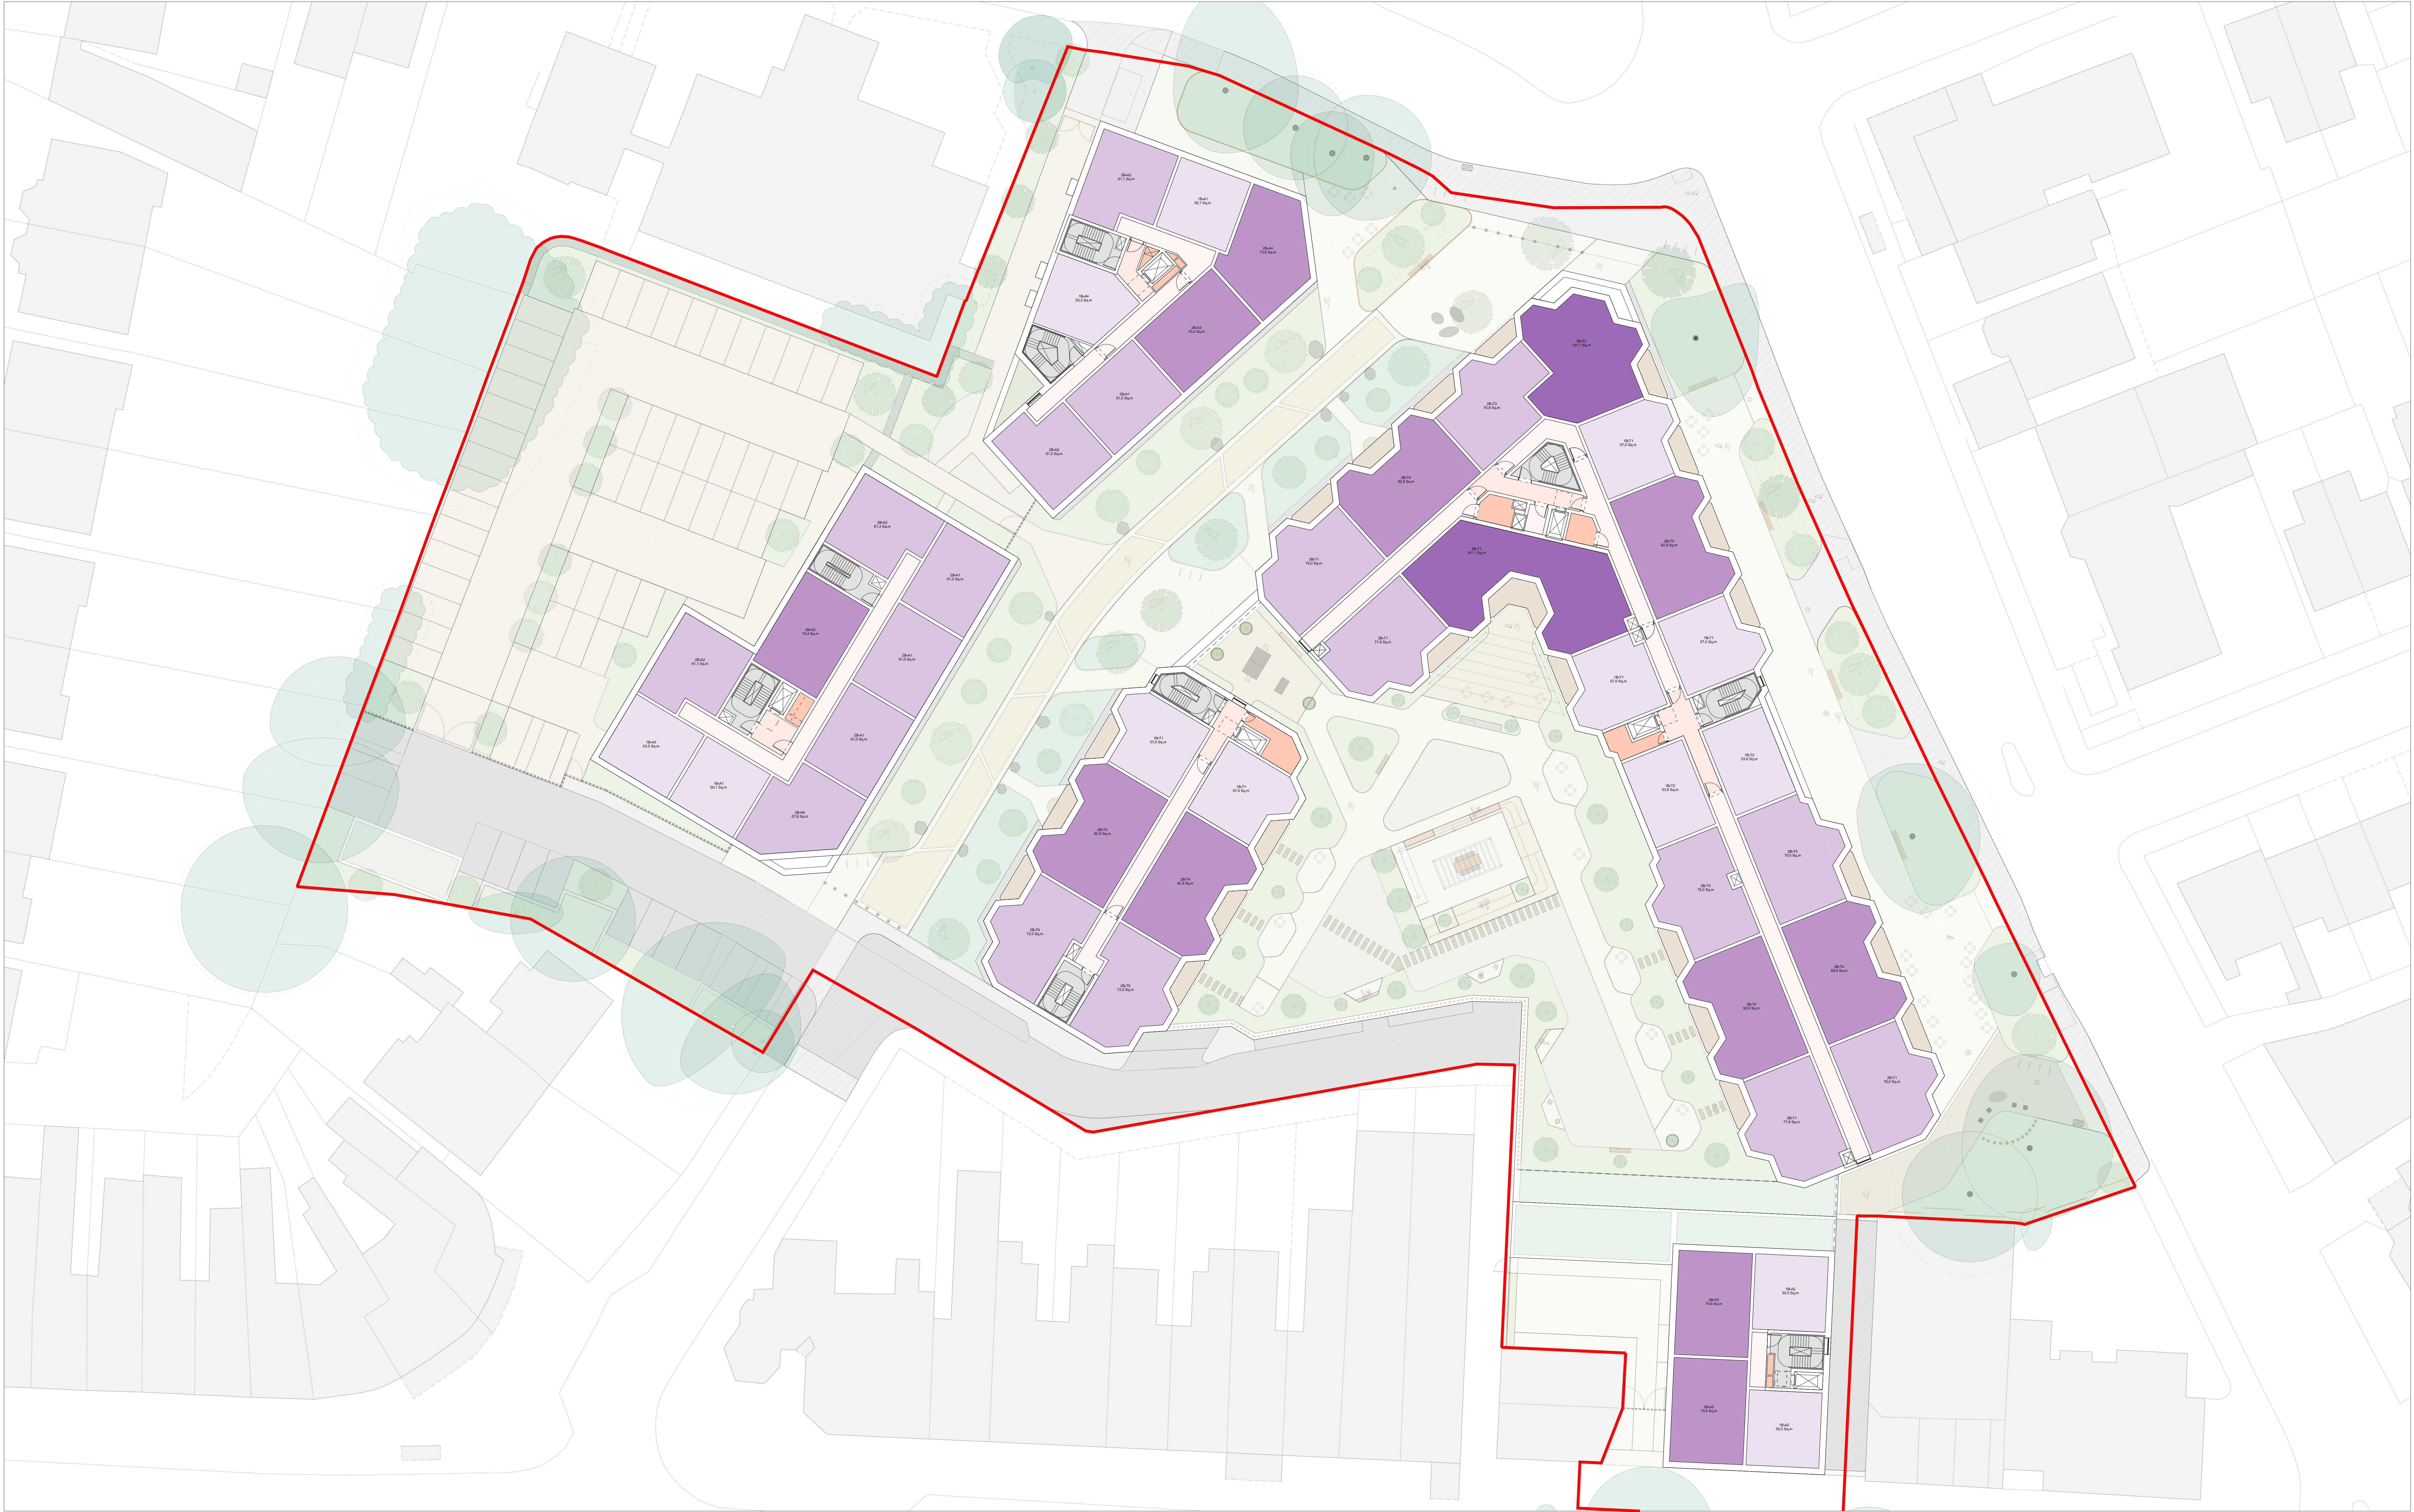


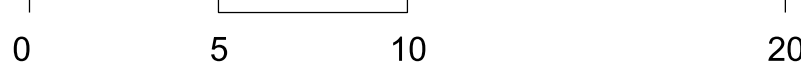

Amendment P01 PLANNING ISSUE Date 12.03.2025

Spatial Key	
Home Types	Other Spaces
1 Bed 2 Person	Retail
2 Bed 3 Person	Residential Lobby
3 Bed 4 Person	Residential Amenity
4 Bed 6 Person	Circulation
Penthouse	Cores
Penthouse Duplex	Support / Ancillary

Notes
This drawing is to be read in conjunction with all other project information by the architect and consultants.
Any drawn reference to existing information contained in this drawing has been created directly from third party survey information. This information is contained and issued in good faith with no liability. Clegg Bradley Studios LLP not held responsible for any inaccuracies identified. The architect is to be notified immediately if any inaccuracies are found.

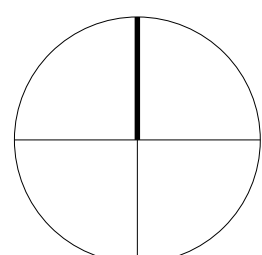

FeildenCleggBradleyStudios
LLP
Bath Brewery
Toll Bridge Road
Bath BA1 7DE
t 01225 852545
f 01225 852528
e bath@fcbstudios.com

Project Name	Job/Drawing No	Amendment
CHORLTON PRECINCT, CHORLTON-CUM-HARDY,	2104-FCBS-ZZ-ZZ-DR-A-0604-P01	
Proposed GA Plan: Level 03	Scale 1:200 @ A3 Date 12.03.2025 Drawn SD GROUP Check AB	
Do not scale		
Original printed at A0		All dimensions to be checked on site