



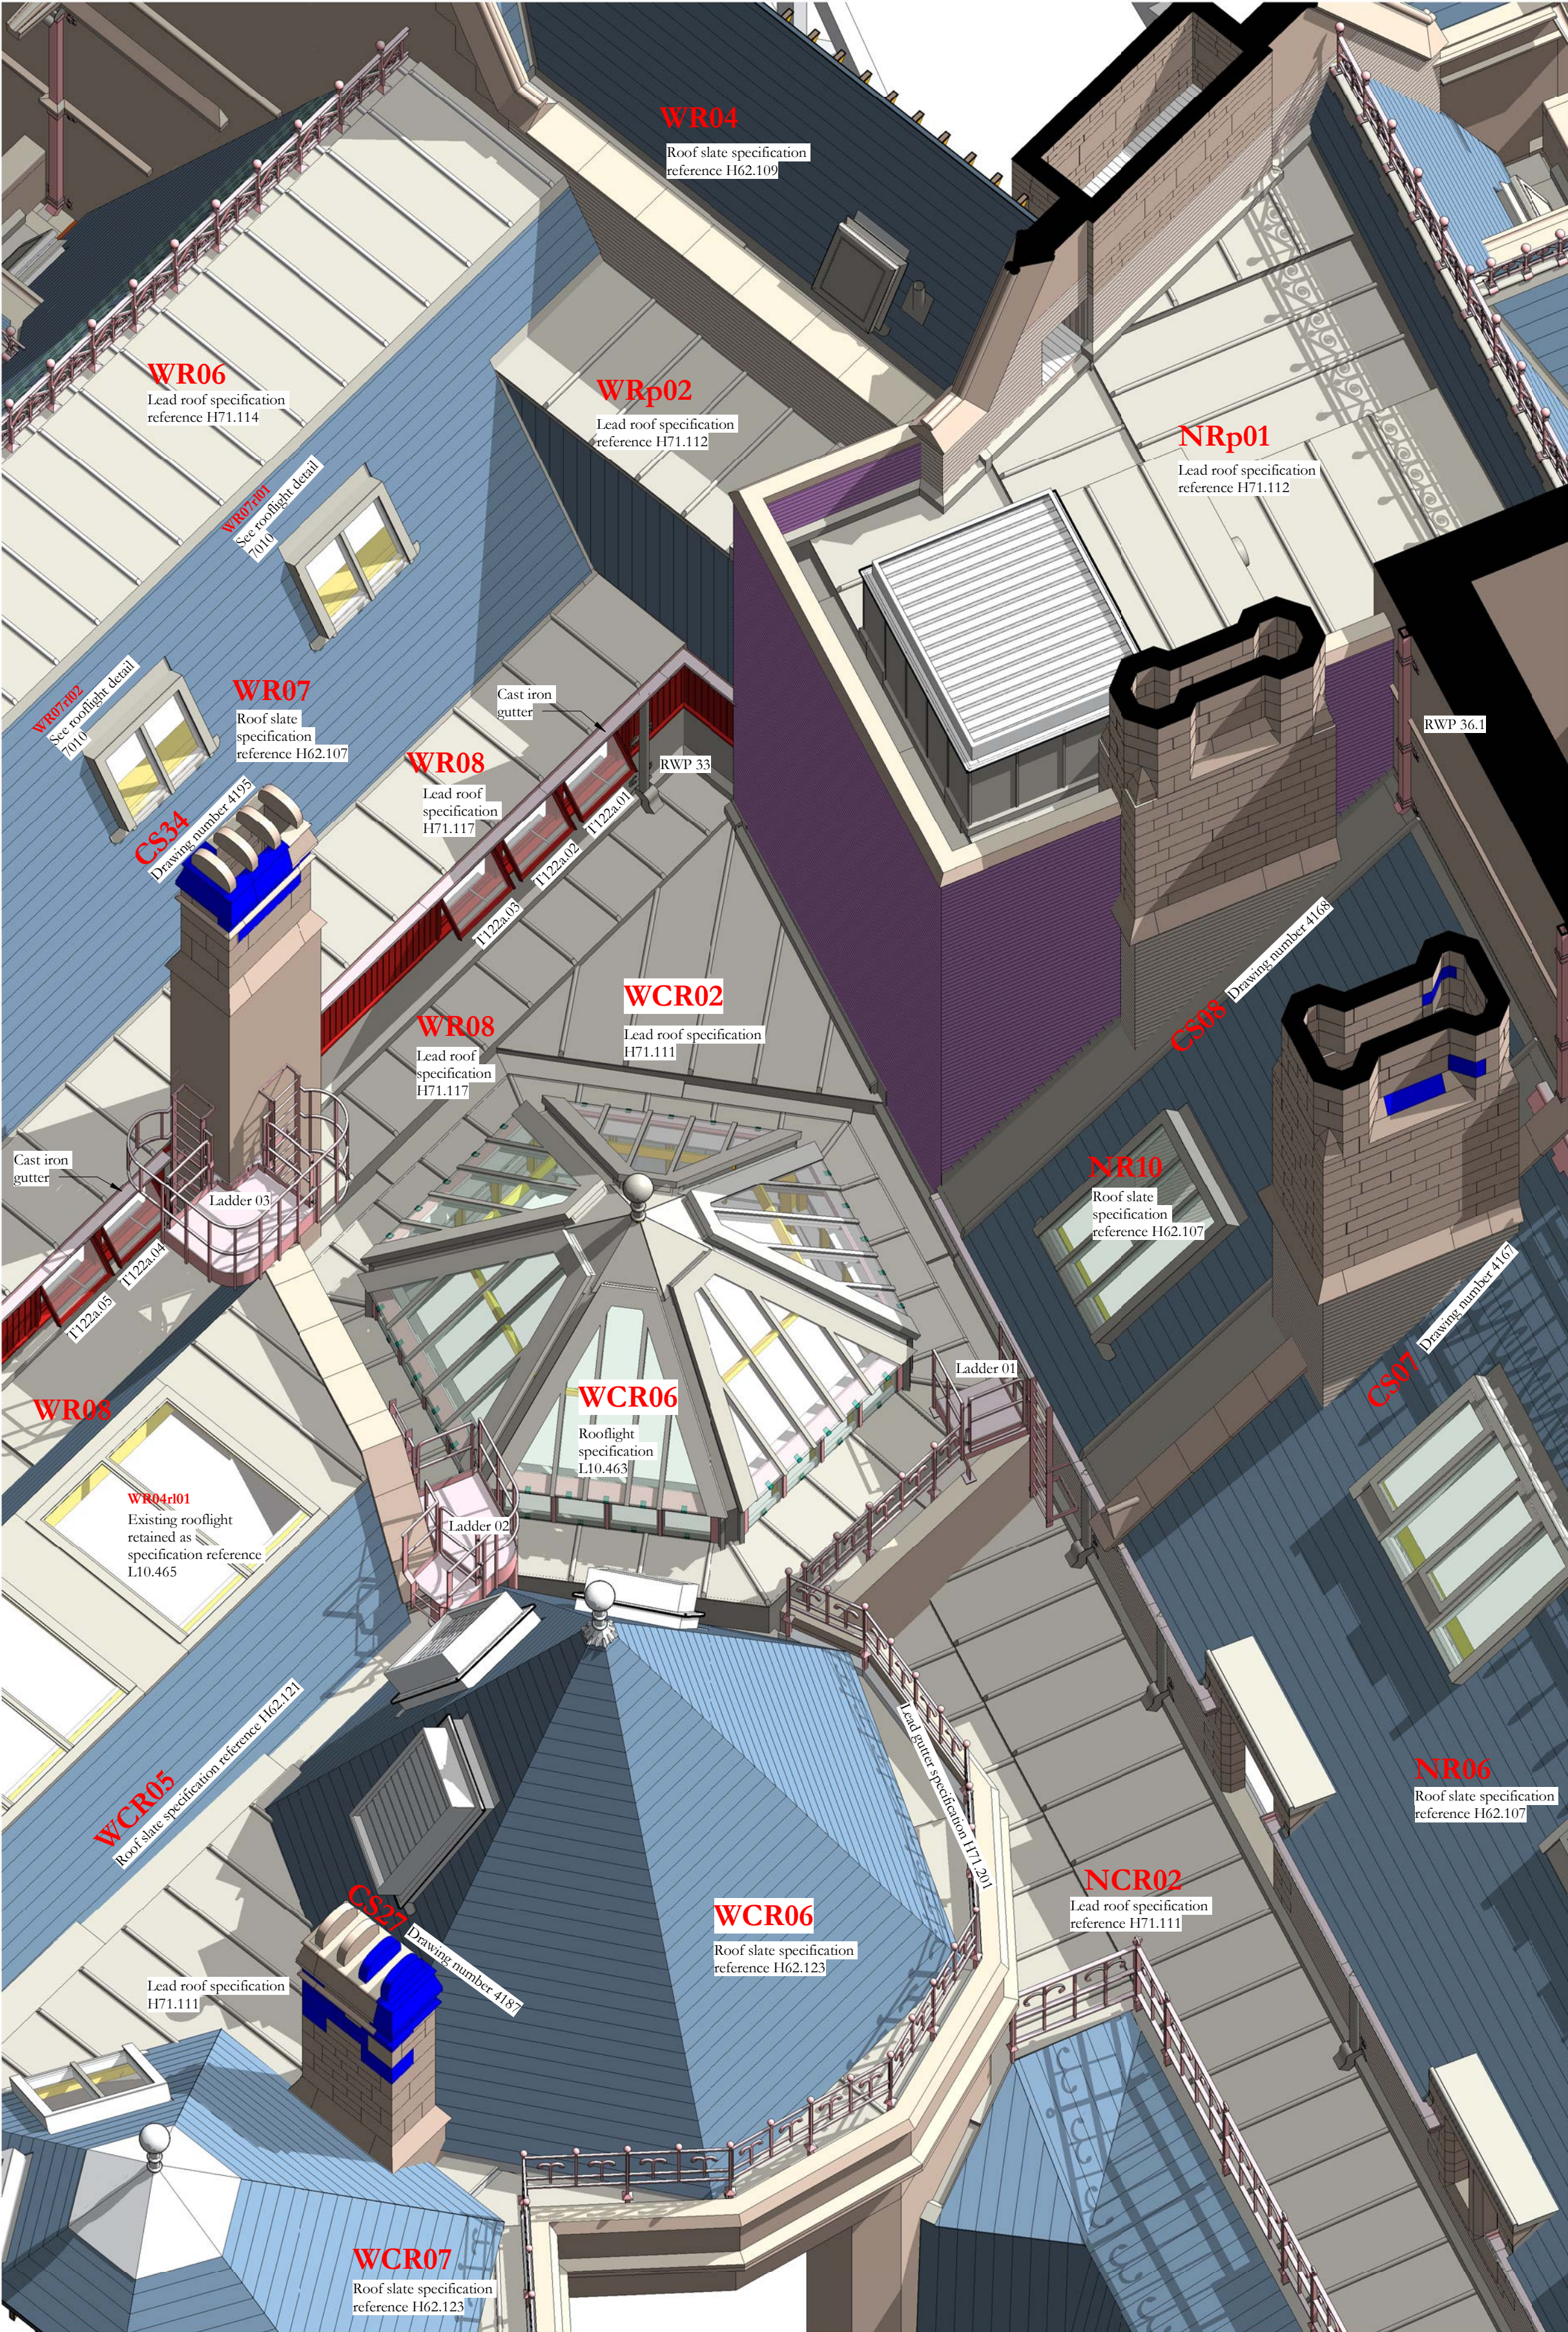


Princess Street north-west corner roofs view from south-east to north-west

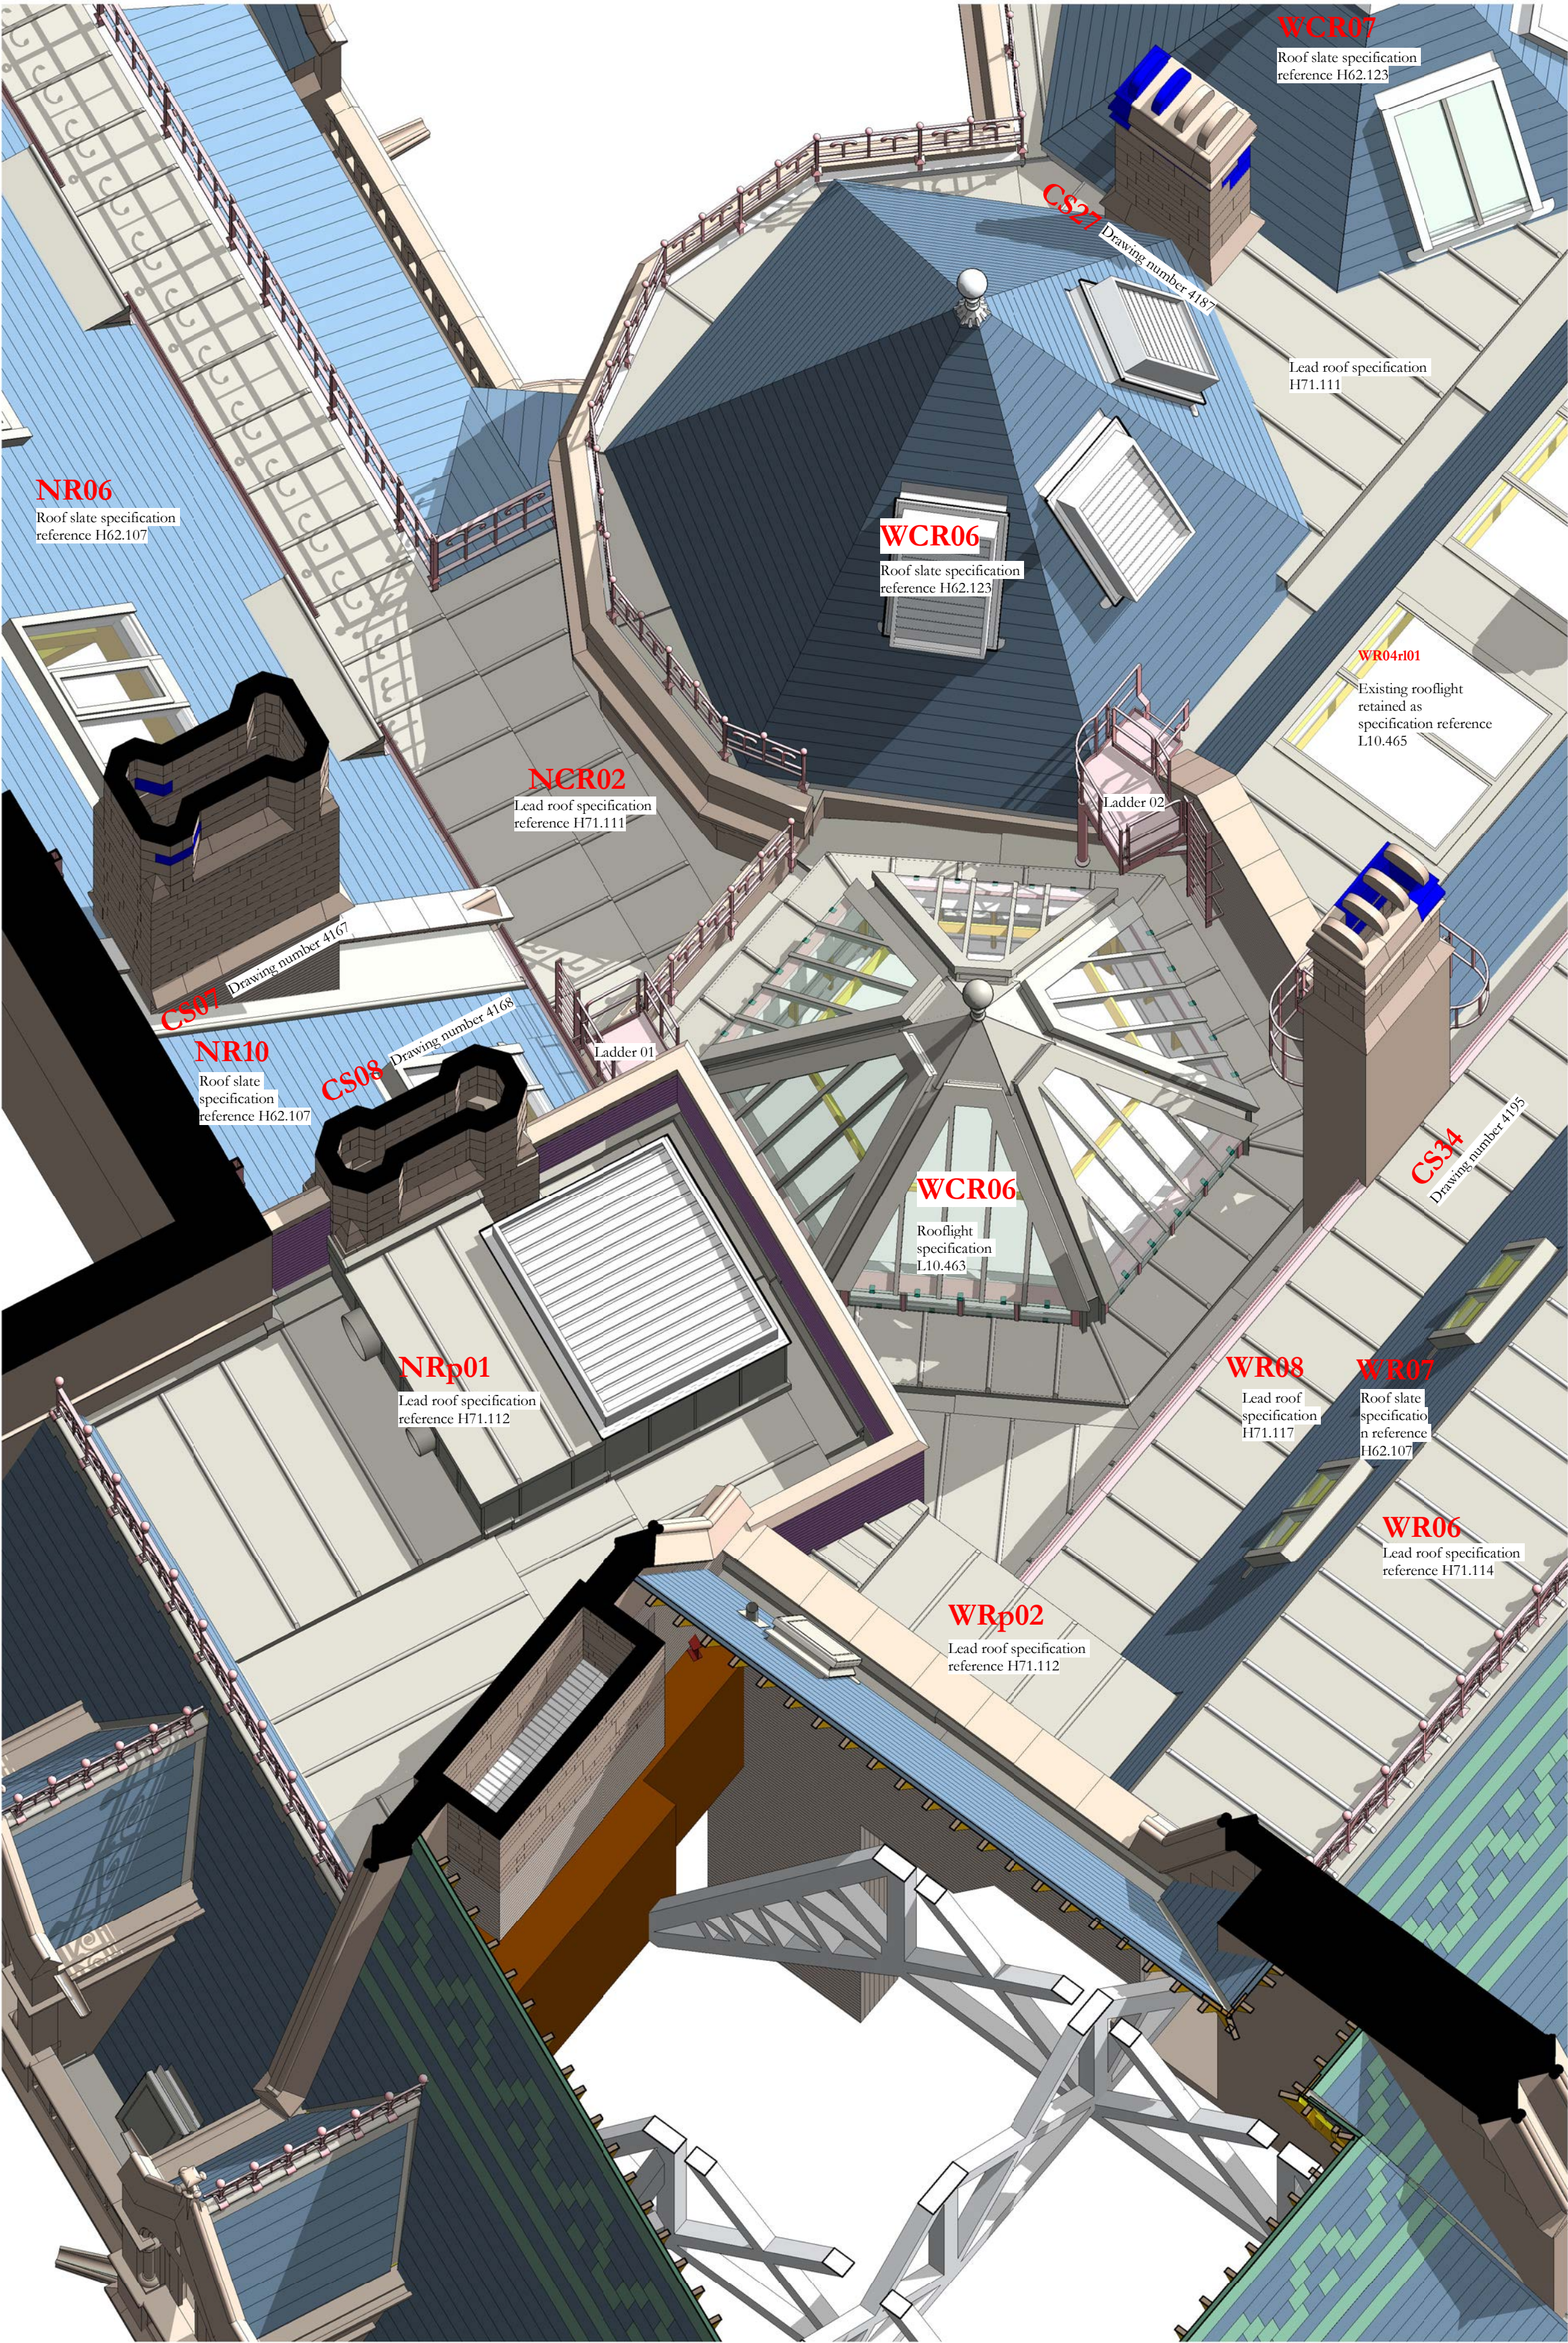

Princess Street north-west corner roofs view from north-west to south-east

Scale Bars to be used as guidance only - refer to sheet size below									
1:100	mm	1000	2000	3000	4000	5000	6000	7000	8000
1:200	mm	1000	2000	3000	4000	5000	6000	7000	8000
1:500	m	15	30	45	60	75	90	105	120
1:1250	m	10	20	30	40	50	60	70	80

Notes:
Drawings are based on survey data and may not accurately represent what is physically present.
Do not scale from this drawing. All dimensions are to be verified on site before proceeding with the work.
All dimensions are in millimeters unless noted otherwise.
Purcell shall be notified in writing of any discrepancies.

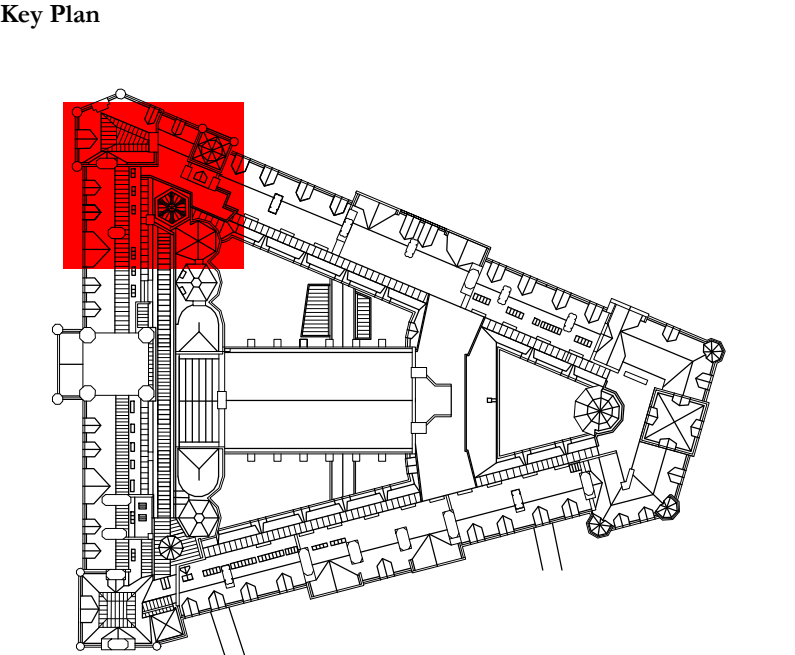

Key plan_North West Roof 3D
1 : 1250

Revision 01:
Opening for smoke vent NRp01_Us01 added to roof NRp01
Gantry removed from roof NCR02 and substituted with permanent guard rail fixed to edge of roof.
Rooflight NR10_d01 added to roof NR10
Upstands for smoke vents WCR06_Us01, WCR06_Us02 and WCR06_Us03 added to roof WCR06

ISSUE	DATE	APPROVED	DRAWN	DESCRIPTION
01	06/04/2021	GR	TK	See note in revision cloud
-	20/03/2020	JC	GR	First issue



Project Office, Town Hall, MANCHESTER M60 2L1
+44 (0) 7970 097 432
www.purcelluk.com

PROJECT STATUS	Riba Stage 5
CLIENT	Manchester City Council
PROJECT	Our Town Hall
DRAWING TITLE	3D view - Princess Street Courtyard Roof - North west corner
SIZE & SCALE	A1:
DRAWING STATUS	S4 - Construction

JOB NUMBER 236959

DRAWING NO. REV

OTH-PUR-TH-RF-DWG-A-4395 01

© PURCELL 2019. PURCELL ® IS THE TRADING NAME OF PURCELL ARCHITECTURE LTD.