

HAZARD IDENTIFICATION		
REF	HAZARD	DATE

- NOTES
- ALL SERVICES ROUTED ARE APPROXIMATE. THE CONTRACTOR SHALL BE RESPONSIBLE FOR DETERMINING THE EXACT ROUTES AND POSITIONS OF ALL INSTALLED SERVICES AND EQUIPMENT.
 - THE EXACT POSITION OF ALL SERVICES AND EQUIPMENT SHALL BE AGREED BY THE CONTRACT ADMINISTRATOR.
 - THE CONTRACTOR SHALL BE RESPONSIBLE FOR FULLY CO-ORDINATING ANY SERVICES INSTALLED WITH THE BUILDING FABRIC AND SERVICES INSTALLED BY OTHERS.
 - THIS DRAWING SHALL BE READ IN CONJUNCTION WITH ALL CONTRACT DOCUMENTATION AND SPECIFICATION FOR THE WORKS.
 - ALL DIMENSIONS SHOWN ARE IN MILLIMETRES.
 - DRAWINGS ARE INDICATIVE AND SHALL BE DEVELOPED FURTHER IN THE DETAILED DESIGN STAGE.


PLEASE NOTE THE FOLLOWING:

LL' DENOTES MOUNTED AT LOW LEVEL
HL' DENOTES MOUNTED AT HIGH LEVEL
CV' DENOTES MOUNTED IN THE CEILING VOID
EX' DENOTES EXISTING
UNIT' DENOTES UNDER WORKTOP
AWT' DENOTES ABOVE WORKTOP


ALL MOUNTING HEIGHTS SHALL BE CONFIRMED WITH THE CONTRACT ADMINISTRATOR FIRST

SYMBOLS LEGEND - HEATING

-  CEILING MOUNTED CASSETTE UNIT
-  WALL MOUNTED UNIT
-  CONTROLLER
-  CEILING MOUNTED RADIANT PANEL
-  RADIANT SPOT HEATER
-  RADIANT PANEL
-  AIR SOURCE HEAT PUMP OUTDOOR UNIT
-  RADIANT CHANDELER

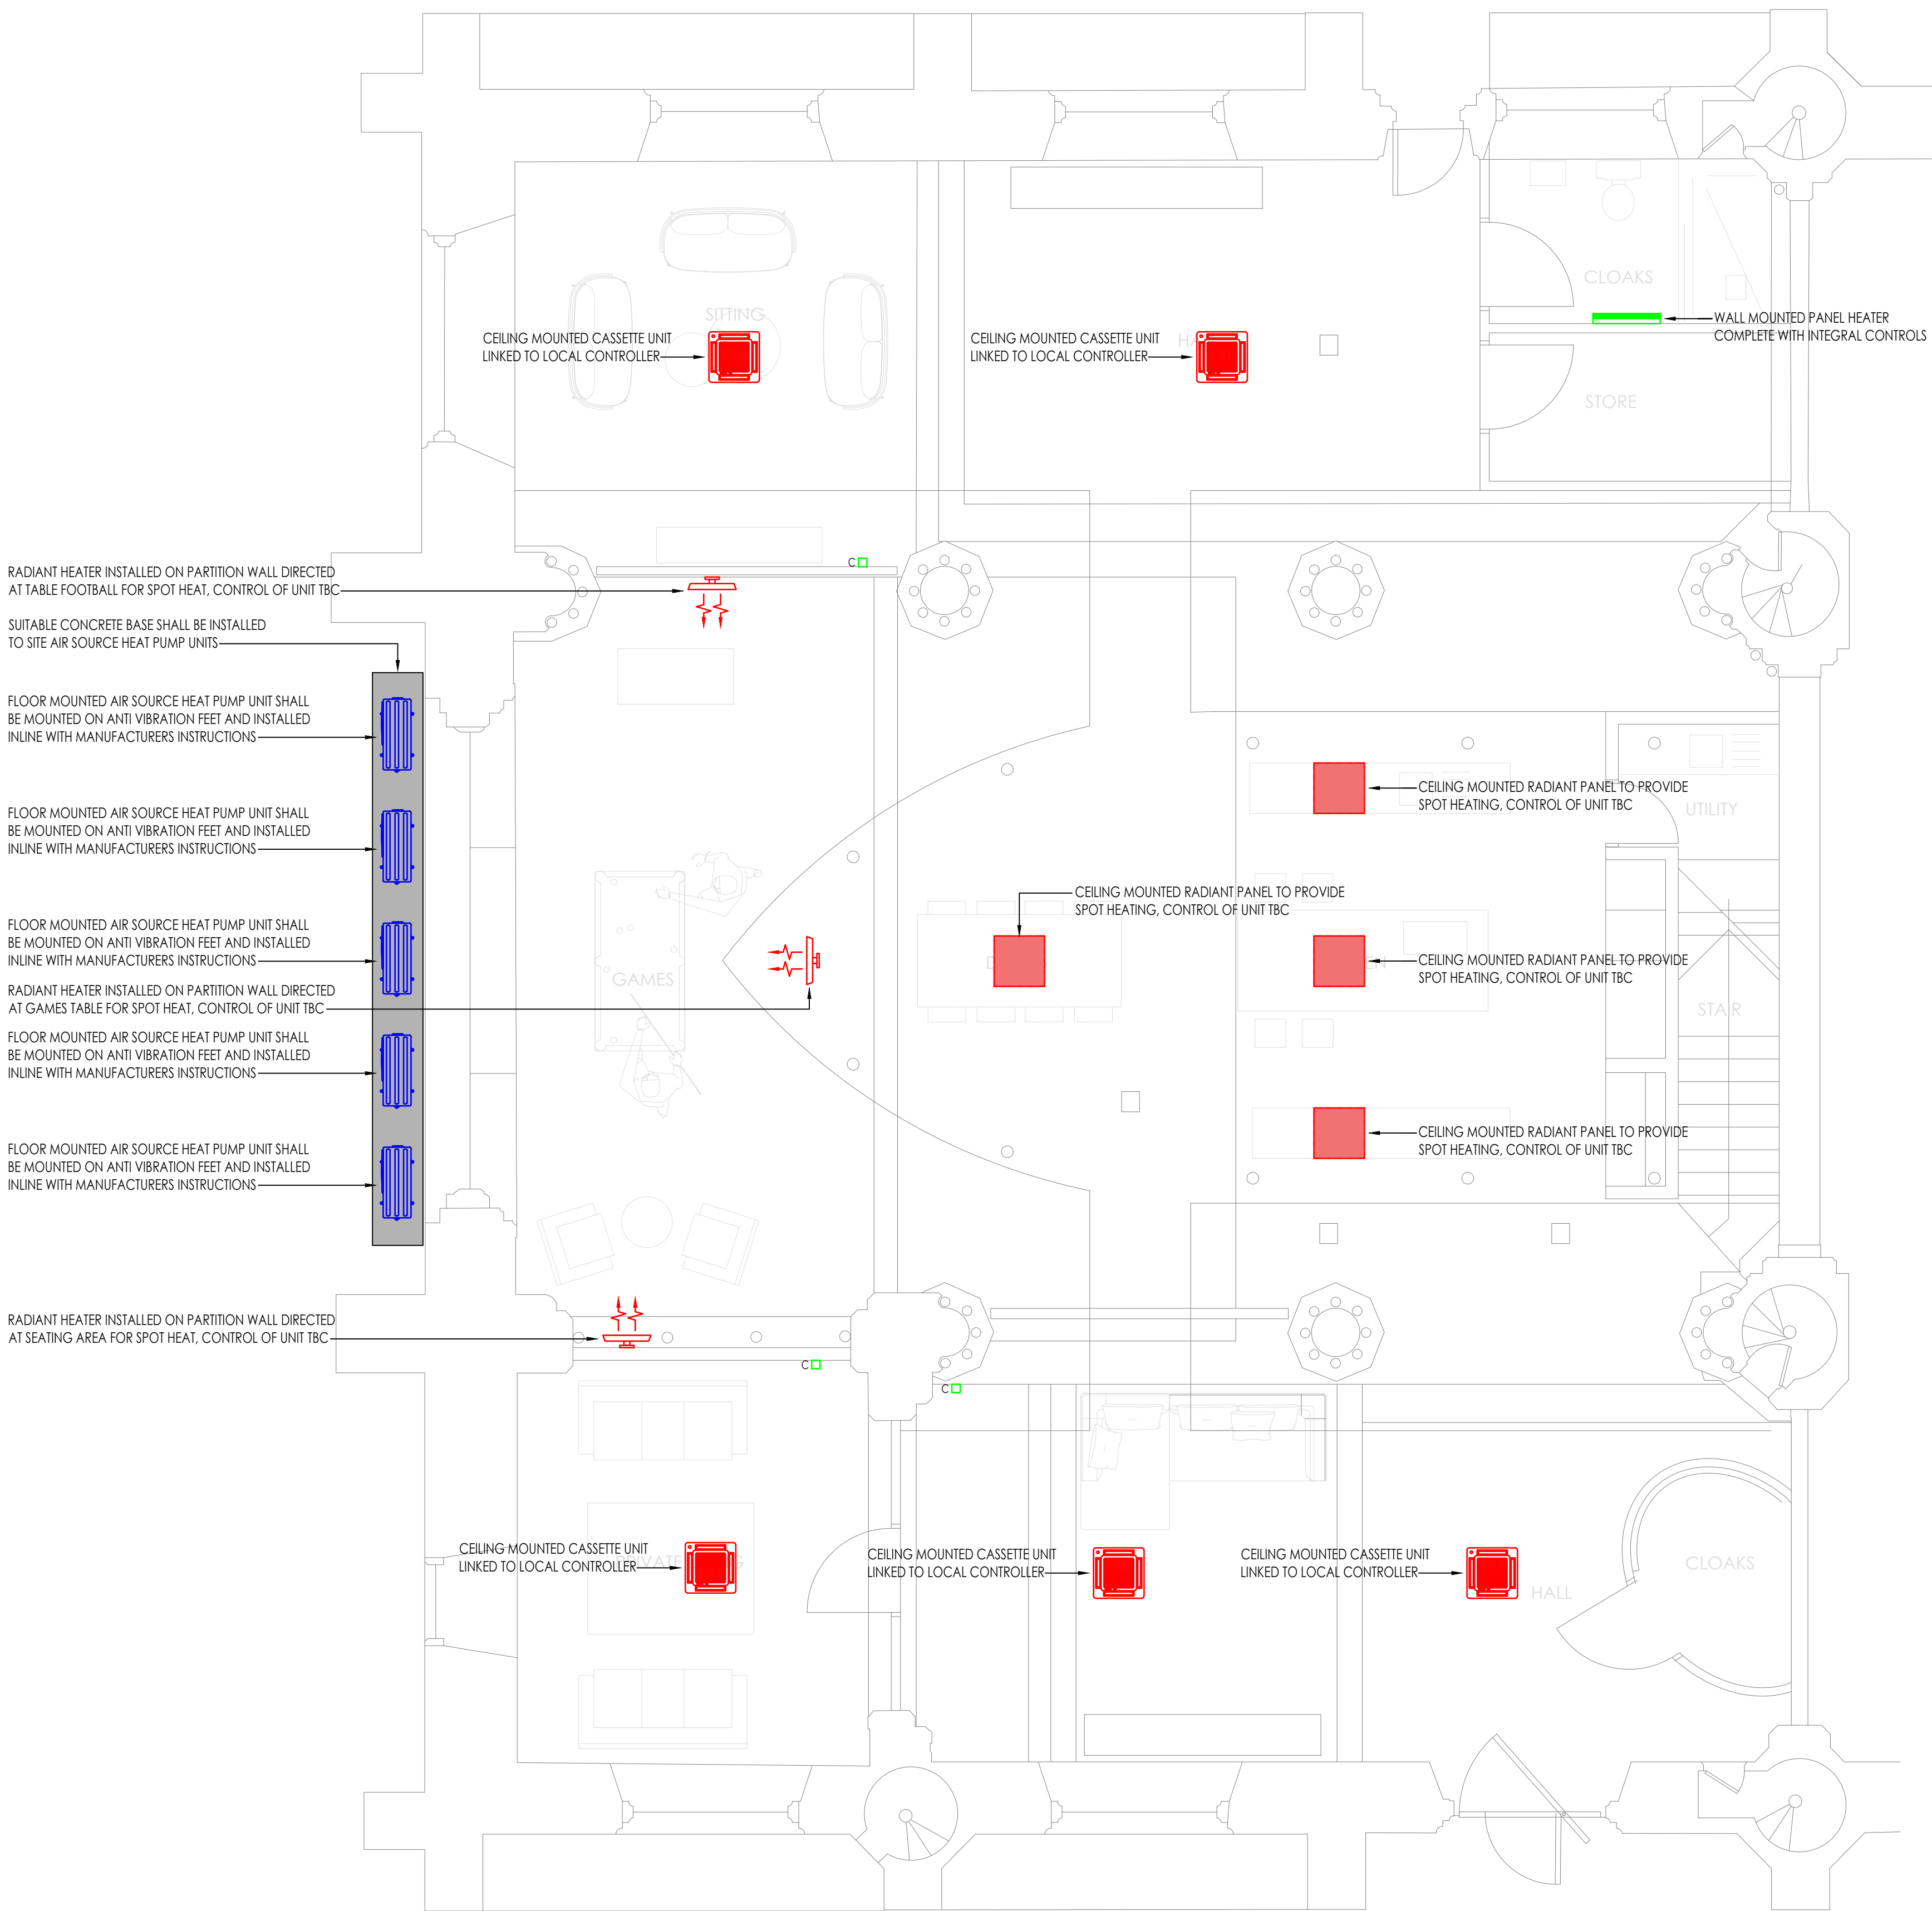

INDICATIVE HEATING STRATEGY, GROUND FLOOR
SCALE 1:50 @A0

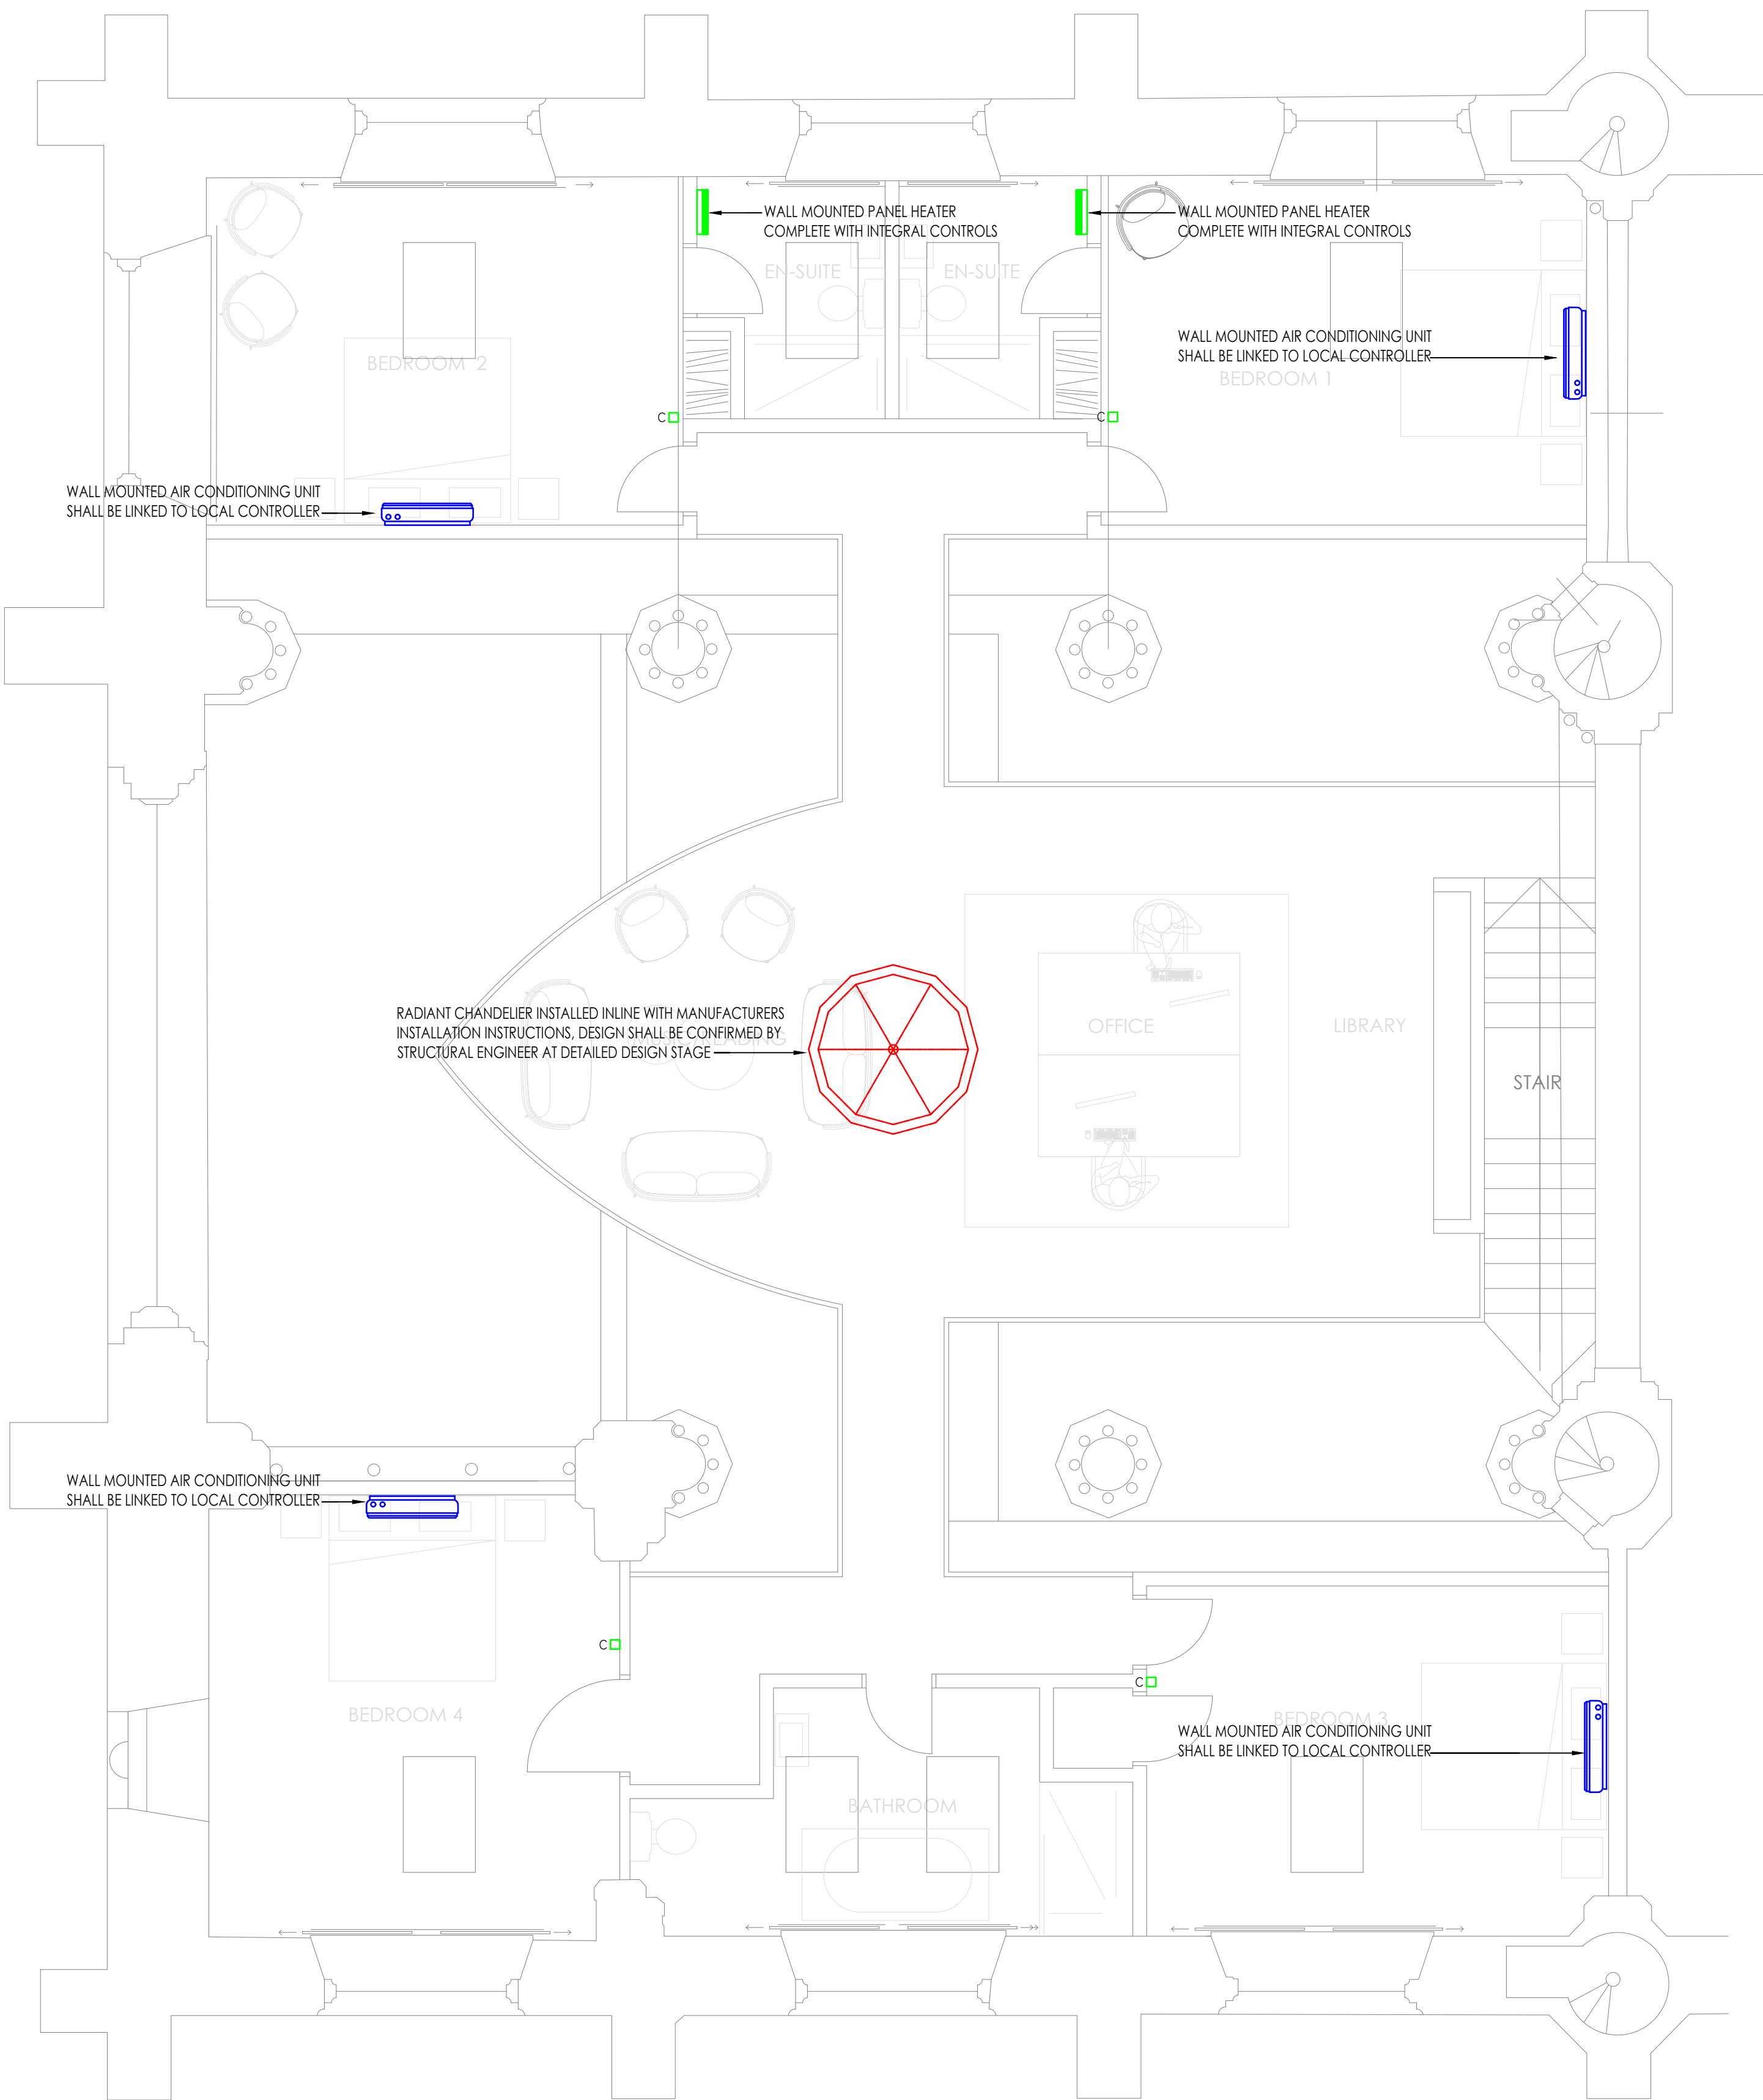

INDICATIVE HEATING STRATEGY, FIRST FLOOR
SCALE 1:50 @A0

PT	PRELIMINARY DESIGN FOR CLIENT REVIEW AND DESIGN CONSENT	EL	YP	RPW	JUNE 2025
Rev	Description	By	CHK	Date	Scale

DO NOT SCALE OFF THIS DRAWING. ALL DIMENSIONS SHALL BE VERIFIED ON SITE.

Client: BENJAMIN WILD

Project: ST MARYS CHAPEL

File: INDICATIVE HEATING STRATEGY

rwa
ROBERT WHETHAM ASSOCIATES
M&E CONSULTING ENGINEERS

Robert Whetham Associates
Castle Hill House, 31 Mill Row
Chadderton, Oldham
Greater Manchester
OL1 2DT
Tel: 0161 624 5544
www.robertwhetham.co.uk

Robert Whetham Associates
M-35/20c, Altona Science Park
Garswen
Ynys Môn / Isle of Anglesey
LL52 6AR
t10n/tel: 01248 544014
email: enquiries@robertwhetham.co.uk

Drawn by	Checked by	Approved by	Date
EL	YP	RPW	JUNE 2025
Scale	Drawing Number	Revision	SK01
1:50 @ A0	W2316-RWA-00-00-DR-M-5601		

SKETCH FOR INFORMATION!

SKETCH