


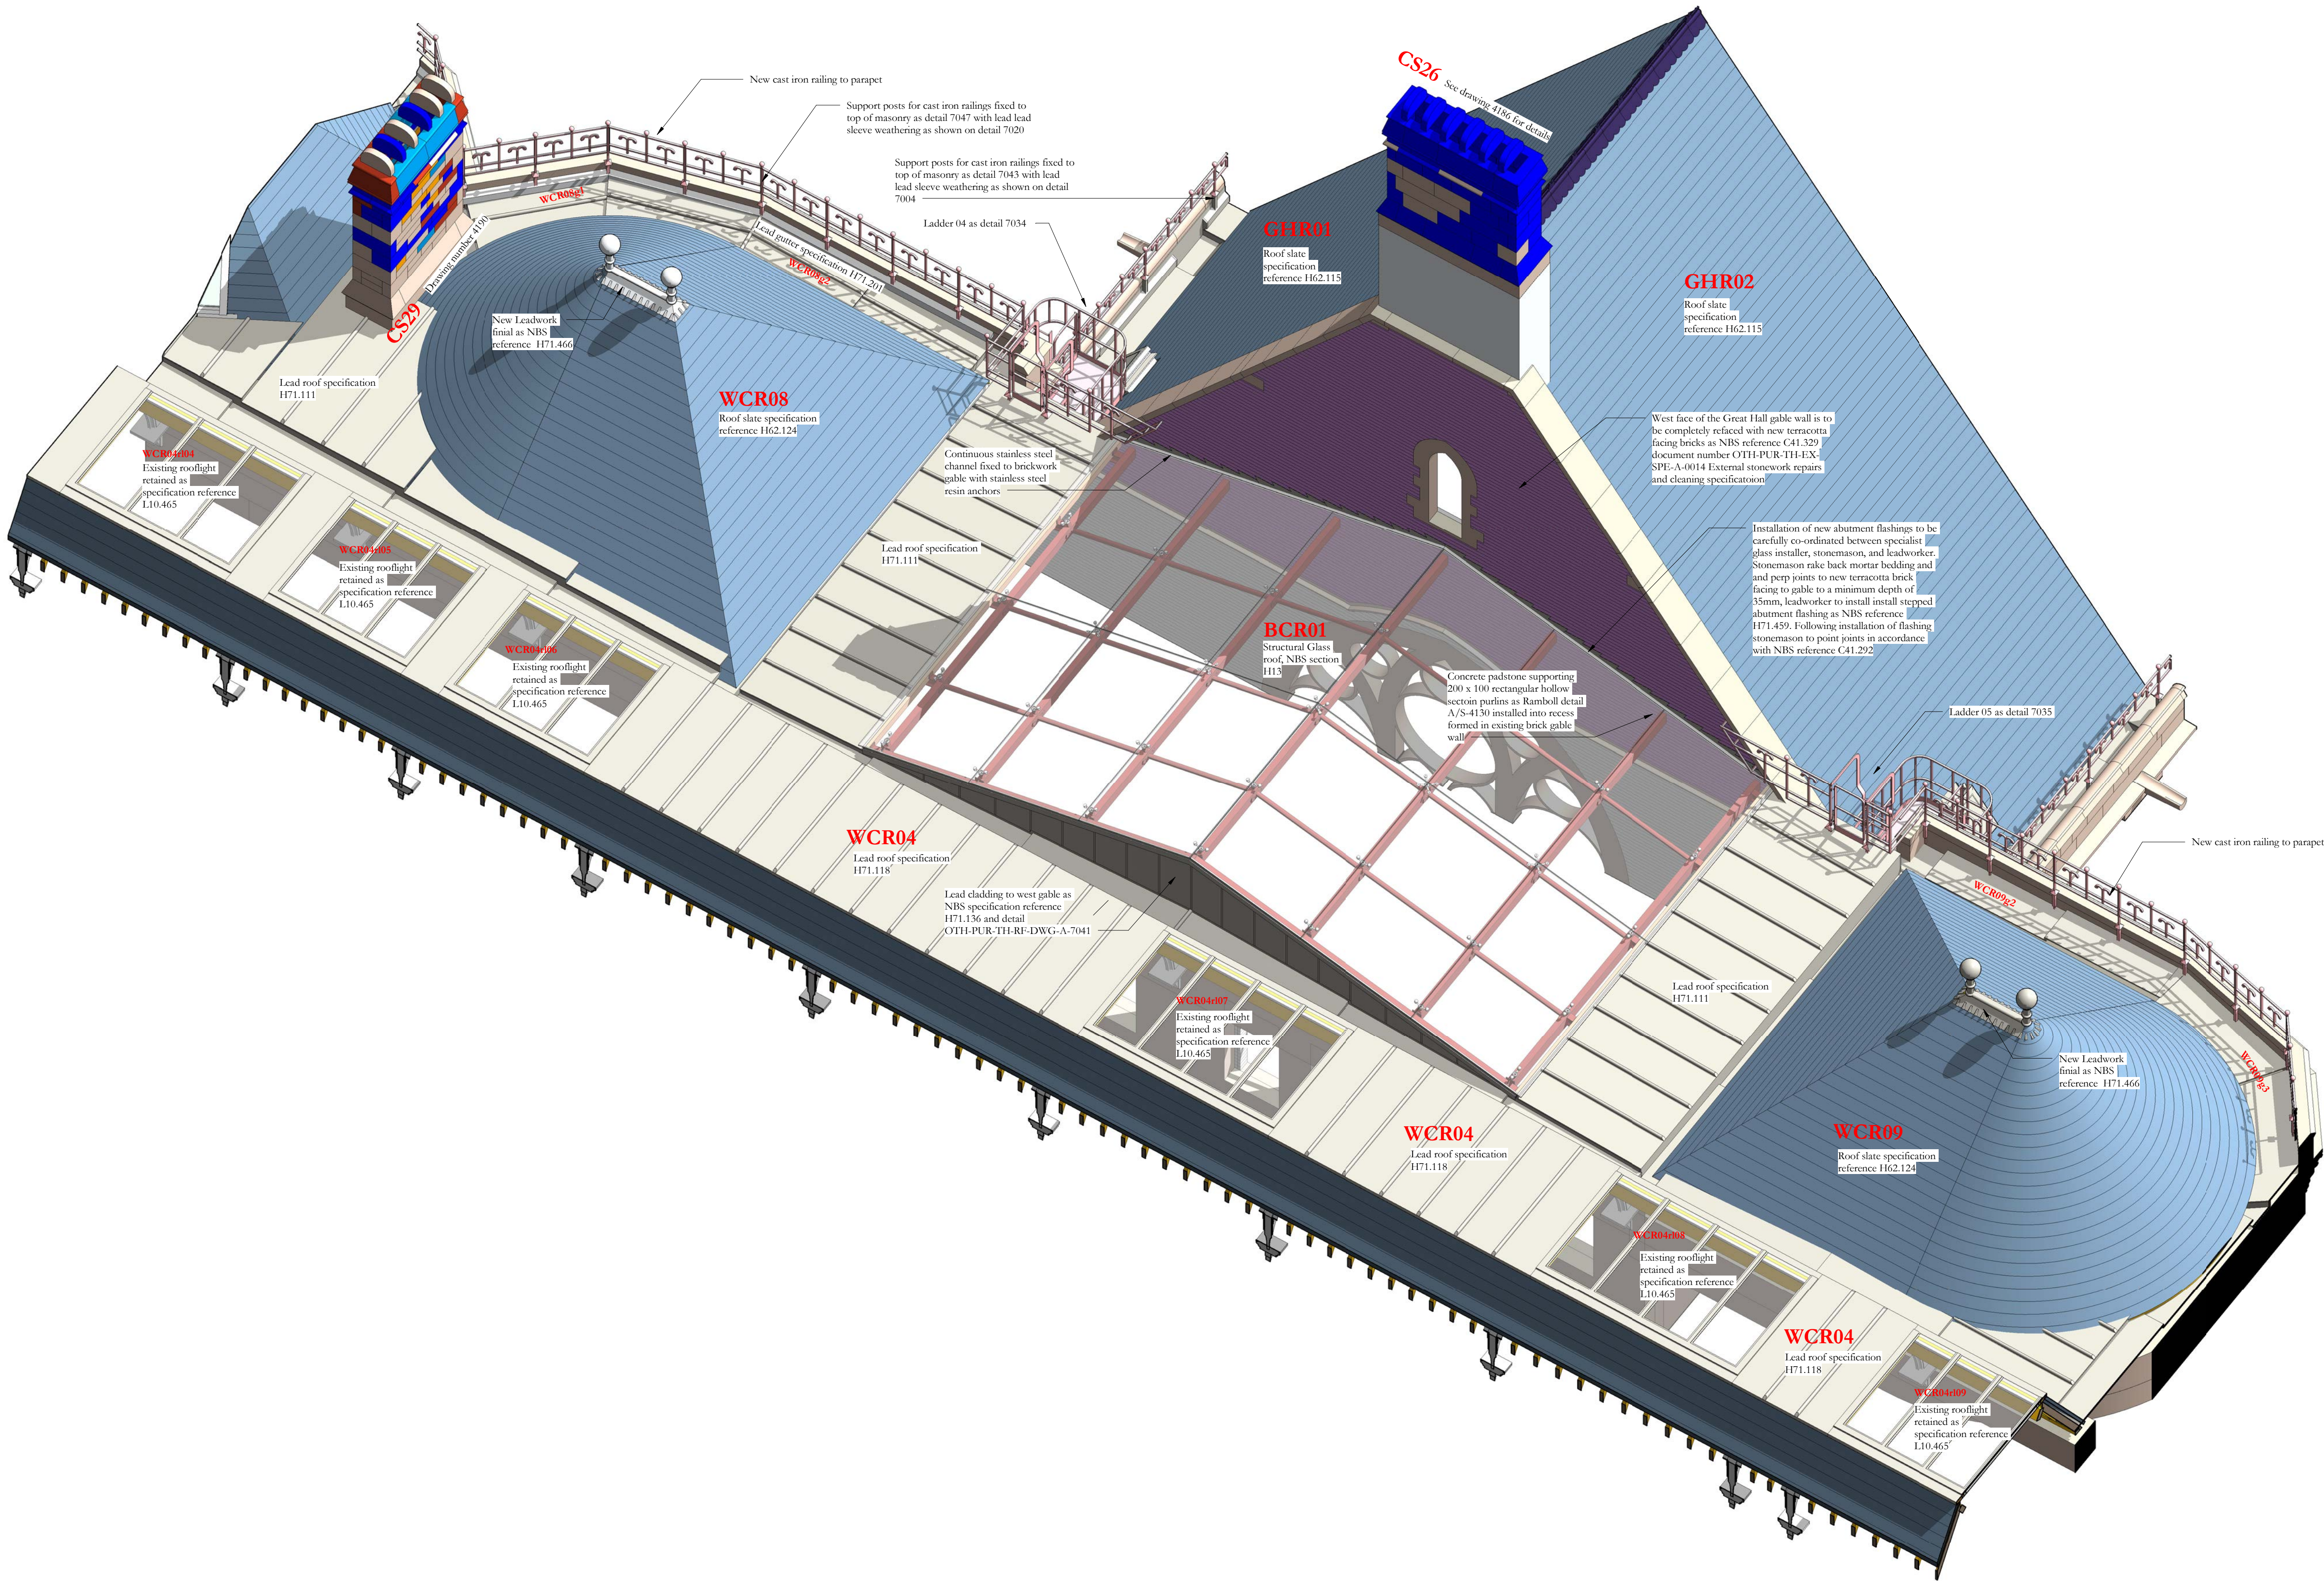

Scale Bars to be used as guidance only - refer to sheet size below									
1:100	mm	1000	2000	3000	4000	5000	6000	7000	8000
1:200	mm	1000	2000	3000	4000	5000	6000	7000	8000
1:500	M	15	30	45	60	75	90	105	120
1:1250	M	10	20	30	40	50	60	70	80

Notes:
Drawings are based on survey data and may not accurately represent what is physically present.
Do not scale from this drawing. All dimensions are to be verified on site before proceeding with the work.
All dimensions are in millimeters unless noted otherwise.
Purcell shall be notified in writing of any discrepancies.

Key Plan

Revision 01: Drawing updated for construction. No change

ISSUE	DATE	APPROVED	DRAWN	DESCRIPTION
01	29/03/2021	GR	TK	See note in revision cloud
-	11/02/2020	GR	TK	First issue



Project Office, Town Hall, MANCHESTER M60 2L1
+44 (0) 7970 097 432
www.purcelluk.com

PROJECT STATUS **Riba Stage 5**

CLIENT **Manchester City Council**

PROJECT **Our Town Hall**

DRAWING TITLE **New glazed roof to Bees courtyard 3d view**

SIZE & SCALE **A1:**

DRAWING STATUS **S4 - Construction**

JOB NUMBER **236959**

DRAWING NO. **OTH-PUR-TH-RF-DWG-A-4396 01** REV

© PURCELL 2019. PURCELL ® IS THE TRADING NAME OF PURCELL ARCHITECTURE LTD.

29/03/2021 16:00:04