


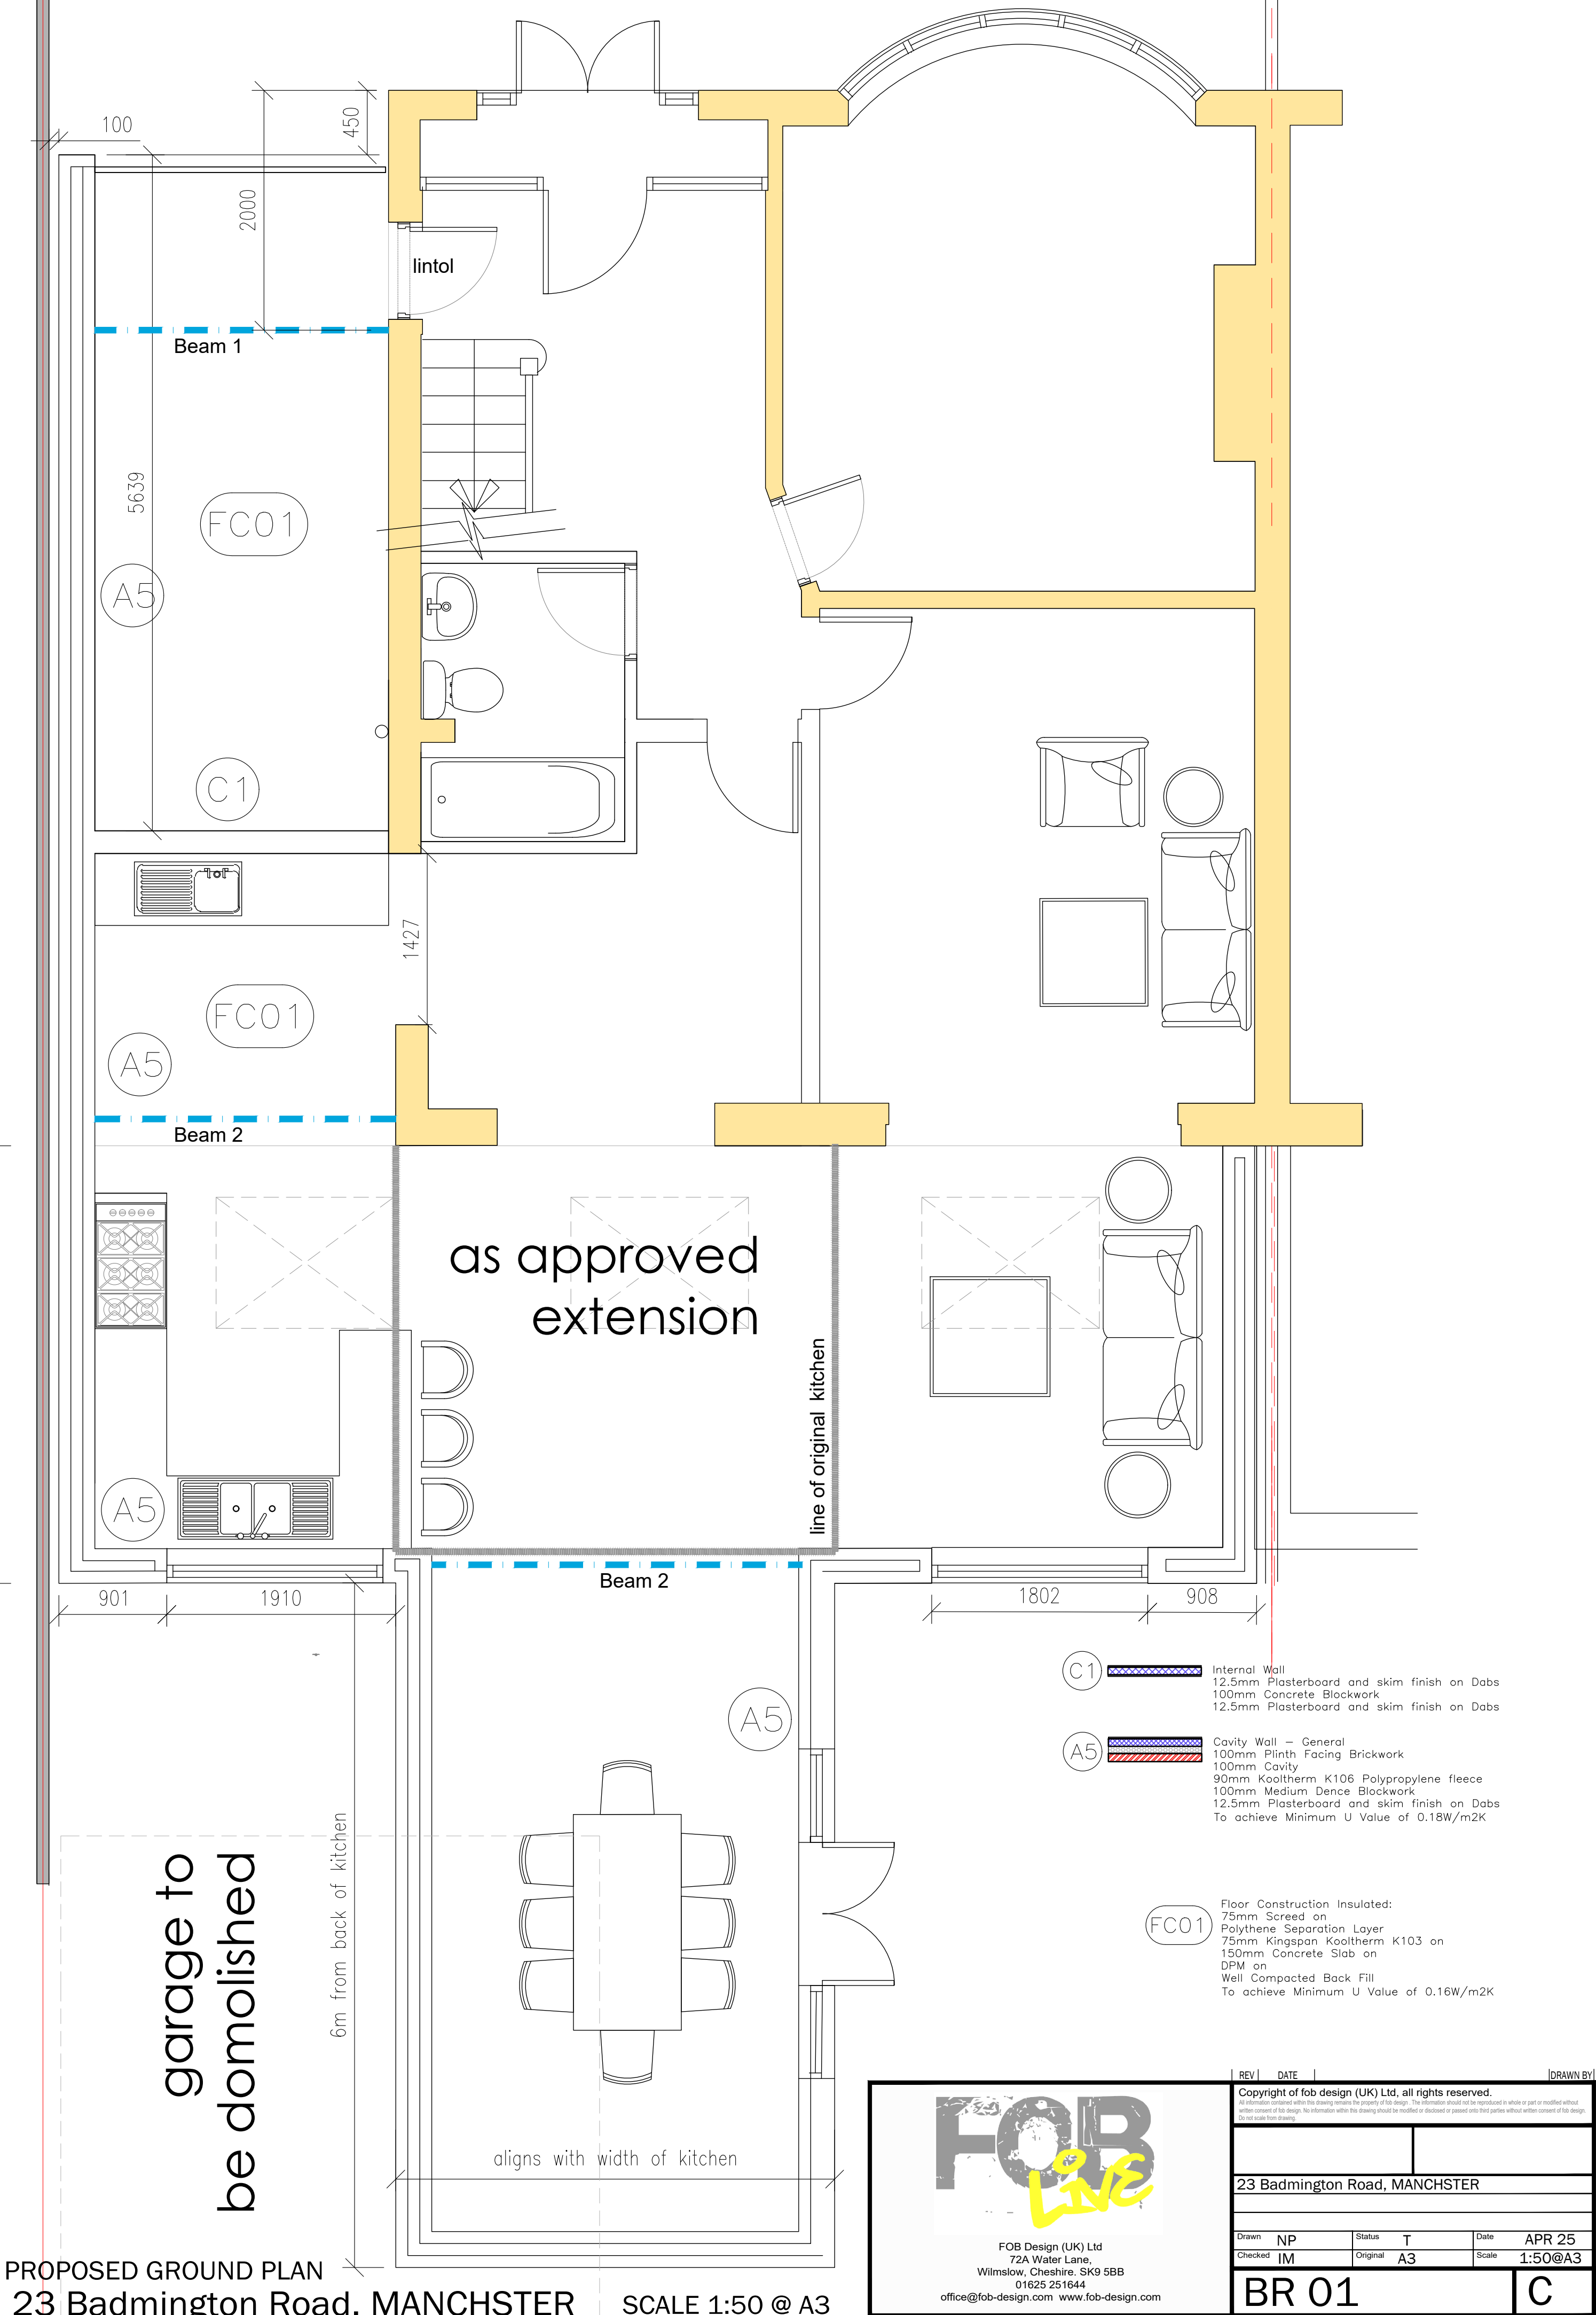

PROPOSED GROUND PLAN
23 Badmington Road, MANCHSTER
SCALE 1:50 @ A3