

Legend



EVISA SPOTLIGHT




LED STRIP LIGHT PROJECTS



LED DRIVER

NOTES:

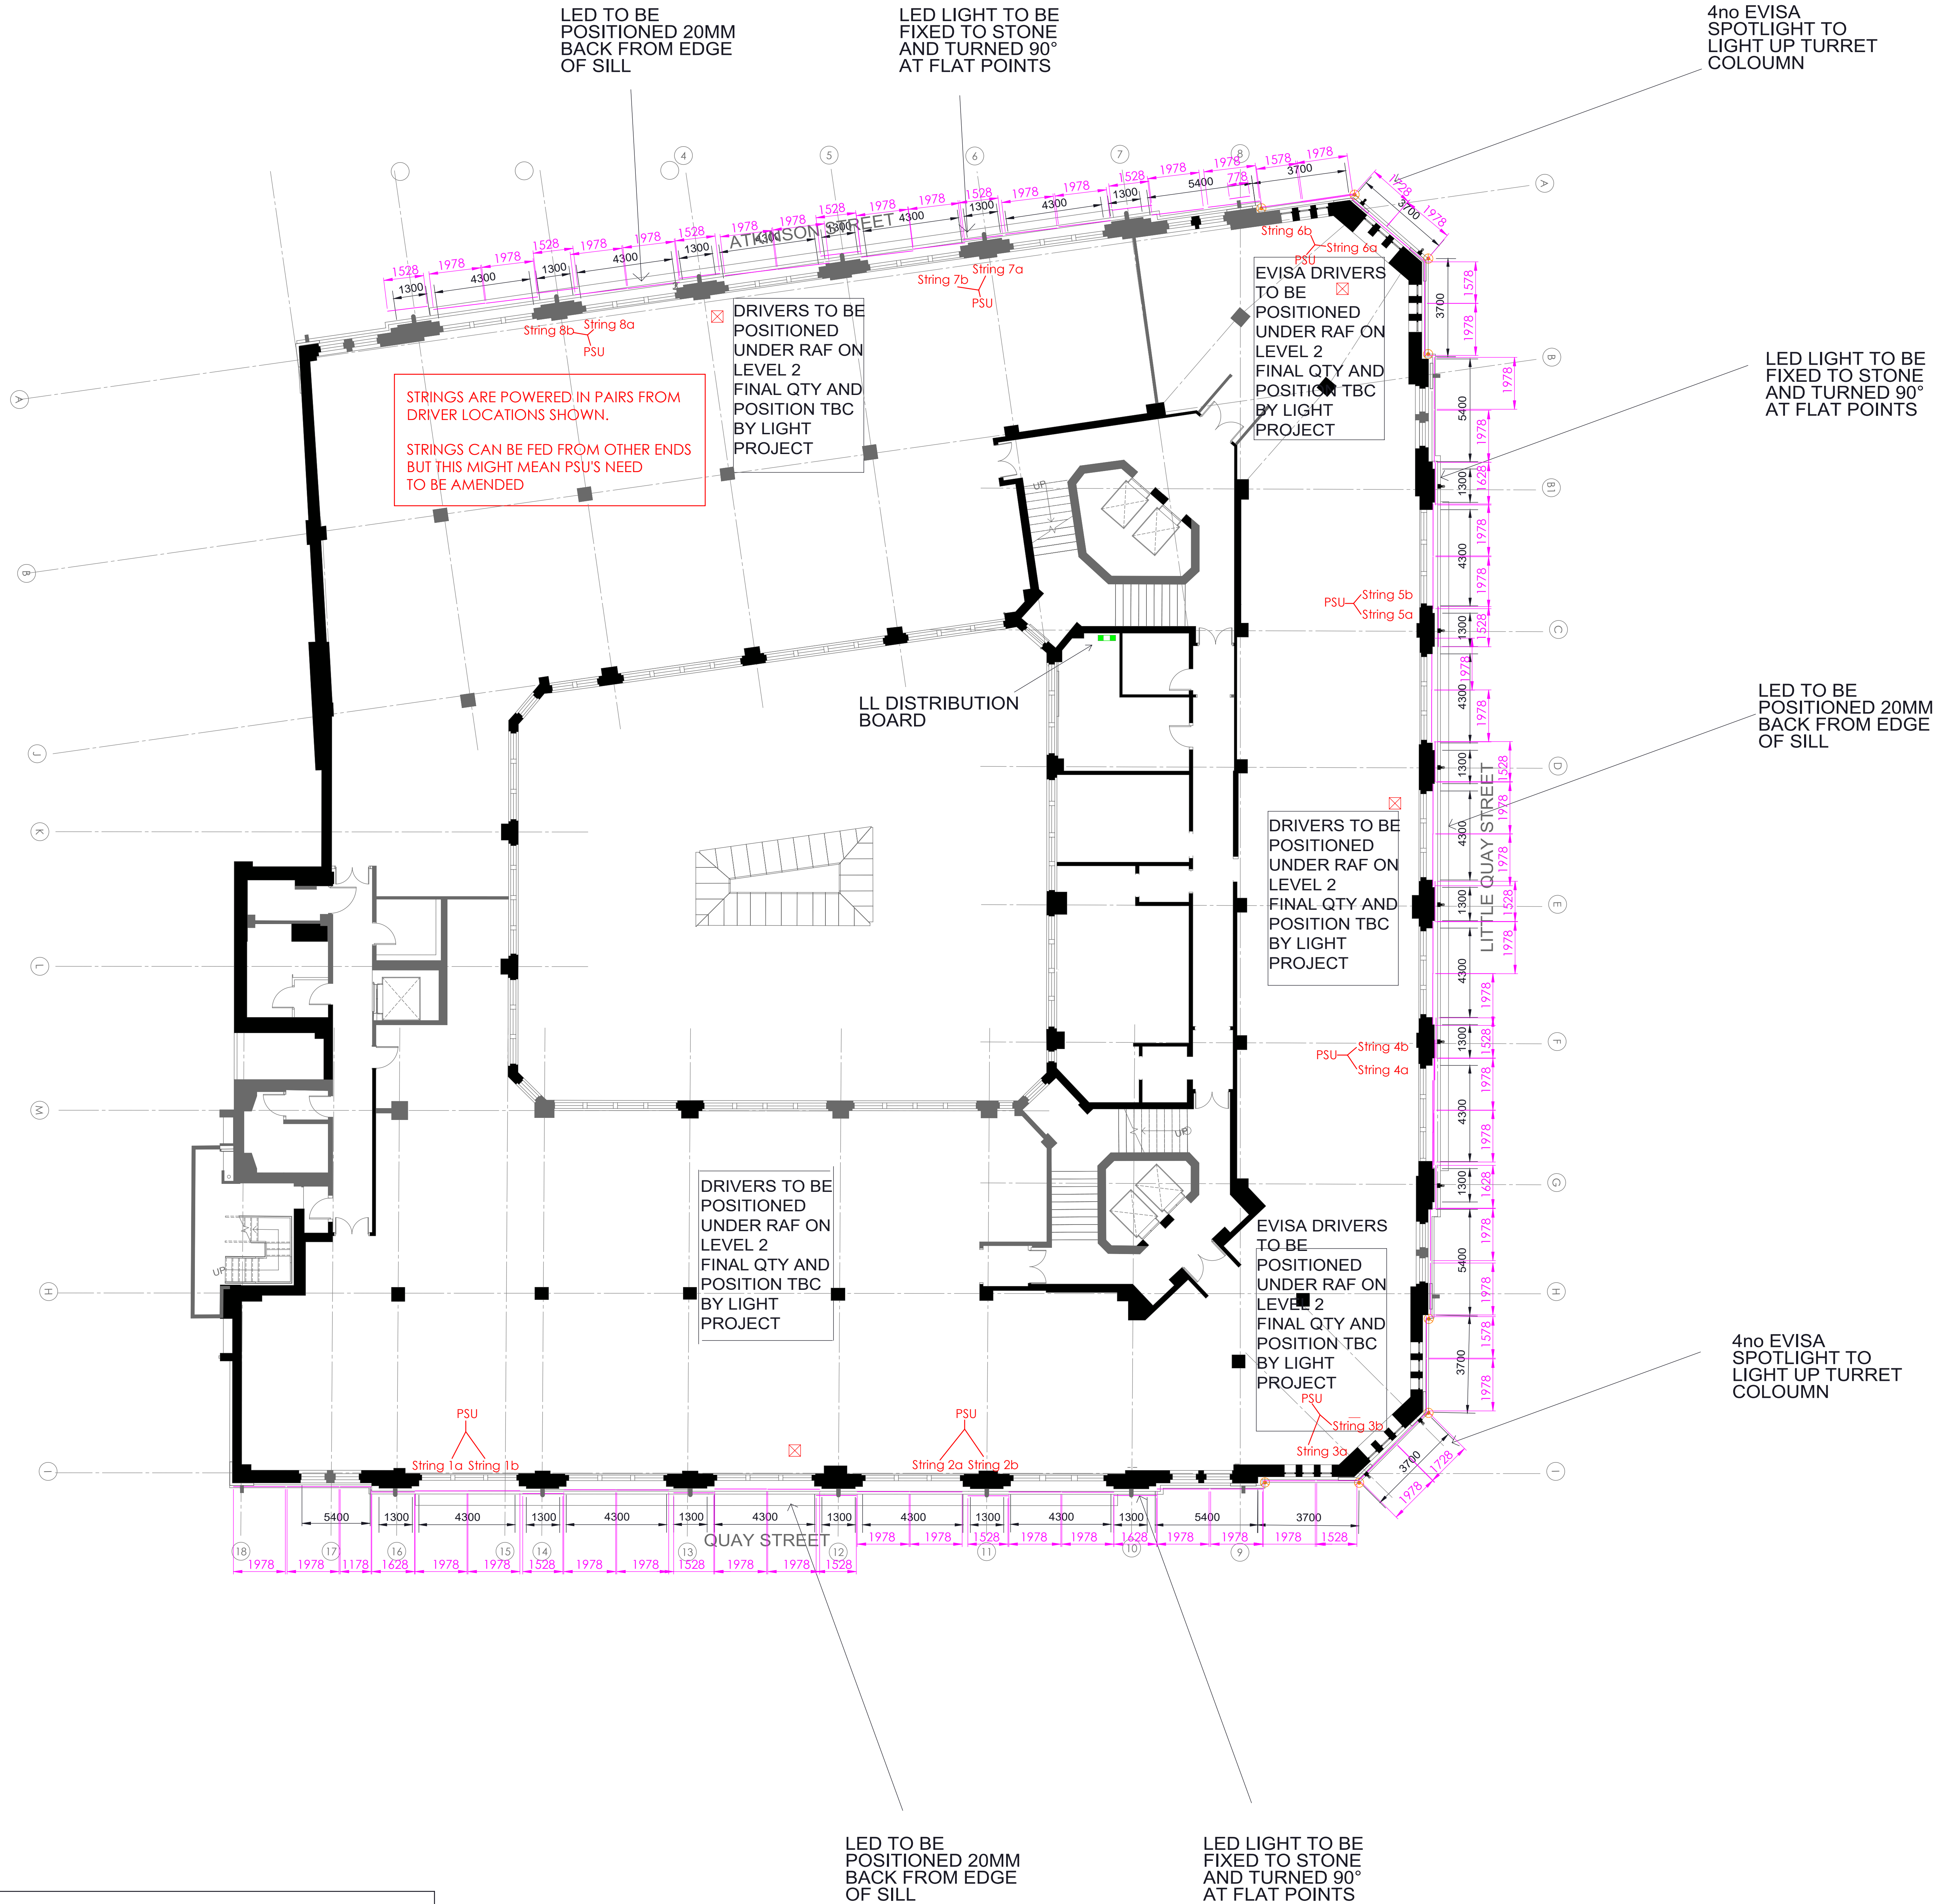

		
REV:	DESCRIPTION:	DATE:
T.1	Added LED tape around columns and included more dimensions	01/09/2025

Unit 60 Sugarbook RD
Bromsgrove
Worcestershire
B60 3DN
Tel: 01527870233
Email: Nick1@nsselectrial.co.uk
CLIENT: MYCO

PROJECT:
SUNLIGHT HOUSE EXTERNAL LIGHTING

TITLE:
LEVEL 1 LIGHTING

SCALE AT A	DATE	DRAWN	CHECKED
A0 NTS	30/04/25	PH	NS
DRAWING NO:	NSC-SLH-EX-LIGHTING-L1	REVISION:	1.1

DO NOT SCALE