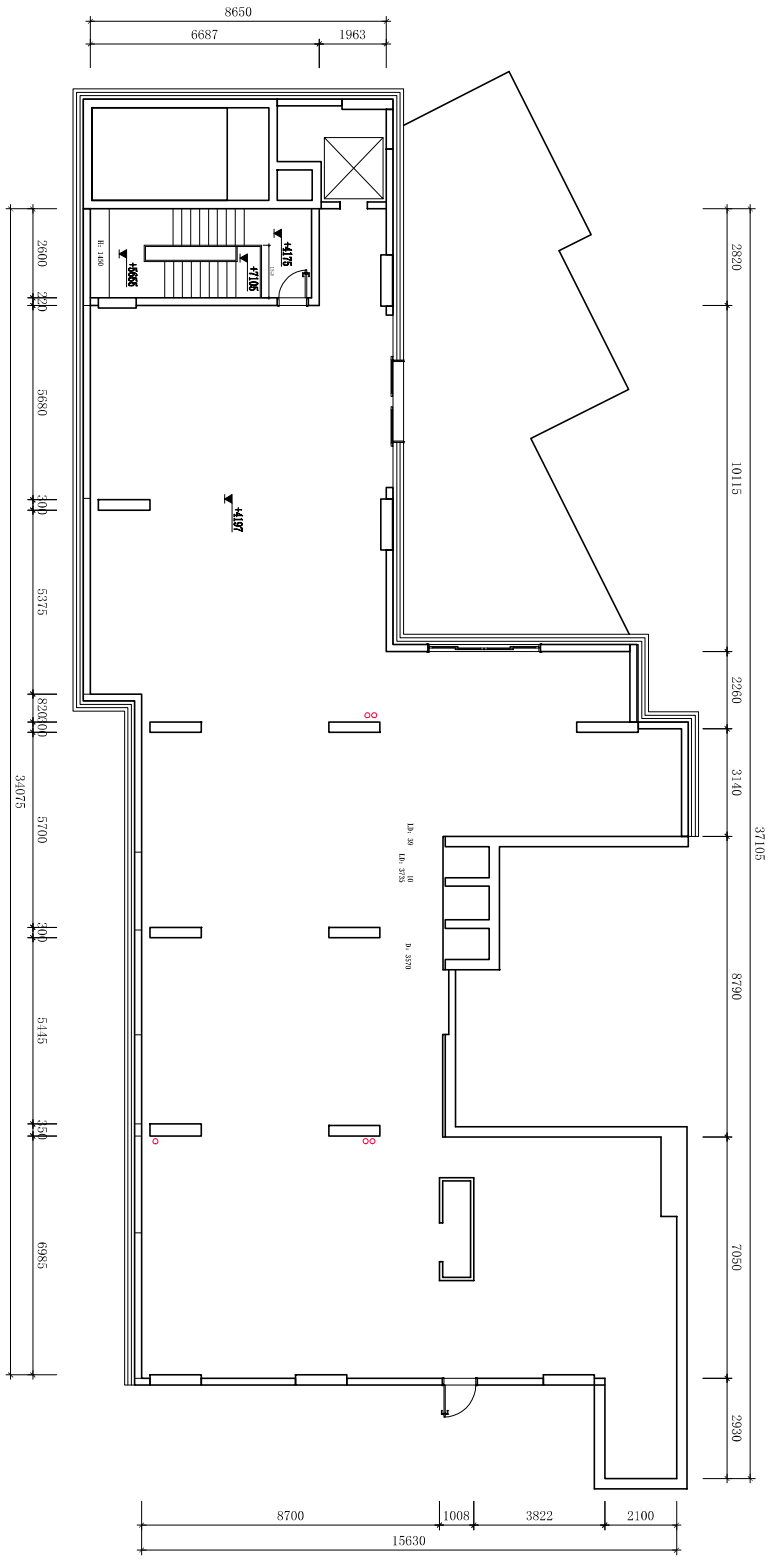

Lollipaws club

1st floor
existing set out plan

SCALE:	1:140
DATE:	2025.3.23
SHEET NO.	
DESIGN BY:	
DRAWN BY:	
APPROVED BY:	

FIRST PARTY:

PAGE NO. 13

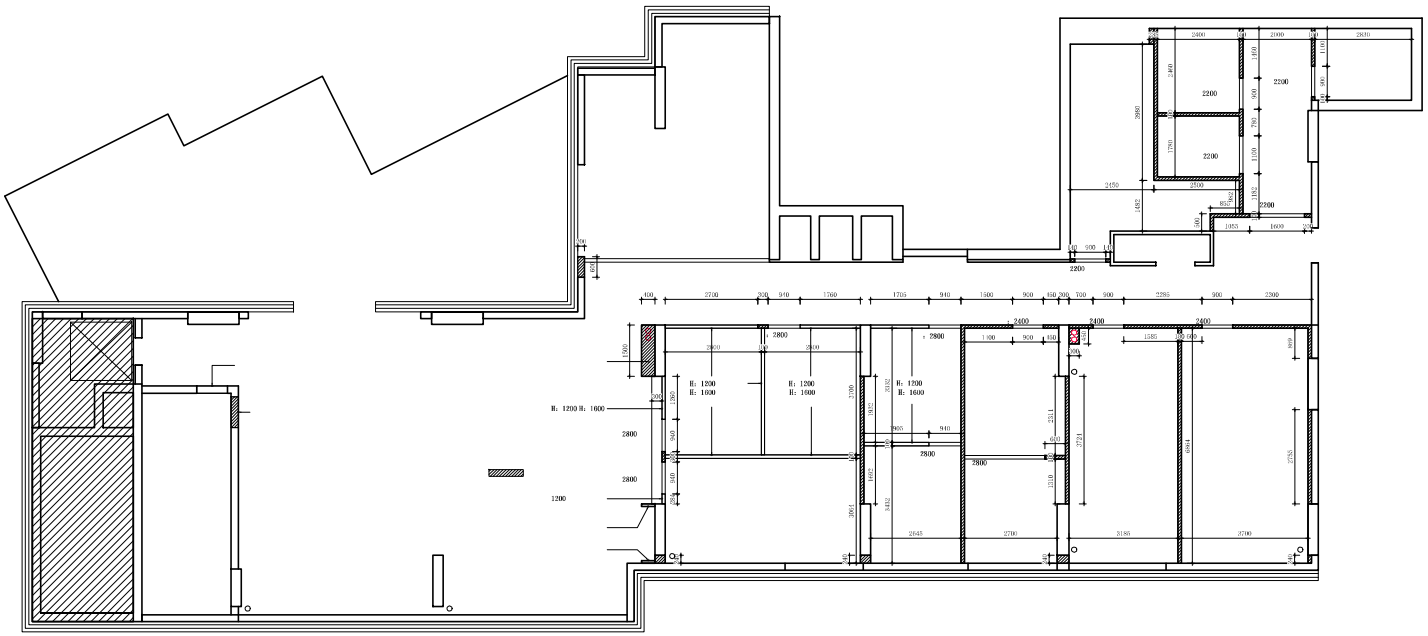

Lollipaws club

JIUJIZHILANGSHI

1st floor
proposed set out plan

SCALE:	1:140
DATE:	2025.3.23
SHEET NO.	
DESIGN BY:	
DRAWN BY:	
APPROVED BY:	

FIRST PARTY:

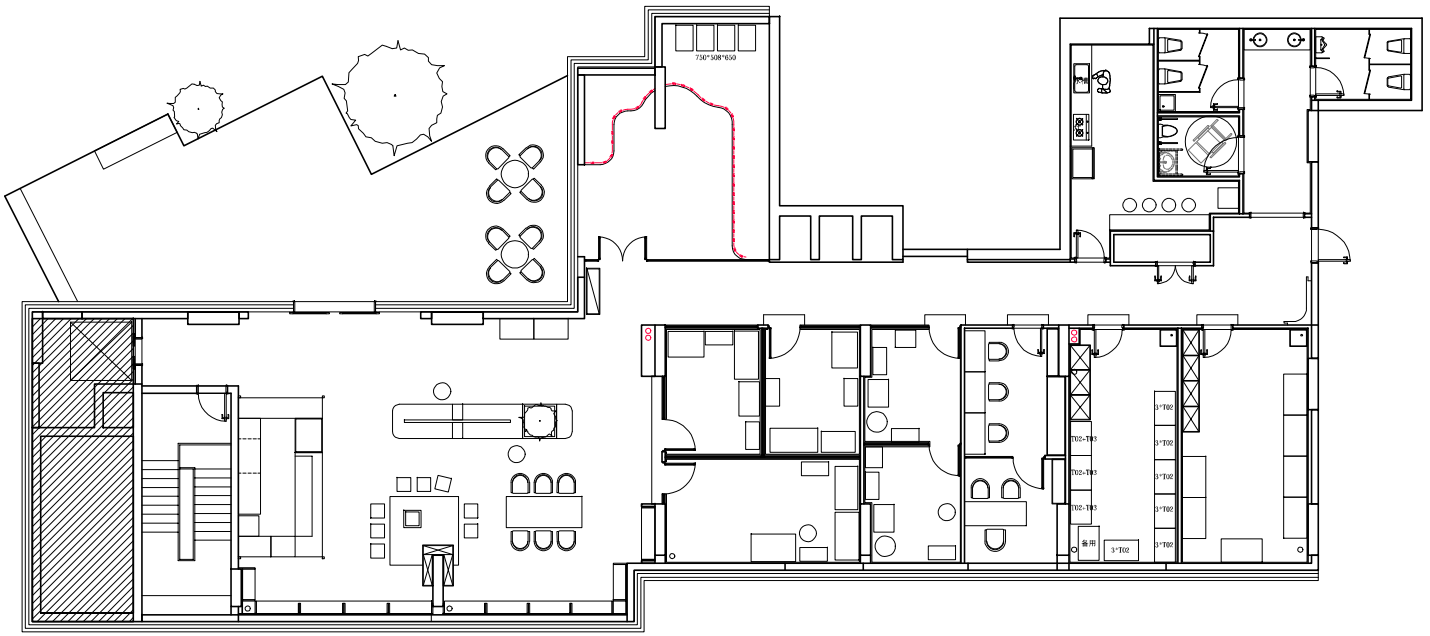

Lollipaws club

1st floor
proposed GA plan

SCALE:	1:140
DATE:	2025.3.23
SHEET NO.	
DESIGN BY:	
DRAWN BY:	
APPROVED BY:	

FIRST PARTY:

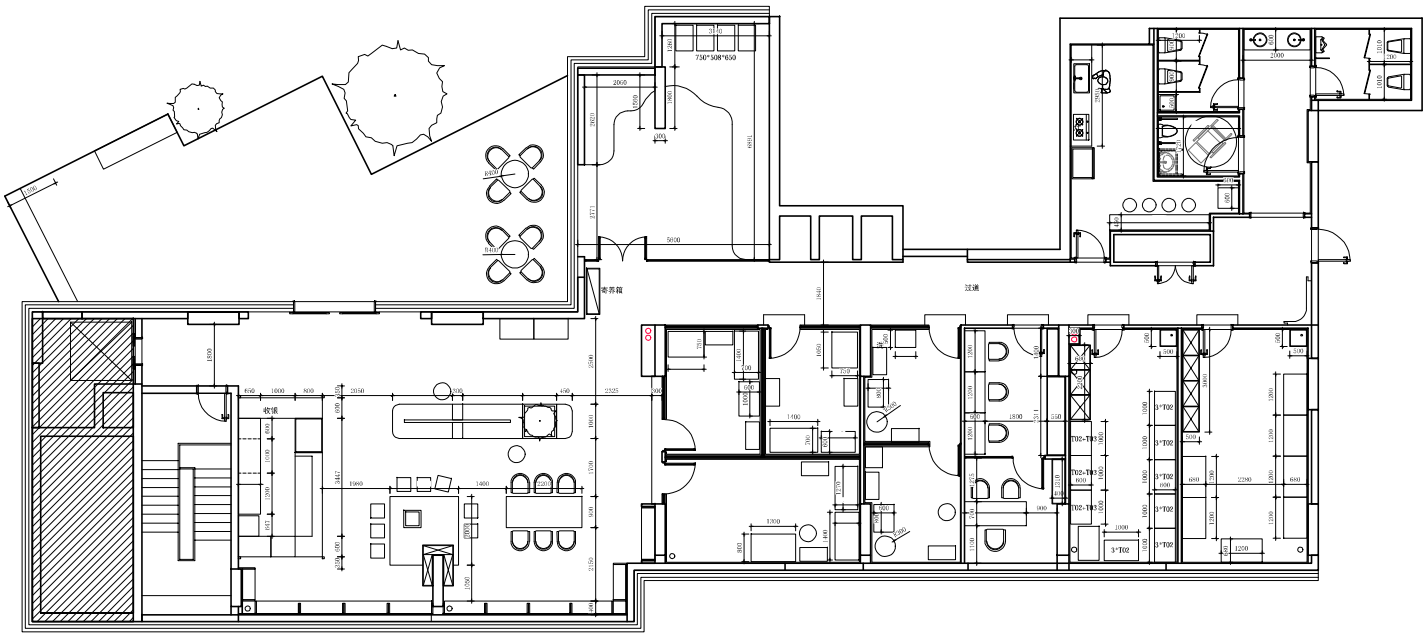

Lollipaws club

JIUJIZHILANGSHI

1st floor
proposed GA set out plan

SCALE:	1:140
DATE:	2025.3.23
SHEET NO.	
DESIGN BY:	
DRAWN BY:	
APPROVED BY:	

FIRST PARTY:

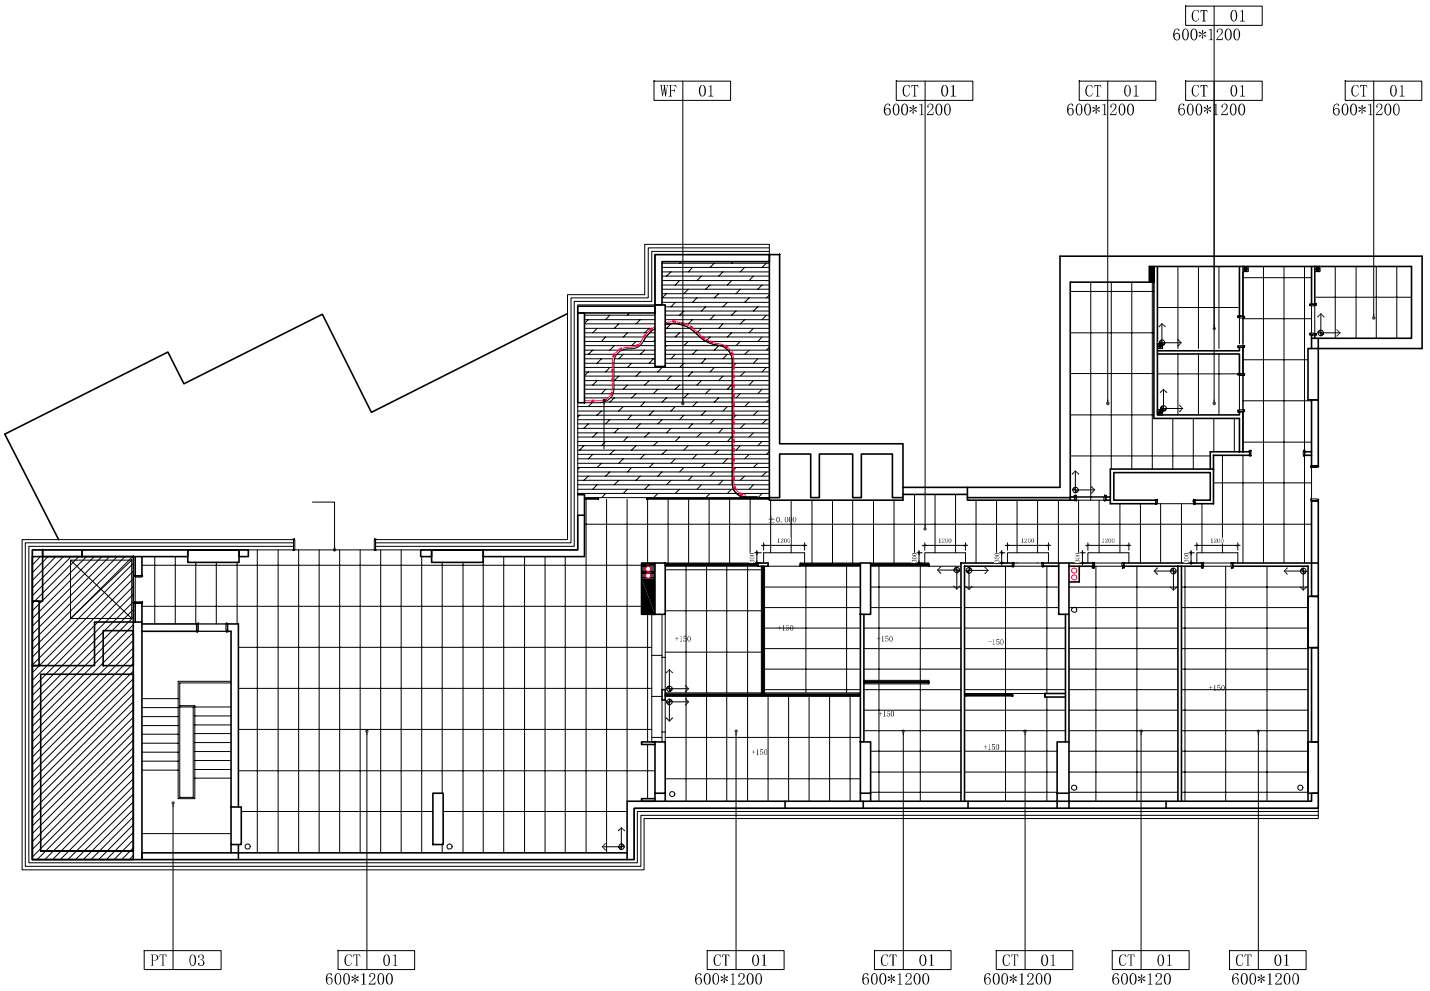

Lollipaws club

JIUJIZHILANGSHI

1st floor
proposed flooring plan

SCALE:	1:140
DATE:	2025.3.23
SHEET NO.	
DESIGN BY:	
DRAWN BY:	
APPROVED BY:	

FIRST PARTY:

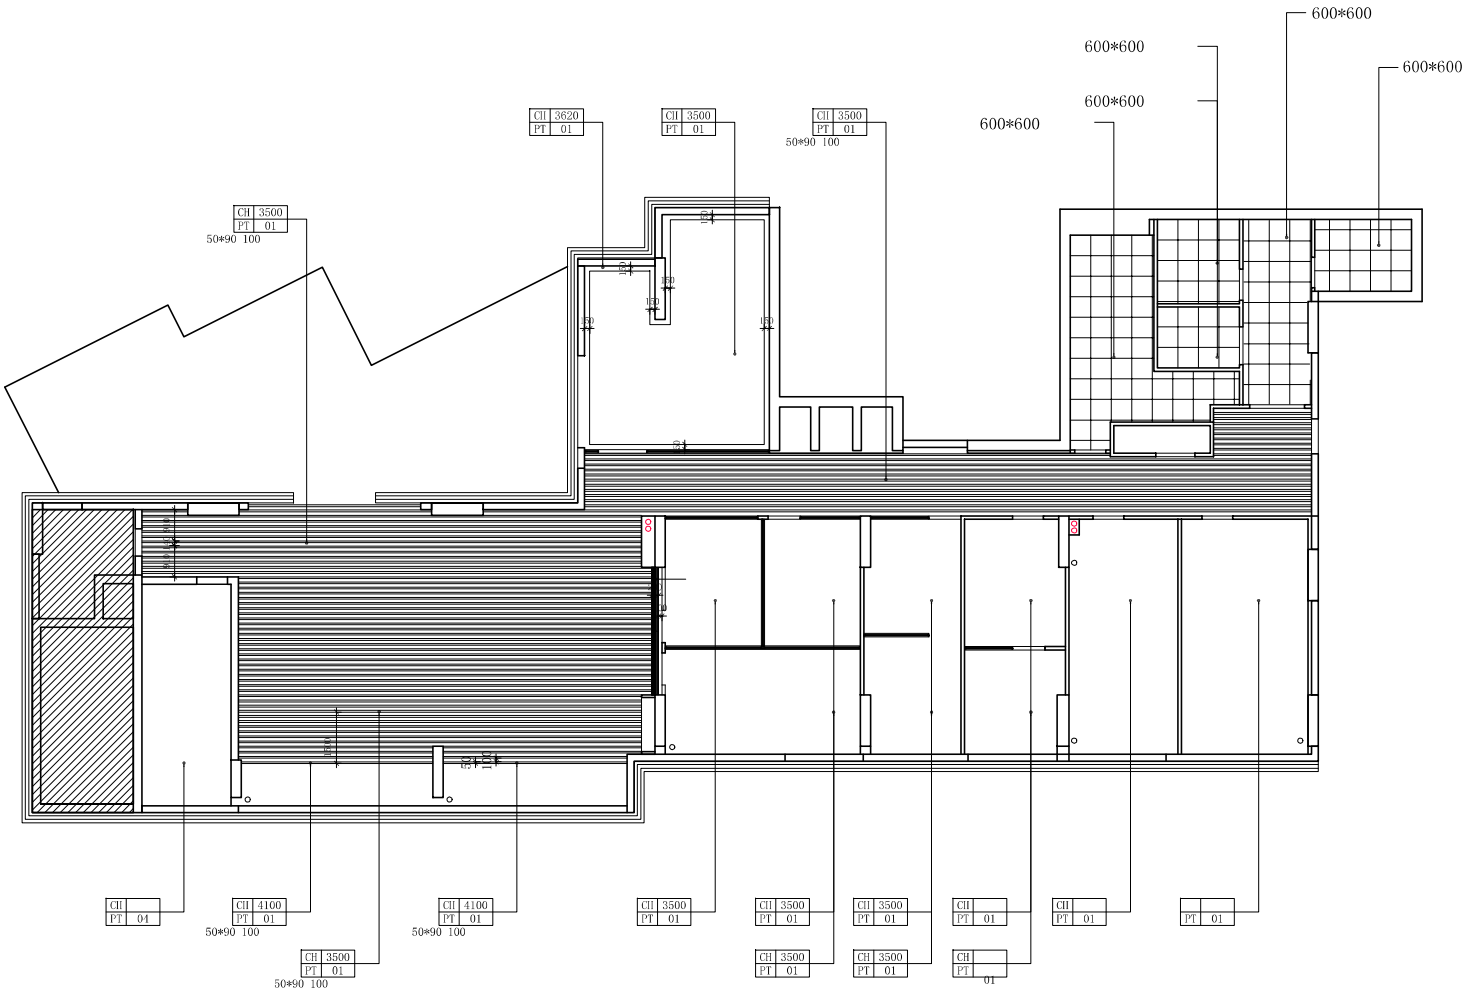

Lollipaws club

JIUJIEZHILANGSHI

1st floor
proposed ceiling plan

SCALE:	1:140
DATE:	2025.3.23
SHEET NO.	
DESIGN BY:	
DRAWN BY:	
APPROVED BY:	

FIRST PARTY:

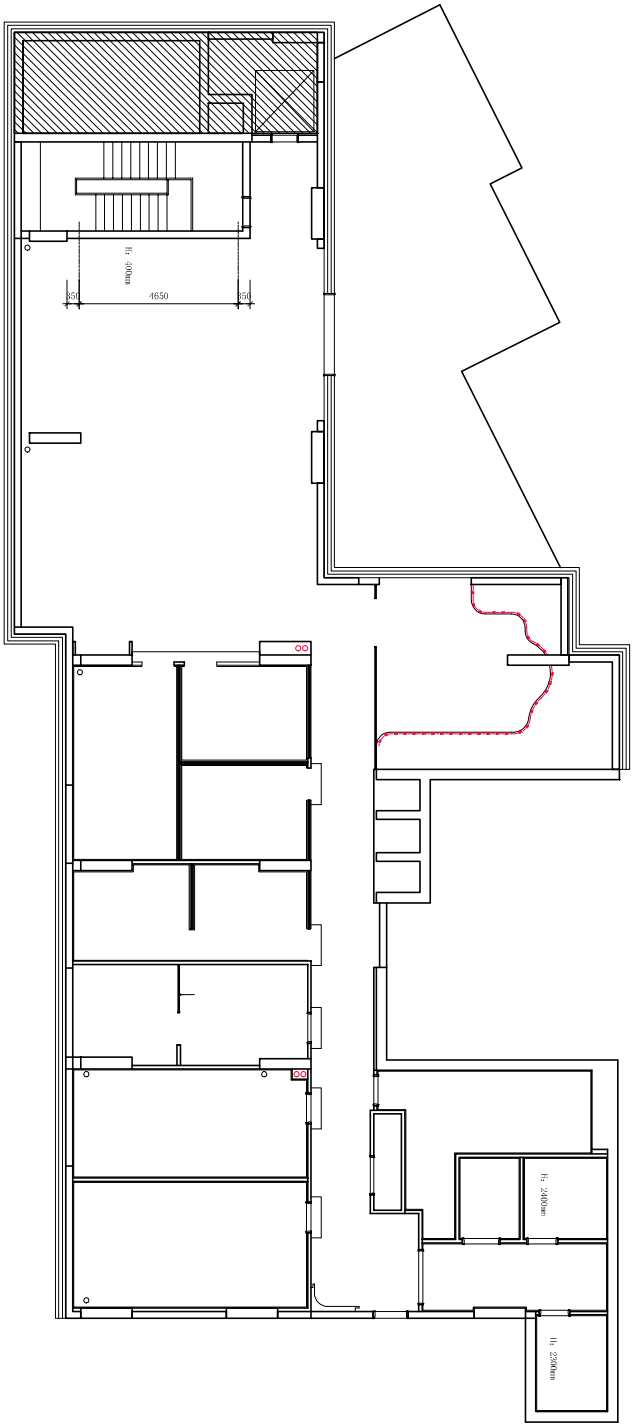

Lollipaws club

1st floor
proposed plan

SCALE: 1:140
DATE: 2025.3.23
SHEET NO. 图号
DESIGN BY:
DRAWN BY:
APPROVED BY:

FIRST PARTY:

页码 PAGE NO. 24