
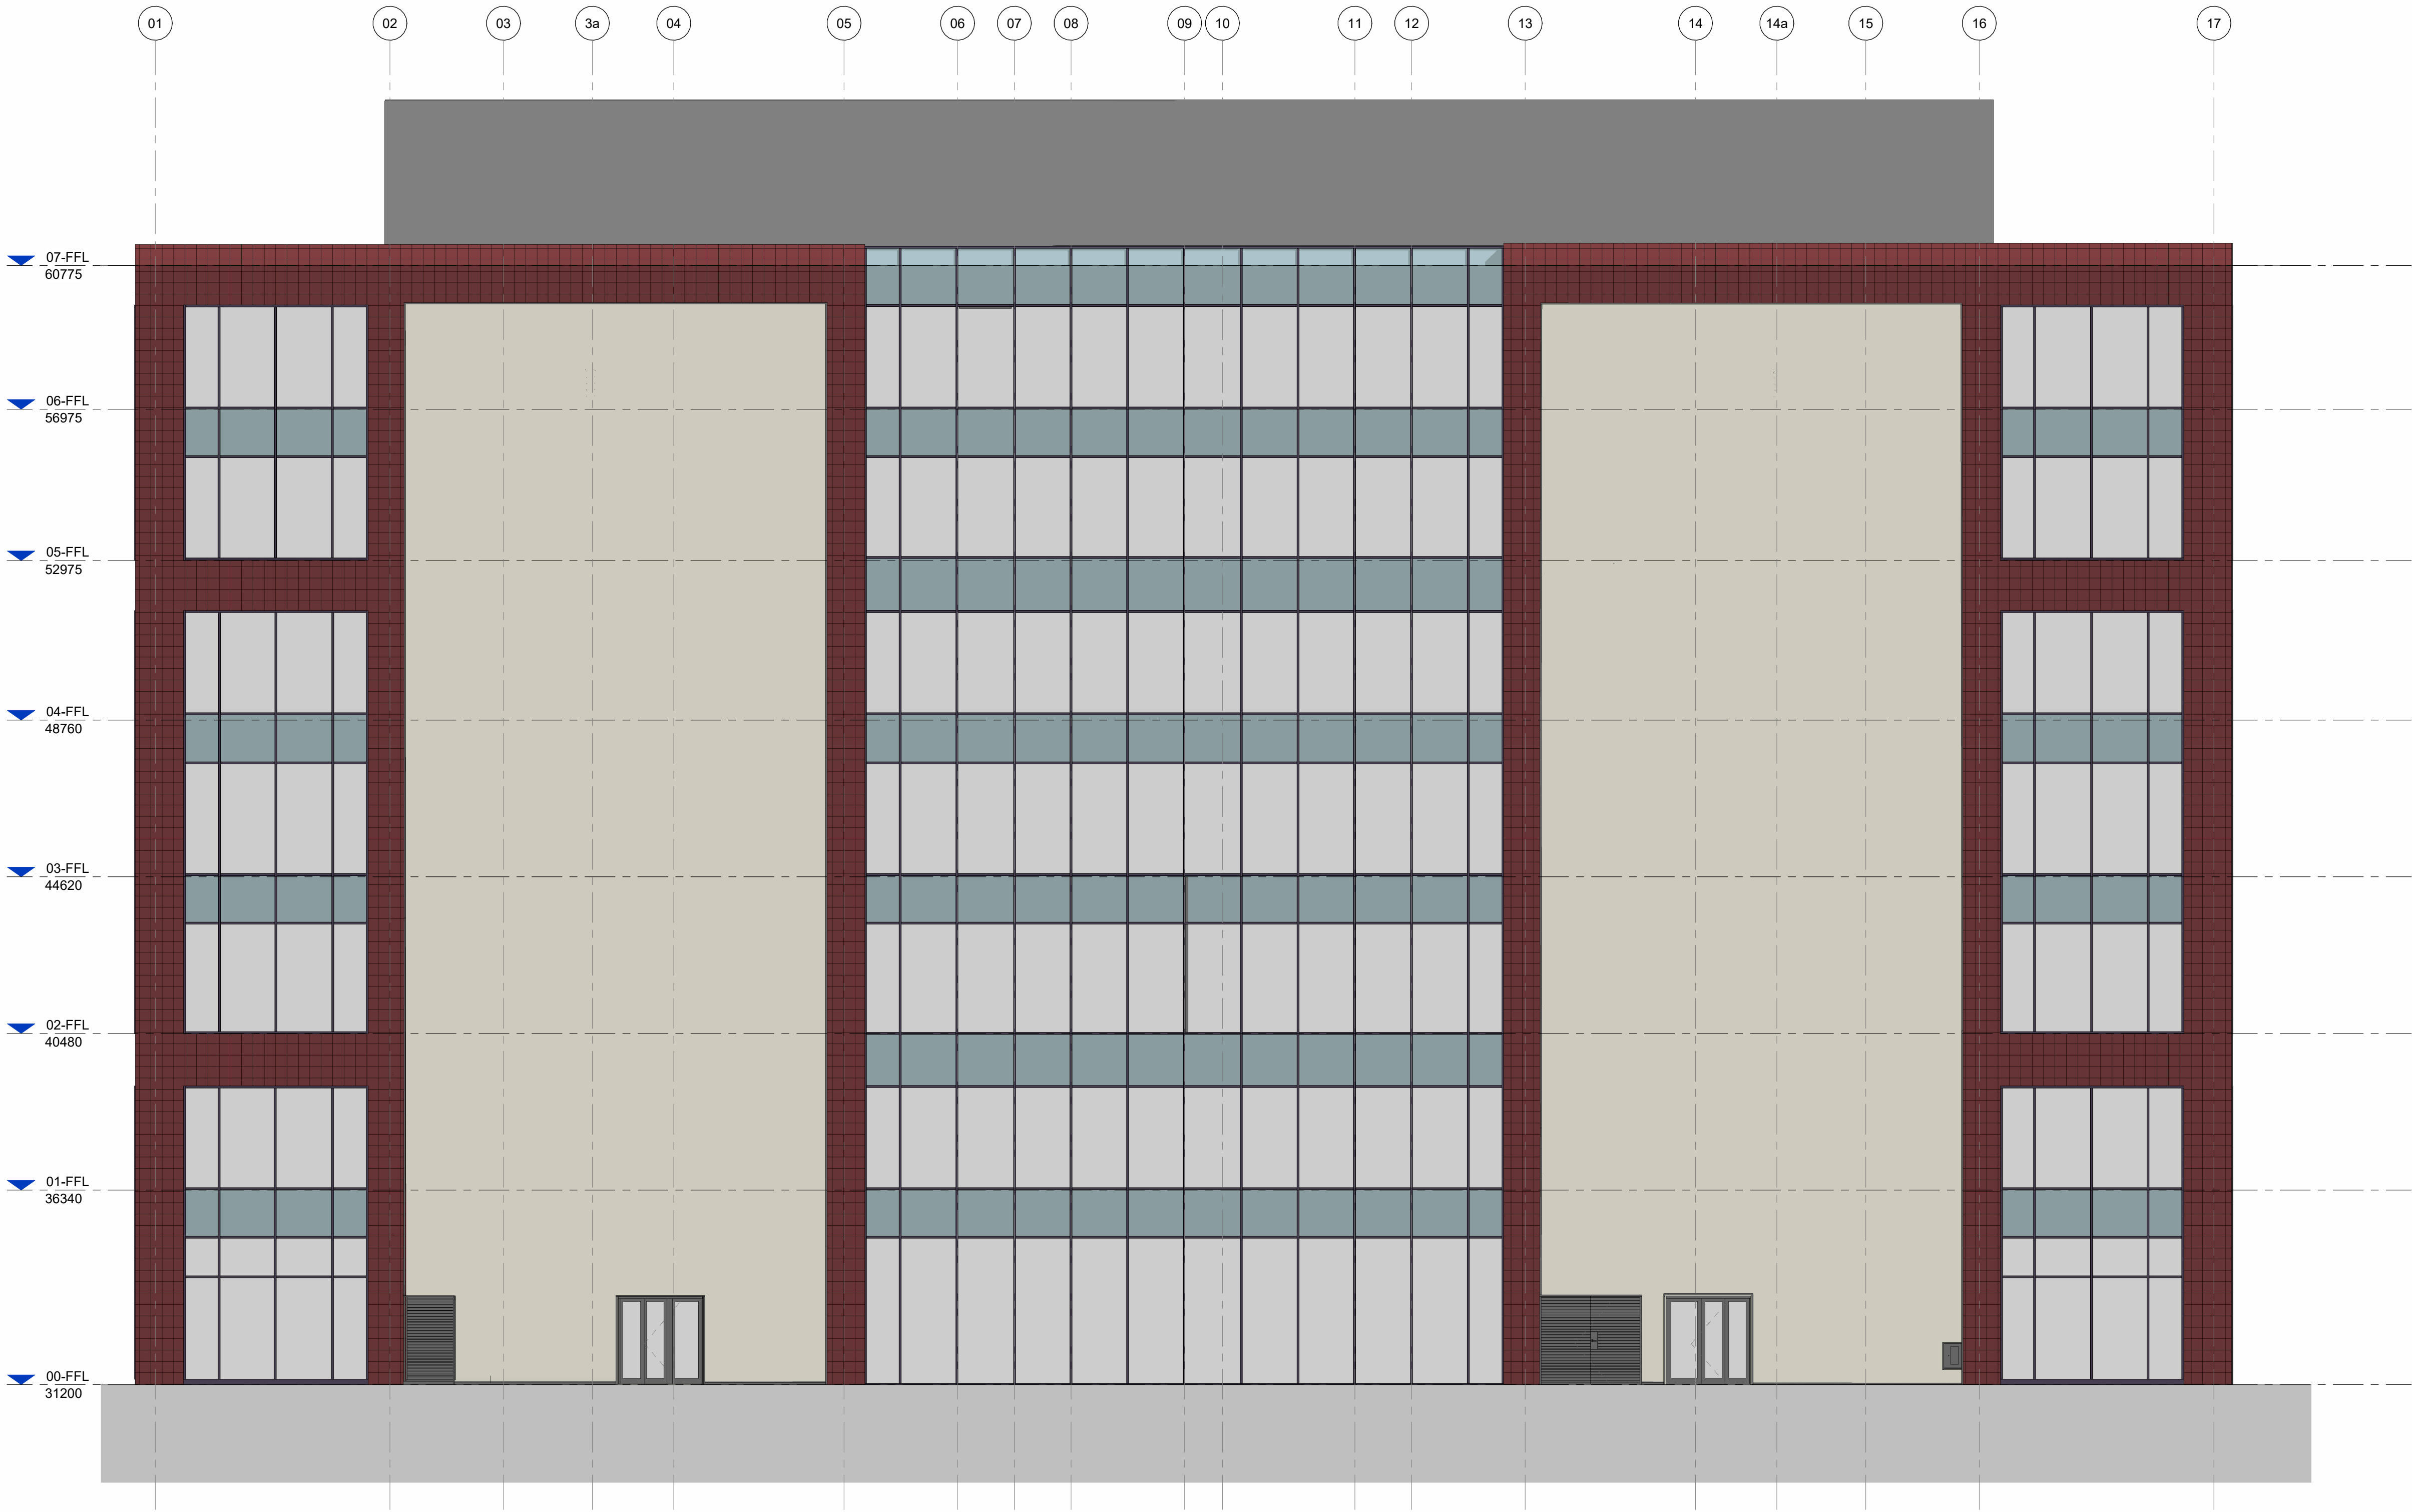
 


Notes :
1. This drawing should not be scaled, figured dimensions only to be taken
2. should any discrepancies be found with this drawing, please inform this office.
3. Copyright of this drawing is owned by JM Architects.

Structural information indicative only. To be confirmed by Structural Engineer.

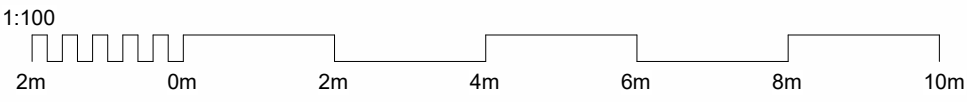

P01	Issued for Planning	2025.03.11	SS	SK
Rev	Description	Date	Dm By	Chk By

jmarchitects

Project
One Tony Wilson Place

Title
Existing-South Elevation

Client
ABRDN

Purpose :
For Planning

Scale :
As indicated @ A1

64 Queen Street
Edinburgh
EH2 4NA

T : 0131 464 6100

edi@jmarchitects.net
www.jmarchitects.net

Project - Originator - Volume - Level - Type - Role - Class&Number	Status	Revision	JMA Project Number
7124-JMA-01-ZE-DR-A-PL0005	S4	P01	7124