


Scale Bars to be used as guidance only - refer to sheet size below									
1:100	mm	1000	3000	5000	7000				
1:200	mm		1500	3000	4500	6000	7500	9000	
1:500	m		15	30	45	60	75	90	105
1:1250	m		10	30	50	70	90		

Notes:
Drawings are based on survey data and may not accurately represent what is physically present.
Do not scale from this drawing. All dimensions are to be verified on site before proceeding with the work.
All dimensions are in millimeters unless noted otherwise.
Purcell shall be notified in writing of any discrepancies.

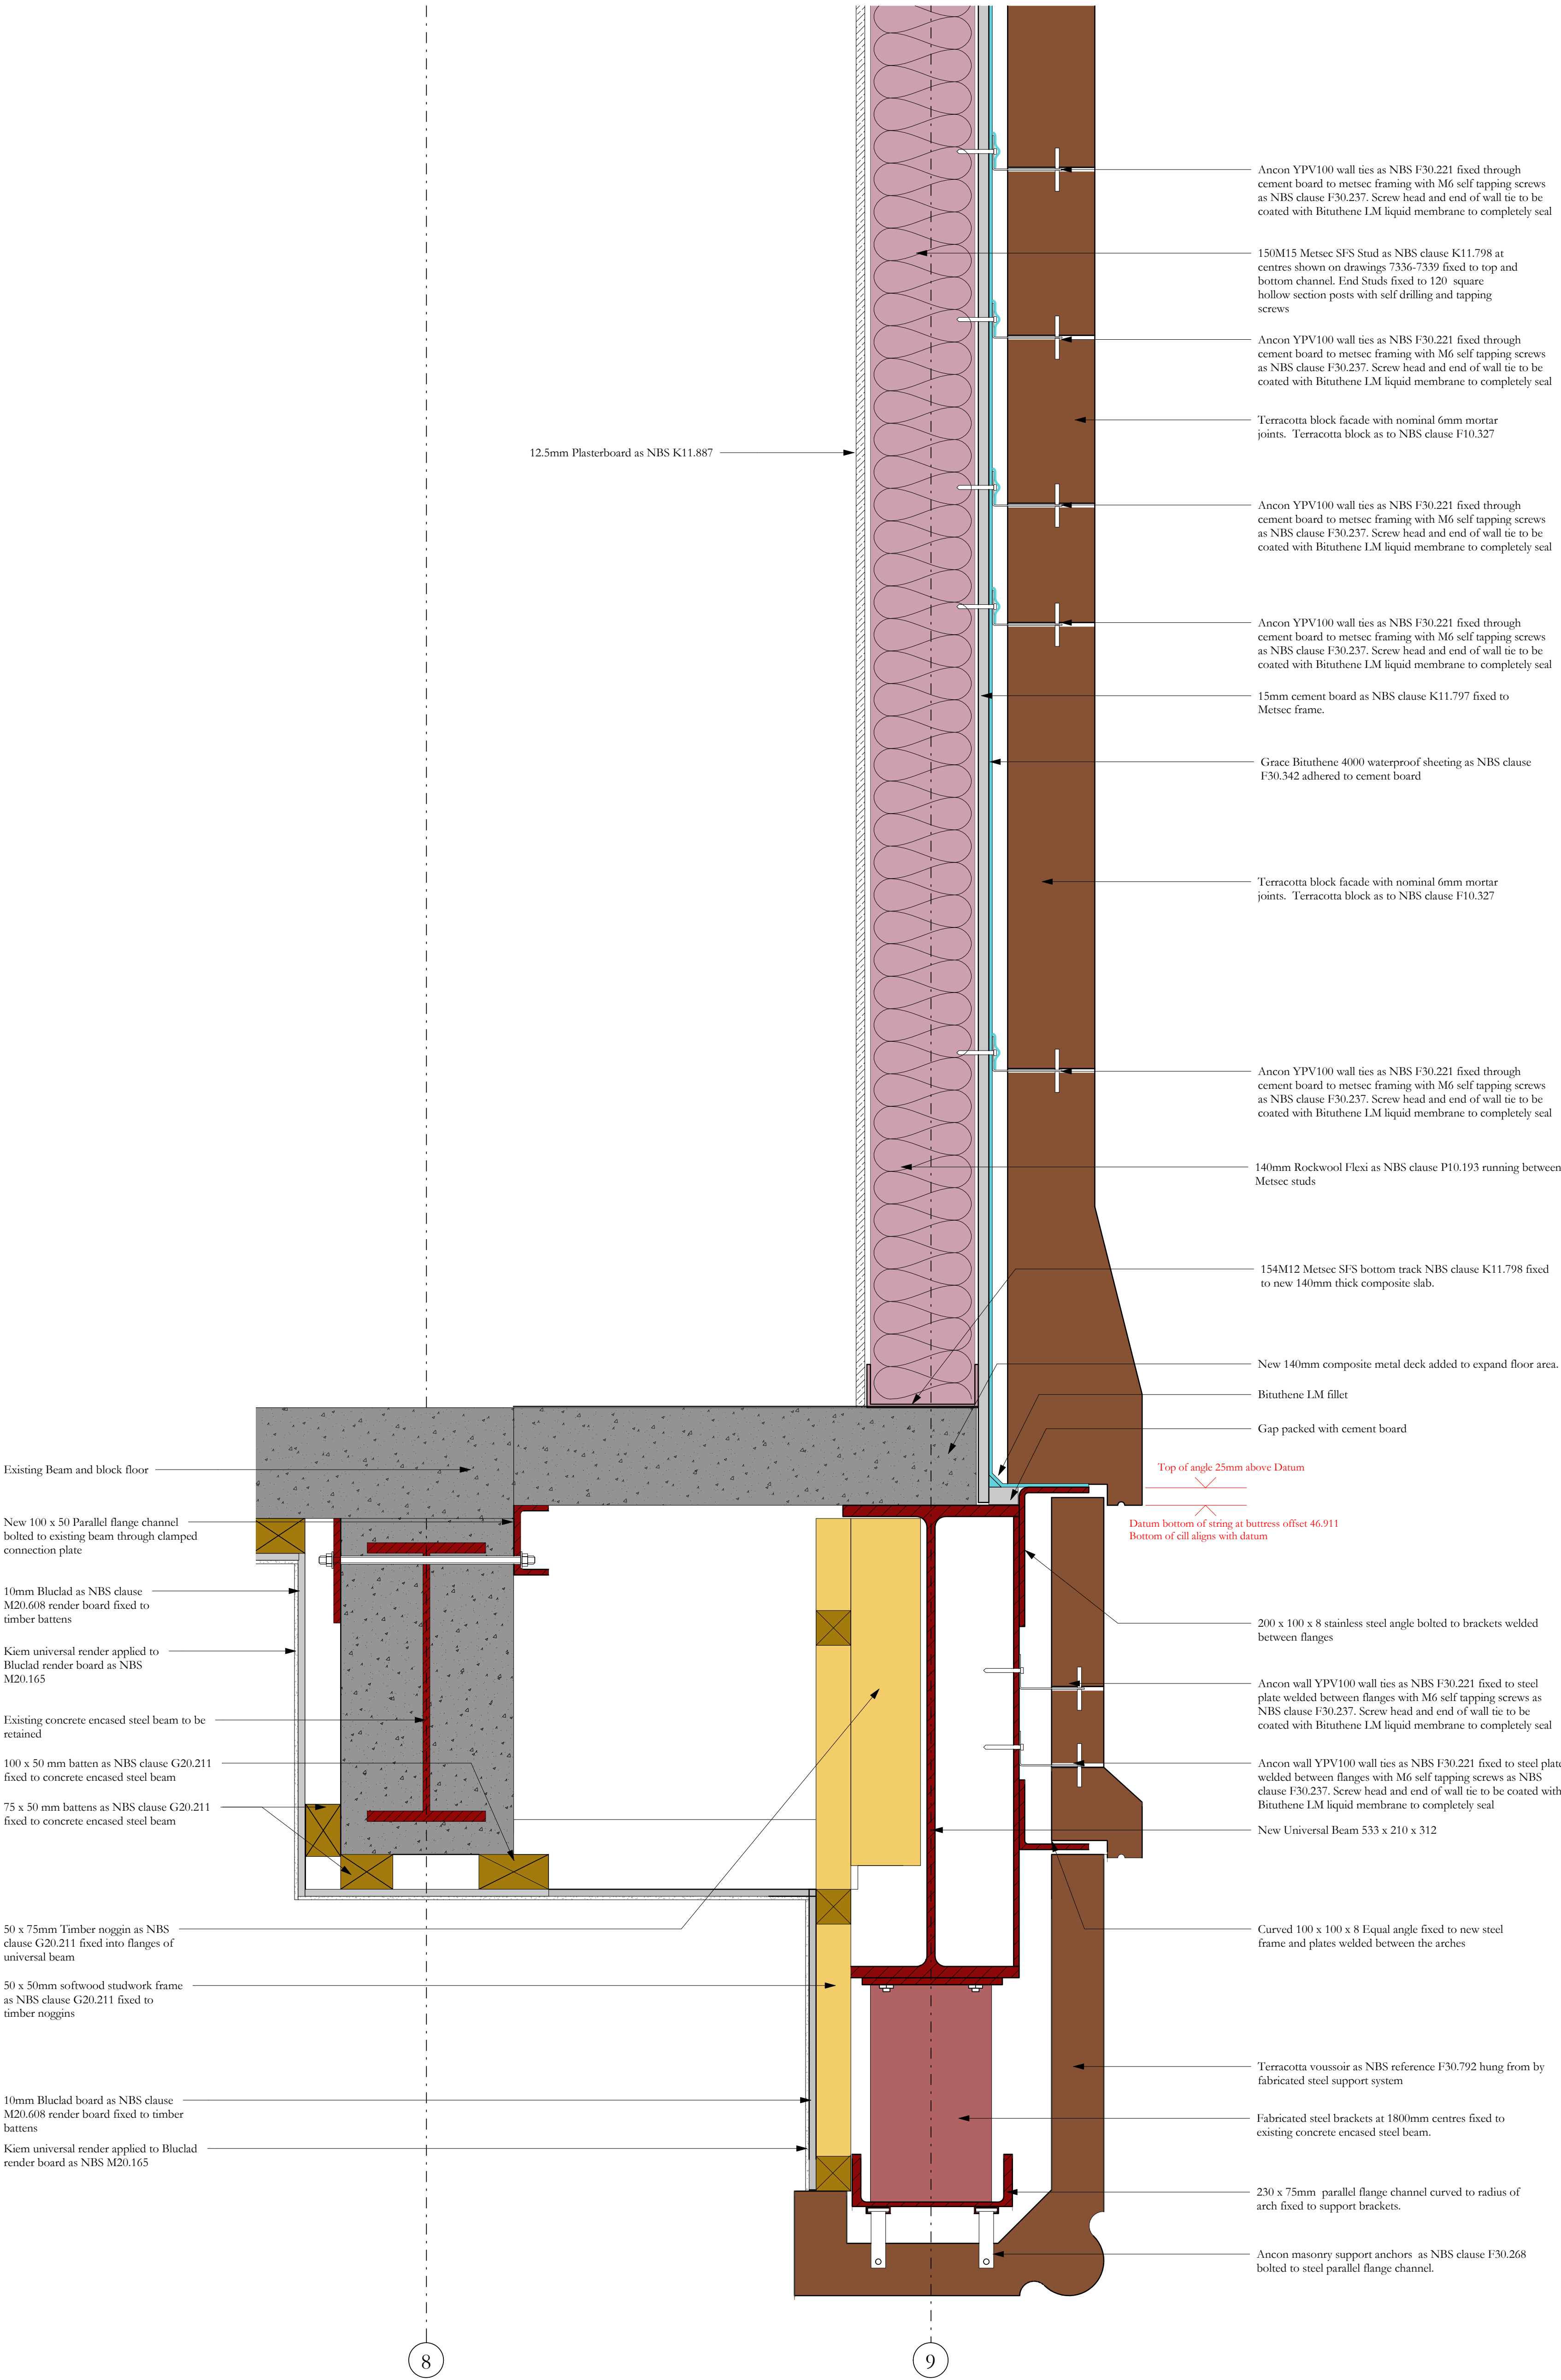


- Revision 05**
Level of stainless stainless steel angle updated to correspond with datum level. Datum level added.
- Revision 04**
Datum level and fixing height of stainless steel angle added
- Revision 03**
Drawing changed to construction status. No change to content
- Revision 02**
Updated following structural co-ordination
- Revision 01**
• Minor amendments to drawing notes
• Voussior support detail altered
• Detail of join between new floor deck and external wall altered

05	09/08/2023	JC	GR	See note in revision cloud
04	05/09/2022	JC	GR	See note in revision cloud
03	15/07/2022	JC	KM	See note in revision cloud
02	28/08/2020	GR	TK	Reissued for Tender refer to cloud
ISSUE	DATE	APPROVED	DRAWN	DESCRIPTION



OUR TOWN HALL PROJECT

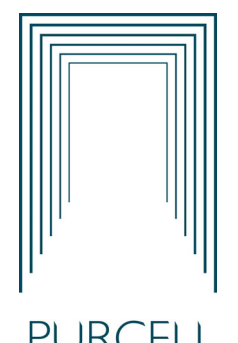

PURCELL

Project Office, Town Hall, MANCHESTER M60 2L1
+44 (0) 7970 097 432
www.purcelluk.com

PROJECT STATUS	RIBA STAGE 5
CLIENT	MANCHESTER CITY COUNCIL
PROJECT	OUR TOWN HALL
DRAWING TITLE	Link bridge extension arch and soffit detail to east wall through metsec
SIZE & SCALE	
DRAWING STATUS	S4 Construction
JOB NUMBER	236959
DRAWING NO.	OTH-PUR-EX-ZZ-DWG-A-7305 05
REV	