


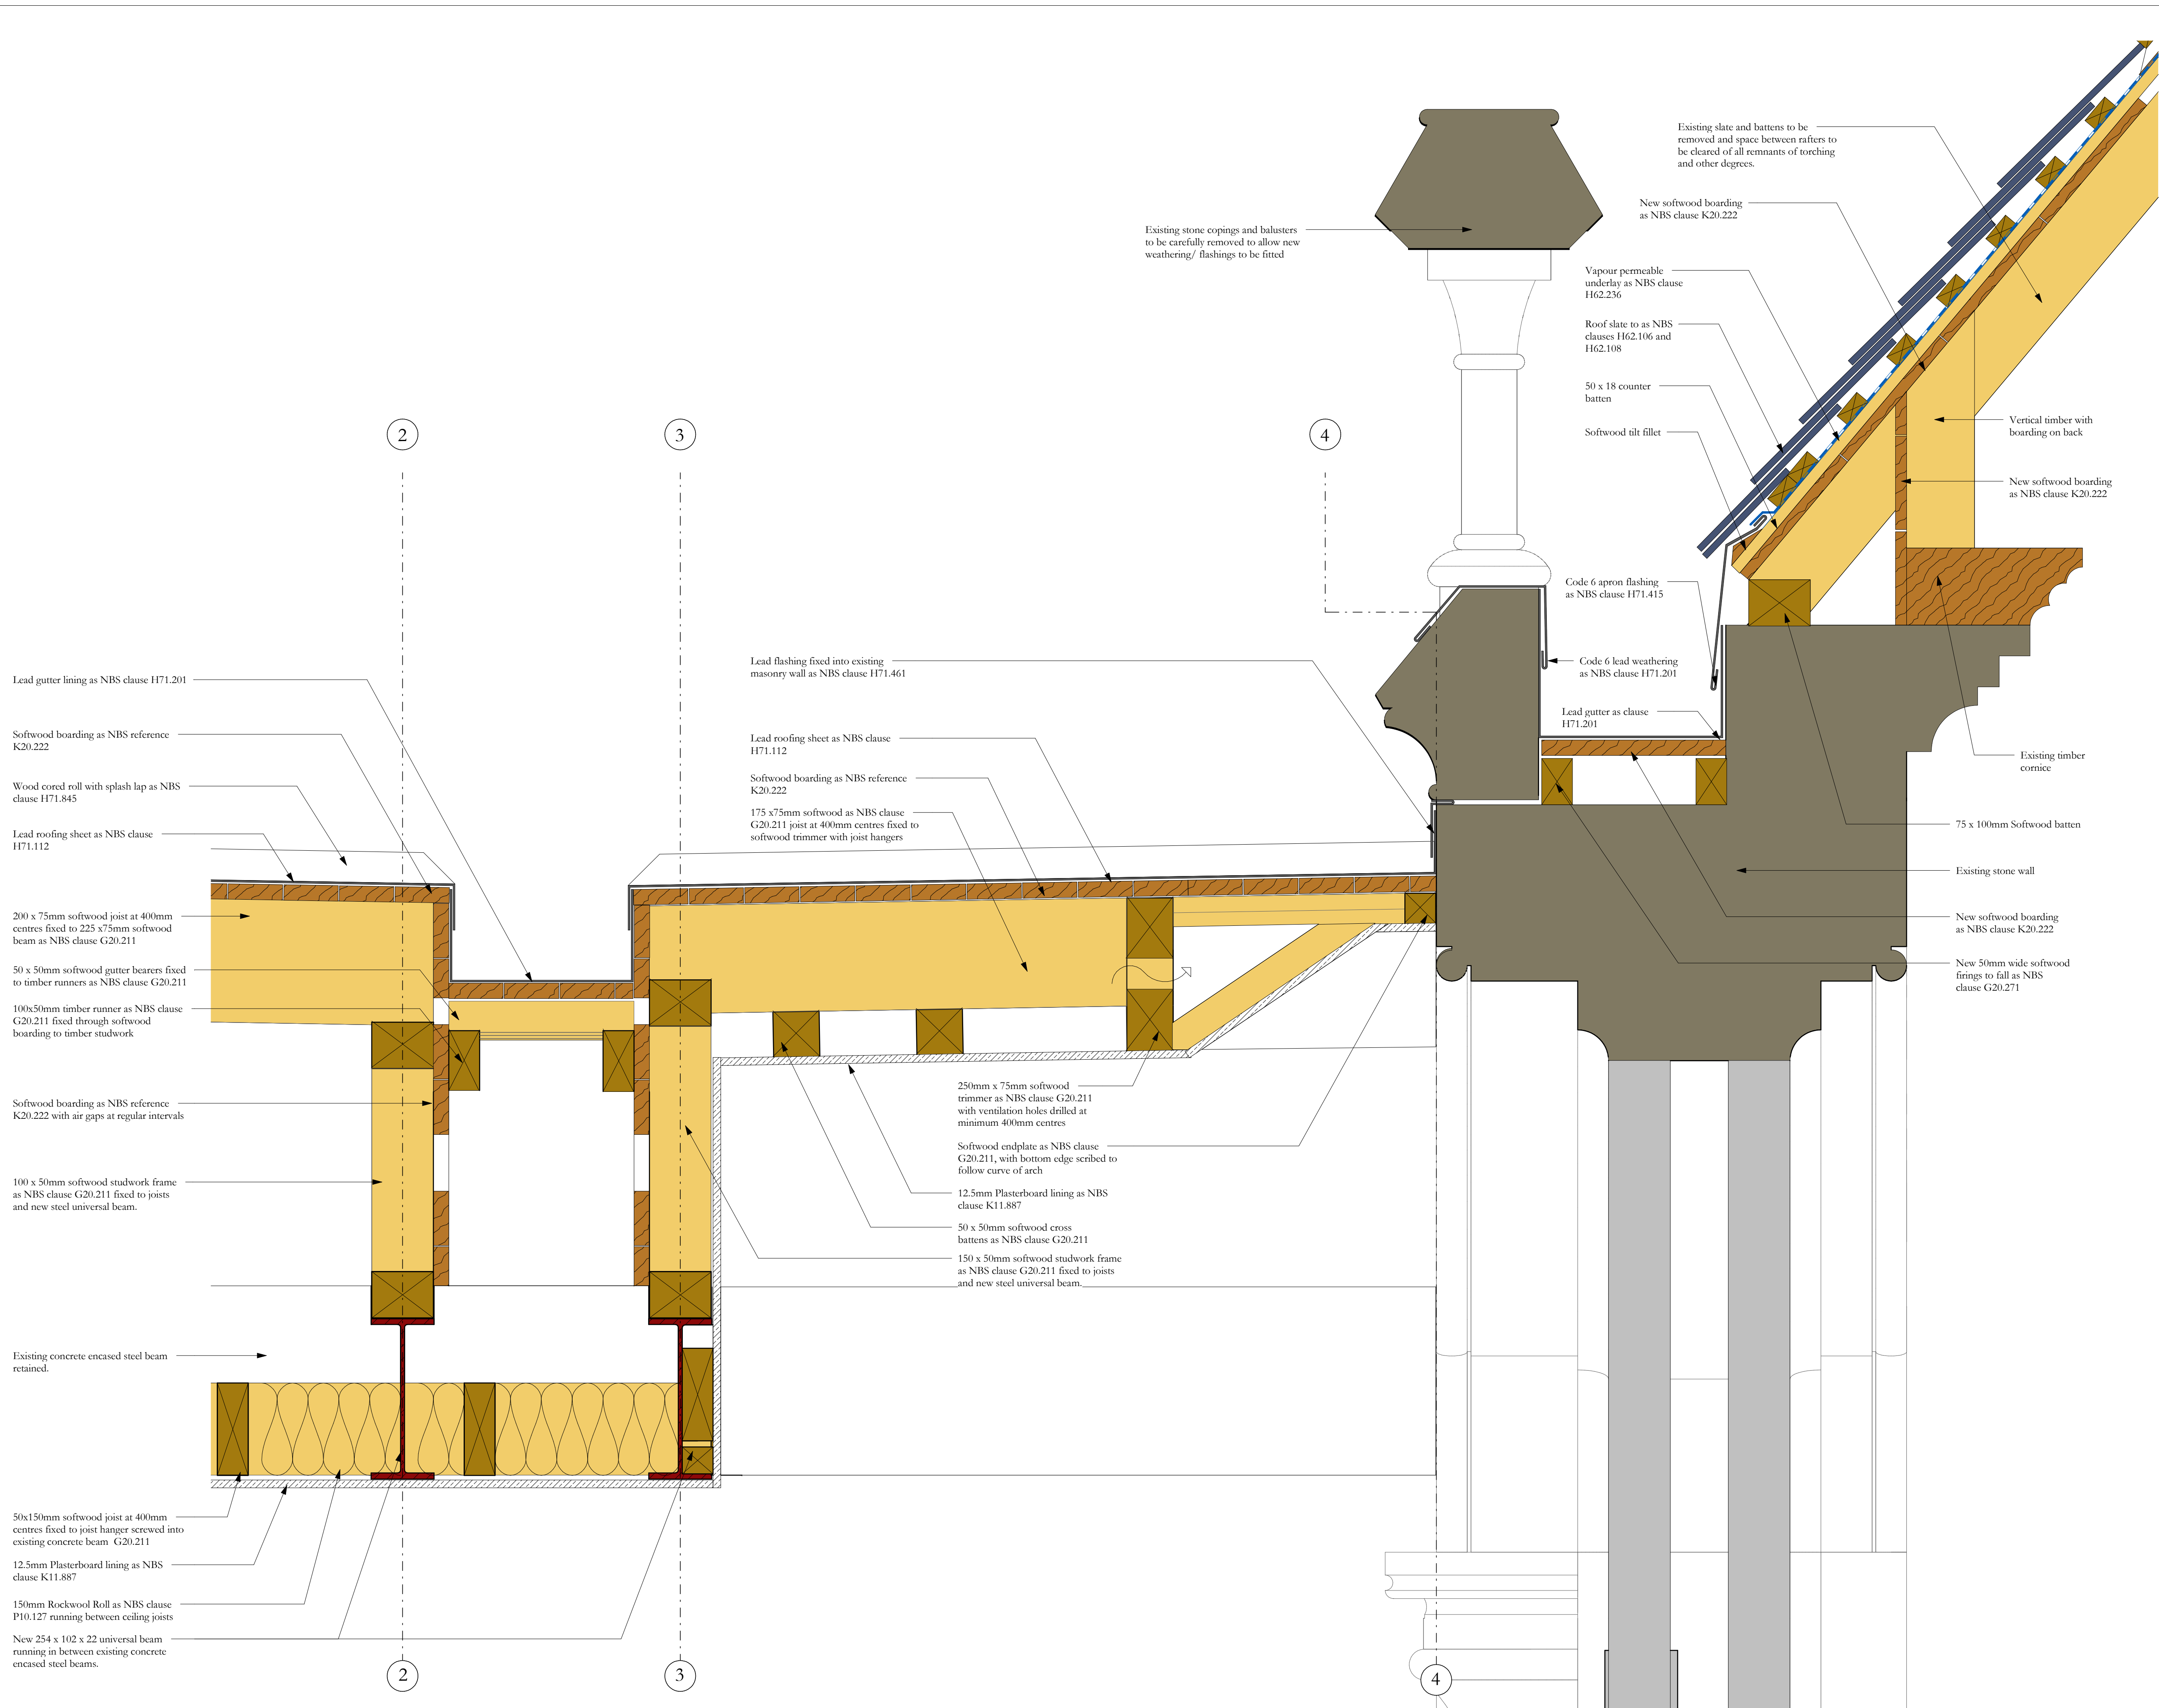

Scale Bars to be used as guidance only - refer to sheet size below

1:100	mm	1000	3000	5000	7000	
1:200	mm	5000	8000	12000	16000	
1:500	M	5	15	25	35	
1:1250	M	10	30	50	70	90

Notes:

- Drawings are based on survey data and may not accurately represent what is physically present.
- Do not scale from this drawing. All dimensions are to be verified on site before proceeding with the work.
- All dimensions are in millimeters unless noted otherwise.
- Purcell shall be notified in writing of any discrepancies.

Key Plan

REVISION 01

Updated following structural co-ordination

REVISION 02

Lead NBS references updated

REVISION 03

Drawing changed to construction status. No change to content

03	15/07/2022	JC	KM	See note in revision cloud
02	25/09/2020	GR	TK	Final tender issue, see note in cloud
01	28/08/2020	GR	TK	Reissued for Tender refer to cloud
-	09/04/2020	GR	TK	First Issue
ISSUE	DATE	APPROVED	DRAWN	DESCRIPTION



PROJECT STATUS	RIBA STAGE 5
CLIENT	MANCHESTER CITY COUNCIL
PROJECT	OUR TOWN HALL
DRAWING TITLE	Link bridge extension west roof gutter build-up
SIZE & SCALE	A1: 1 : 5
DRAWING STATUS	S4 Consturction

JOB NUMBER **236959**

DRAWING NO. **REV**

0TH-PUR-EX-ZZ-DWG-A-7324 03