



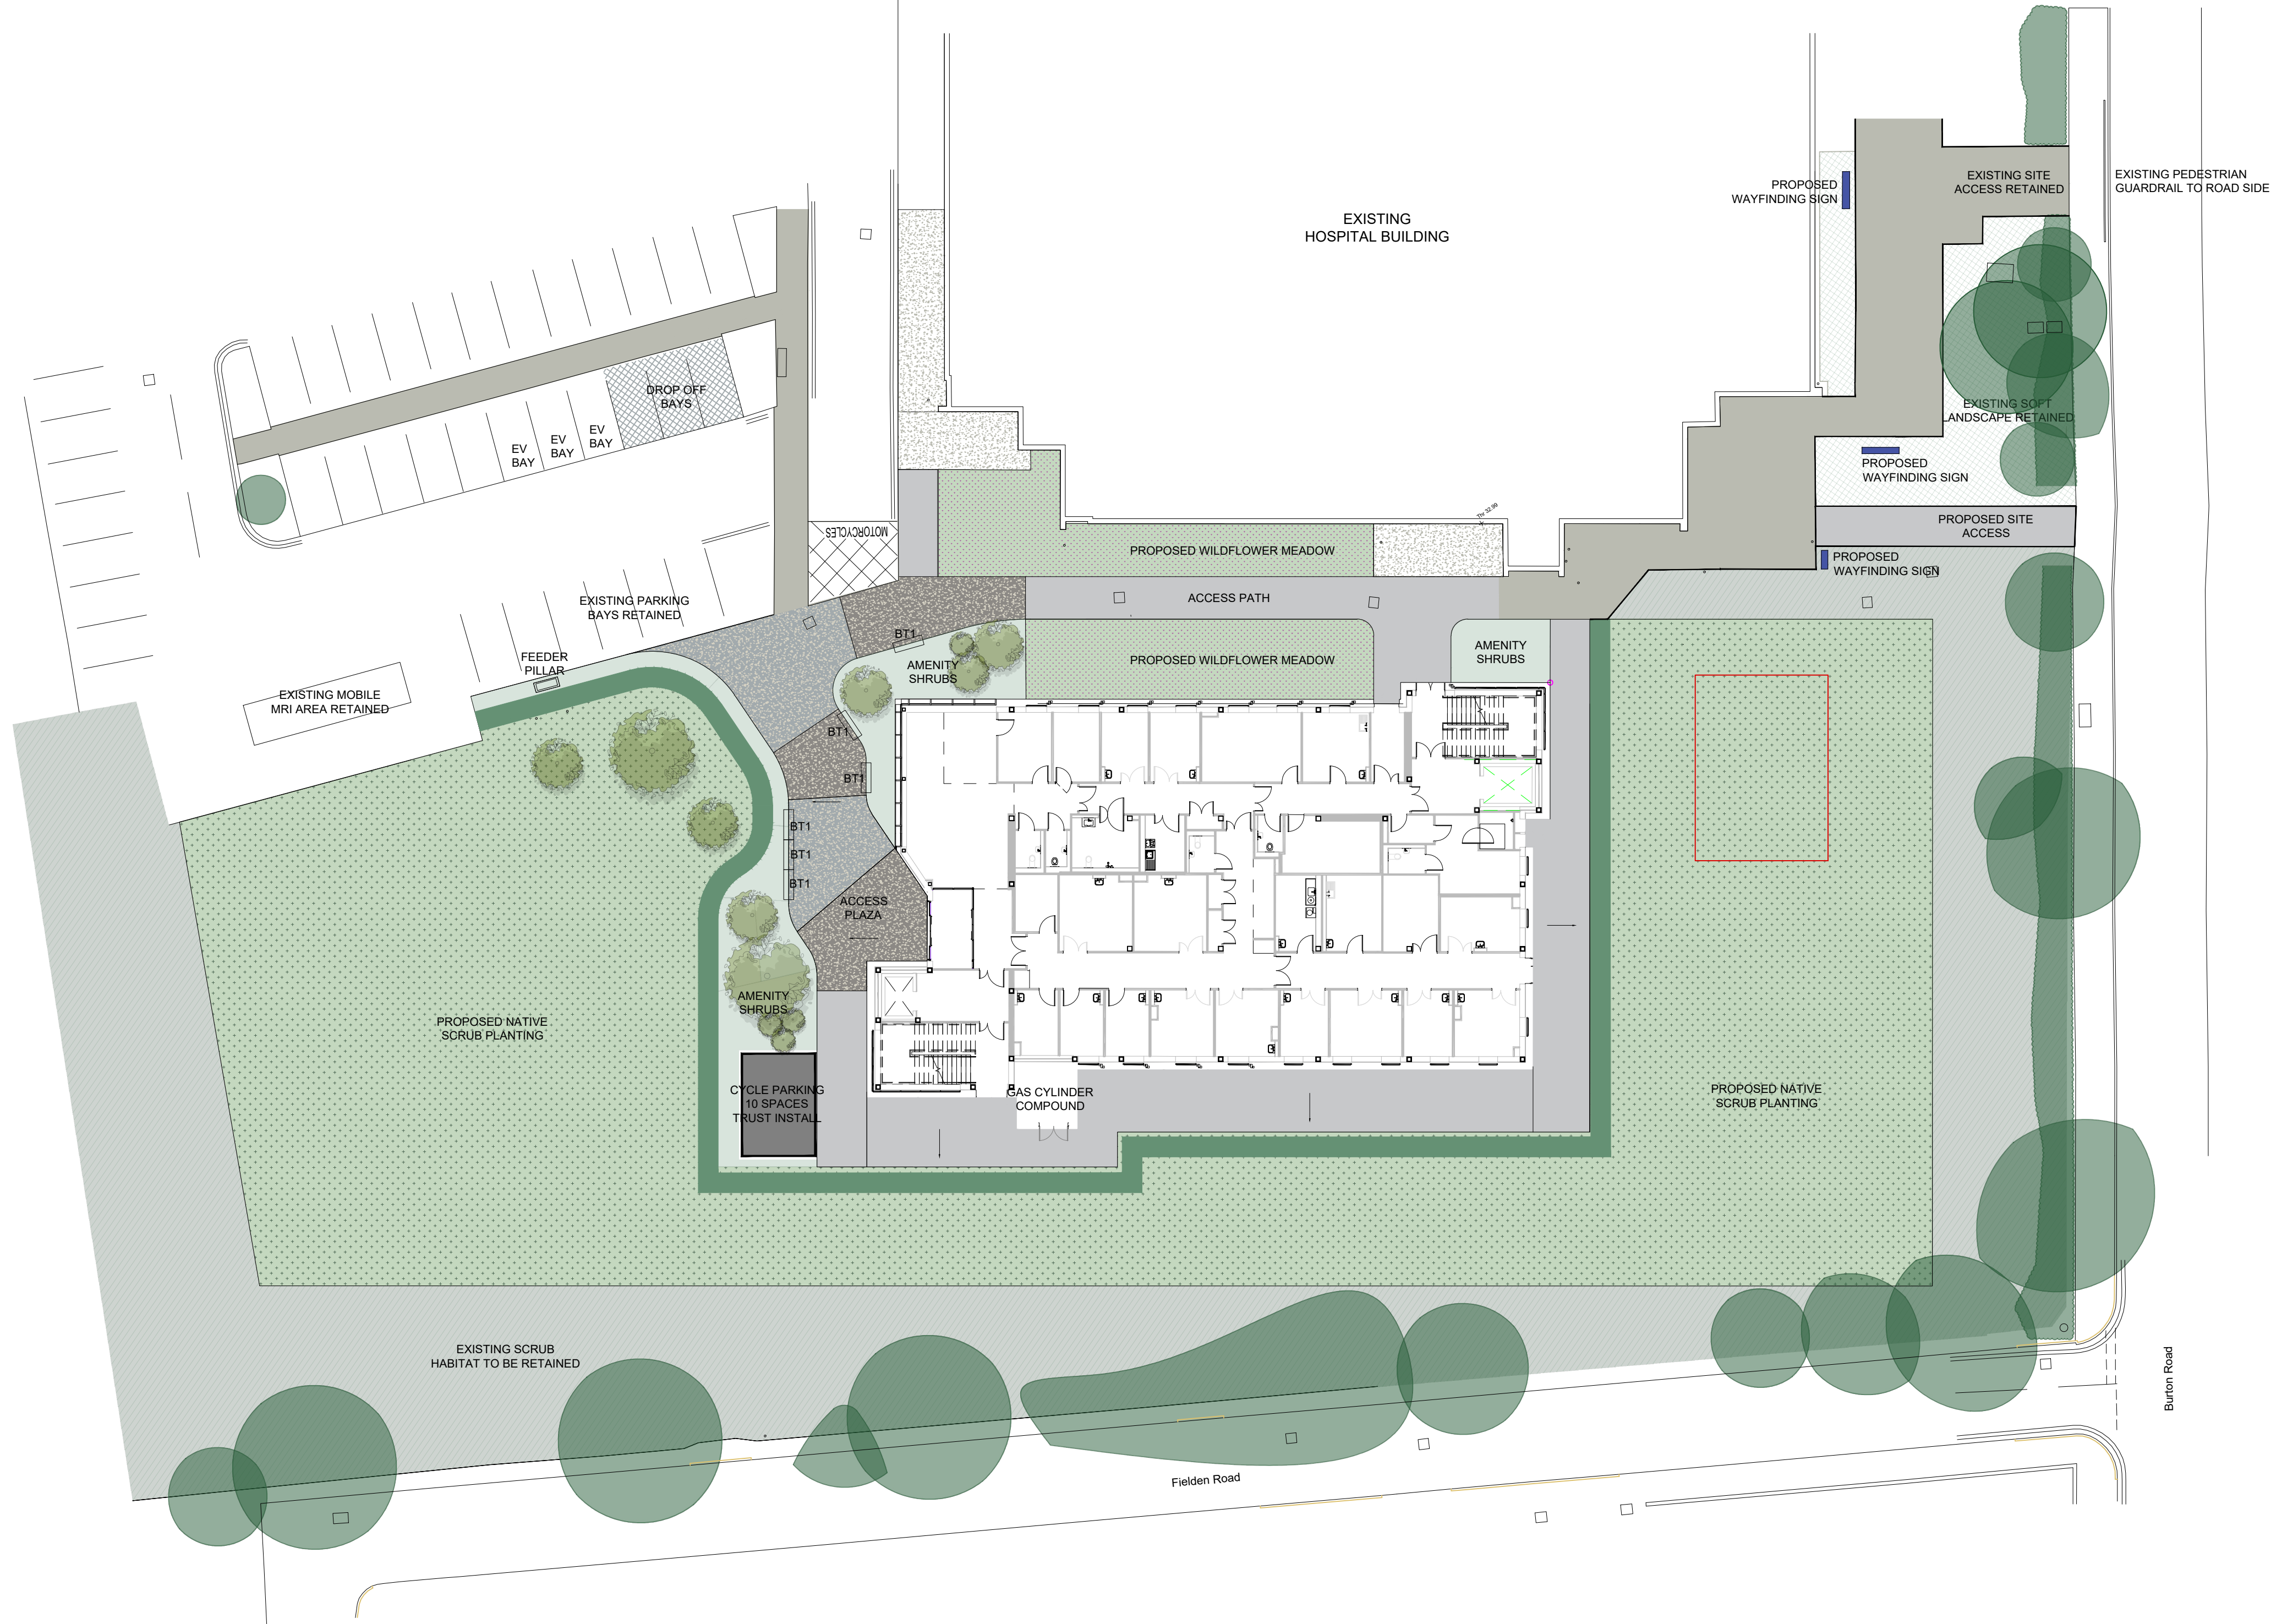

- KEY:
- EXISTING TREE RETAINED
 - PROPOSED CONTRASTING RESIN BOUND GRAVEL TO ACCESS PLAZA - COLOURS TBC
 - PROPOSED ASPHALT TO ENGINEERS SPECIFICATION
 - EXISTING ASPHALT RETAINED
 - EXISTING FOOTPATH RETAINED
 - EXISTING GRAVEL PAVING RETAINED
 - PROPOSED BENCH TYPE 1 MARSHALLS CITY ELEMENTS BENCH OR SIMILAR APPROVED WITH BACKREST AND ARM RESTS
 - PROPOSED WAYFINDING SIGN
 - PROPOSED AMENITY SHRUB PLANTING SEE PLANTING PLAN FOR DETAILED PROPOSALS TOTAL 201 M²
 - EXISTING SCRUB HABITAT TO BE RETAINED TOTAL 1611 M²
 - PROPOSED NATIVE SCRUB PLANTING TOTAL 2254 M²
 - PROPOSED WILDFLOWER MEADOW TOTAL 210 M²
 - PROPOSED SPECIMEN TREE/MULTISTEM SHRUB SEE PLANTING PLANS FOR DETAILED PROPOSALS
 - PROPOSED MIXED NATIVE HEDGE PLANTED IN A DOUBLE STAGGERED ROW TOTAL 133 LIN M

P1	DRAFT ISSUE FOR COMMENT/COORDINATION	AV	AV	27/04/2023
P2	DRAFT ISSUE FOR COMMENT/COORDINATION	MG	AV	10/05/2023
P3	DRAFT ISSUE FOR COMMENT/COORDINATION	MG	AV	07/06/2023
P4	DRAFT ISSUE FOR COMMENT/COORDINATION	MG	AV	03/07/2023
P5	DRAFT ISSUE - PARKING AND ACCESS UPDATED	MG	AV	18/07/2023
P6	DRAFT ISSUE - BOLLARDS ADDED	MG	AV	07/08/2023
P7	DRAFT ISSUE - AREAS FOR CONSTRUCTION WORKS ADDED	MG	AV	19/10/2023
P8	DRAFT ISSUE - WASTE COMPOUND AREA UPDATED	MG	AV	24/10/2023
P9	DRAFT ISSUE - GROUND FLOOR UPDATED	MG	MG	03/11/2023
P10	DRAFT ISSUE - GROUND FLOOR UPDATED	MG	AV	22/03/2024
P11	DRAFT ISSUE - GROUND FLOOR UPDATED	MG	AV	26/03/2024
P12	DRAFT ISSUE - EXISTING BUILDING OUTLINE AMENDED	MG	AV	28/05/2024

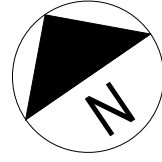

Squareyard

Landscape Architecture - Urban Design - Masterplanning

Email - studio@yd2.co.uk
Web - www.yd2.co.uk
Tel - 07514 281 452

Address:
Suite 10 - Hardman Business Centre,
New Hall Hey Road,
Rossendale

GENERAL NOTES:

- DIMENSIONS GOVERN
- ALL DIMENSIONS ARE IN MILLIMETERS UNLESS NOTED OTHERWISE ON THE DRAWINGS
- ALL DIMENSIONS SHALL BE VERIFIED ON SITE PRIOR TO ANY CONSTRUCTION
- YD2 SHALL BE NOTIFIED OF ANY DISCREPANCIES

DRAWING NOTES:

P13	EV BAYS LOCATION ADDED	MG	AV	20/06/2024
P14	PATH ADDED TO MAIN ROAD - EXISTING PATHS SHOWN	MG	AV	30/10/2024
P15	PROPOSED SCRUB AREA REINTRODUCED	MG	AV	05/11/2024
P16	ACCESS PATH REVISED	MG	AV	11/11/2024
P17	ACCESS PATH ADDED FROM BURTON ROAD	MG	AV	25/11/2024
P18	ISSUED FOR DISCHARGE OF CONDITION	MG	AV	23/05/2025
REV	DESCRIPTION	DRAWN	CHECKED	DATE

PROJECT TITLE

**WITHINGTON HOSPITAL
BURTON ROAD
WITHINGTON**

DRAWING TITLE

**EXTERNAL WORKS
SITE WIDE GENERAL ARRANGEMENT**

SCALE

**@ A1
1:250**

DATE

JUN 2024

PROJECT NUMBER

YD2_23_01

DRAWING No.

22182-Y2D-WCH006-00-XX-L-00900

REVISION

P18