

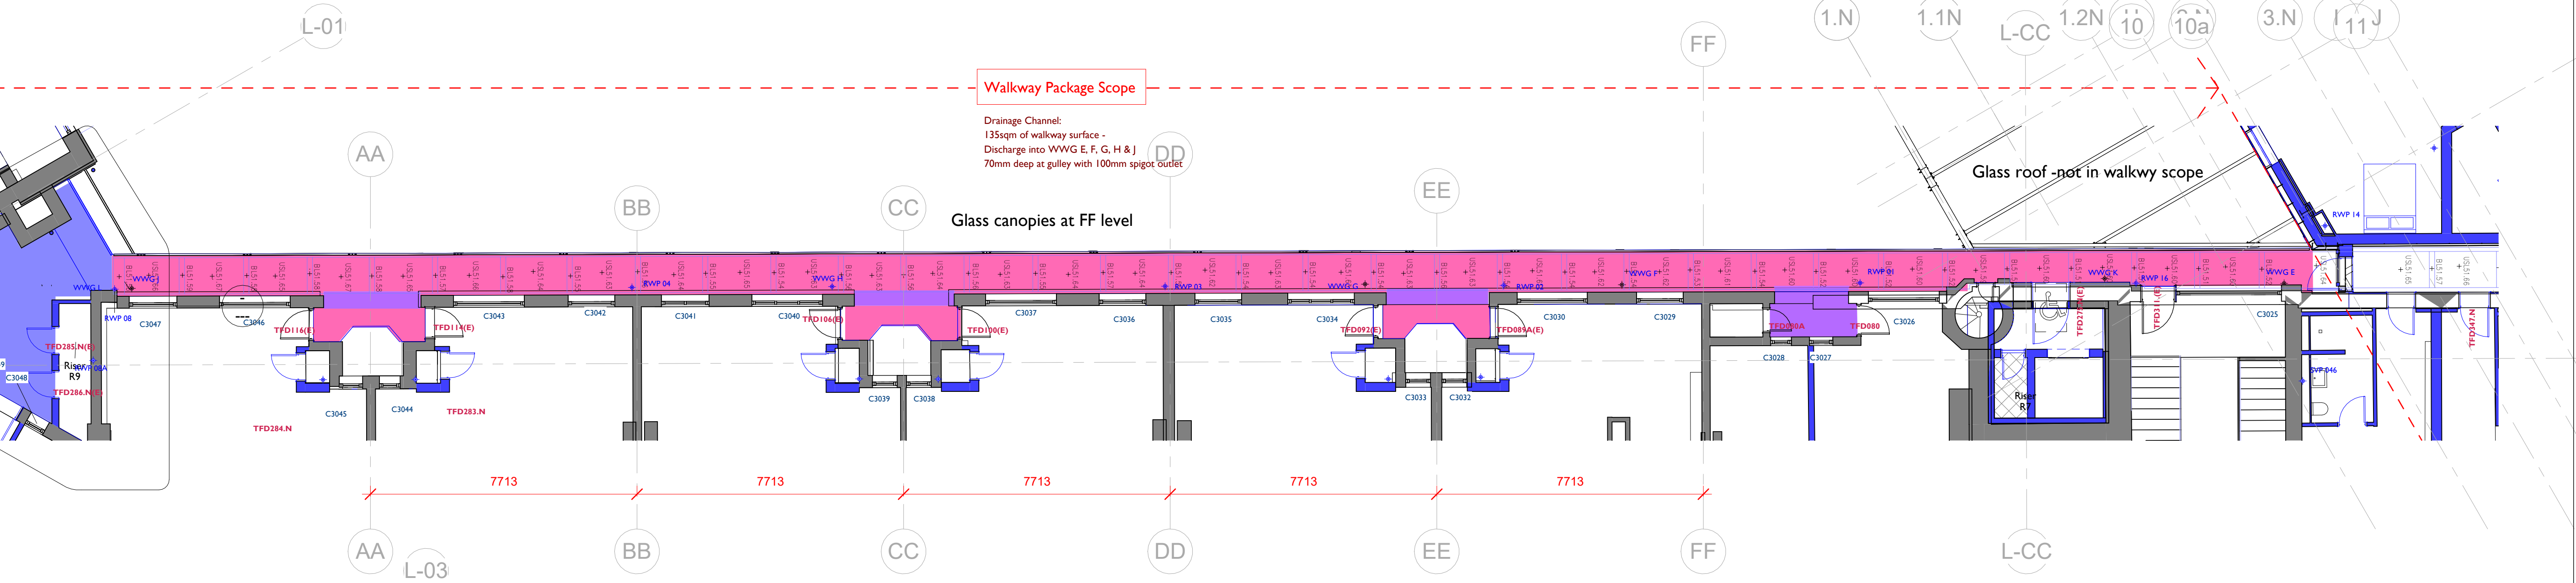


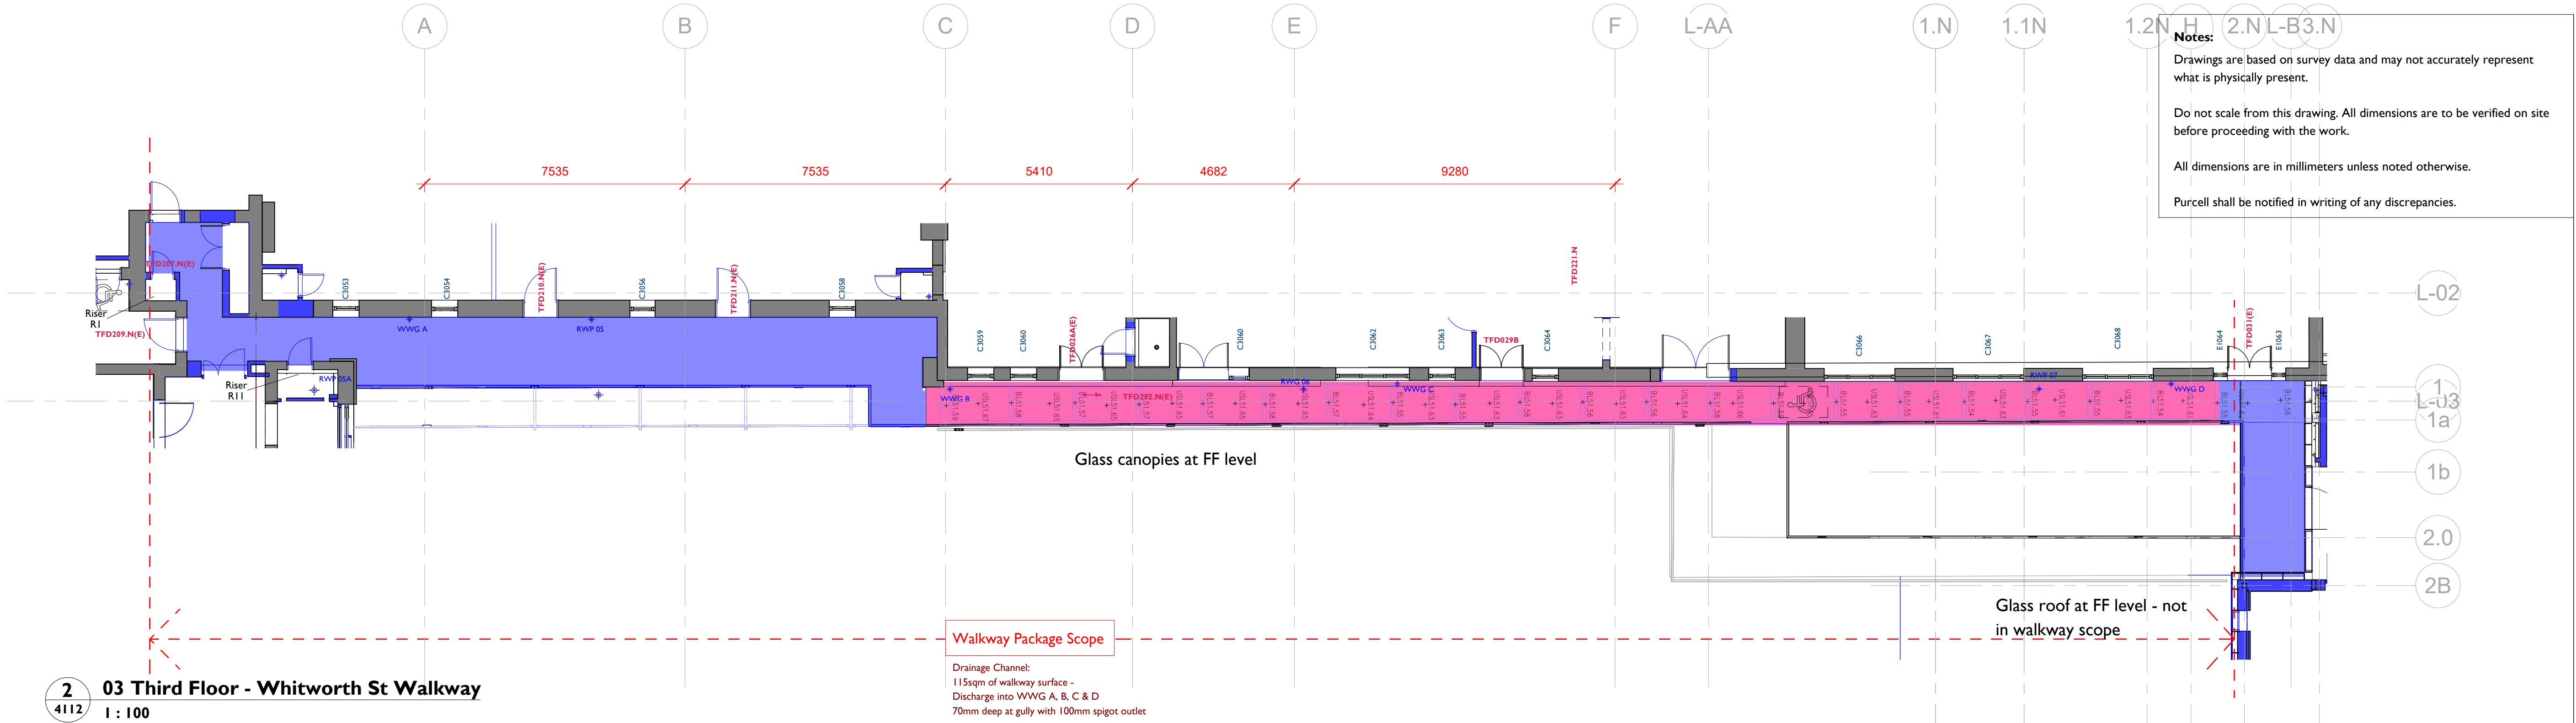

1 03 Third Floor - Fairfield St Walkway
4112 I : 100

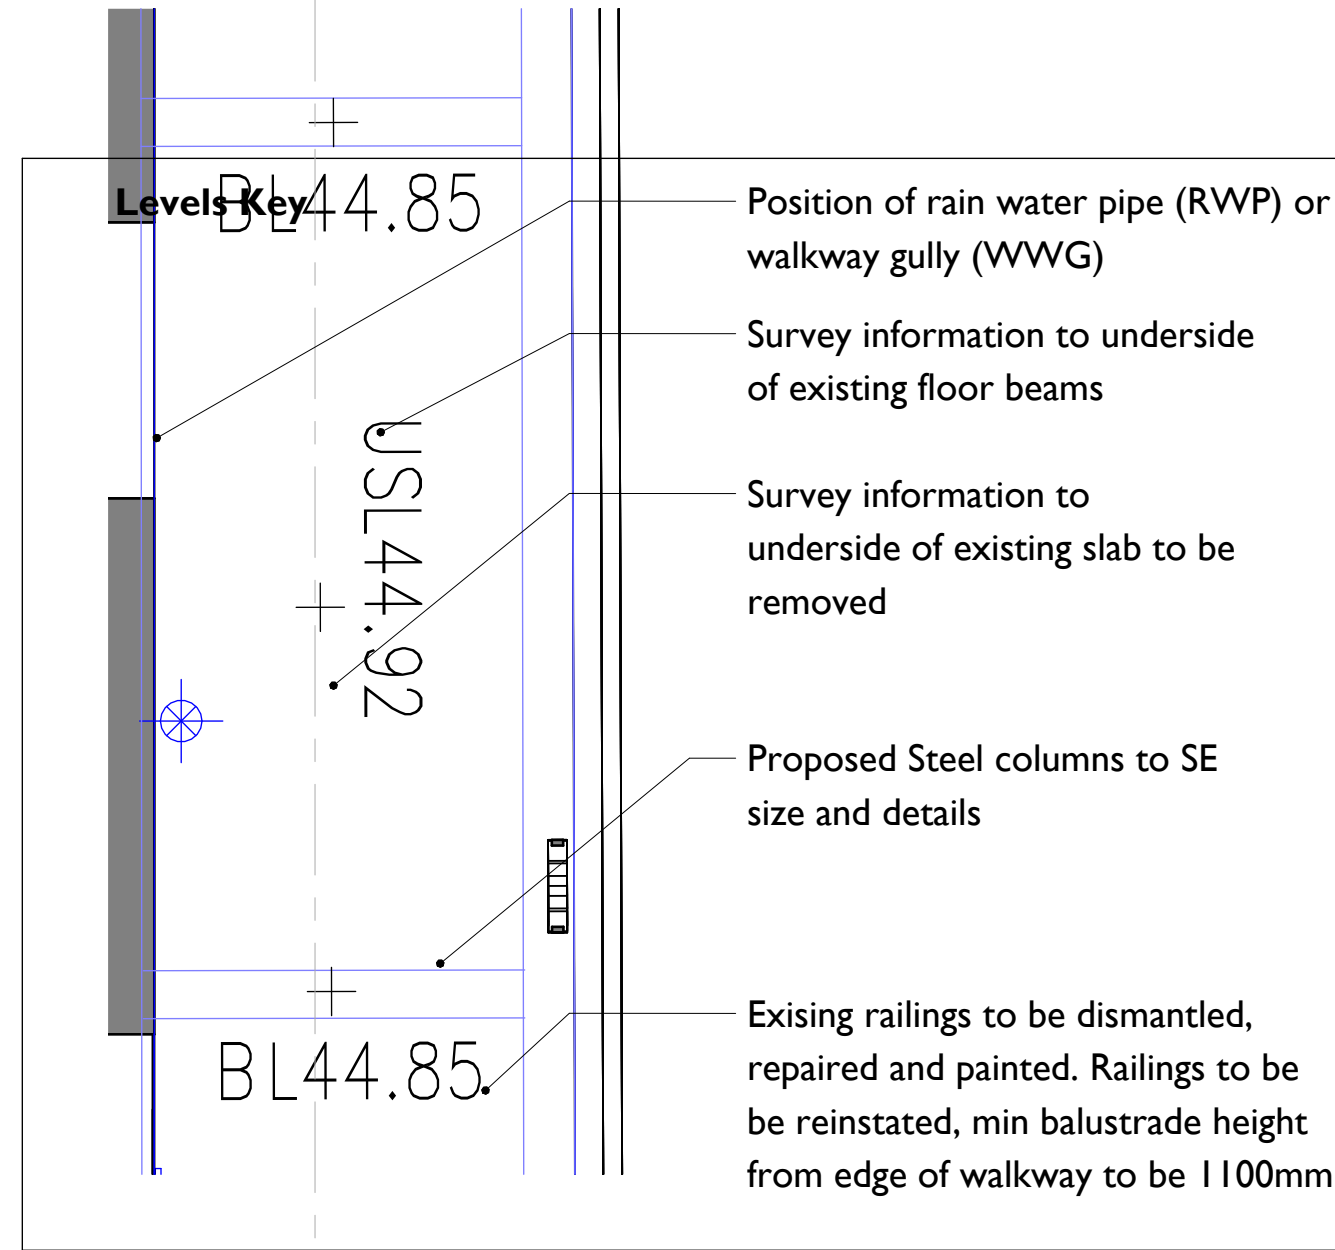

Walkway Key


- Removal of existing deck steels to SE details
- Proposed removal of concrete slab. Steel work to be retained, cleaned and intumescent painted. Architectural finishes and drainage as dwgs below
- Proposed removal of finishes and replace with architectural finishes and drainage as dwgs below
- Construct new walkway to SE details

To be read in conjunction with SE Drawings and specification and architects dwgs:
LRFS-PUR-01-(01-03)-DR-A-1055, 1056 & 1057
LRFS-PUR-01-ZZ-DR-A-4100, 4101, 4102, 4104, 4300
NBS Specification:
LRFS-PUR-01-ZZ-SP-A-0002
All structural steelwork and underside of walkway deck to be protected to min 30mins fire protection

**For walkway build up proposals and drainage see architects proposal dwgs:
LRFS-PUR-01-(01-03)-DR-A-4116, 4117 & 4118
LRFS-PUR-01-ZZ-DR-A-4007 & 4108**

-RWPs to generally be vertical runs where possible. Roof drainage to be separate from walkway drainage. Reuse existing, historic RWP roof outlets and veridical routes for roof drainage. Surface water from walkways to be collected into 'Wade' drainage channels and discharged into the channel below. Keep routes vertical where possible. Where routes are to travel horizontally (internal and external) allow for pipes to be underslung to soffit with suitable fixings to falls as recommended by manufacturer. Allow for small change in directions to avoid fenestration, all routes to be agreed with architect. -RWP dimension from wall shown indicatively

Key Plan

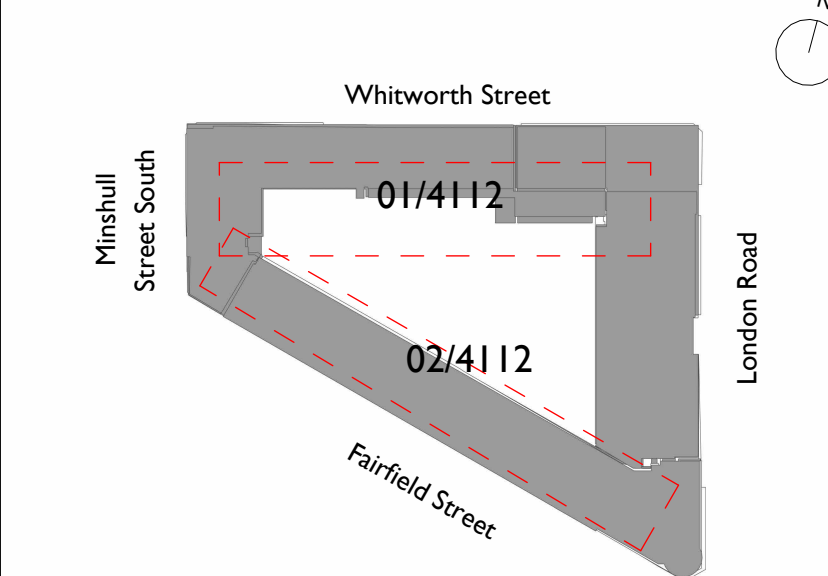

Wall Key

- Existing Fabric
- Proposed Fabric

C.01	19/12/22	For Construction
C.02	11.12.2023	Aconex upload - For review and comment
C.03	21.05.2024	Aconex upload - Previous Status A, now For Construction
REV	DATE	DESCRIPTION
CLIENT Allied London		
PROJECT London Road Fire Station		
JOB NUMBER 240242		
TITLE Proposed Walkway Setting Out - Third Floor		
SIZE A1L	SCALE As indicated	LAST REVISED 21/05/2024 10:31:29V
REV C.03	SUITABILITY/REASON FOR ISSUE FOR CONSTRUCTION	DRAWN DC
DRAWING NUMBER LRFS-PUR-00-03-DR-A-4112		
St James', 79 Oxford Street, Manchester, M1 6FQ © PURCELL 2019. PURCELL © IS THE TRADING NAME OF PURCELL ARCHITECTURE LTD.		